



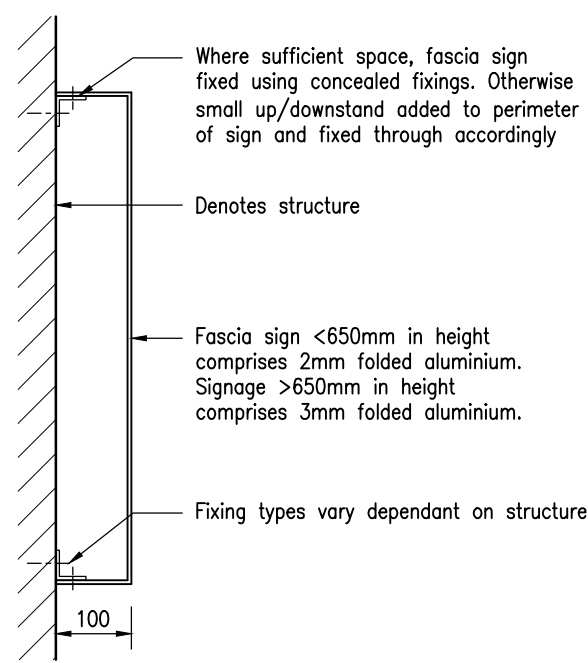


Typical Section through Fascia Sign (1:10)

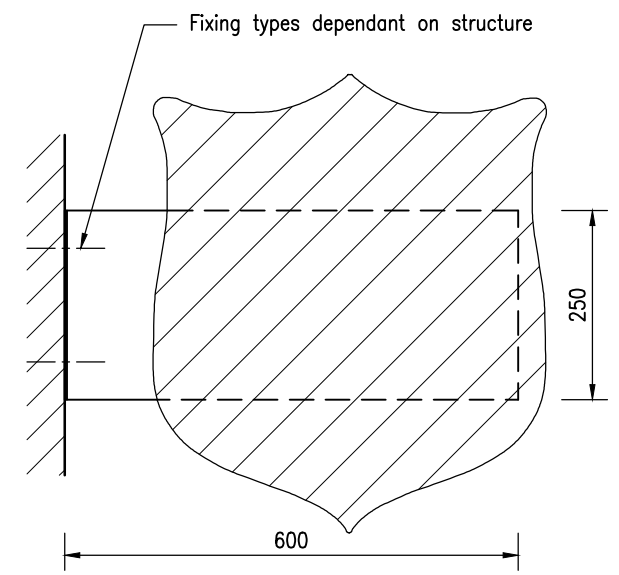


Front Elevation of Projecting Sign (1:10)

Showing Supporting Arm

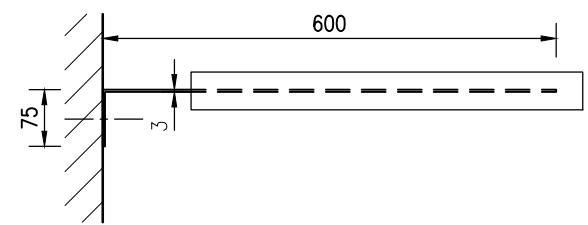


Plan View of Projecting Sign (1:10)

Showing Supporting Arm

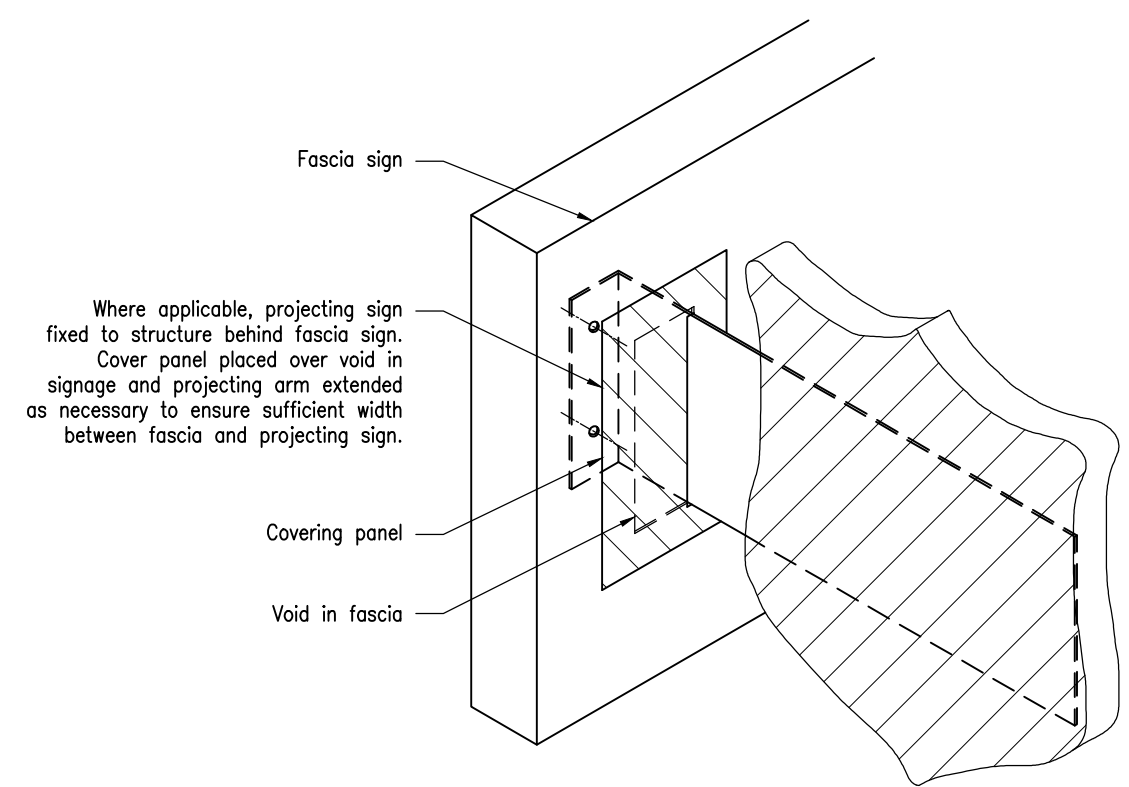

Isometric View of Projecting Sign (1:10)

Showing Supporting Arm - where fixed through Fascia Sign

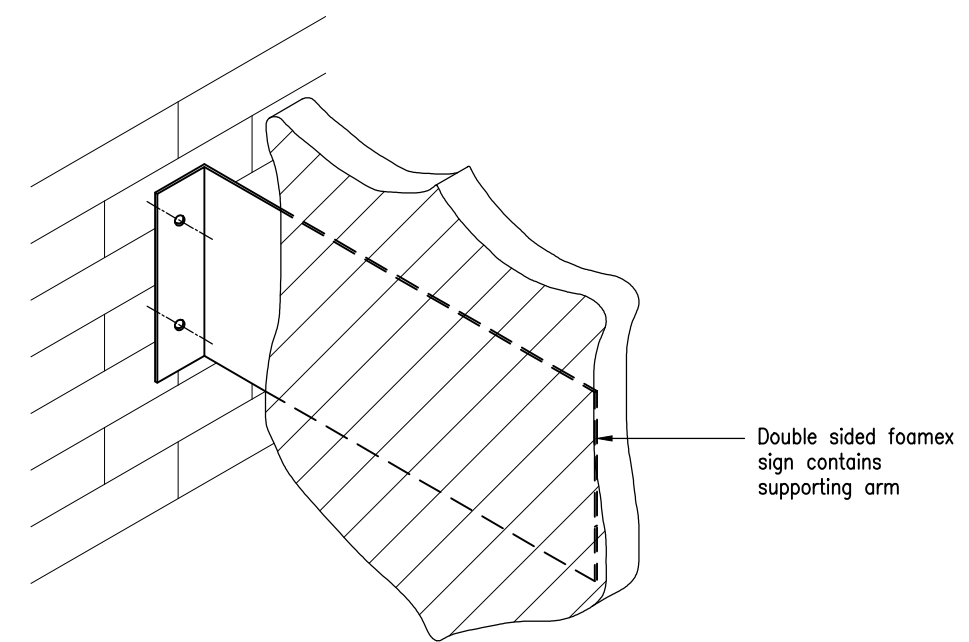

Isometric View of Projecting Sign (1:10)

Showing Supporting Arm

General Notes

All drawings are to be read with other relevant drawings & documents.

All dimensions are shown in millimetres. Any discrepancies should be reported to the Surveyor immediately.

Do not scale information – ask.

Drawing revisions marked with a 'P' are preliminary issue & should not be used for construction.

REF	DESCRIPTION	DATE	BY	AUTH
-----	-------------	------	----	------



15 ST JAMES COURT, THE VINEFIELDS, BURY ST EDMUNDS, SUFFOLK, IP33 1YD
T. 01284 711572 E. info@donaniconsulting.com W. www.donaniconsulting.com

CLIENT



PROJECT

Standard Signage Schemes

TITLE

Sections and Elevation of Fascia and Projecting Signs

DRG NO. N/A	SCALE As Shown	REV P1
DRAWN DM	AUTH DM	DATE 21.02.14