



THIS DRAWING IS COPYRIGHT AND IS ISSUED ON CONDITION THAT IT IS NOT
COPIED, REPRODUCED OR DISCLOSED TO A THIRD PARTY WITHOUT
CONSENT IN WRITING OF BALMORAL GROUP LTD., ABERDEEN

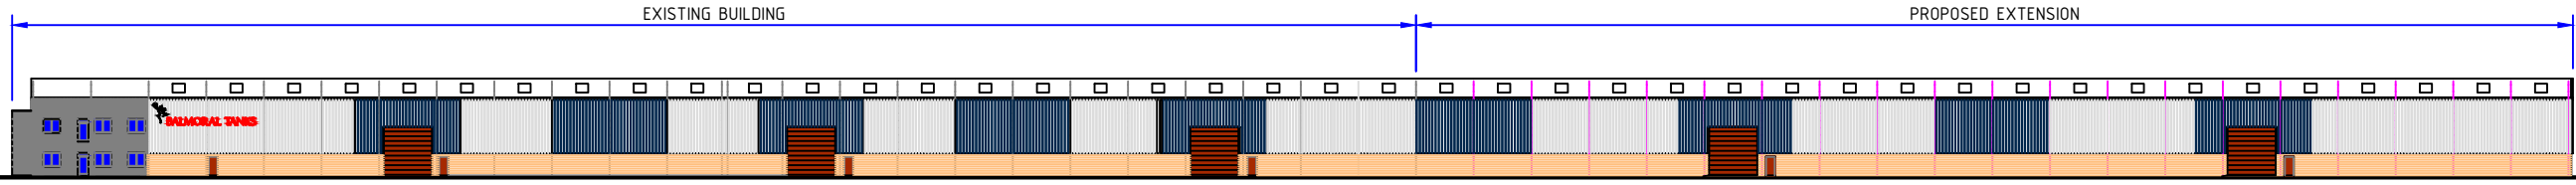

SOUTH ELEVATION

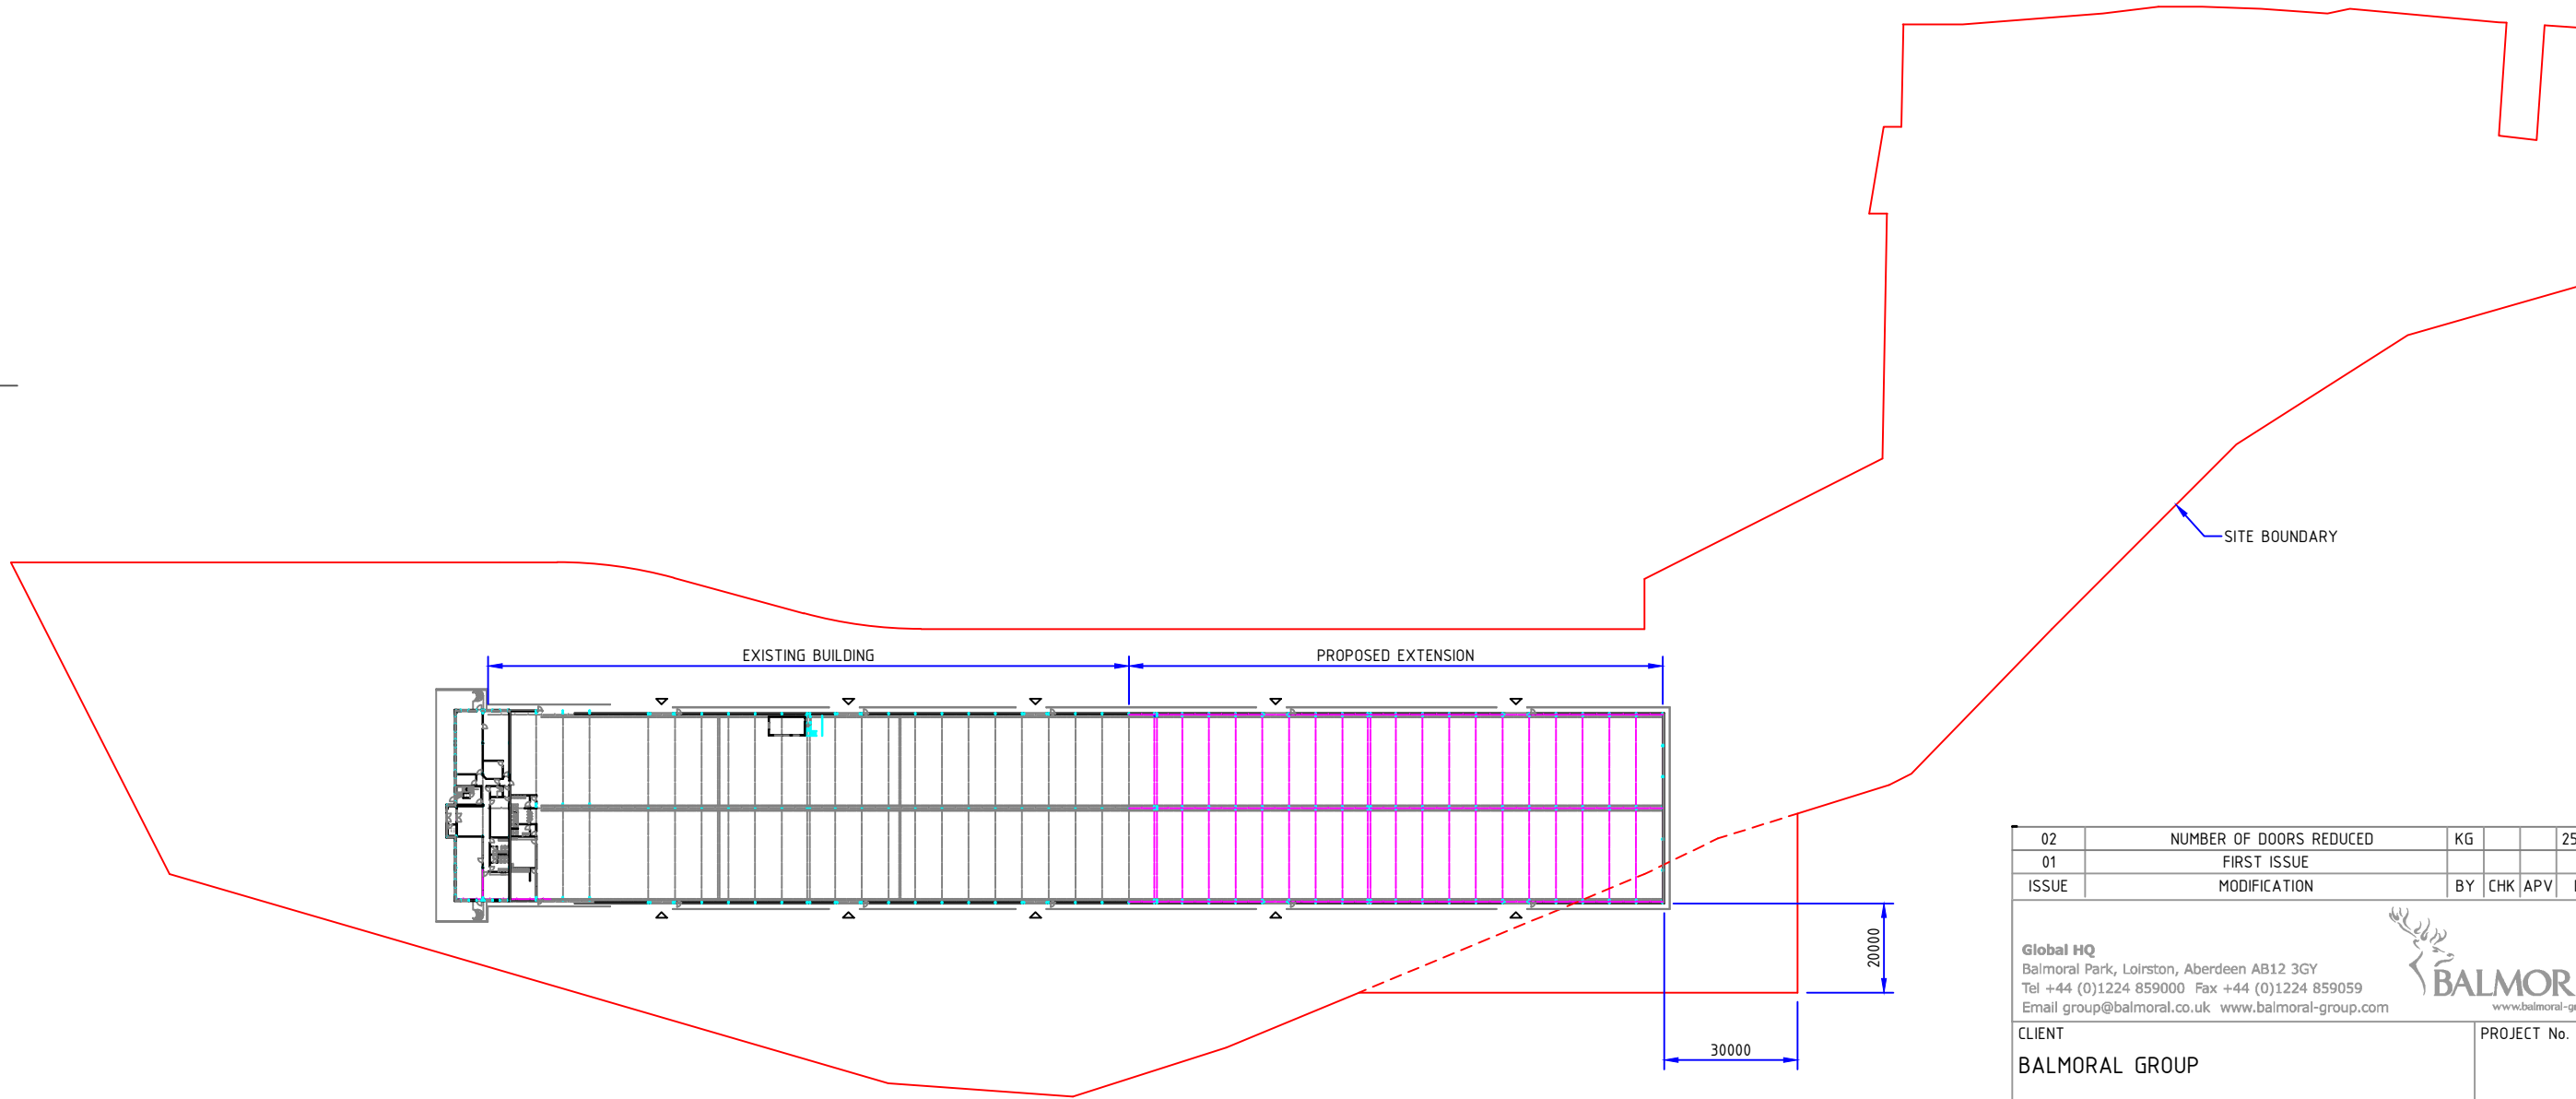

02	NUMBER OF DOORS REDUCED	KG			25/04/18
01	FIRST ISSUE				
ISSUE	MODIFICATION	BY	CHK	APV	DATE

Global HQ

Balmoral Park, Loirston, Aberdeen AB12 3GY

Tel +44 (0)1224 859000 Fax +44 (0)1224 859059

Email group@balmoral.co.uk www.balmoral-group.com



BALMORAL

www.balmoral-group.com

CLIENT	PROJECT No.
BALMORAL GROUP	

DRAWING TITLE			
THURNSCOE, BARNESLEY, SOUTH YORKSHIRE			
20 BAY EXTENSION TO WORKSHOP - GENERAL OVERVIEW			

DRAWN BY	CHECKED BY	APPROVED BY	DRAWING No.
KG			653-30
SCALE	DATE	SHEET SIZE	JOB No.
N.T.S.	January 2018	A2	