




PROPOSED REAR ELEVATION

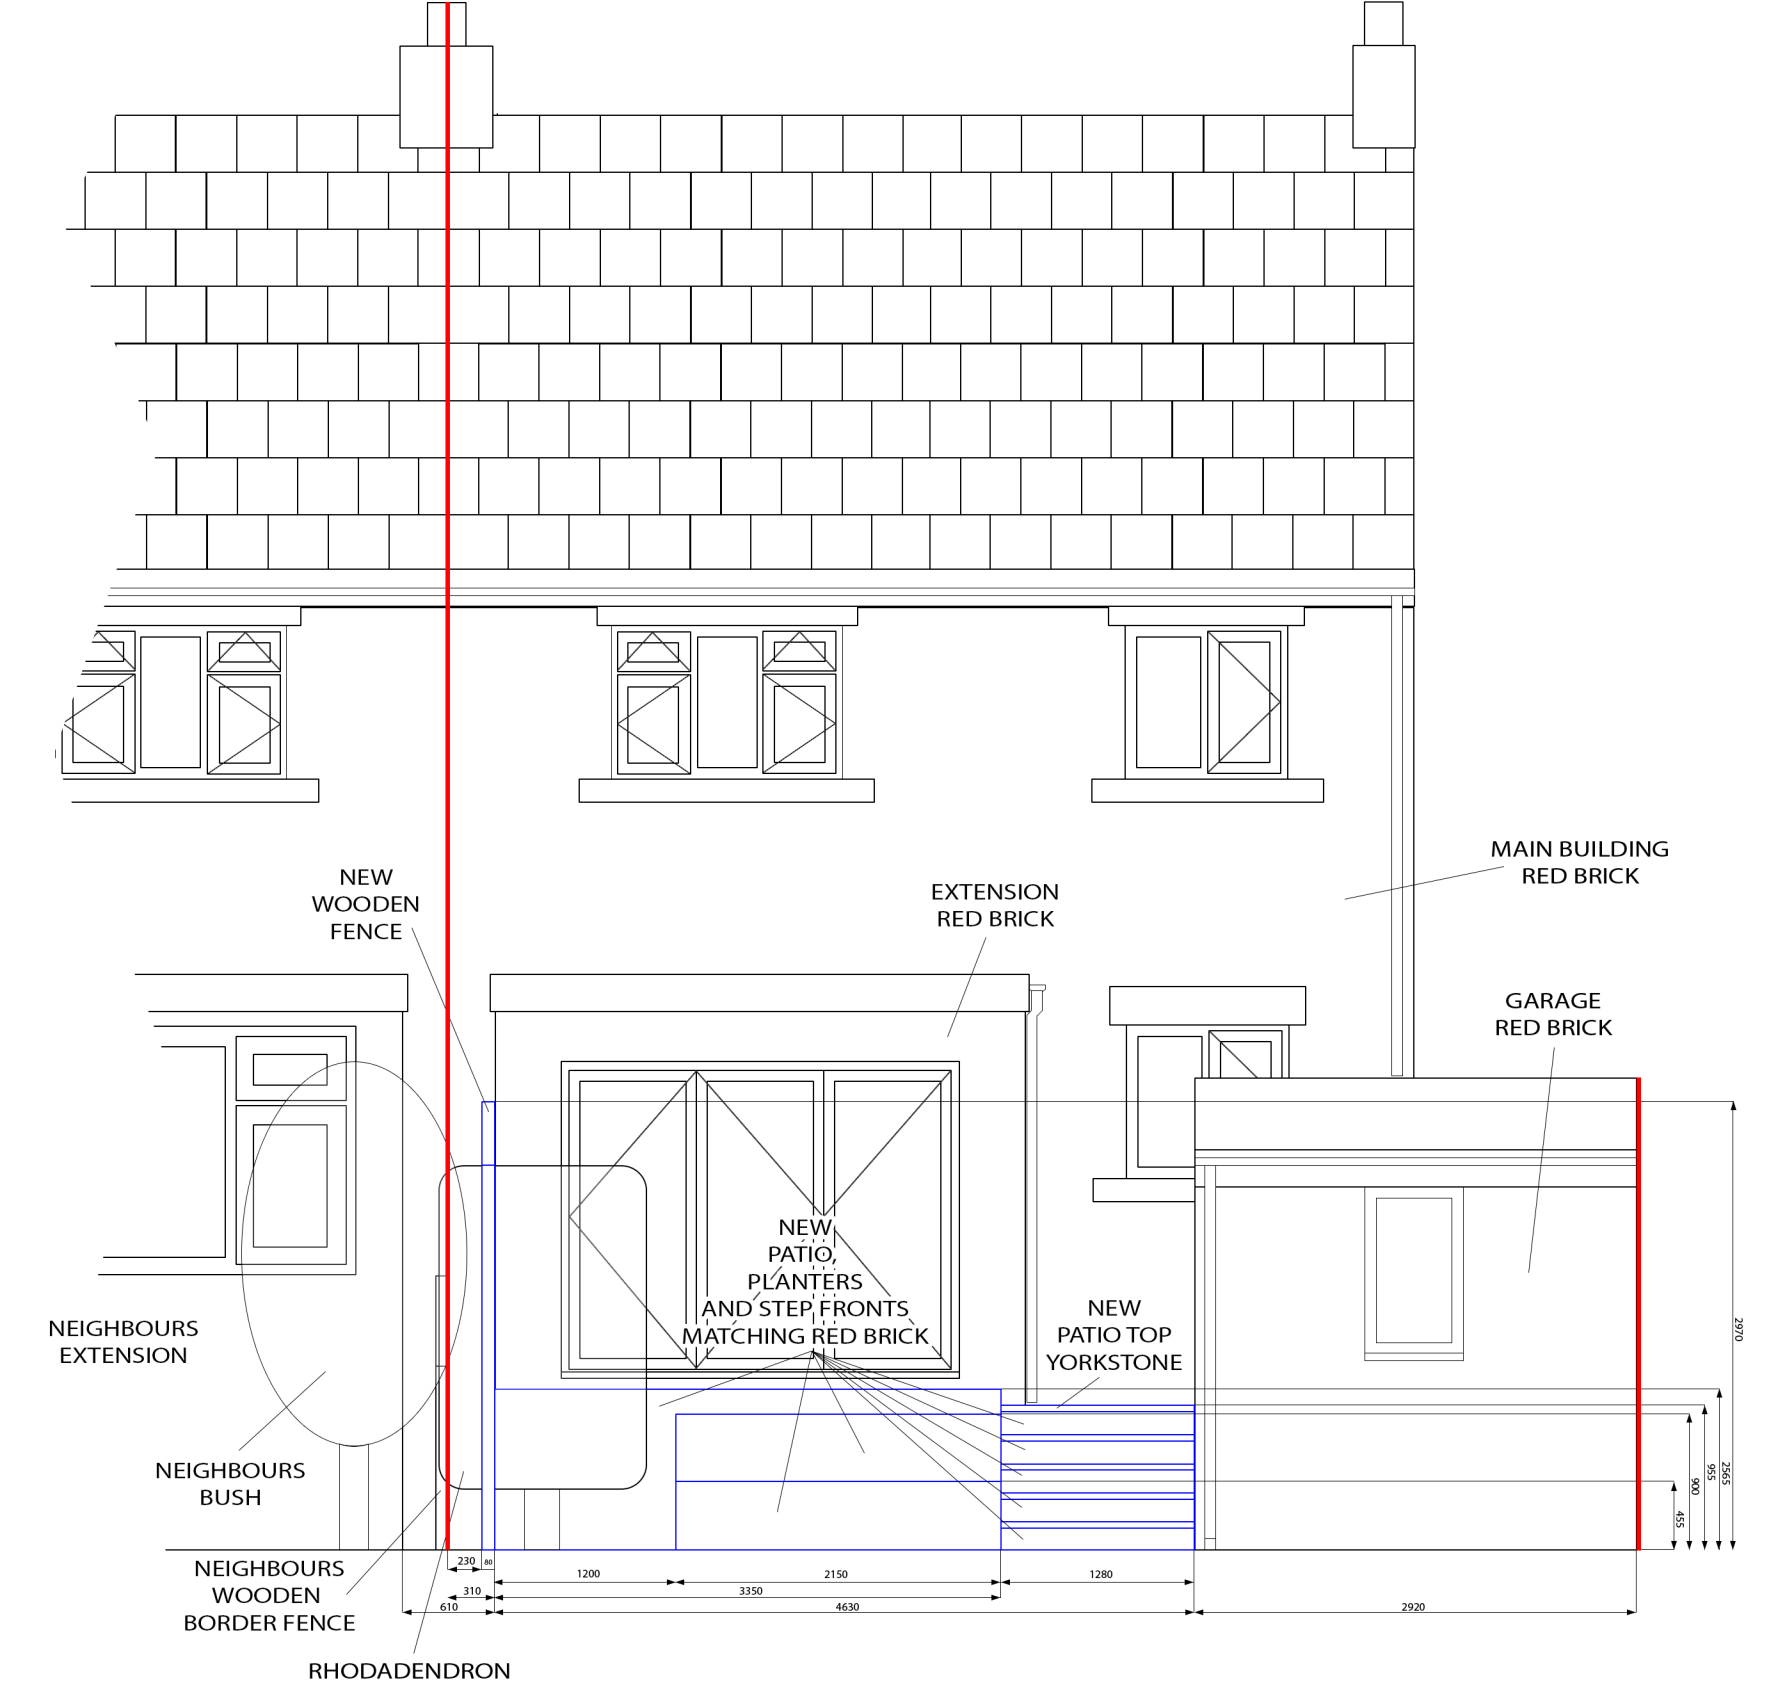


PROPOSED SIDE ELEVATION
(VIEW TO THE WEST)

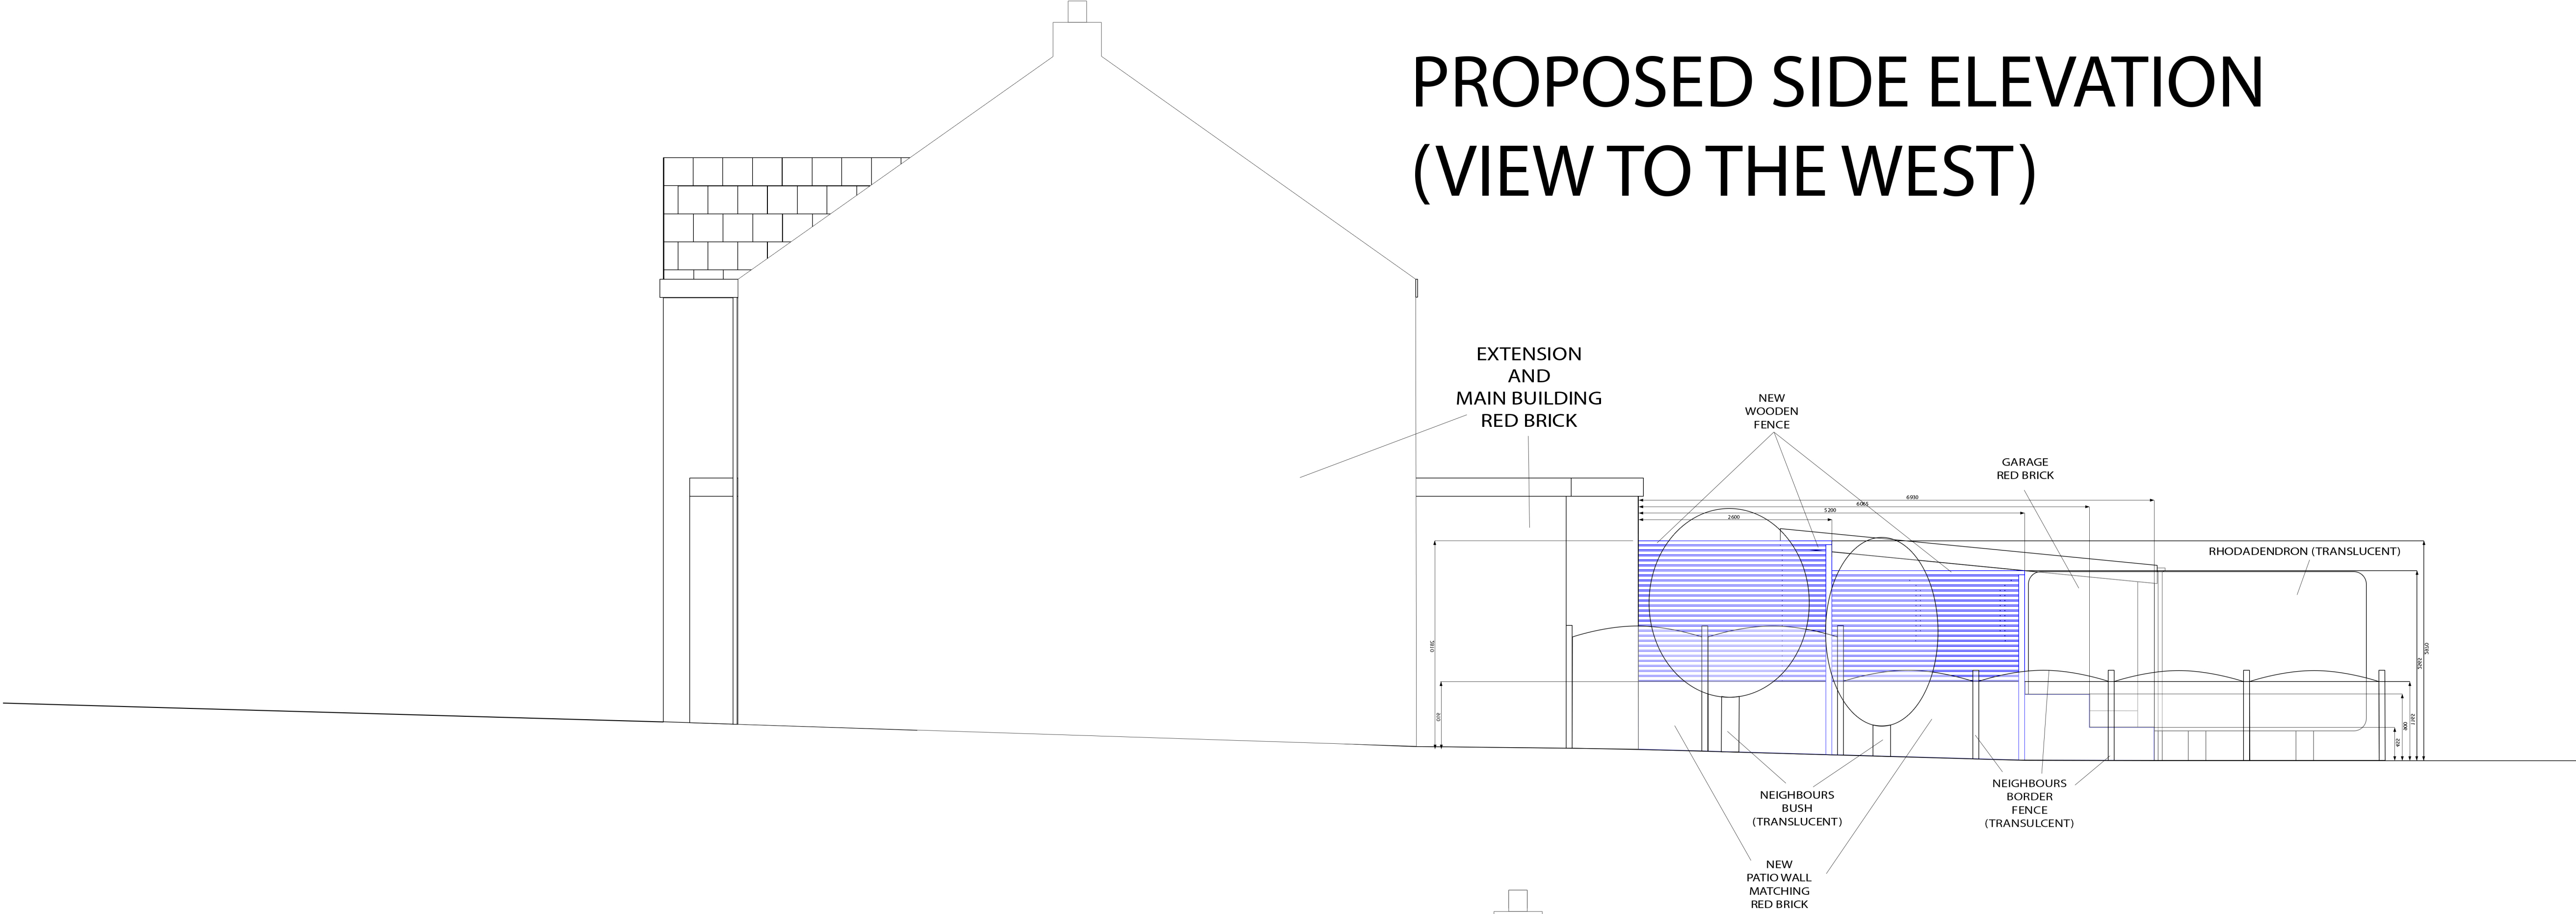

PROPOSED SIDE ELEVATION
(VIEW TO THE EAST)

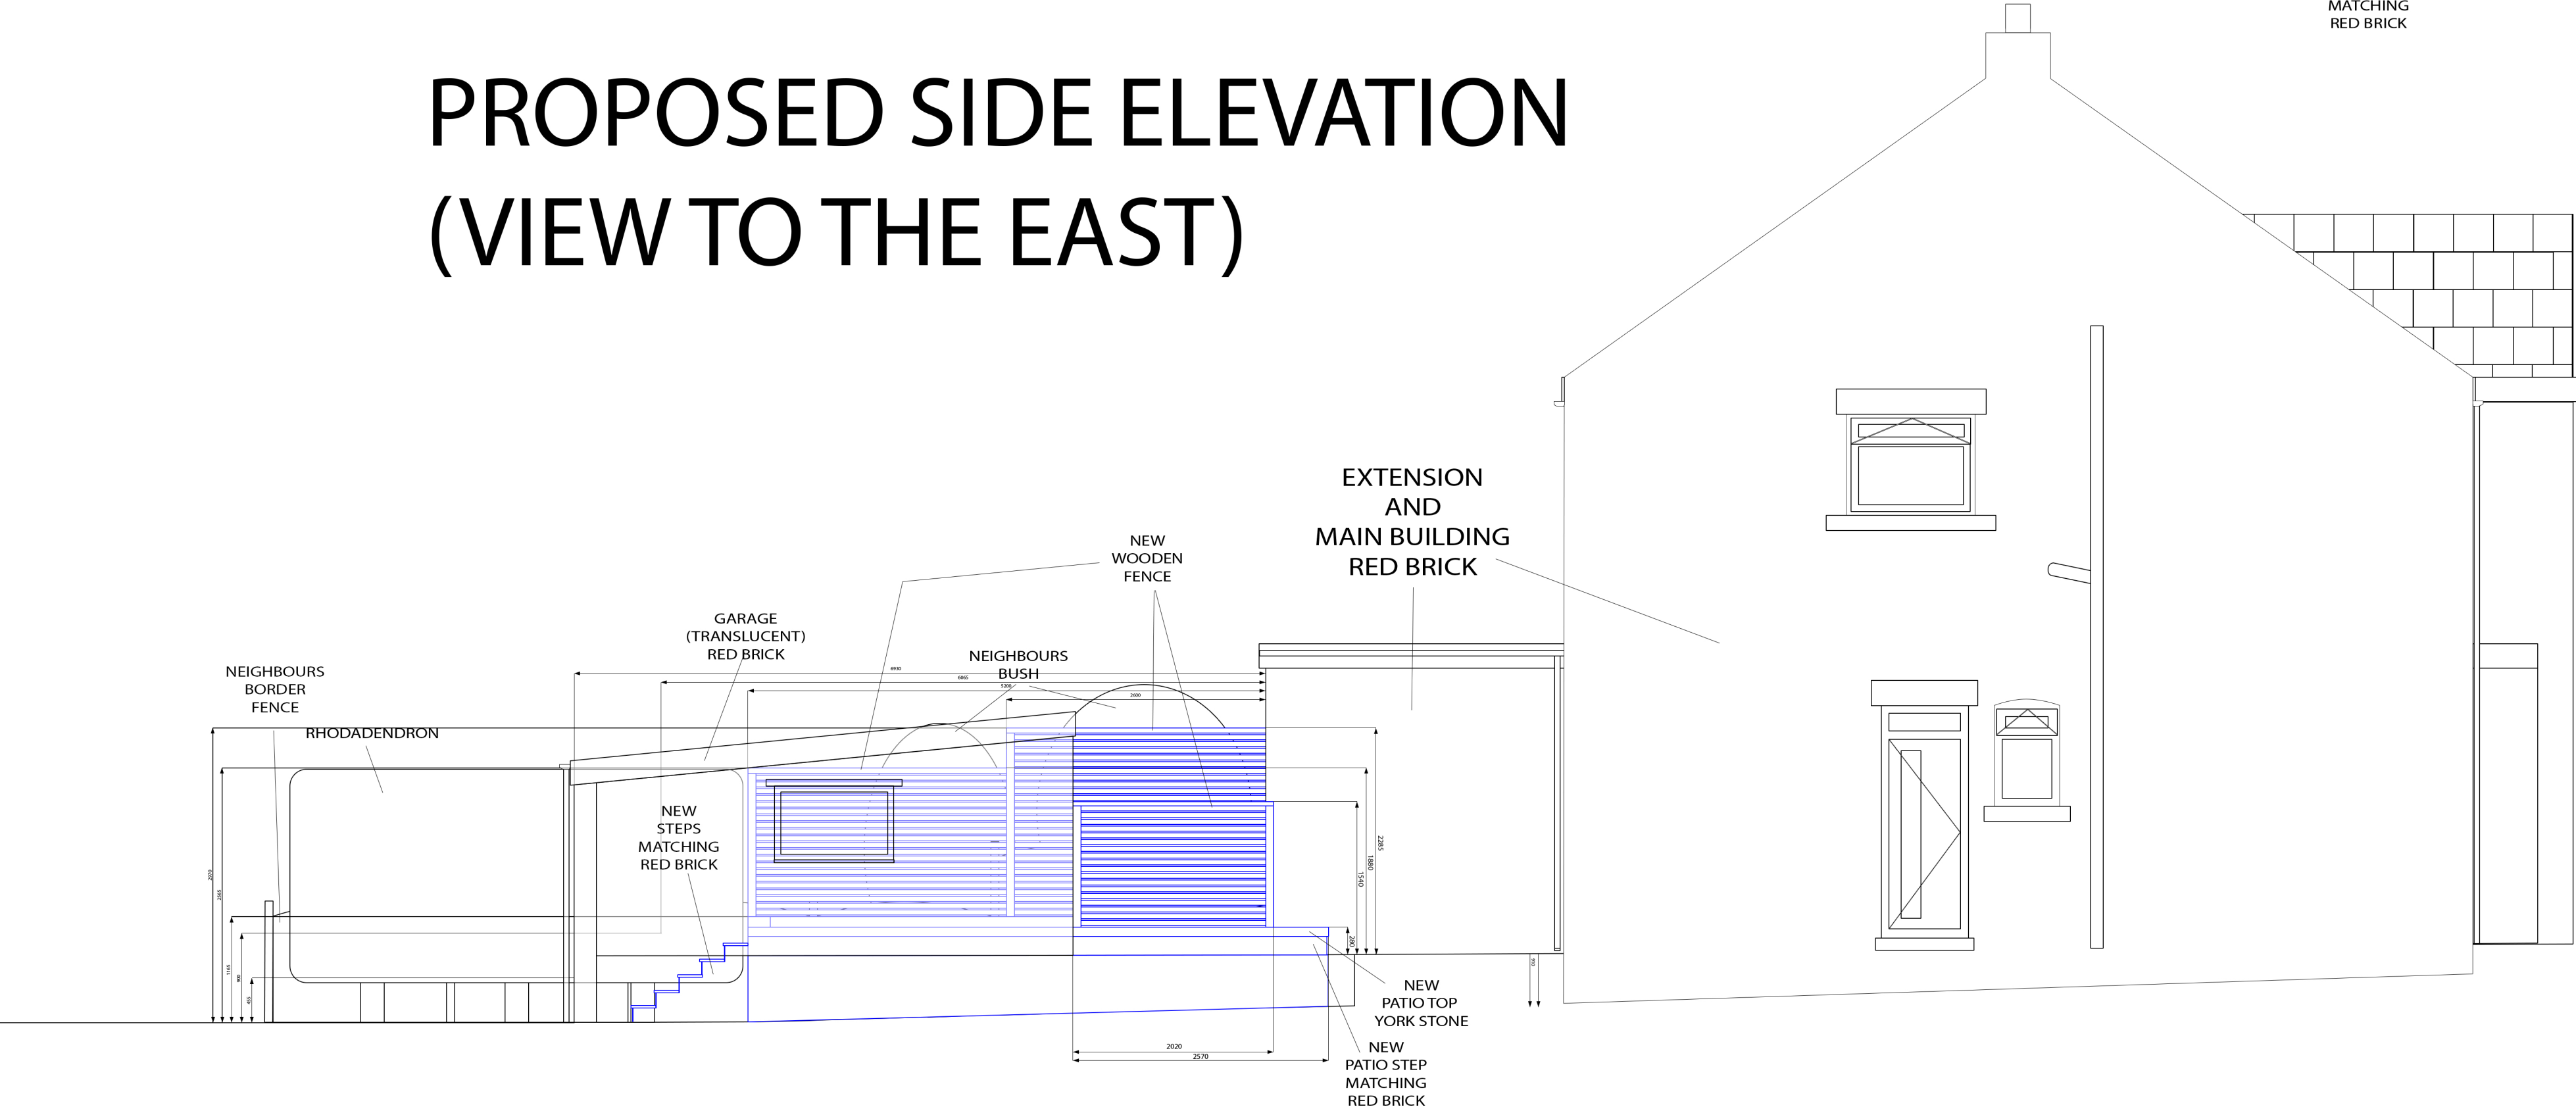

PROPOSED SITE PLAN

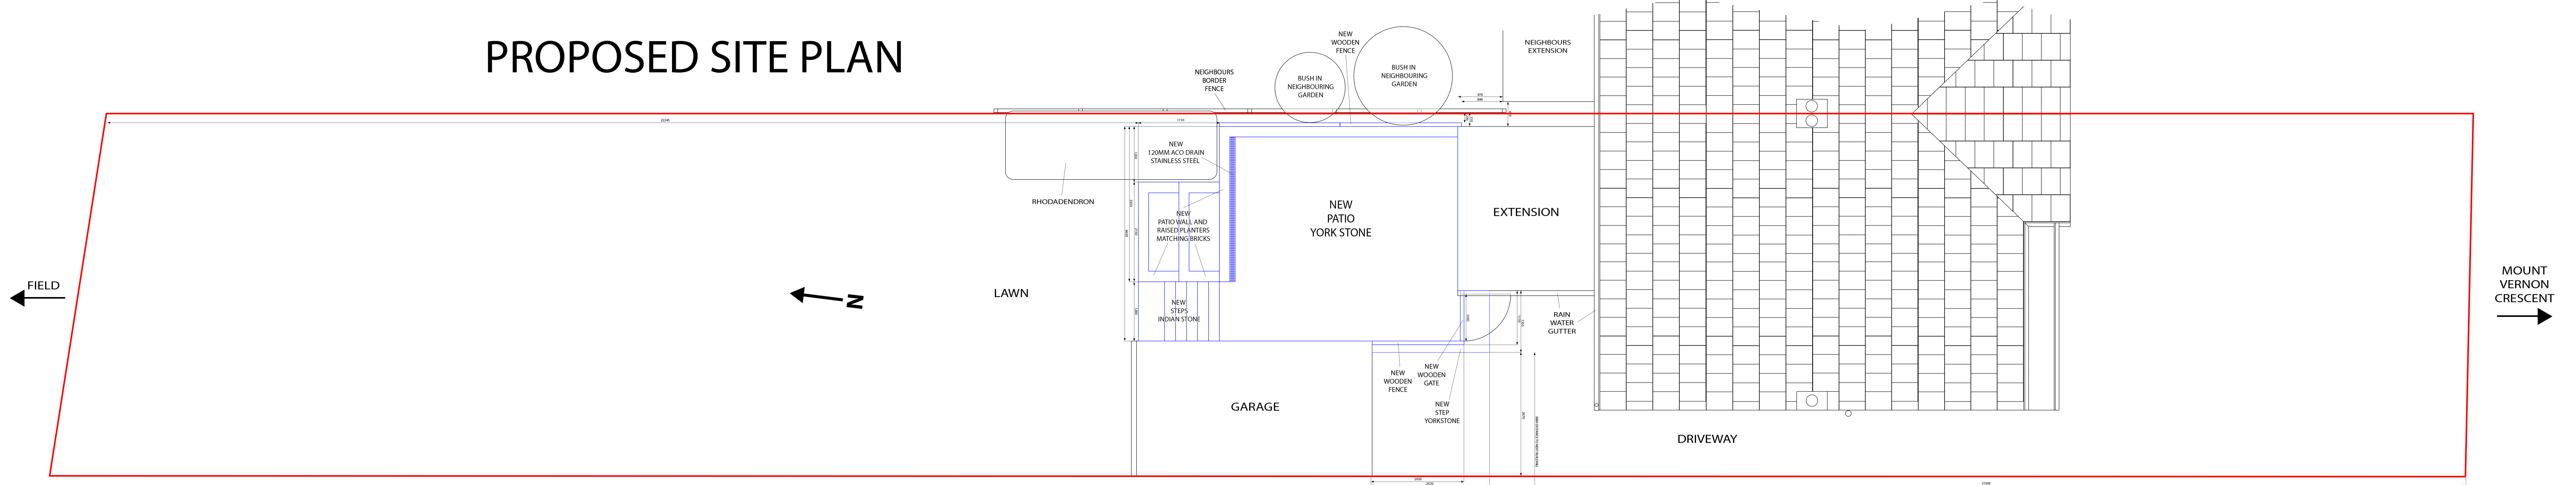

KEY: All measurements in millimetres (mm)
Red = Boundary Blue = Proposed
METRES 1 2 3 4 5
SCALE 1:50 @ A0