





Part West Elevation

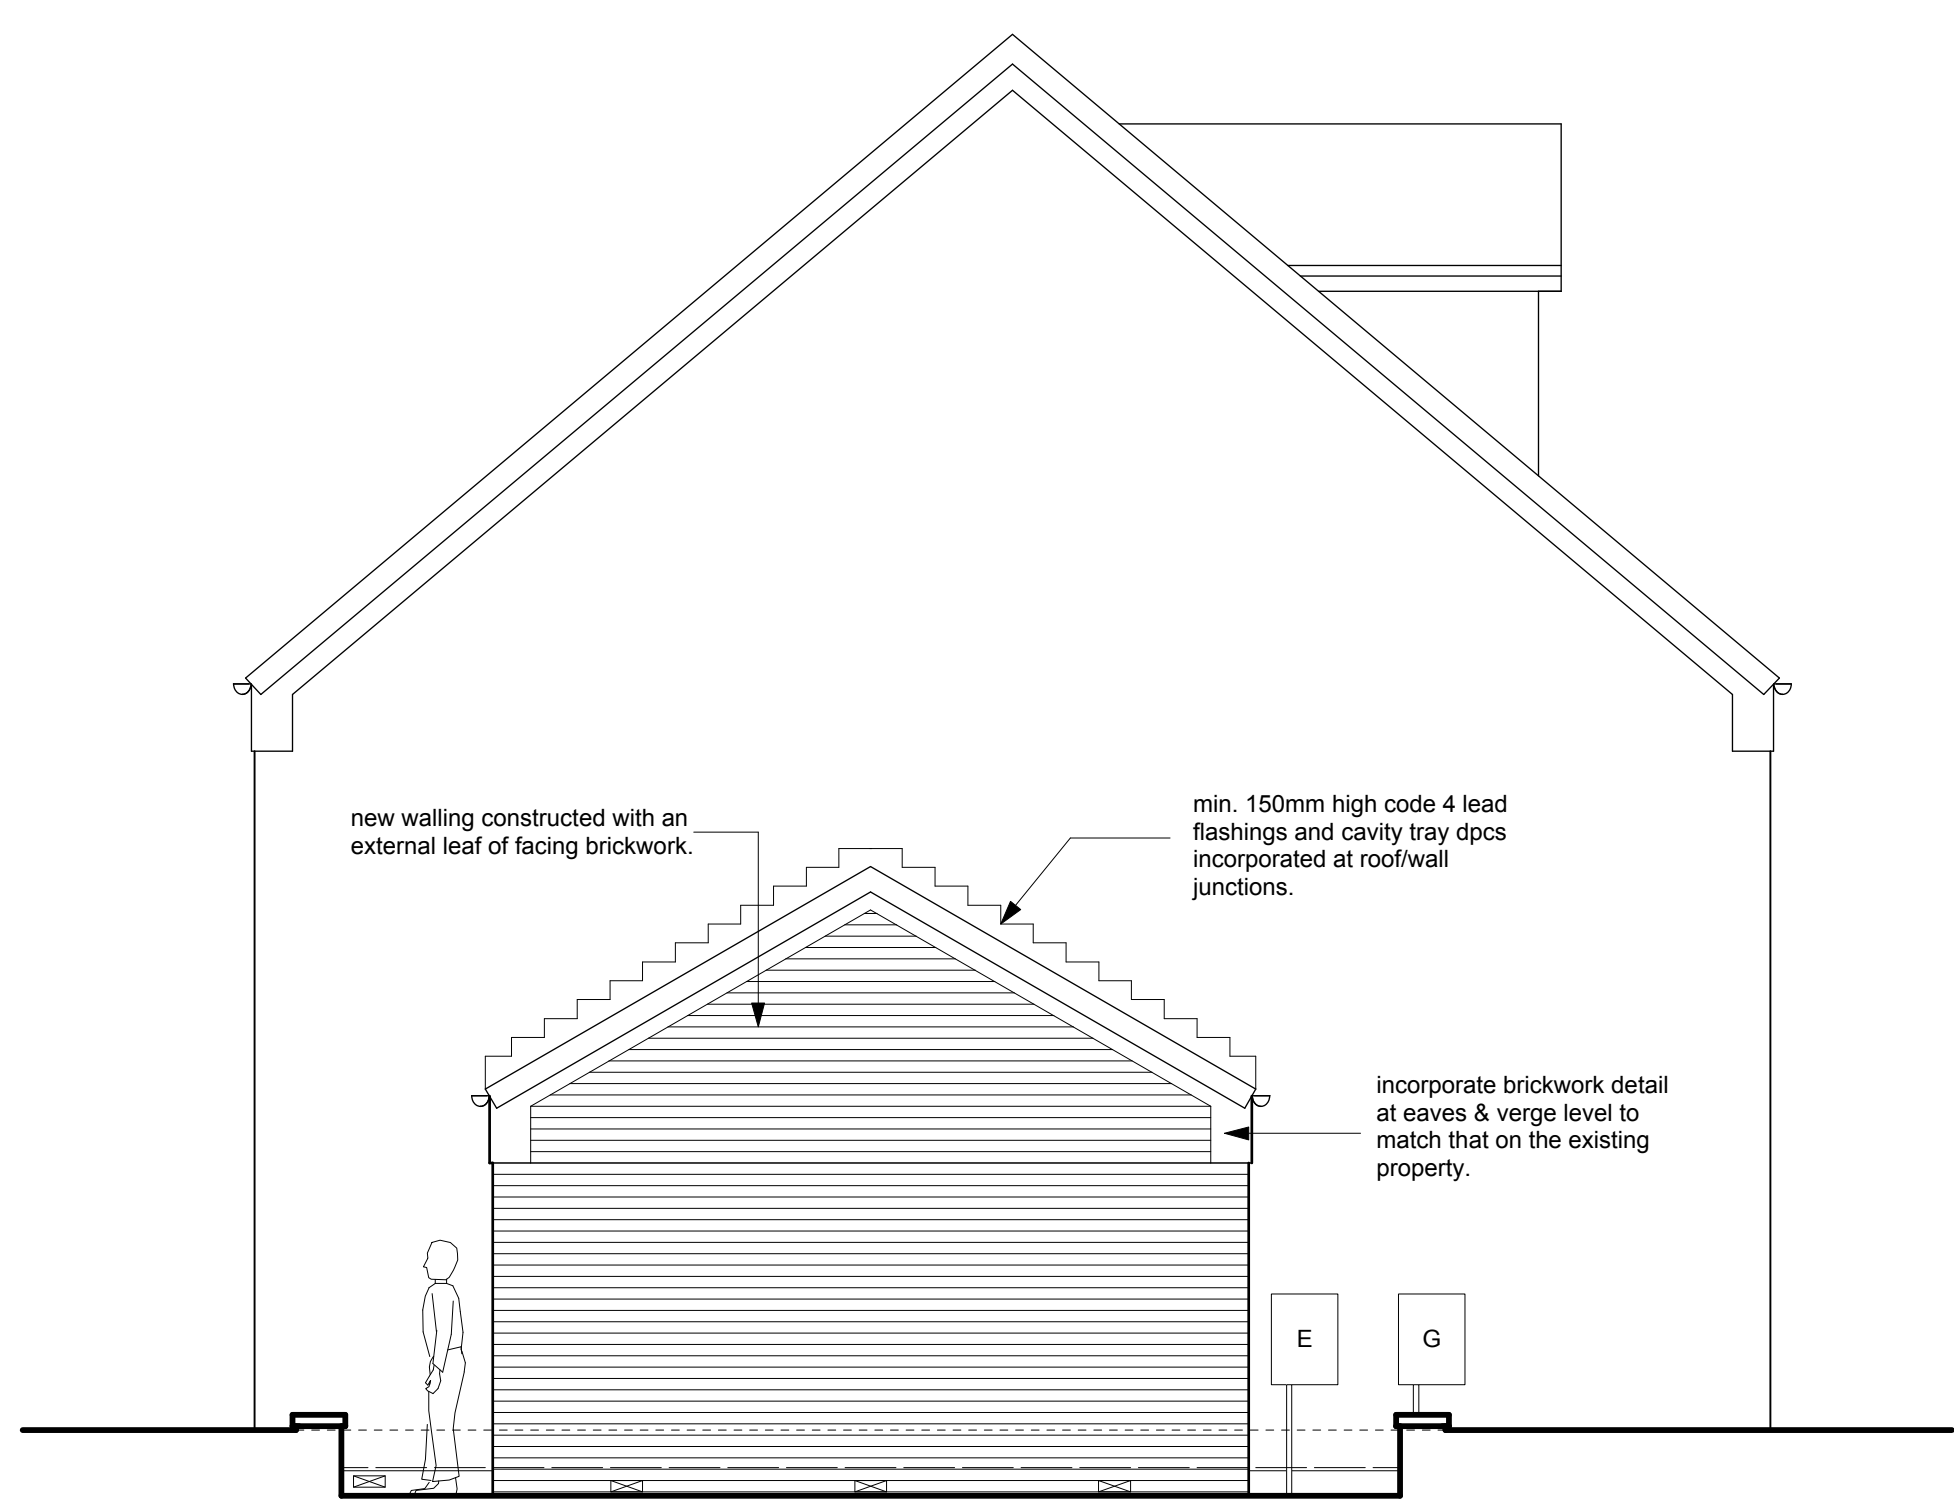


North Elevation




Part East Elevation

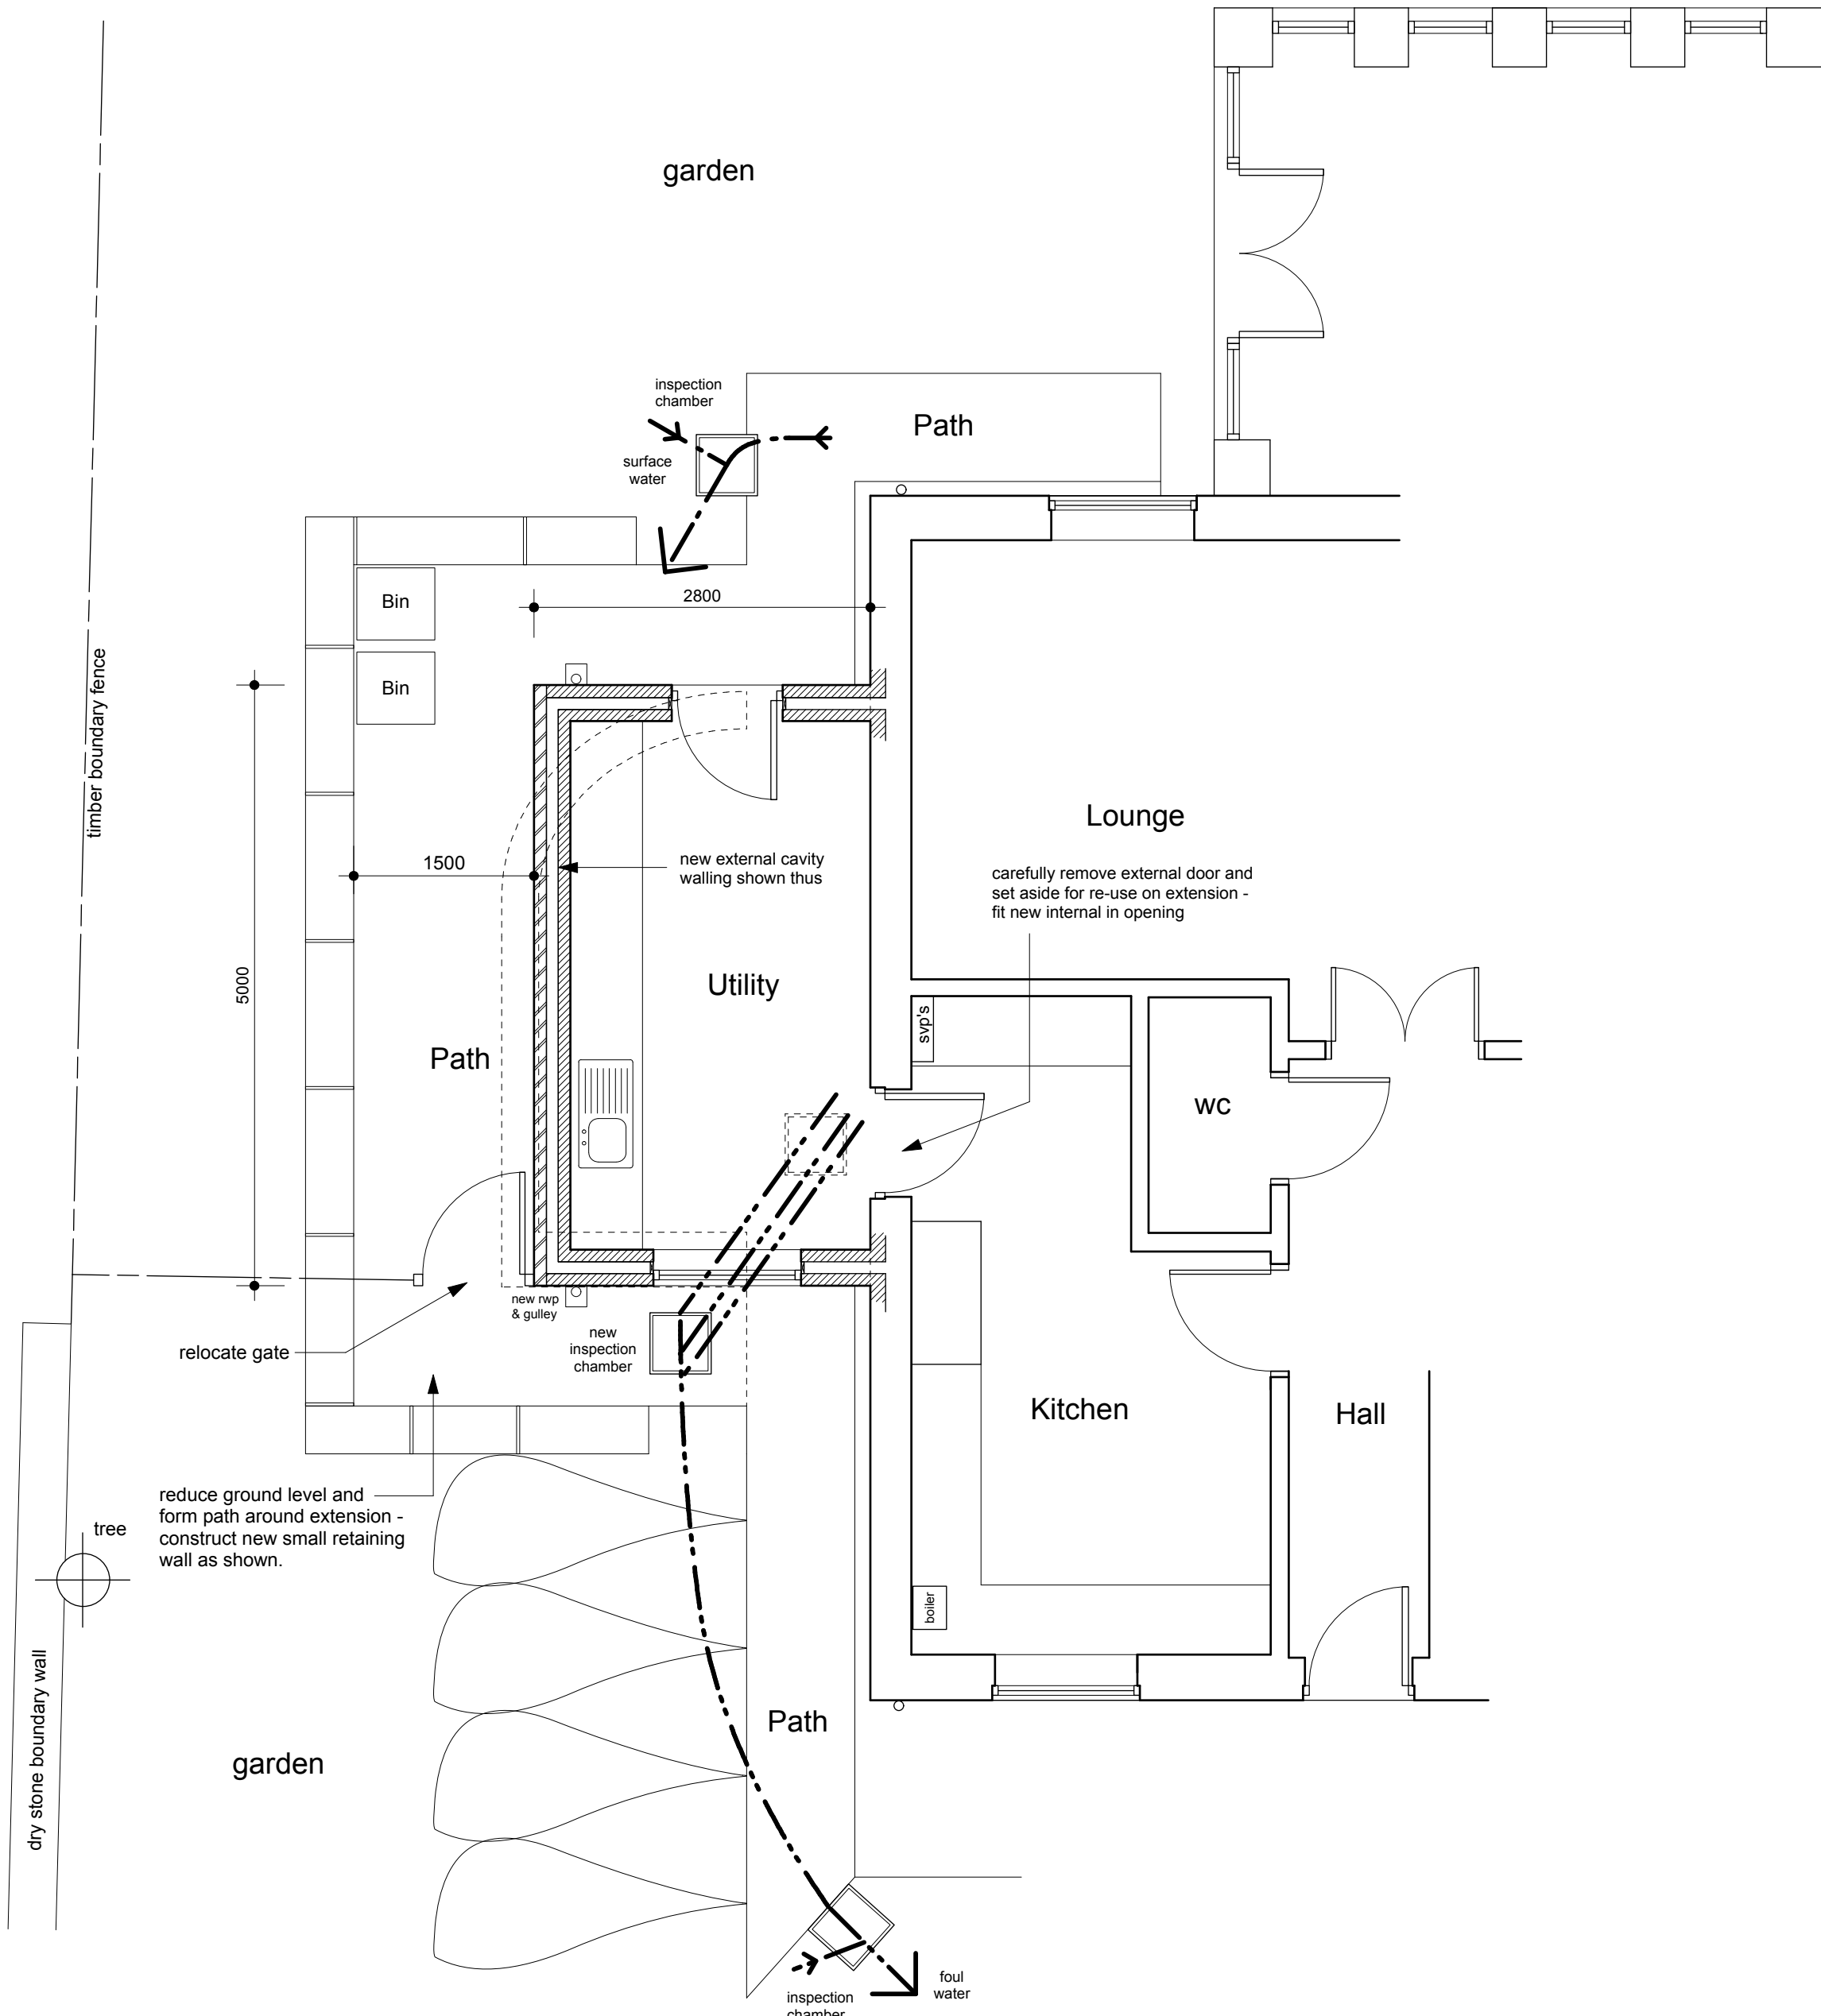

Part Ground Floor Plan

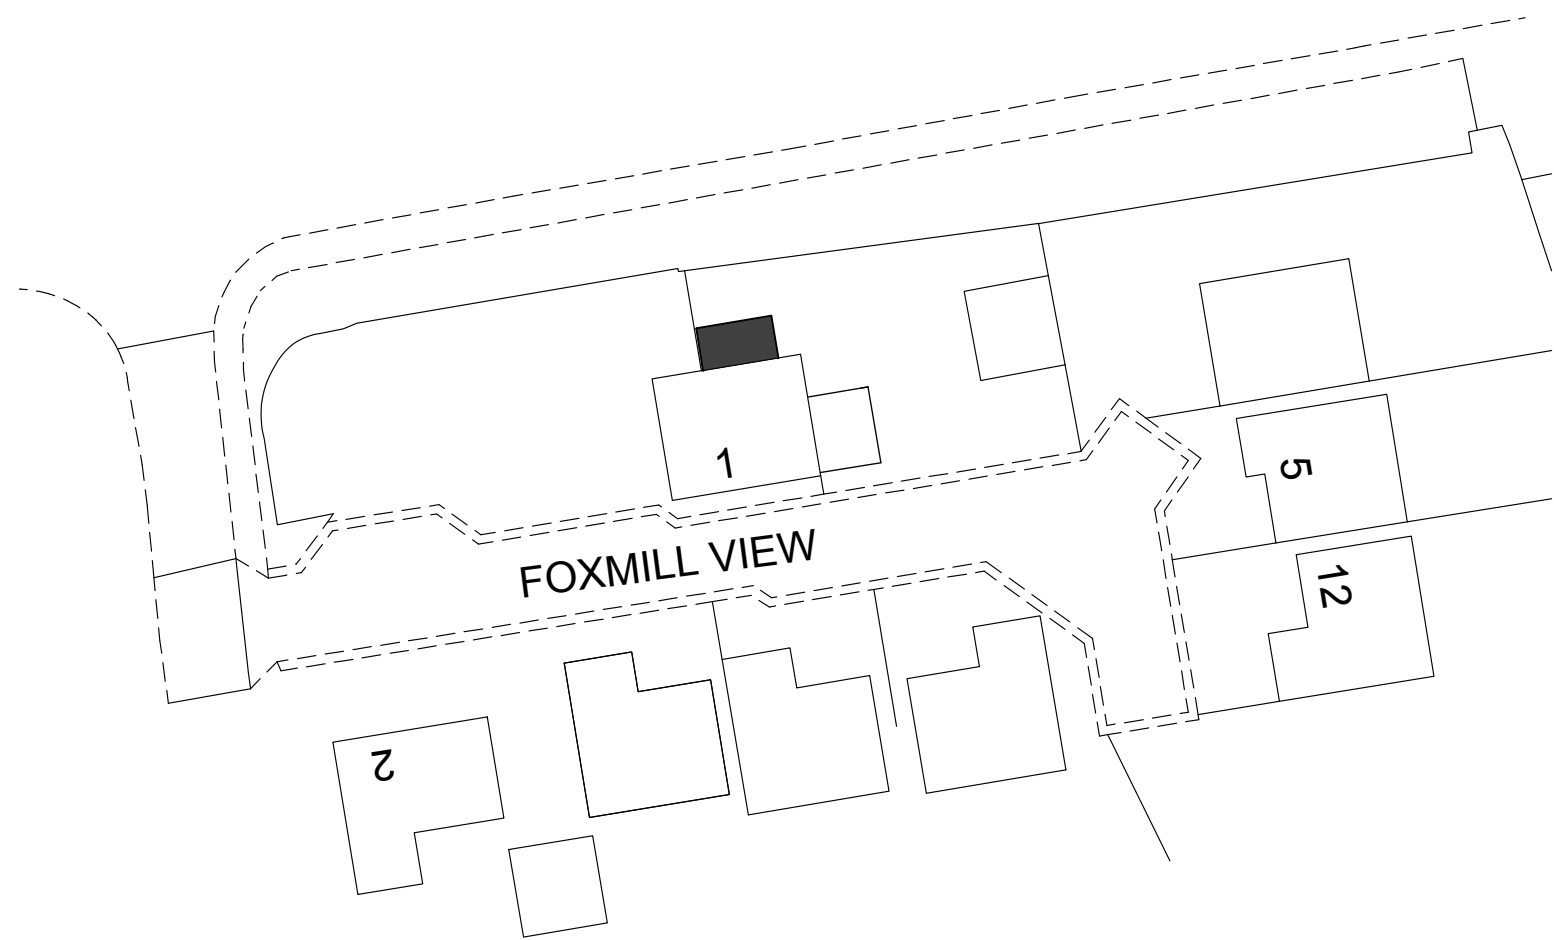

Site Plan 1-500

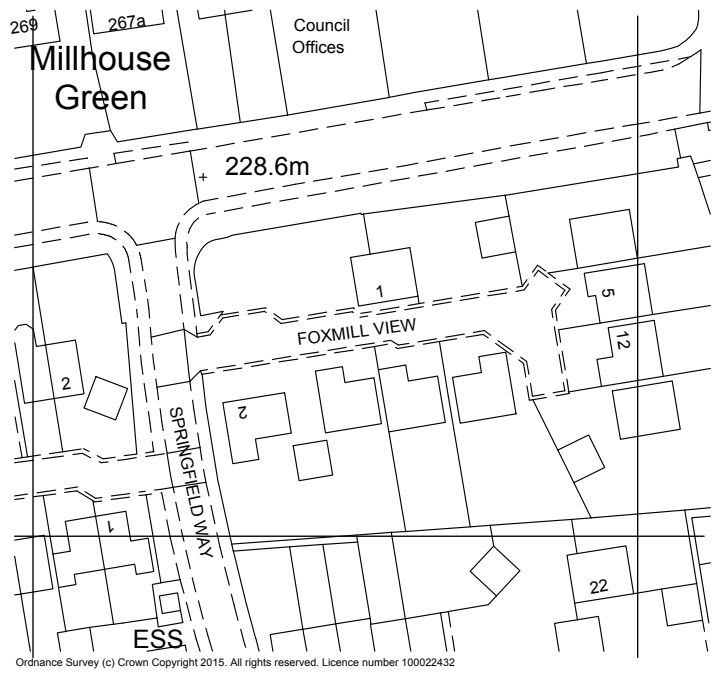

LOCATION PLAN 1-1250

Notes:
This drawing has been prepared specifically for the purpose of Planning Permission (where appropriate) & Building Regulation Approval. Valley Properties accept no liability for errors or omissions. The drawing may be used for estimating purposes, but the Principal Contractor must cost fully from a site investigation. The Contractor is responsible for checking site dimensions, materials etc., and all building work, such work being checked by Building Control on site, as may be appropriate. Valley Properties disclaim any liability for works carried out.

Revisions:
Rev.A
Rev.B
Rev.C
Rev.D
Rev.E

VALLEY PROPERTIES
ARCHITECTURAL DESIGN SERVICES
7 Holmfirth Road
Meltham
Holmfirth HD9 4AA
Tel: 01484 854100 Mob: 07769736142
Email: vproperties@vupanel.com

Client Details
Mr & Mrs Rowell

Project Title
**Proposed single storey side extension at
1 Foxmill View
Millhouse Green**

Drawing Title
Planning Drawing

Scale: 1/50	Drawing Number 2015/016/03	Rev. March 2015	Date Drawn March 2015	Drawn By Andrew Smith
----------------	-------------------------------	--------------------	--------------------------	--------------------------