



Do not scale off this drawing. Work to figured dimensions any discrepancy to be reported to the Architects. Refer to larger scale drawings where available.

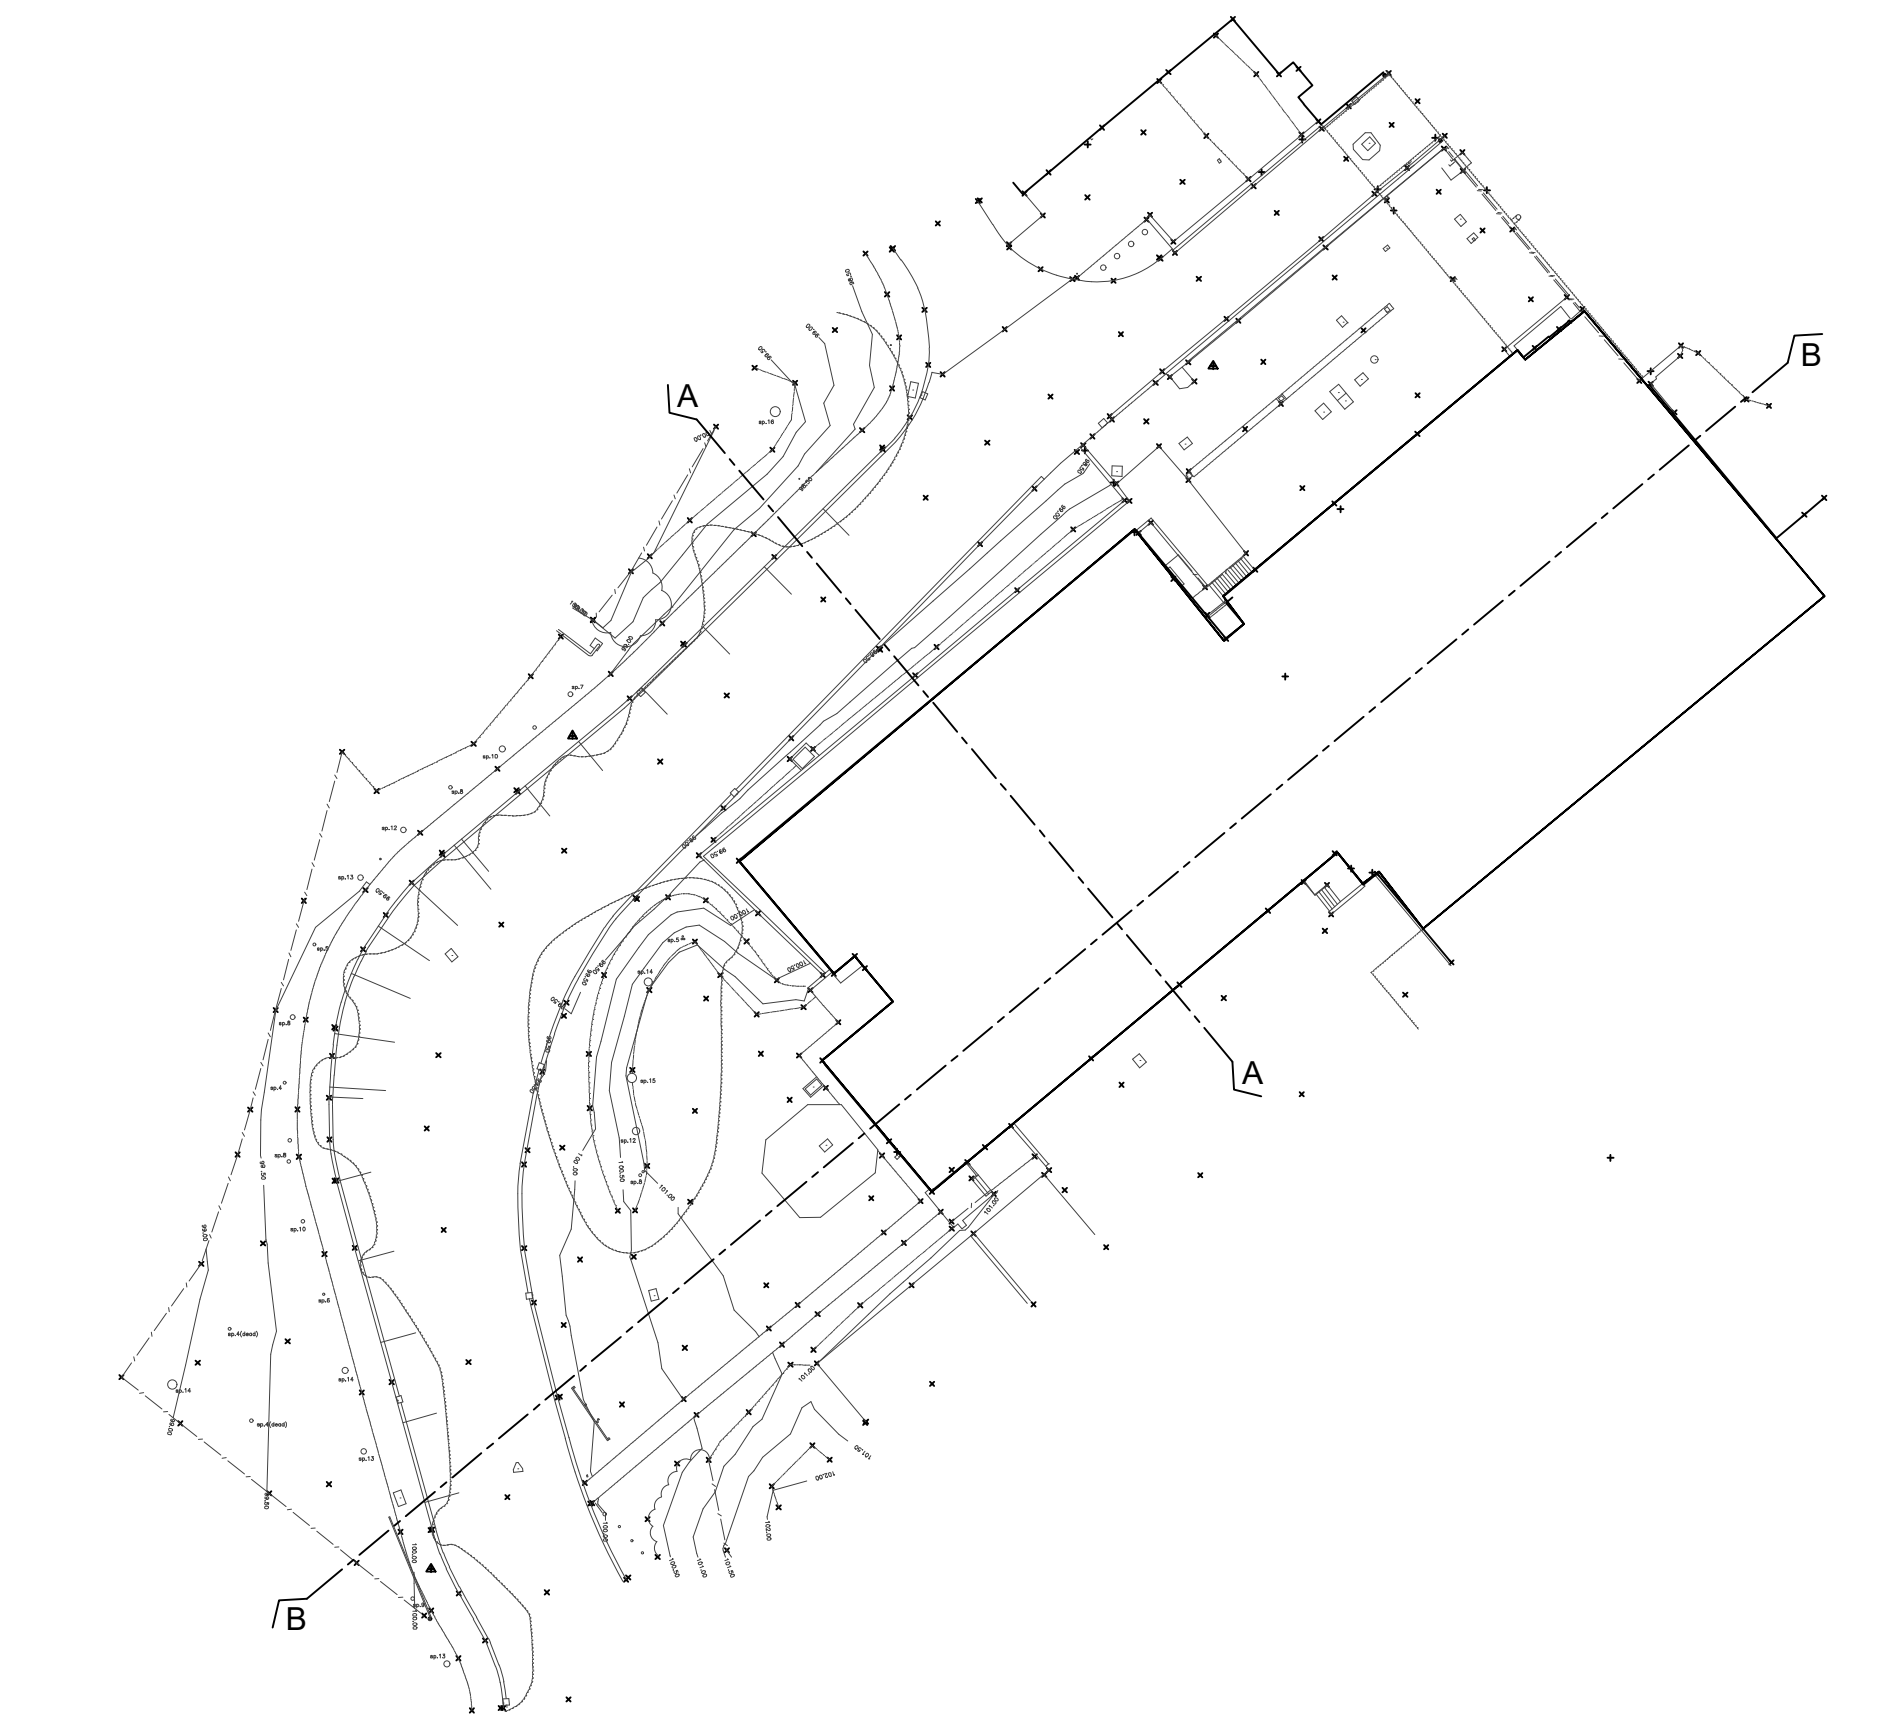


EXISTING SITE

Scale: 1:500

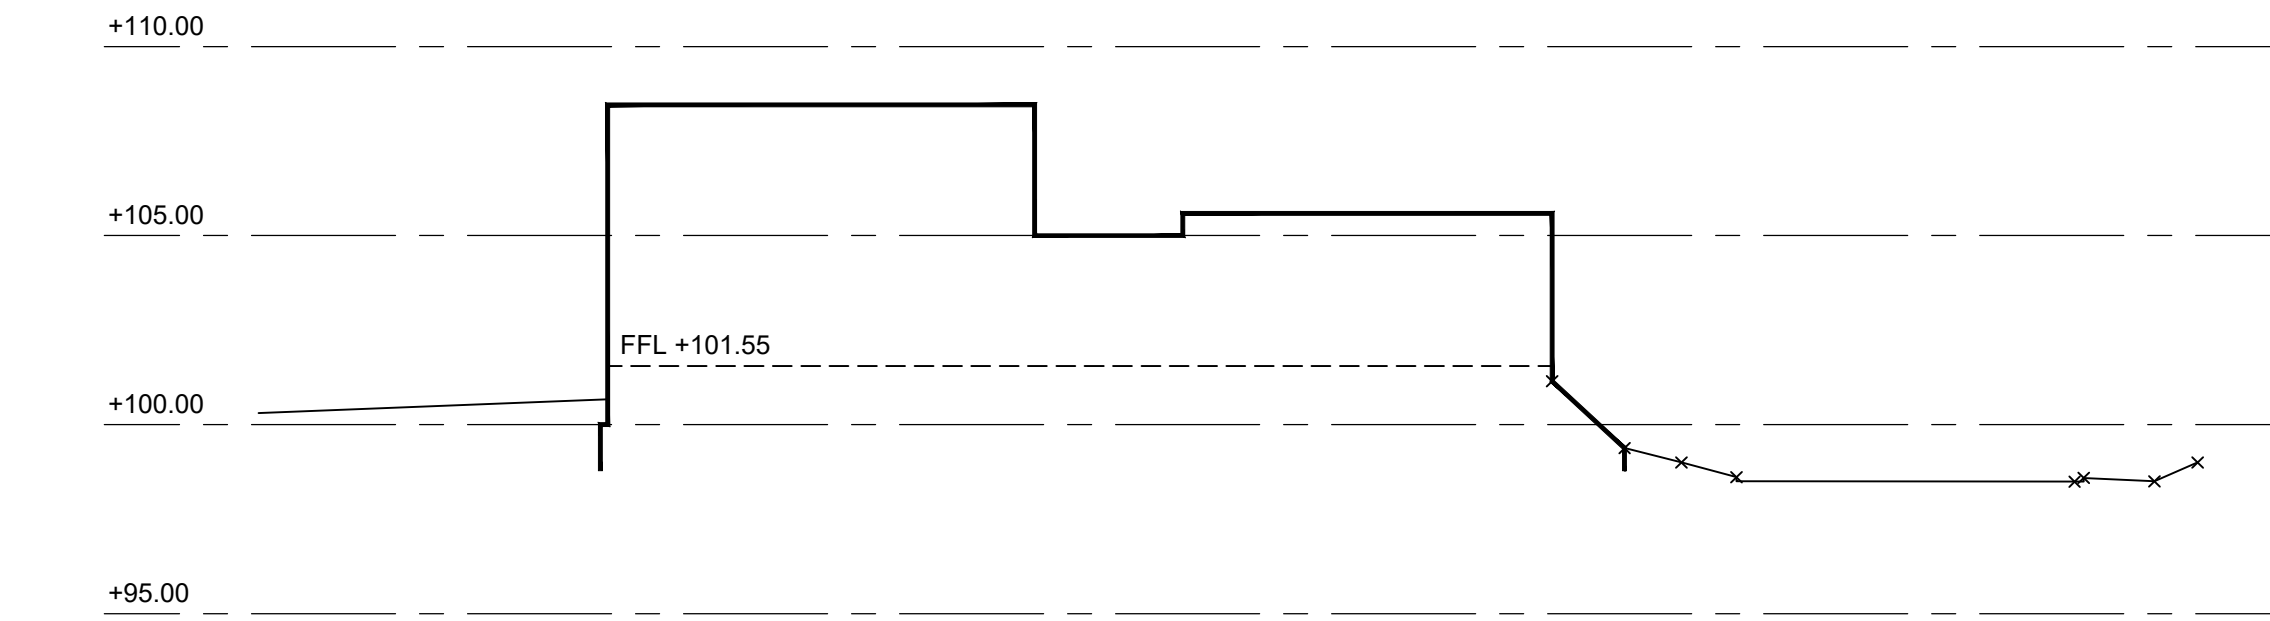

SITE SECTION A-A

Scale: 1:200

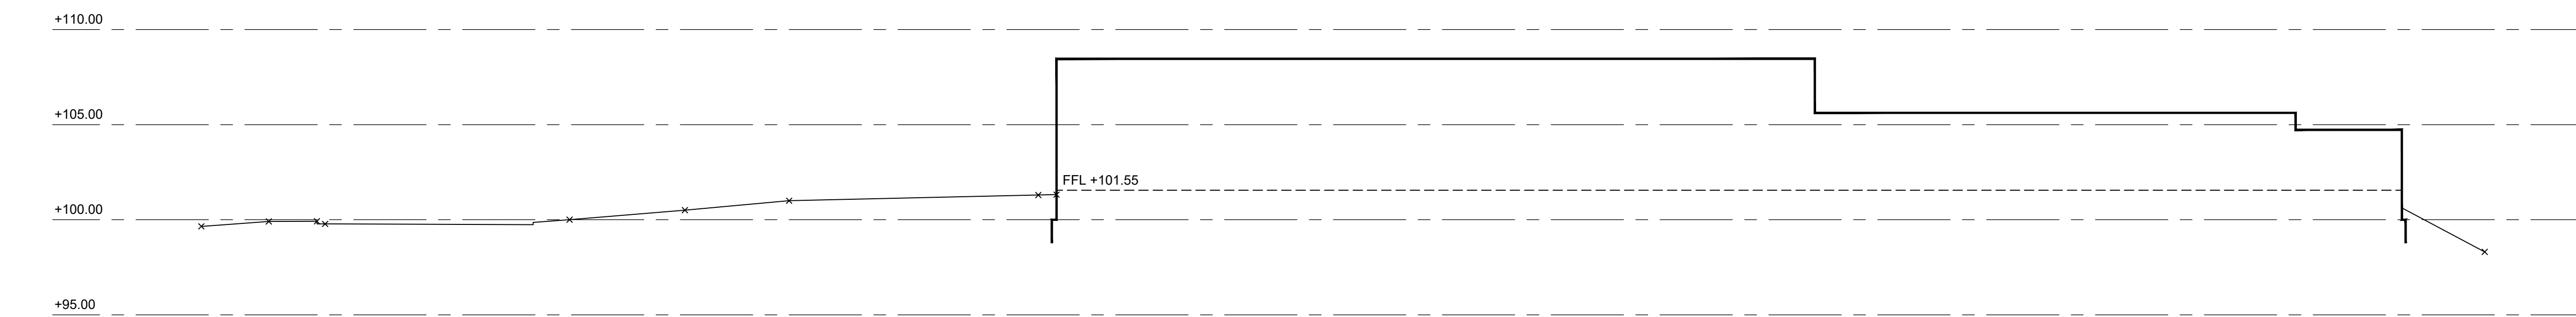

SITE SECTION B-B

Scale: 1:200

Rev	By	Date	Revision Note
Pearce Bottomley LLP			
Roman Ridge, Main Street, Aberford, Leeds, LS25 3AW			
T: 0113 281 2000 E: pbp@pbarchitects.co.uk W: www.pbarchitects.co.uk			
Client SHAPEPART & SEC LTD			
Project Darton Business Park - Replacement of Offices with Warehouse			
Drawing Title 5607-PBA-XX-ZZ-DR-A-9002-EXISTING SITE PLAN AND SECTIONS			
File Name EXISTING SITE PLAN & SECTIONS			
Status PLANNING	Scale 1:500/200	Drawn MS	Checked TR
Proj. Ref. 5607	Draw. Number 9002	Revision P01	Date 05/02/2021

Copyright Pearce Bottomley LLP

