



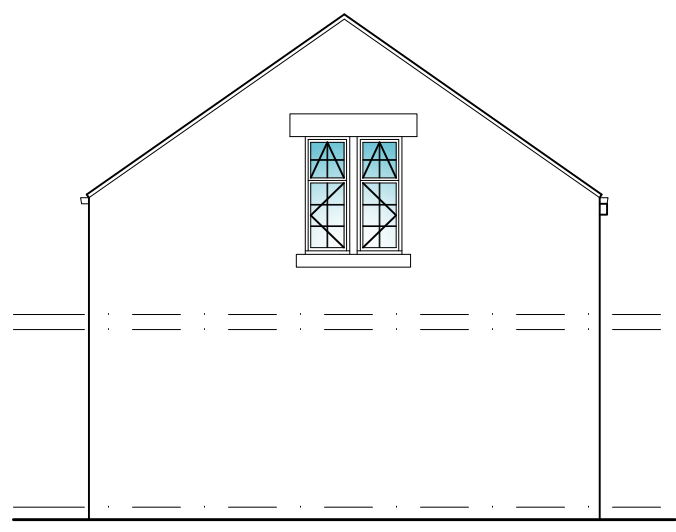

PROPOSED SIDE ELEVATION
SCALE 1:100




PROPOSED FRONT ELEVATION
SCALE 1:100

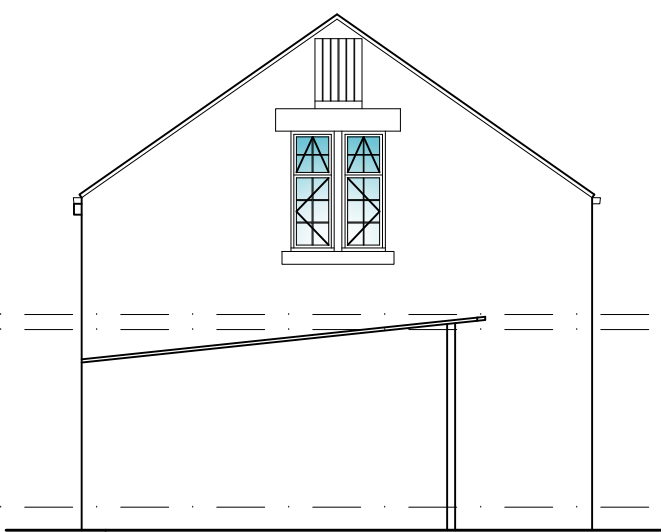


PROPOSED SIDE ELEVATION
SCALE 1:100




PROPOSED REAR ELEVATION
SCALE 1:100

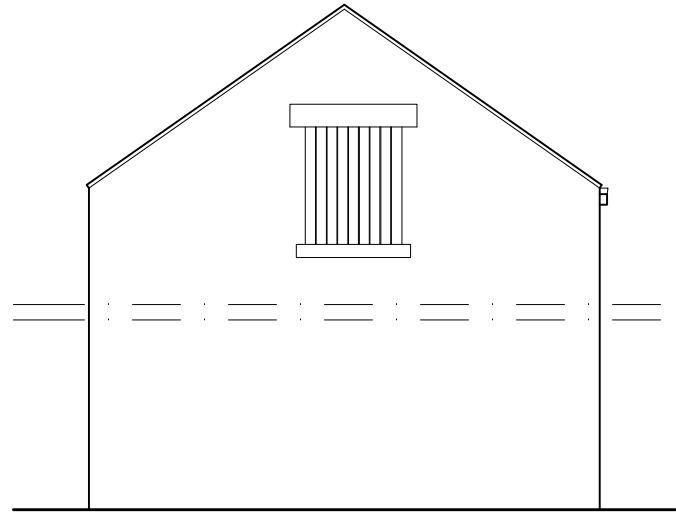


EXISTING SIDE ELEVATION
SCALE 1:100

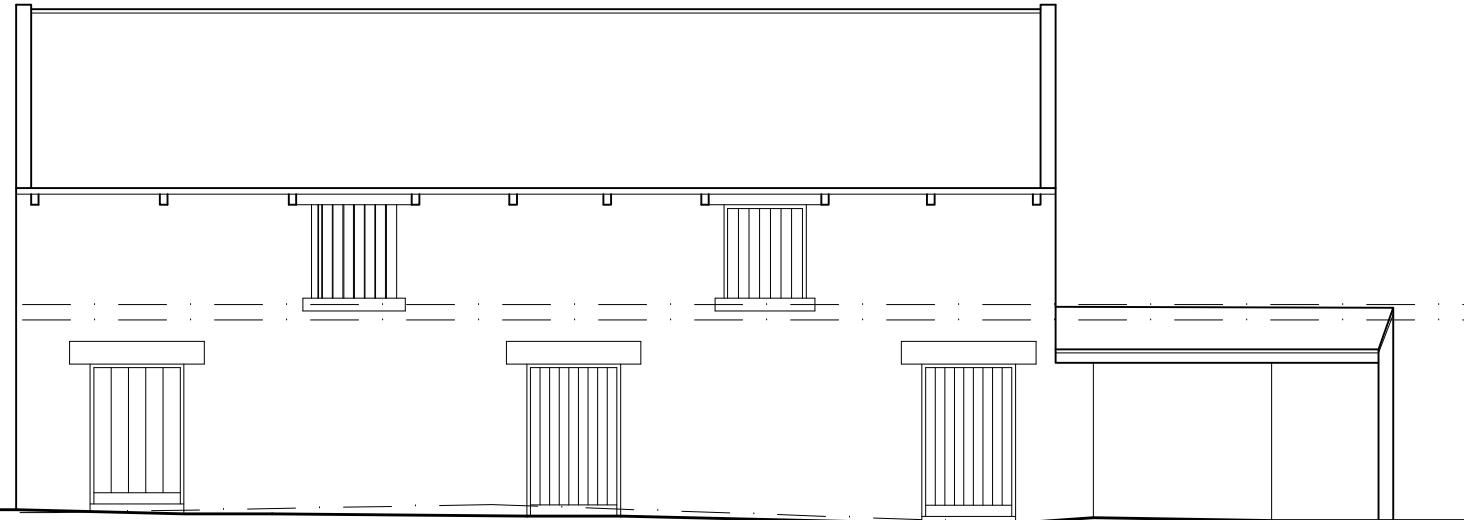


EXISTING FRONT ELEVATION
SCALE 1:100

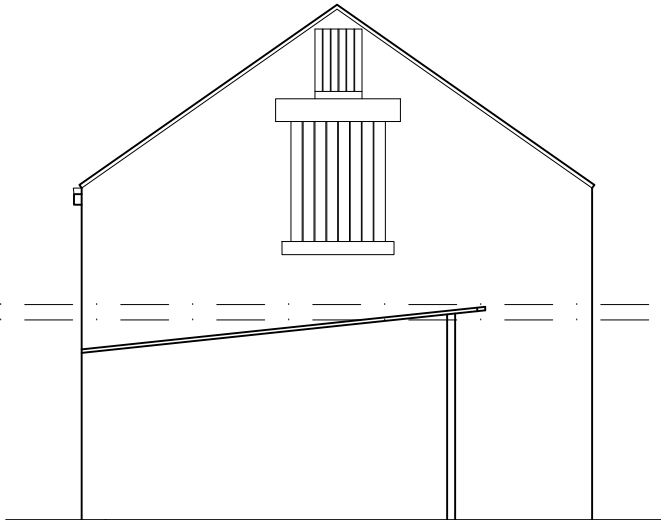


EXISTING SIDE ELEVATION
SCALE 1:100

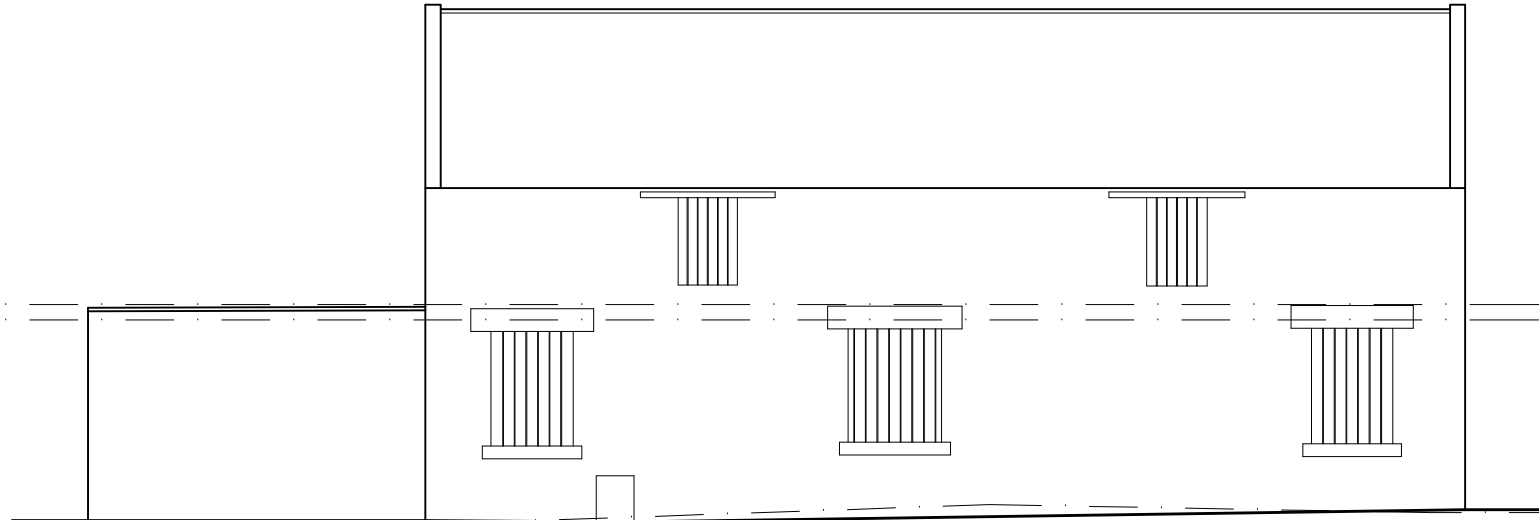


EXISTING REAR ELEVATION
SCALE 1:100

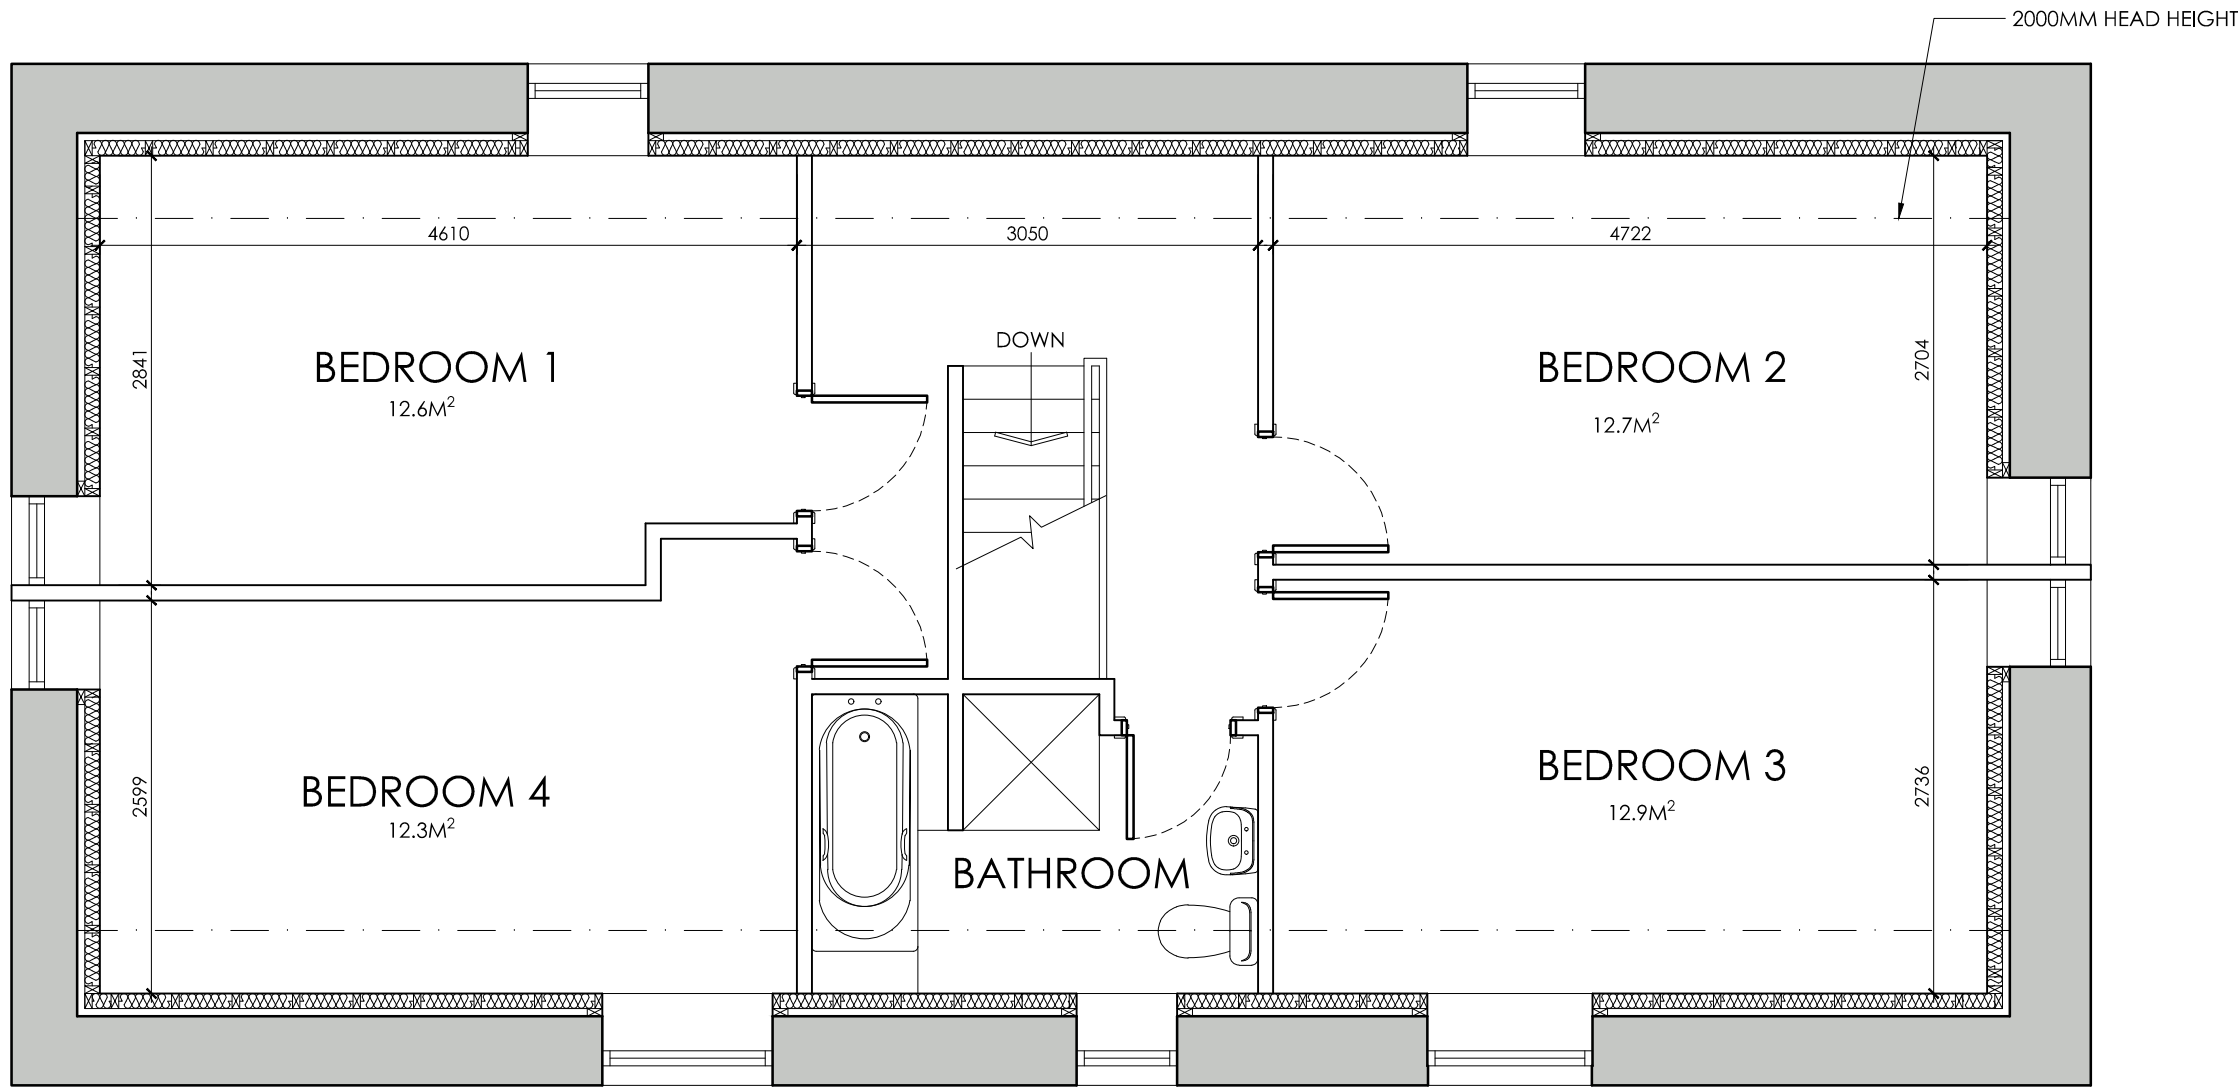


PROPOSED FIRST FLOOR PLAN
SCALE 1:50

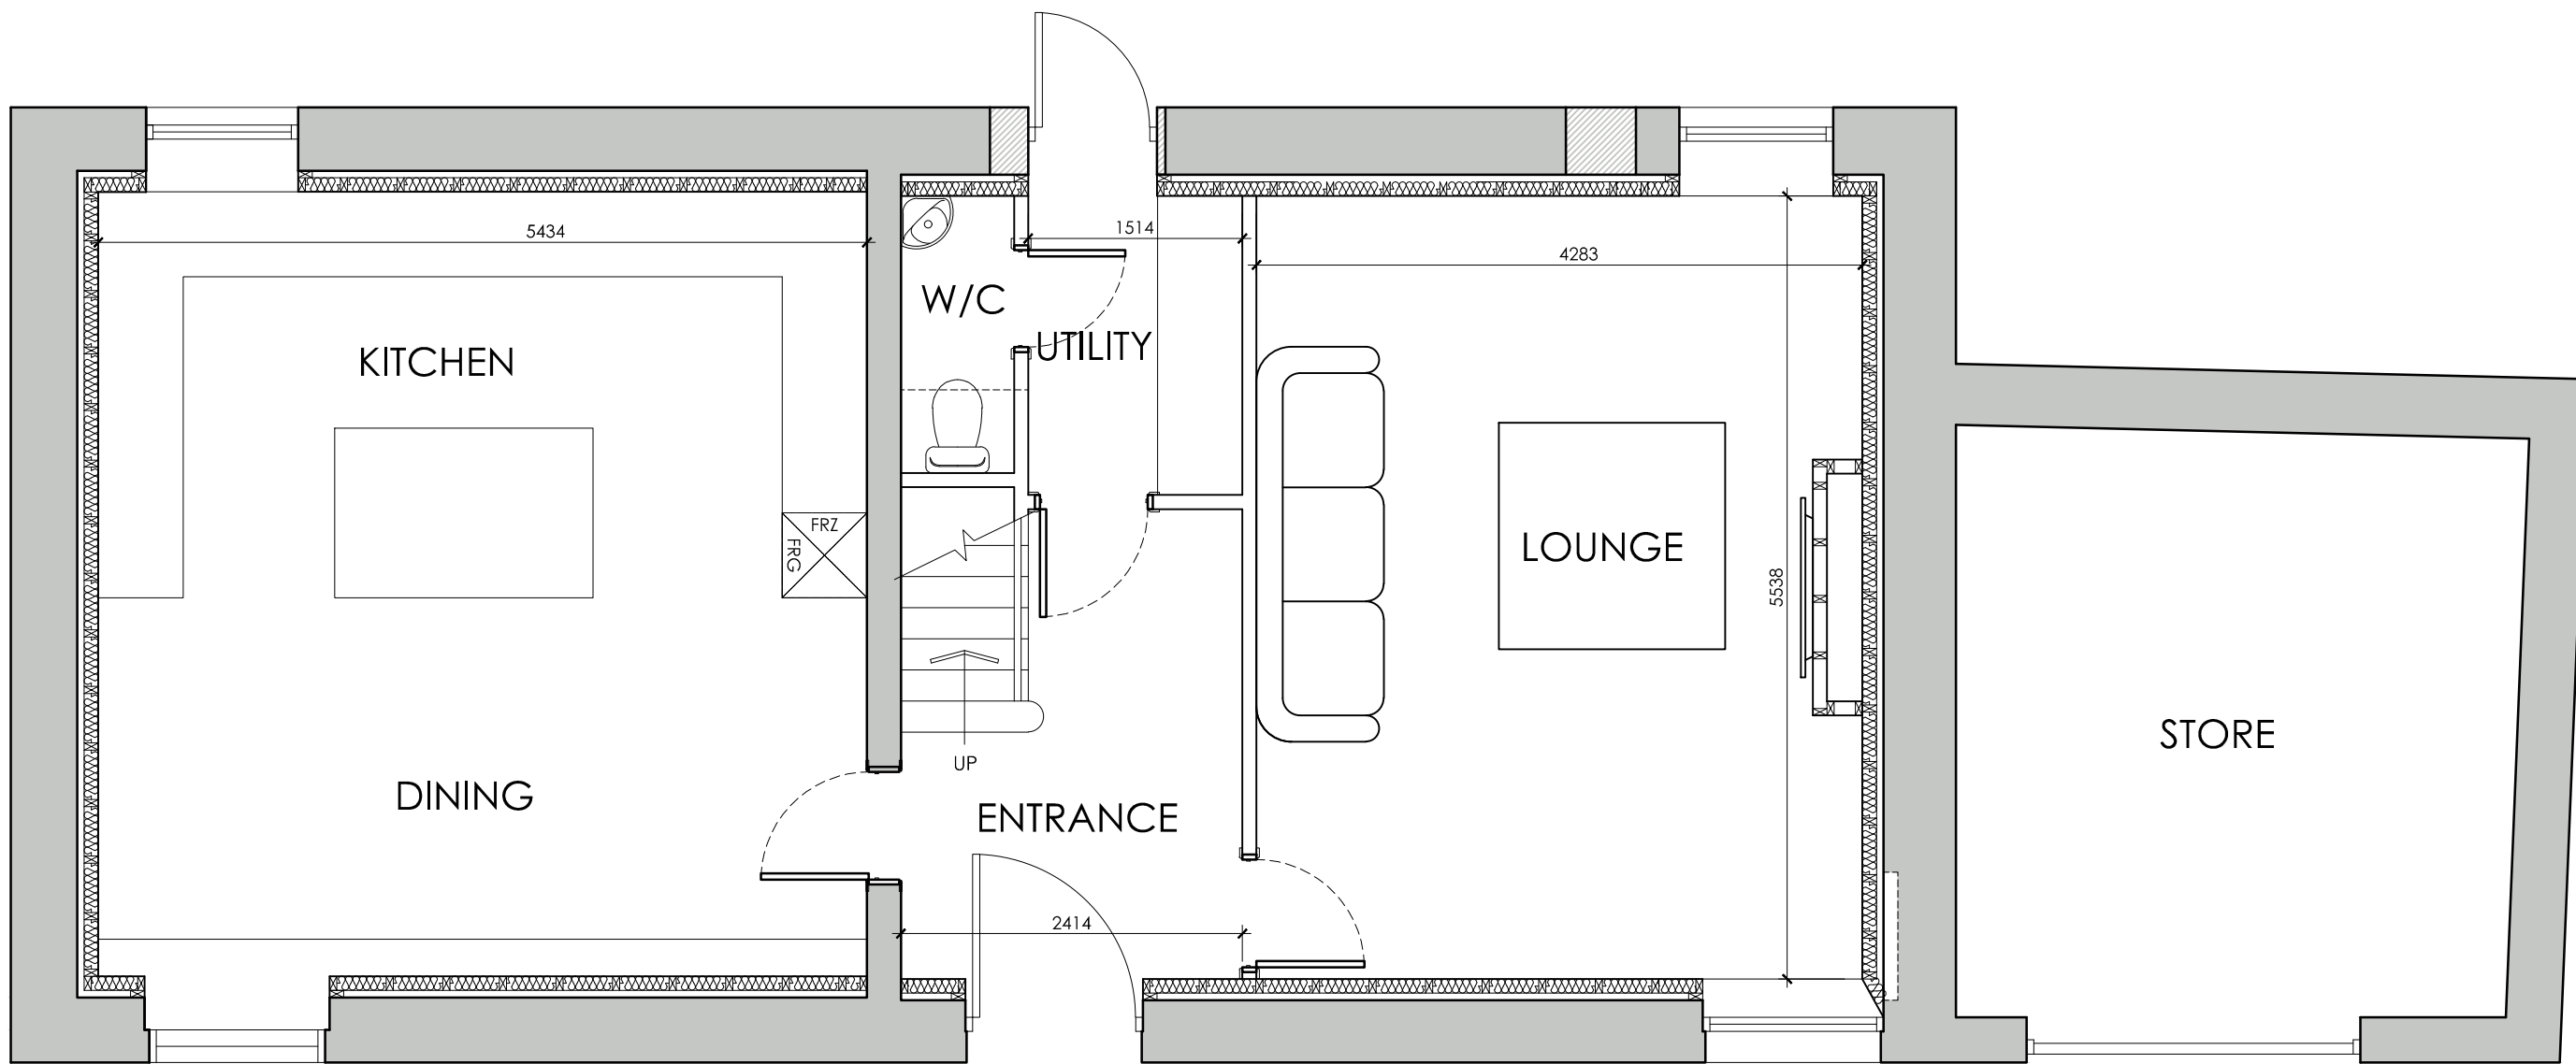

PROPOSED GROUND FLOOR PLAN
SCALE 1:50

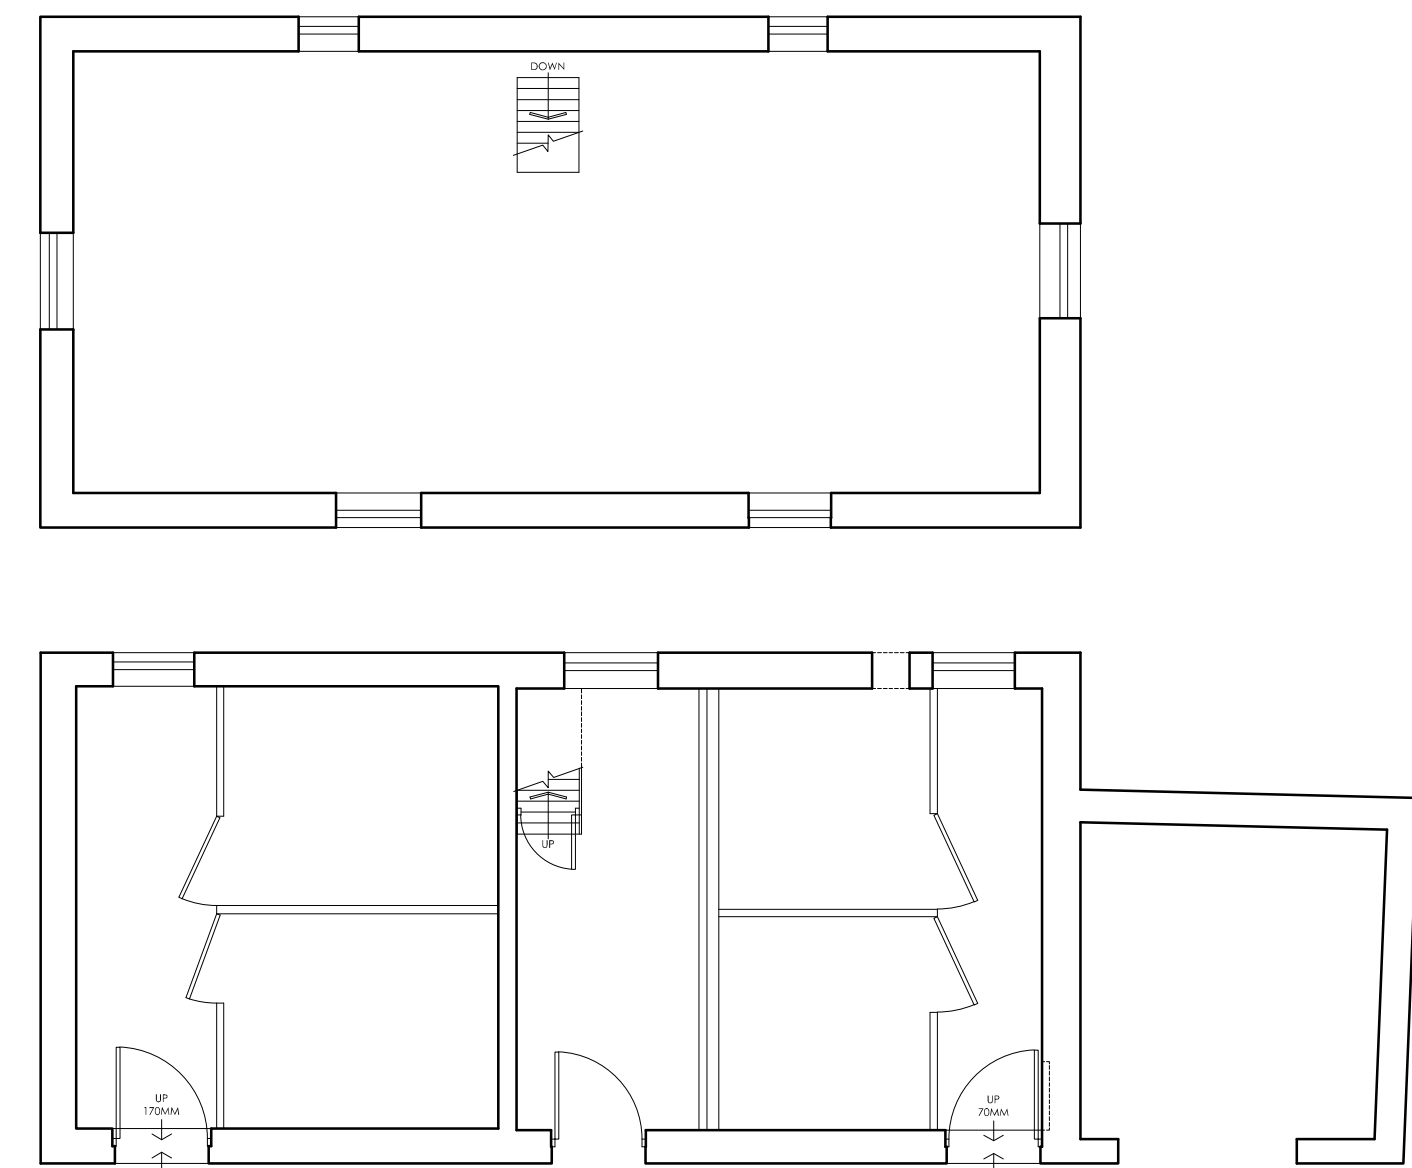

EXISTING FLOOR PLANS
SCALE 1:100

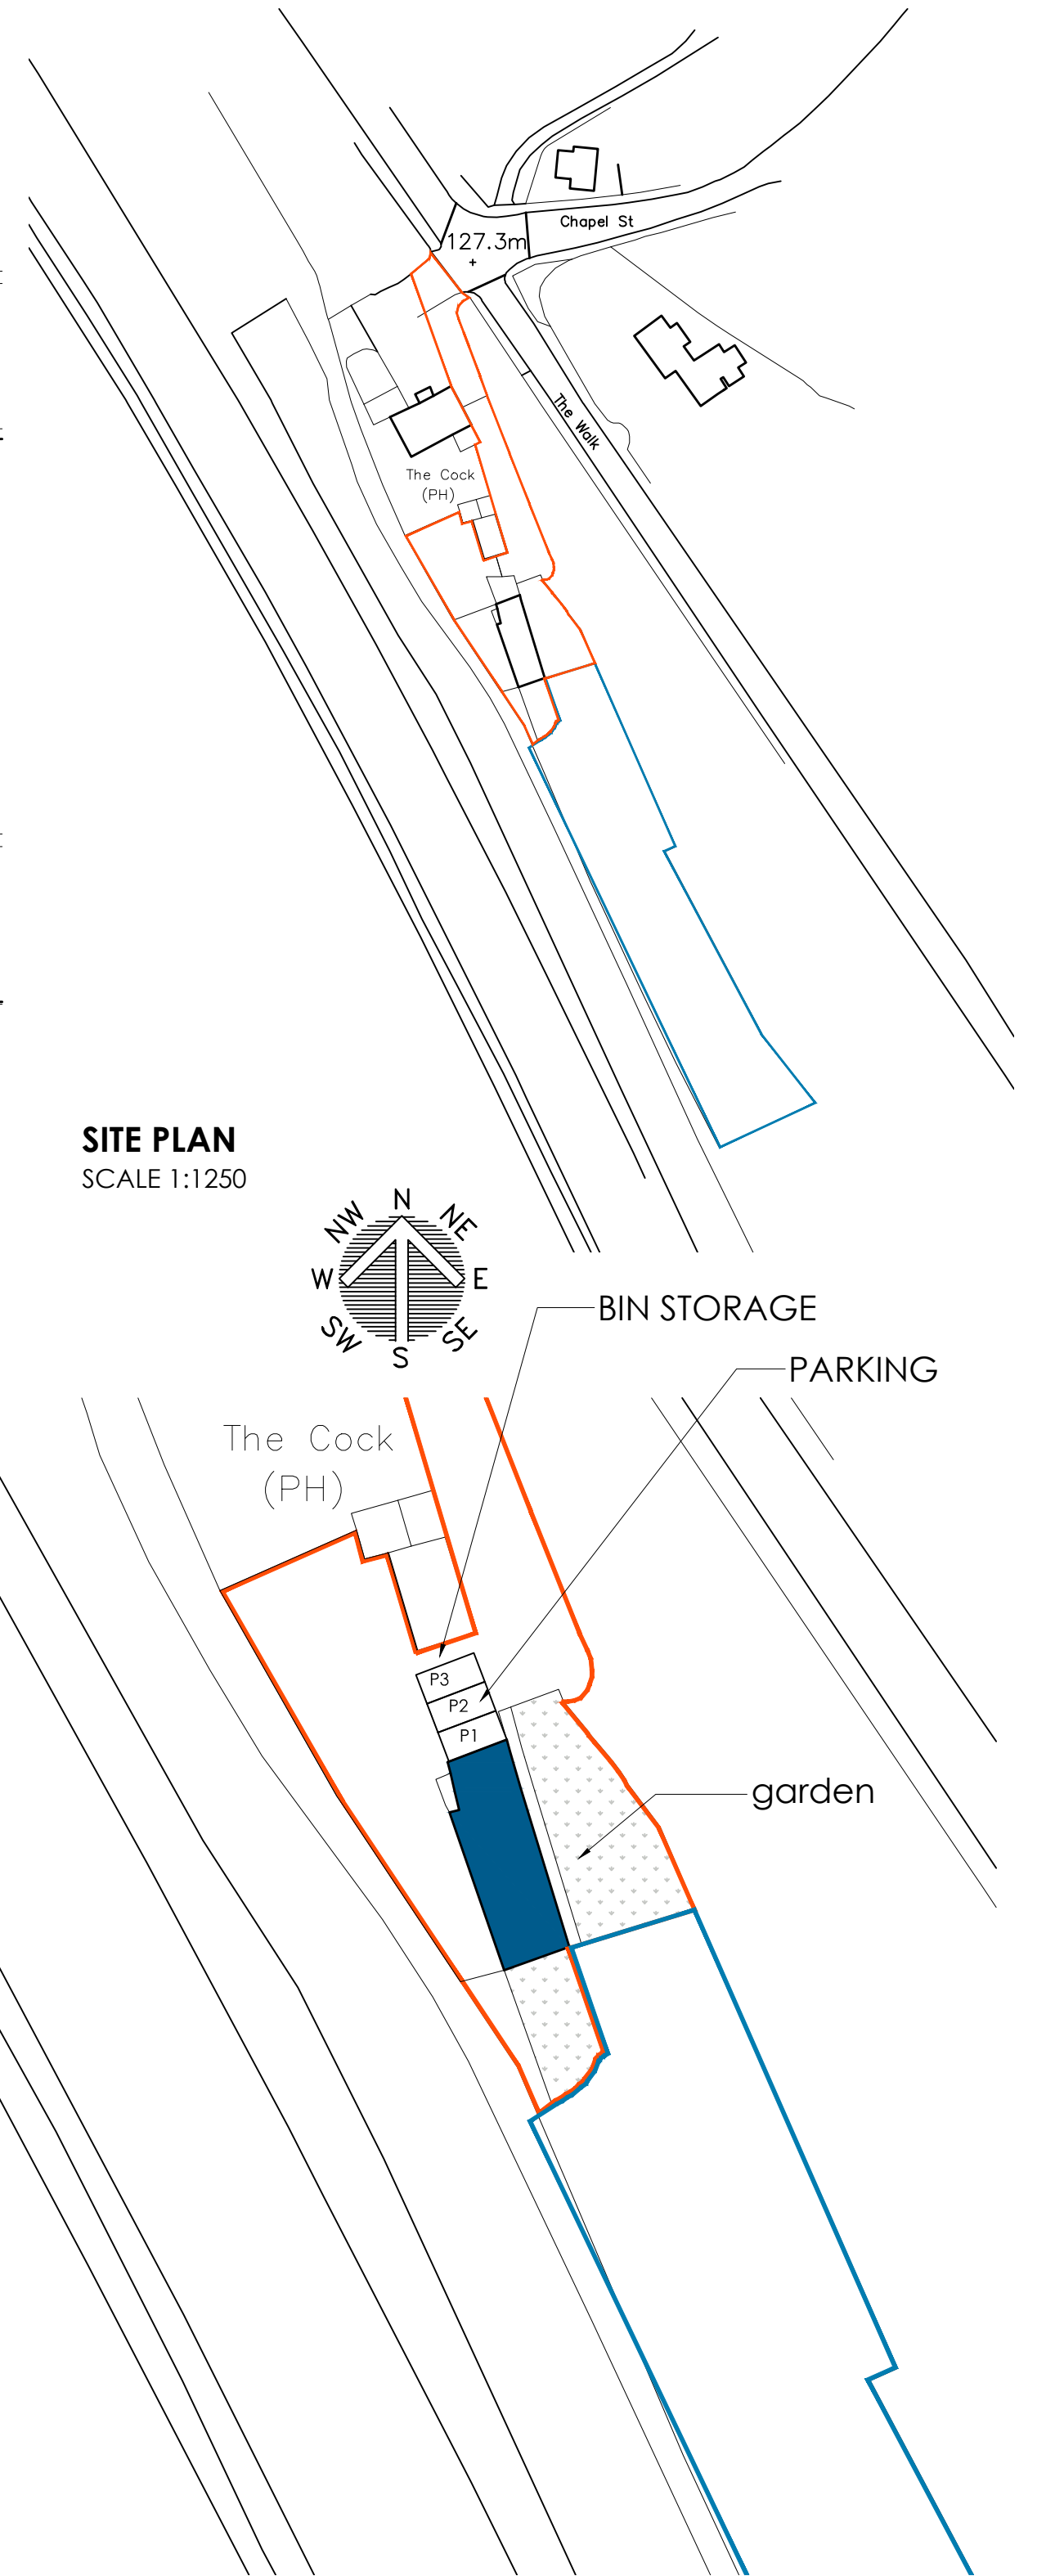

SITE PLAN
SCALE 1:1250

BLOCK PLAN
SCALE 1:500



White Agus

PARTNERSHIP

OFFICE ONE,
34 VICTORIA ROAD,
BARNLEY,
S70 2BU

Phone: 01226 208482
Email: info@whiteaguspартnership.co.uk
Web: www.whiteaguspартnership.co.uk

ARCHITECTURAL SERVICES

Project.

BARN CONVERSION AT
LAND ADJ COCK INN, PILLEY HILL
BARNLEY, S70 5UD

Client.

MR CARL THICKETT

Drawing Title.

PLANS AND ELEVATIONS

Date.

MAY 2022

Scale.

1:50 & 1:100 @ A1

Ref.

22-013

Dwg. No.

01

Rev.

D

Date	Suffix	Description	Date	Suffix	Description
20/10/2022	A	FLOOR PLANS & ELEVATIONS ADDED			
05/04/2023	B	REVISED TO CLIENTS REQUIREMENTS			
22/05/2023	C	REVISED FOR PLANNING			
14/06/2023	D	REVISED IN LINE WITH CONSERVATION REQUIREMENTS			