



STEPHEN A. WELGER, m.c.i.a.t.
Architectural Technician and Surveyor.
217, Wakefield Road.
Normanton.
Wakefield.
WF6 1BP.
West Yorkshire.

Tel. 01924 890012.
Mob. 07989 964611.
e-mail. stevewelger@btinternet.com.

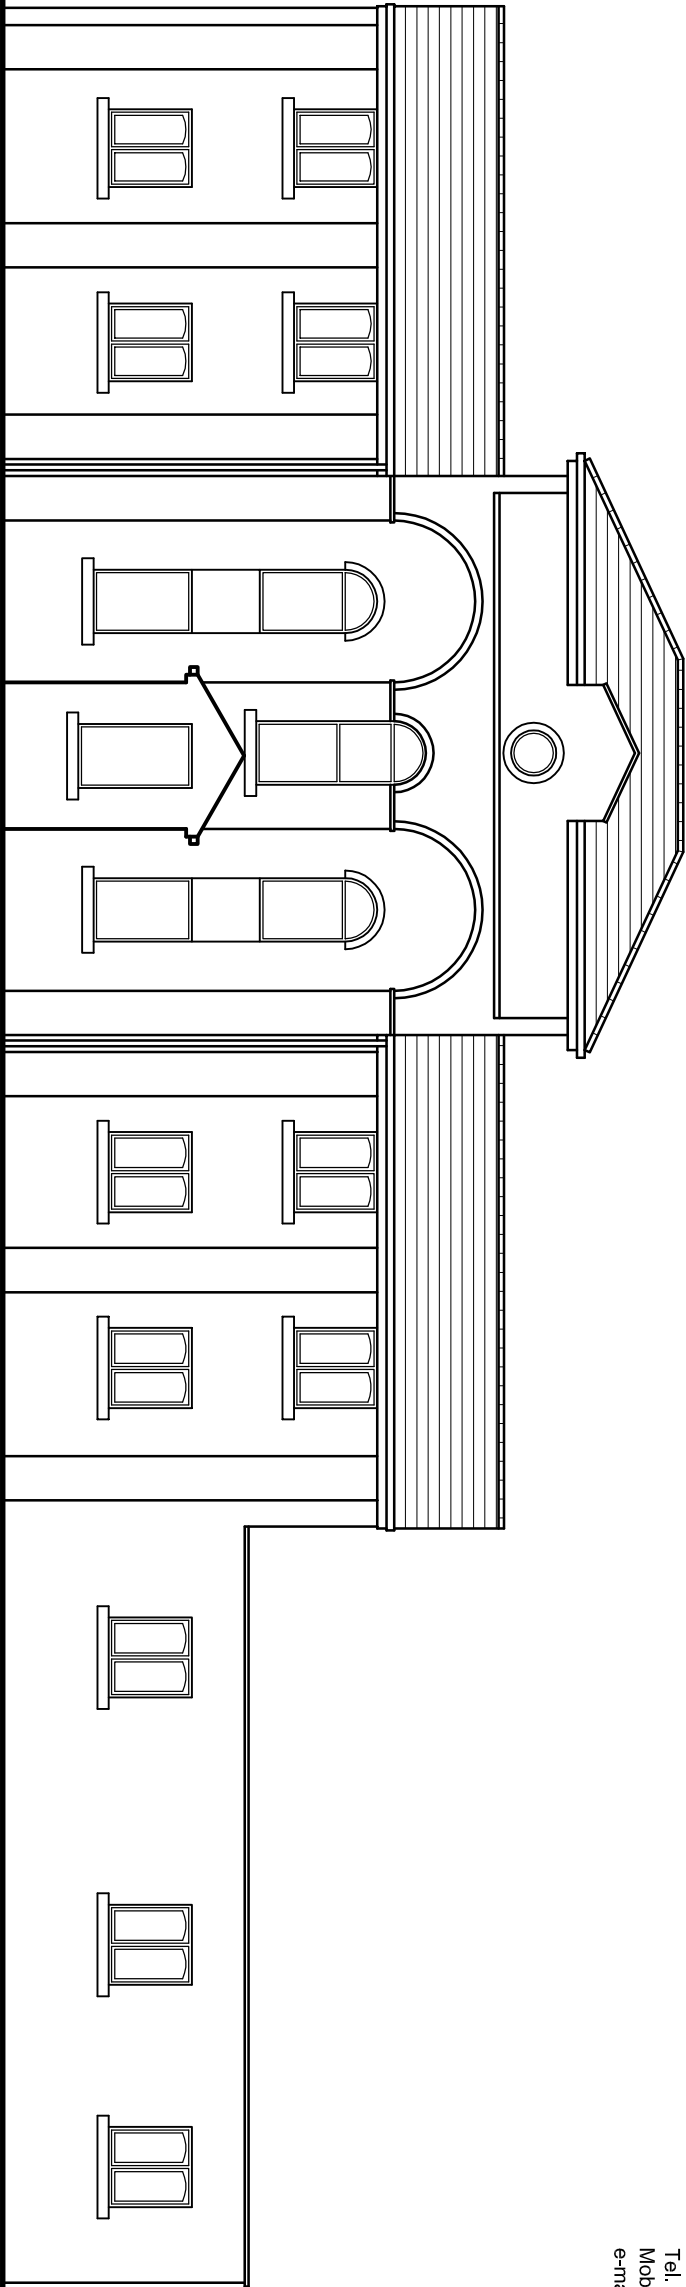

Front Elevation.
as Proposed.

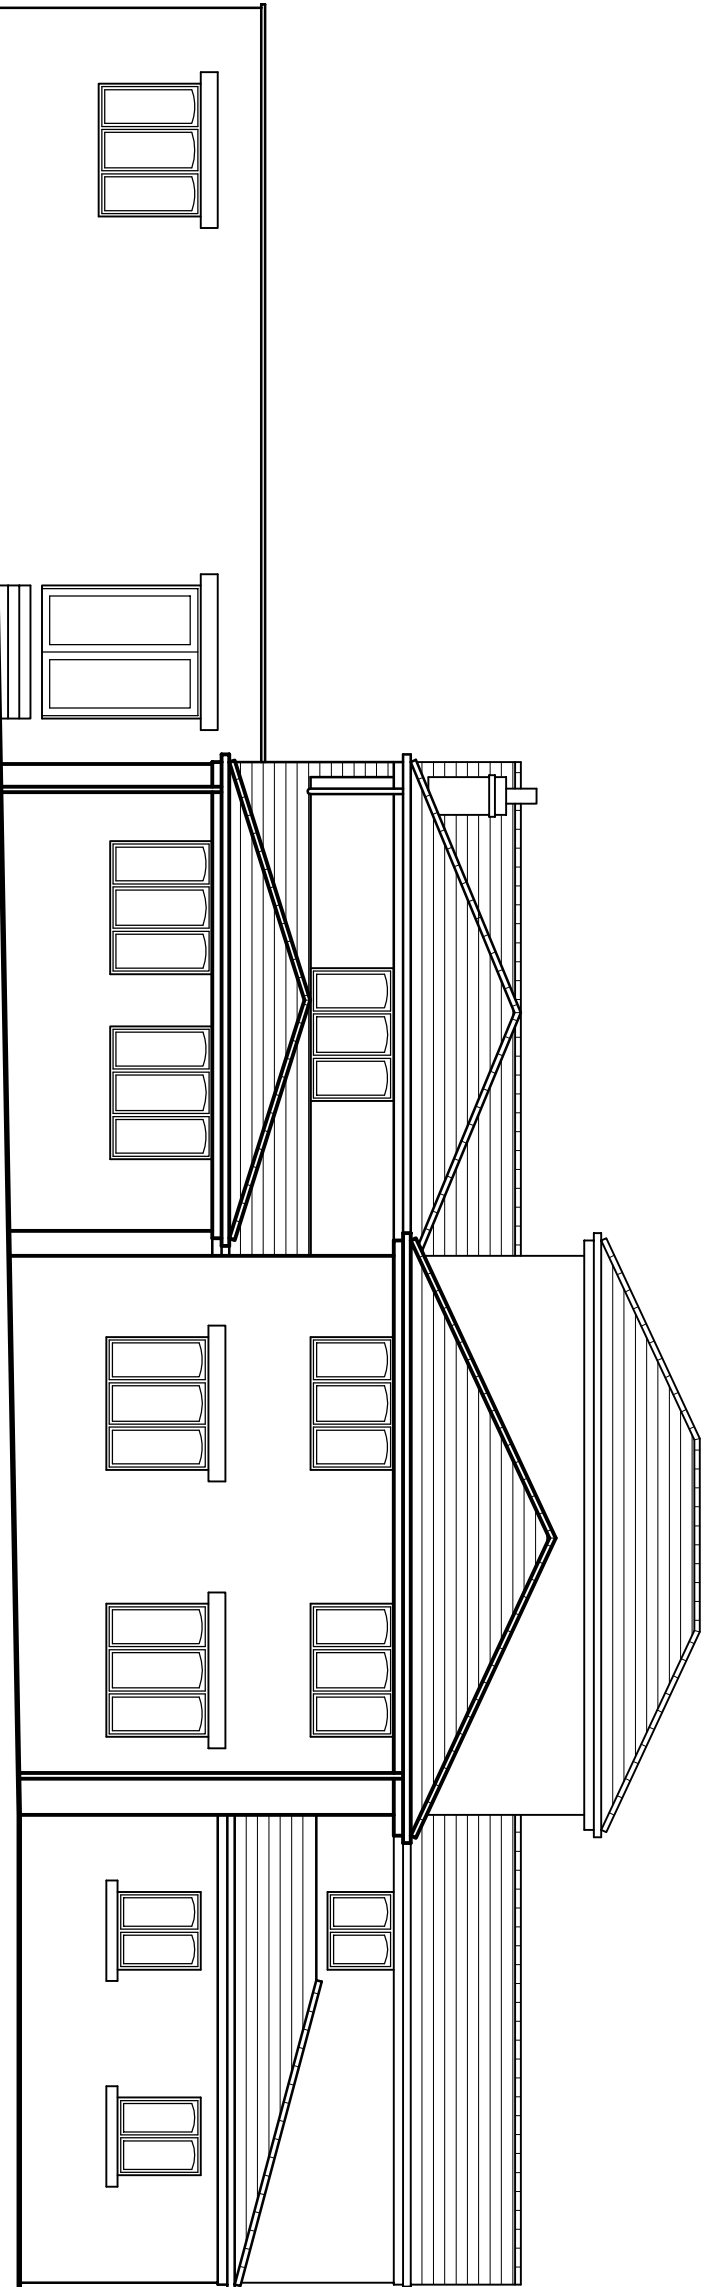

Rear Elevation.
as Proposed.

Scale	1:100 @ A3.		
Date	MAR. 2017		
Drawn by	SW	Checked by	-
Drawing no.	2017-26-05	Revision	-

Drawing Title
ELEVATIONS AS PROPOSED. SHEET 1.

Project Title
PROPOSED EXTENSION. THE GRANNARY, LOW FARM. CEMETARY ROAD, HEMMINGFIELD. FOR MR. K. HERBERT.

Property Address
THE GRANNARY, LOW FARM. CEMETARY ROAD. HEMMINGFIELD. S73 0QJ.