



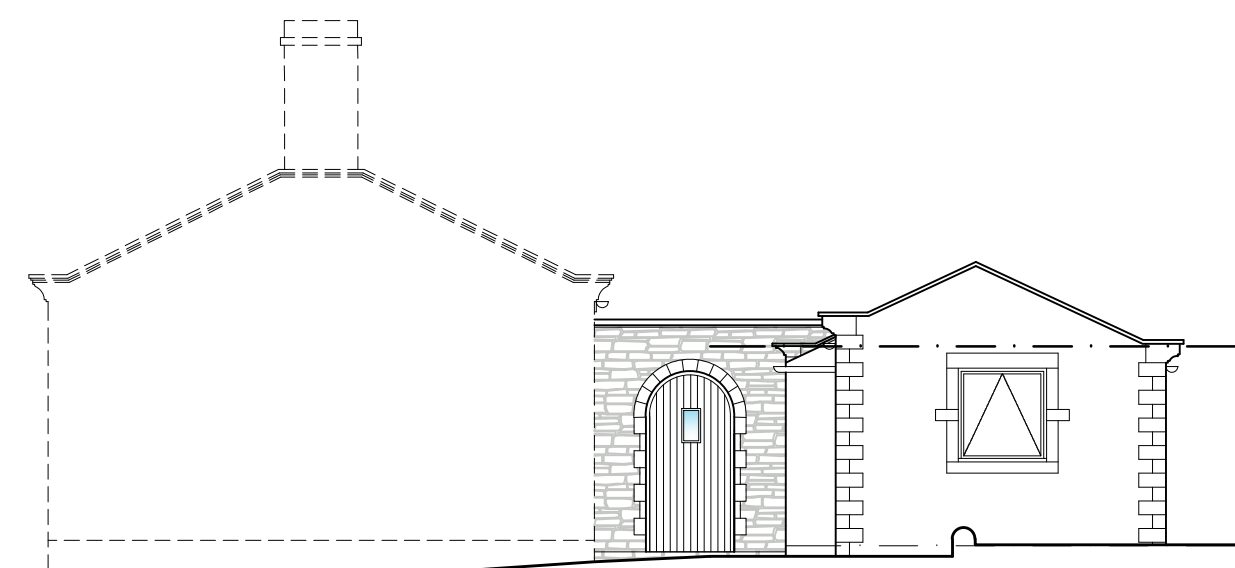

PROPOSED ELEVATION - VIEW 2
SCALE 1:100

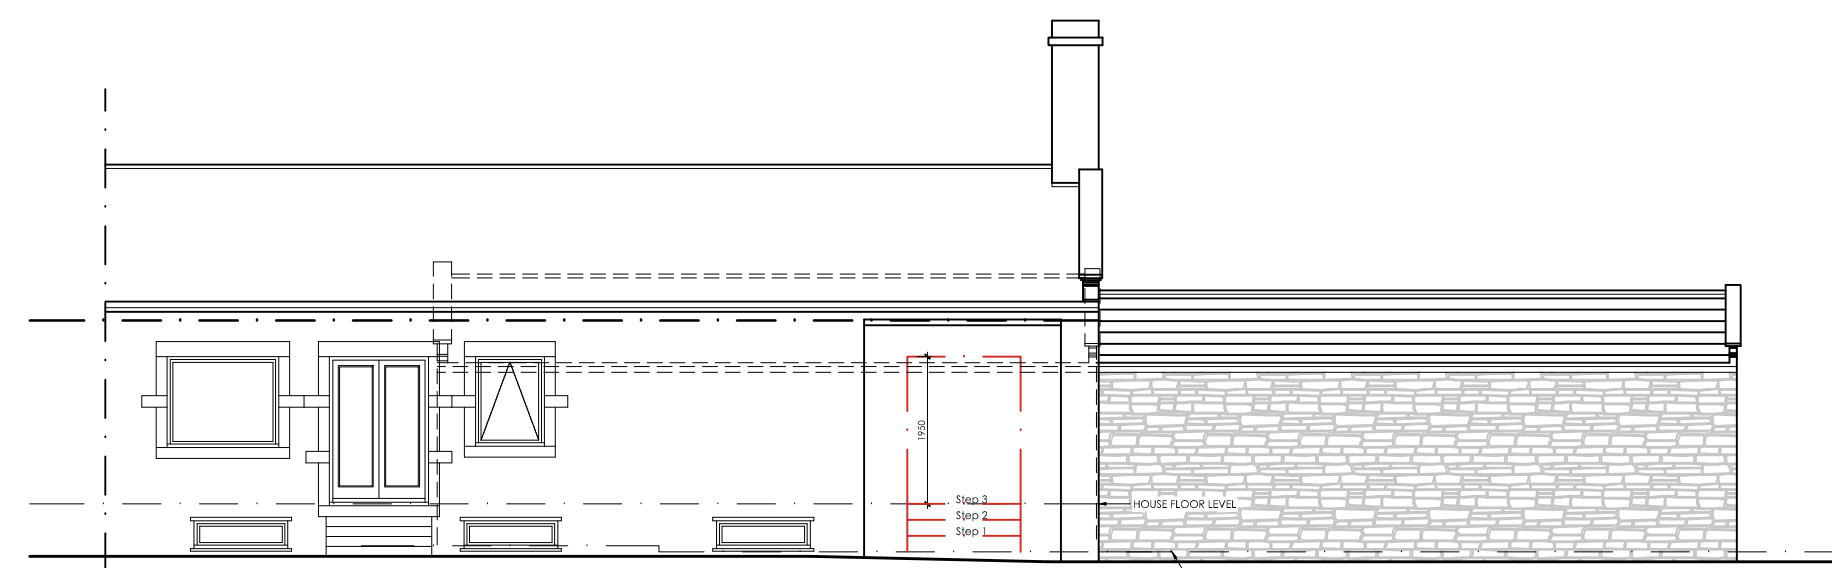


PROPOSED ELEVATION - VIEW 4
SCALE 1:100



PROPOSED ELEVATION - VIEW 1
SCALE 1:100




PROPOSED ELEVATION - VIEW 3
SCALE 1:100

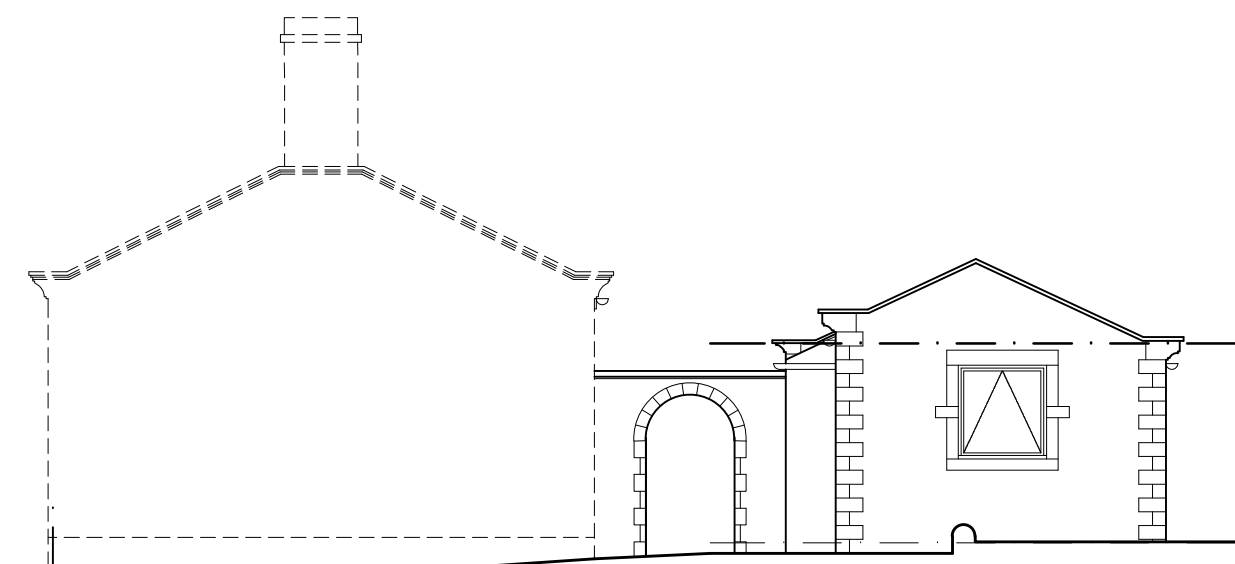


EXISTING ELEVATION - VIEW 2
SCALE 1:100





EXISTING ELEVATION - VIEW 4
SCALE 1:100

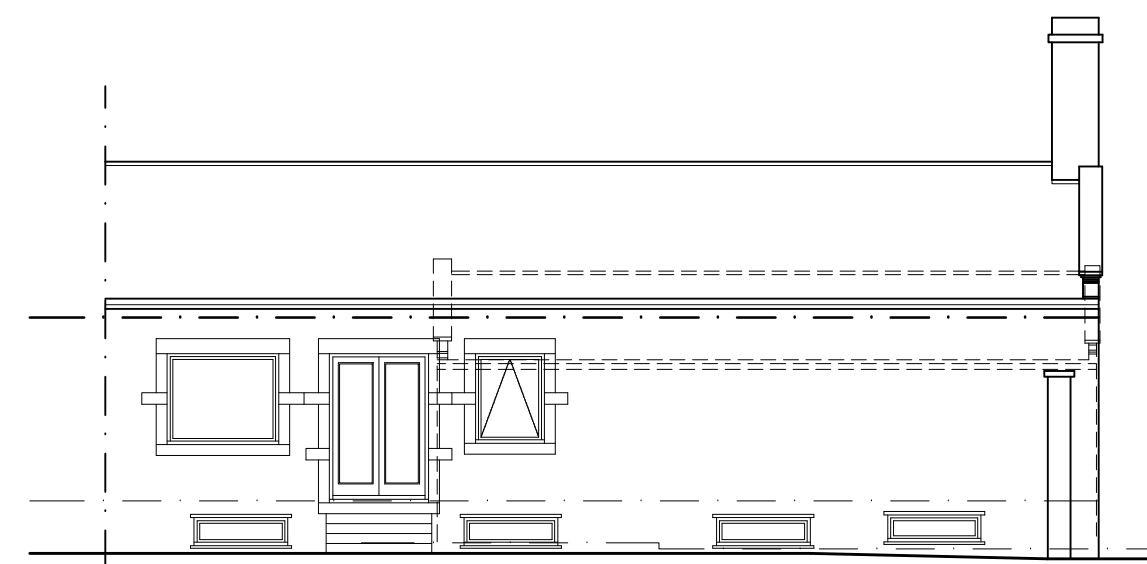


EXISTING ELEVATION - VIEW 1
SCALE 1:100

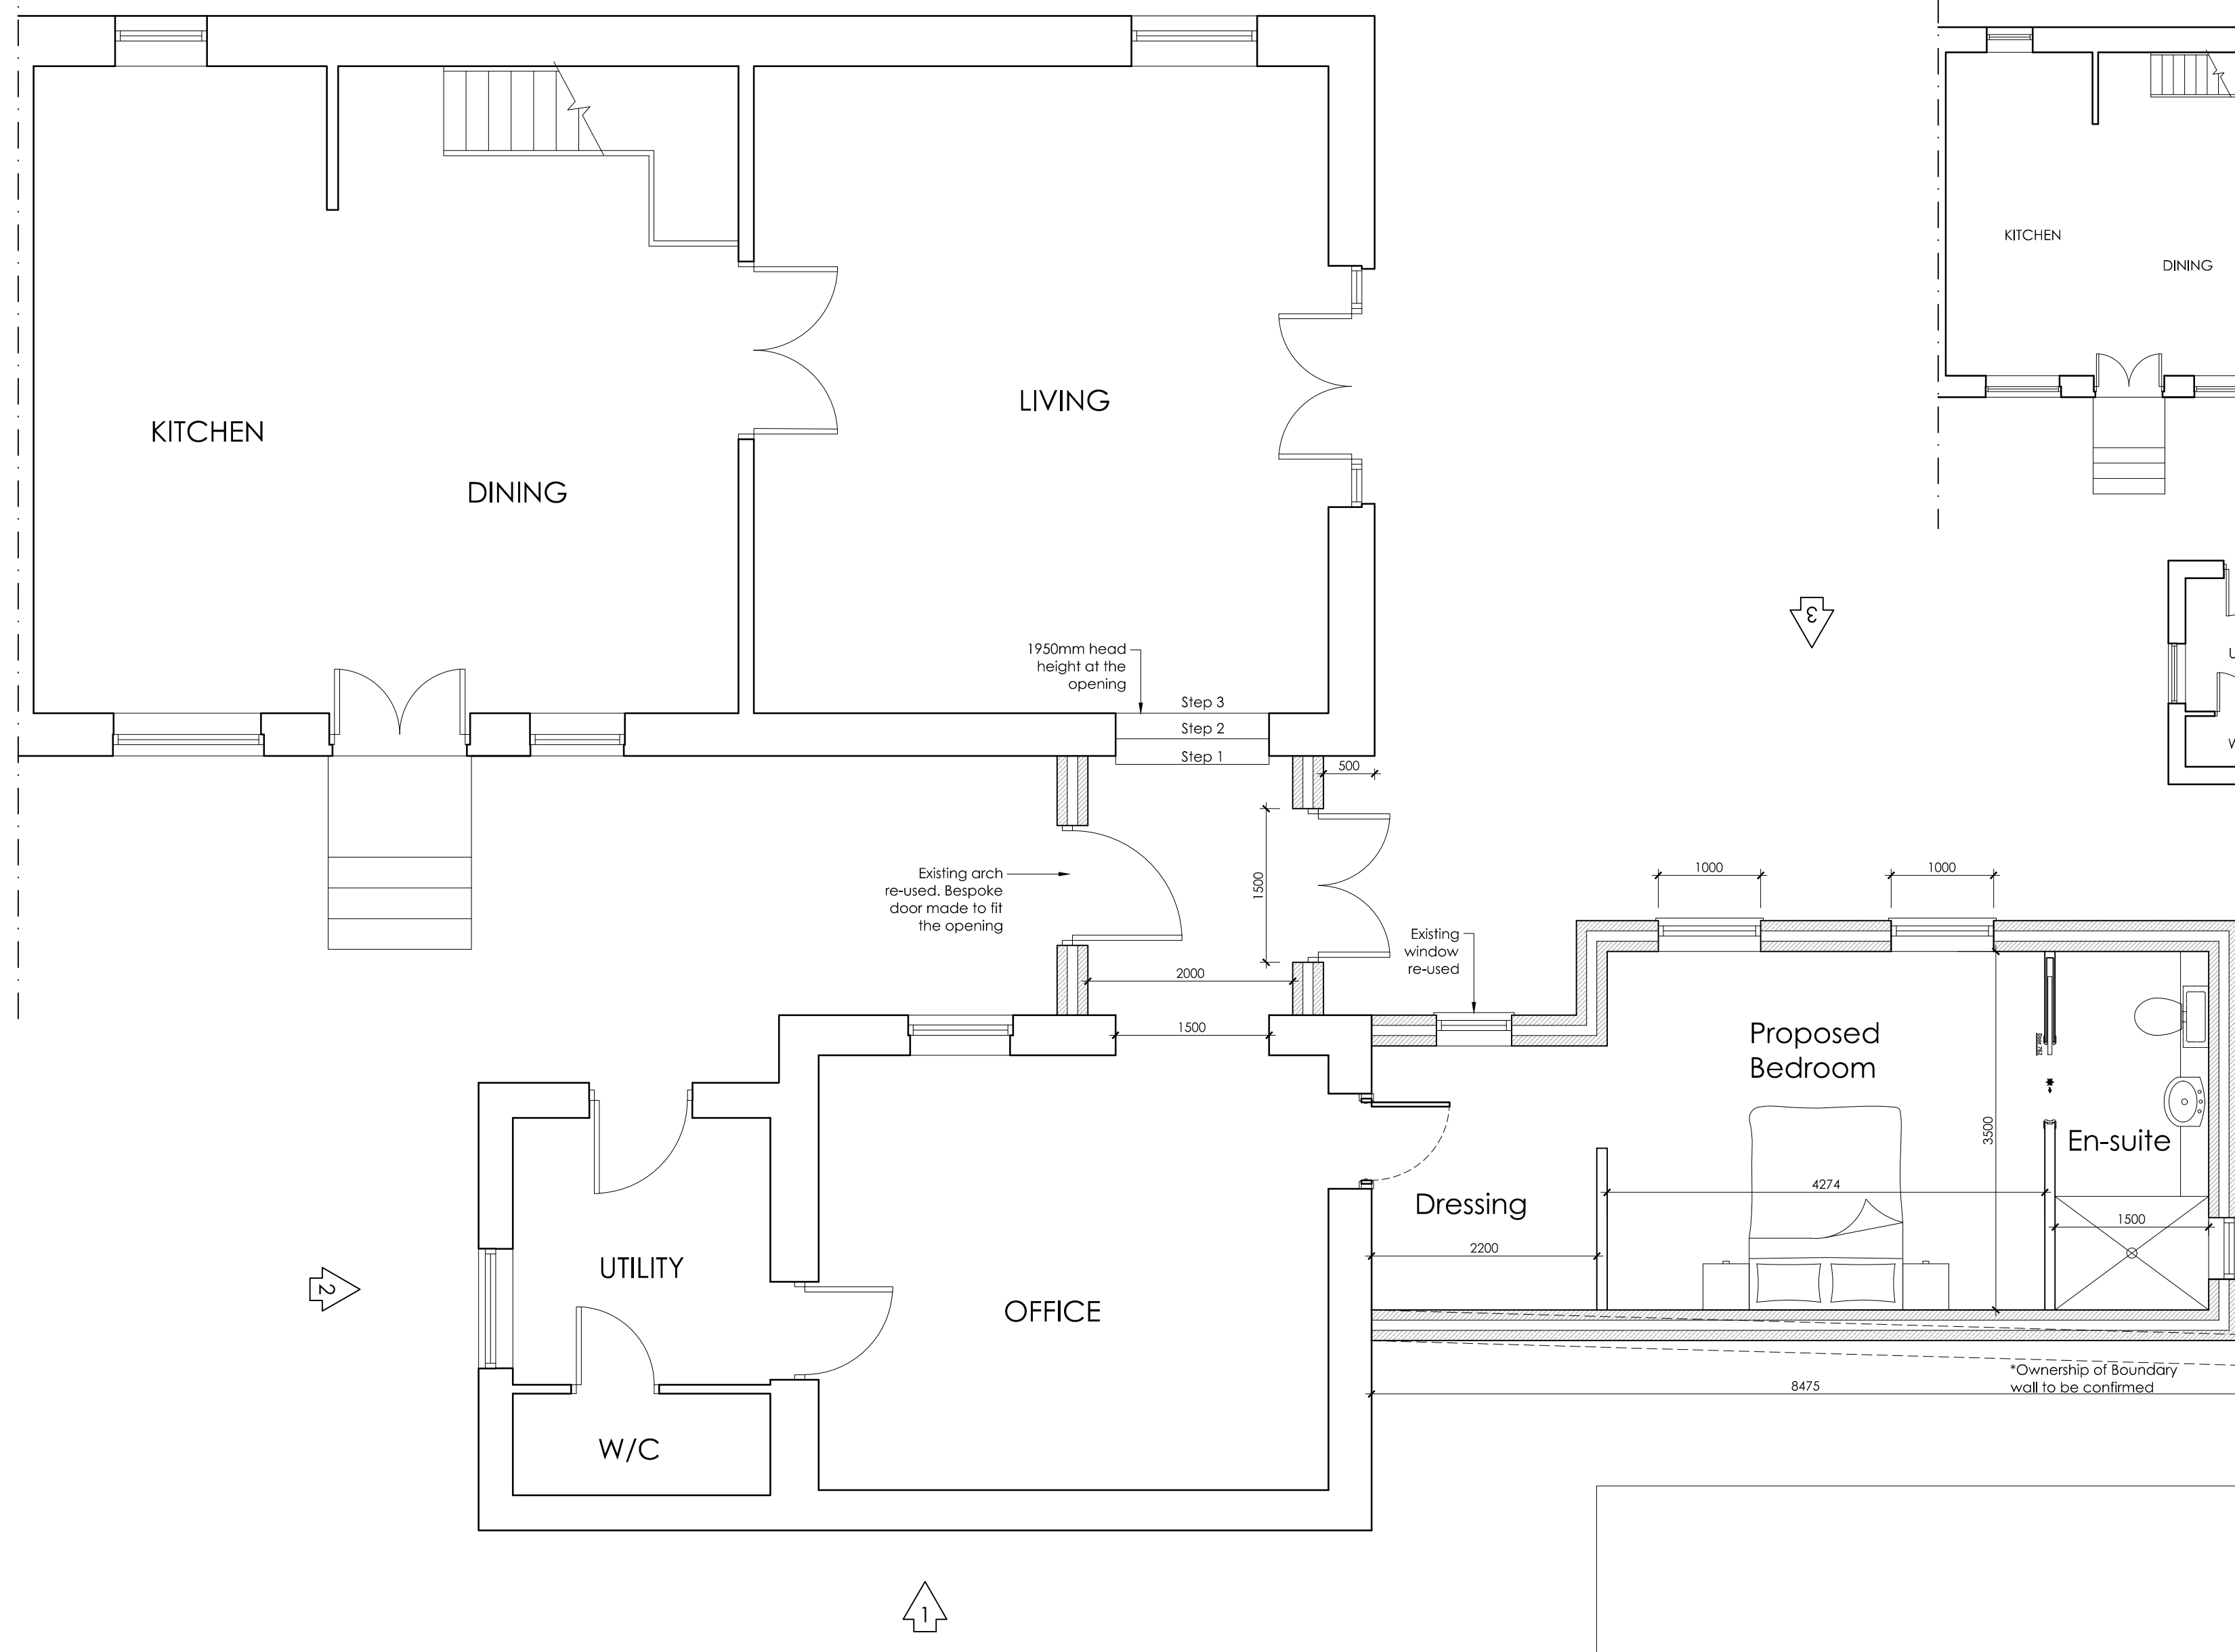

PROPOSED GROUND FLOOR PLAN
SCALE 1:50

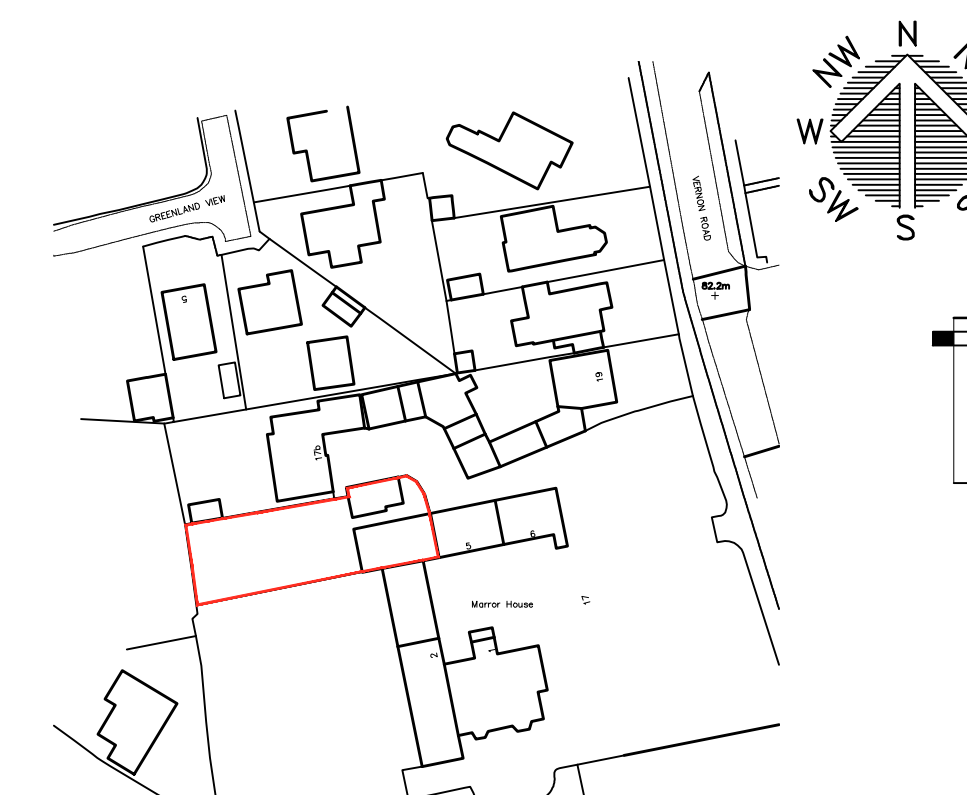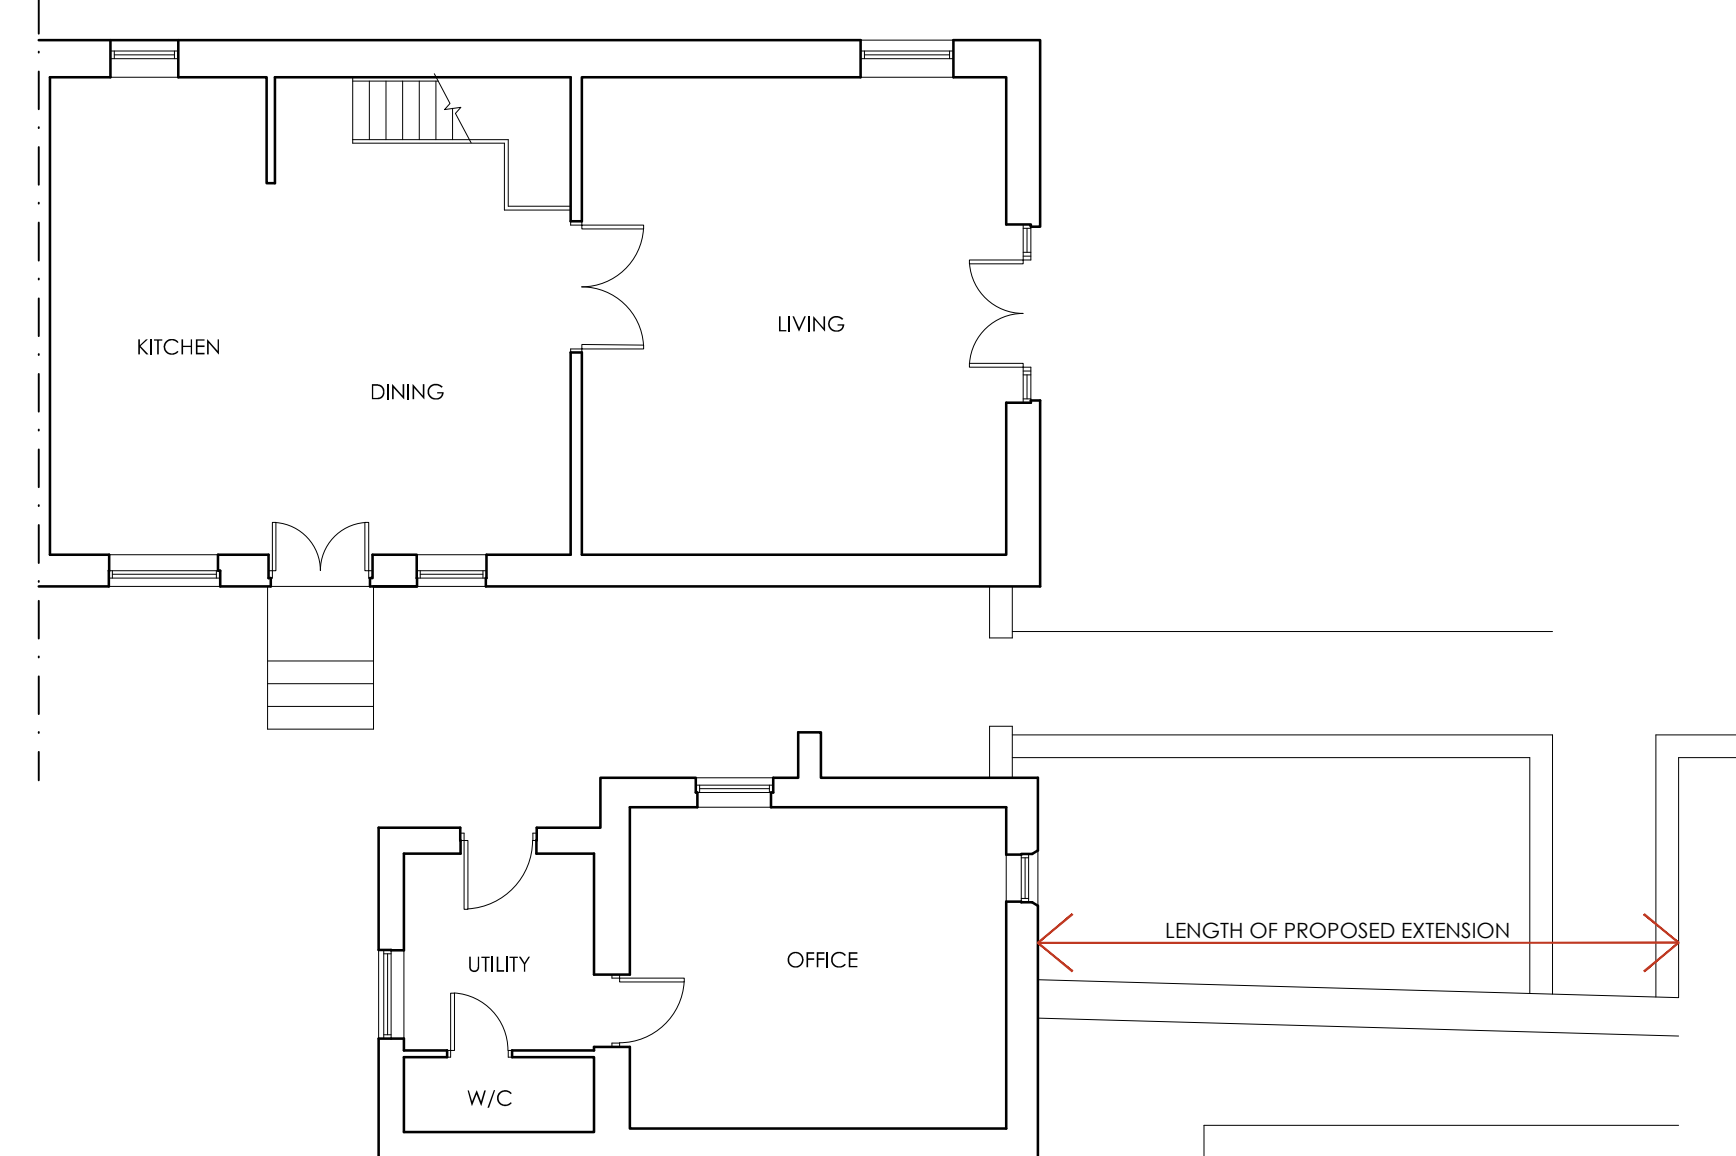

LOCATION PLAN
SCALE 1:1250

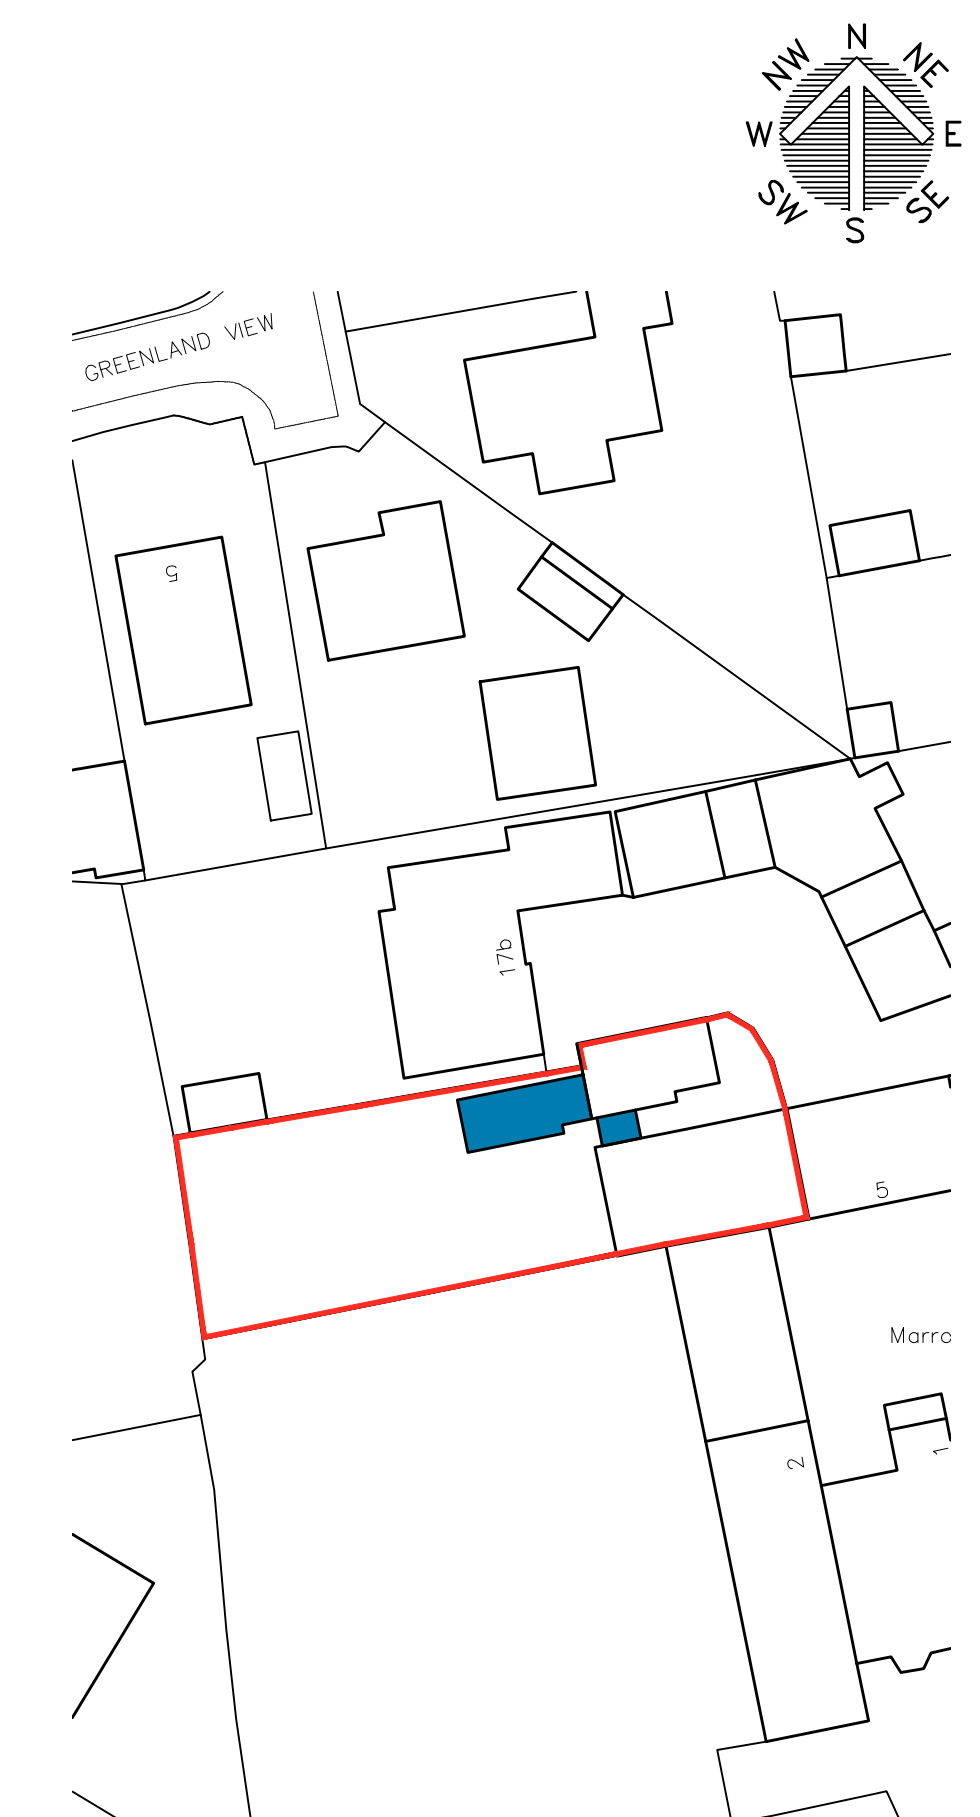

BLOCK PLAN
SCALE 1:500

 White Agus PARTNERSHIP			OFFICE ONE, 34 VICTORIA ROAD, BARNLEY, S70 2BU			Phone: 01226 208482					
ARCHITECTURAL SERVICES						Email: info@whiteaguspартnership.co.uk Web: www.whiteaguspартnership.co.uk					
Project. PROPOSED EXTENSION AT 4 MARROW MEWS MARROR HOUSE, 17 VERNON ROAD WORSBROUGH, BARNLEY, S70 5BE						Client. MR PLATTS					
Drawing Title. PLANS AND ELEVATIONS						Date. JULY 2020		Scale. 1:50 & 1:100 @ A1			
						Ref. 20-047		Dwg. No. 01			
								Rev. B			
Date			Suffix	Description		Date			Suffix	Description	
02/09/2020			A	REVISED TO CLIENTS REQUIREMENTS							
03/09/2020			B	REVISED TO CLIENTS REQUIREMENTS							