

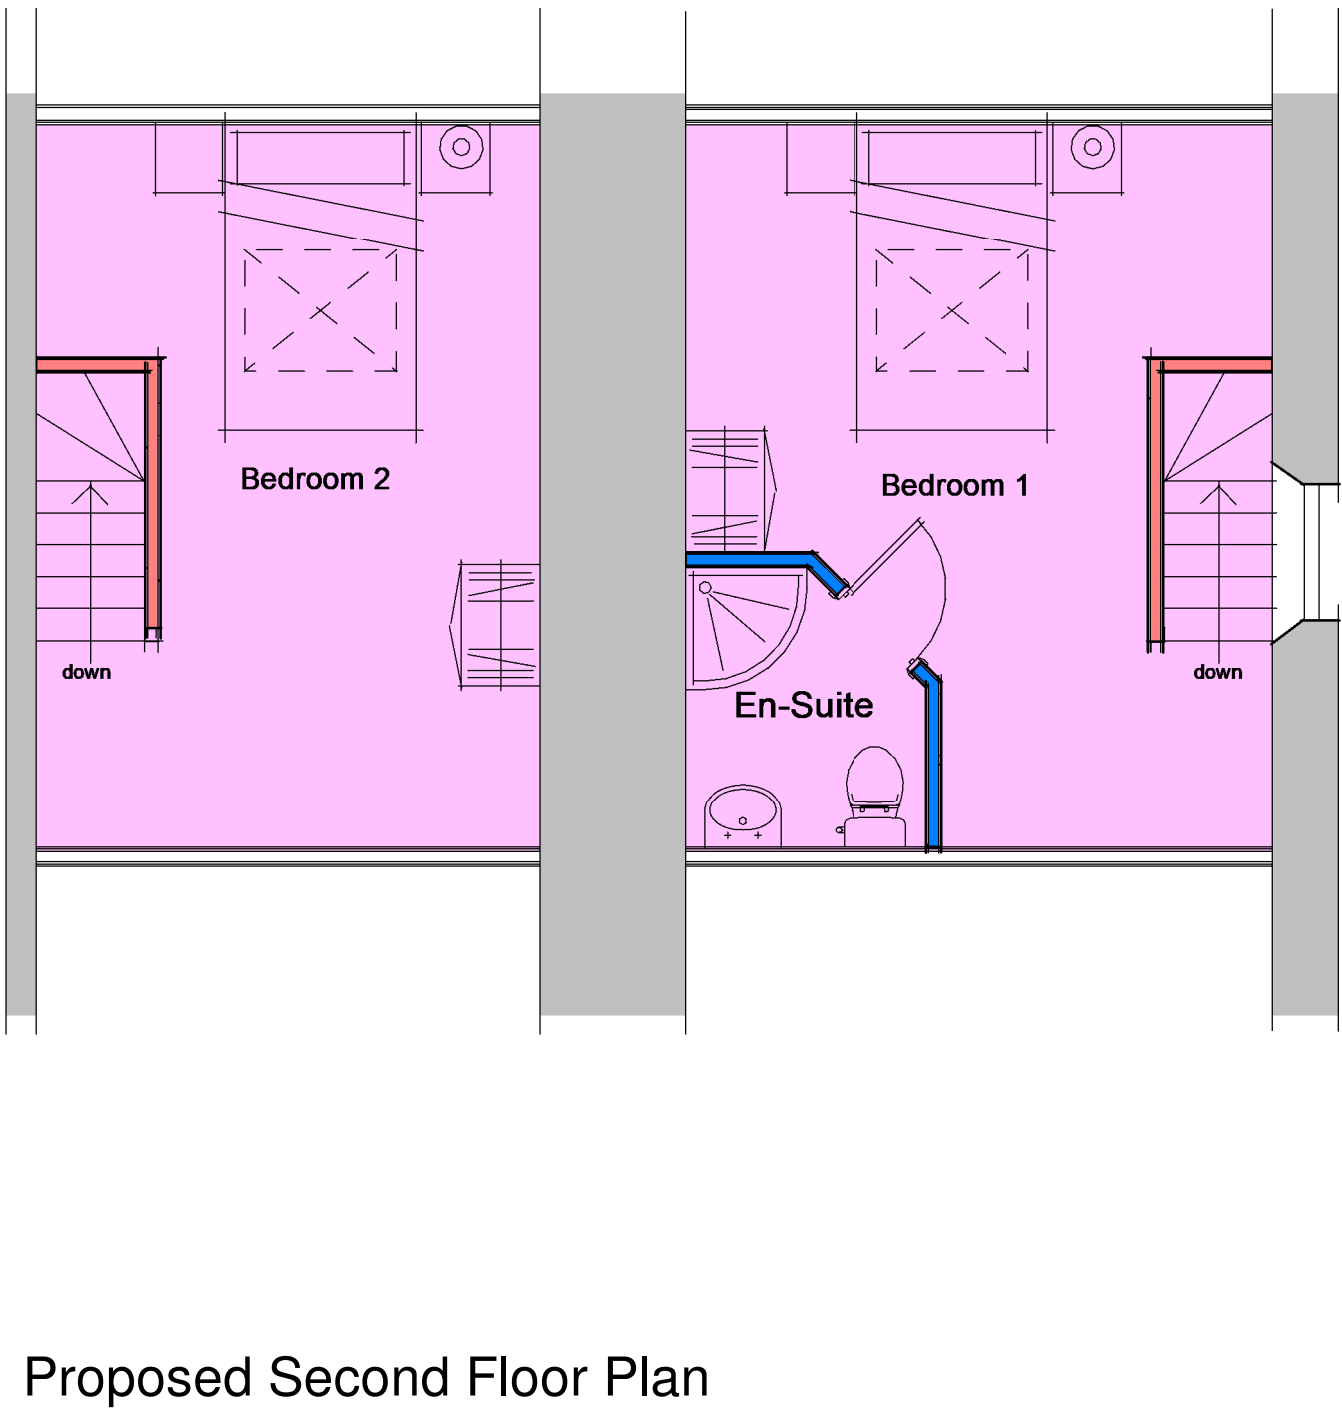


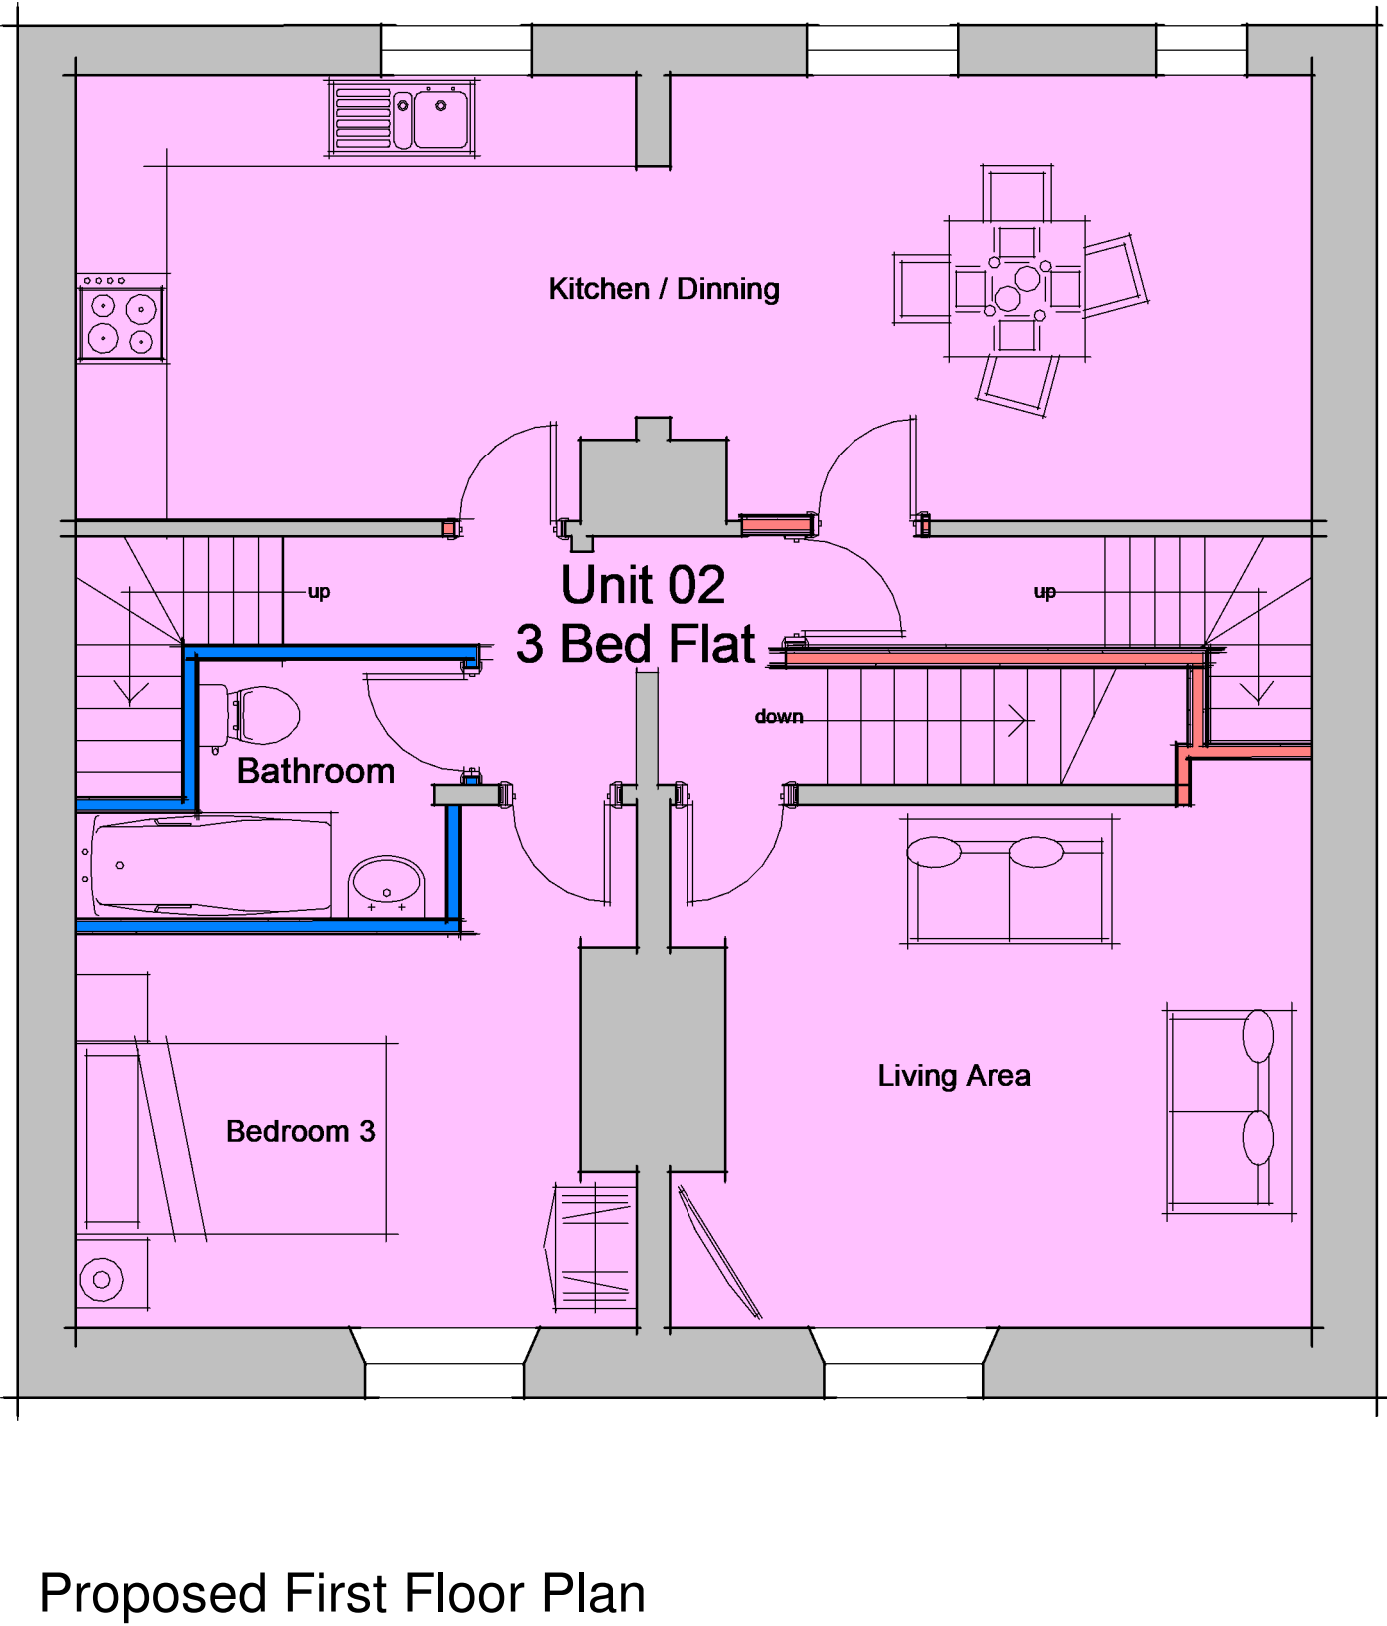

1 to 50 scale at A1

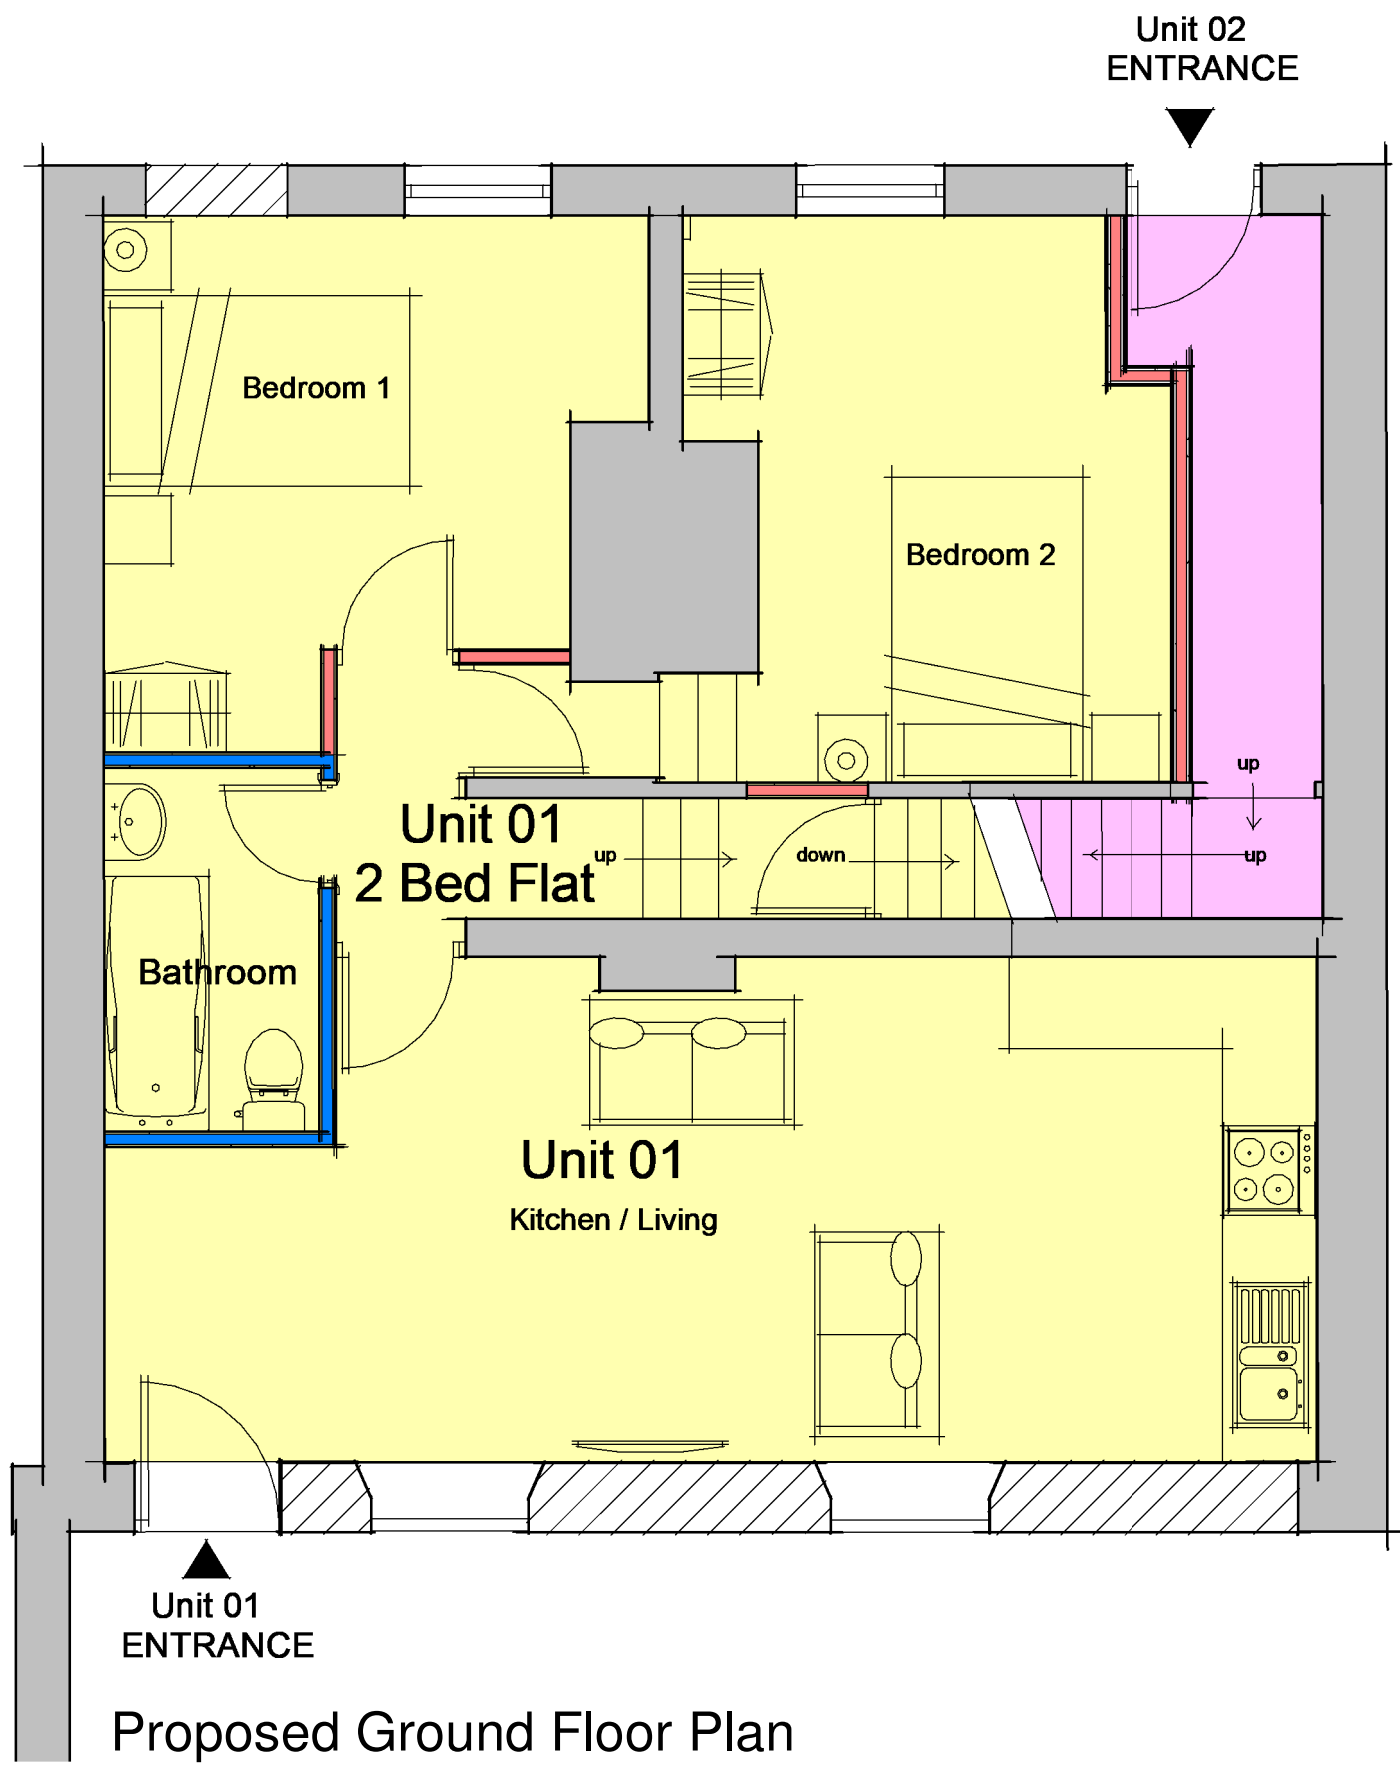

Proposed Layouts

DRAWING TITLE:
Proposed Ground/First/Second
Floor Plans
PROJECT DESCRIPTION:
1 No 2 Bed Apartment and
1 No 3 Bed Apartment
PROJECT ADDRESS:
No 14 Eldon Street North, Barnsley

PLANNING DRAWINGS

