



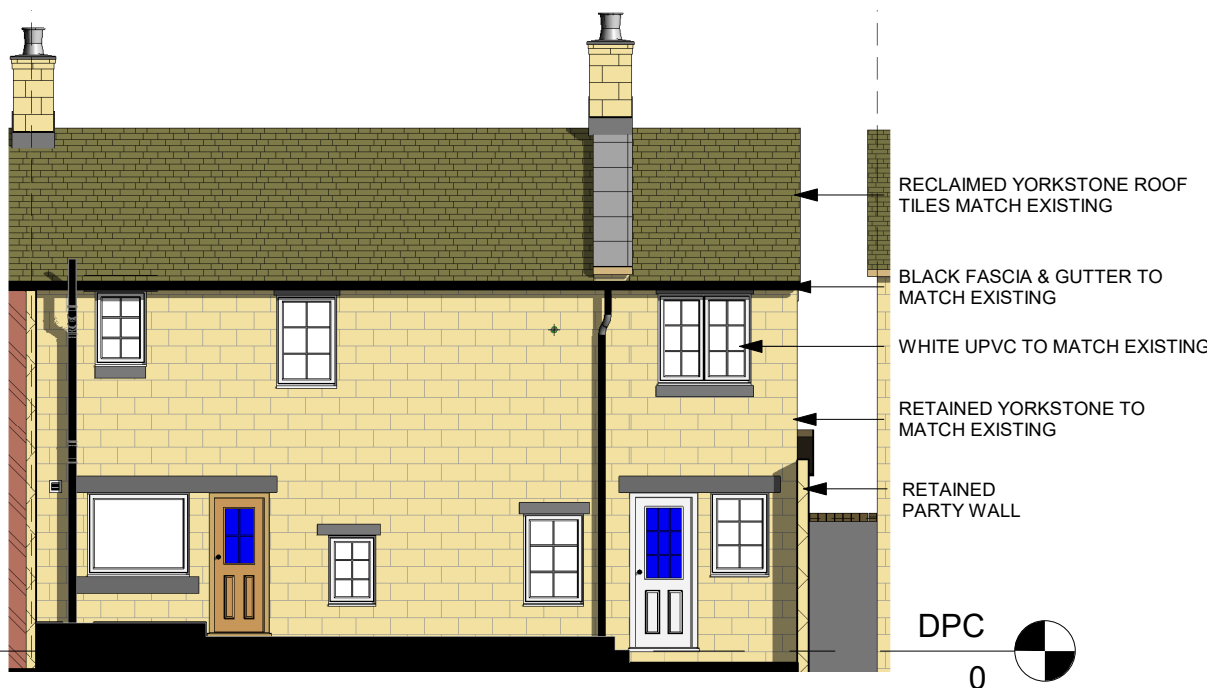

Front Elevation
1 : 100



Rear Elevation
1 : 100

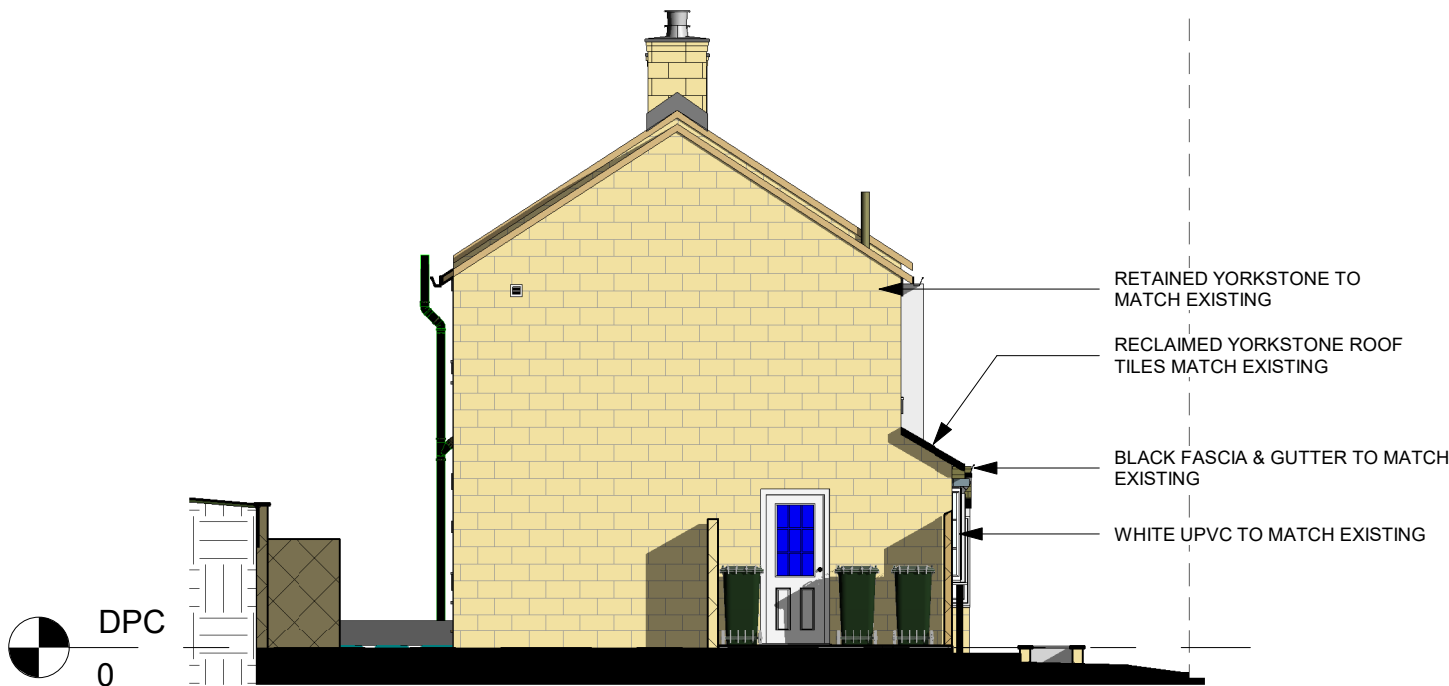

Left Elevation
1 : 100

NOTE-
IF RECLAIMED
YORKSTONE ROOF TILES
ARE UNAVAILABLE, A
SUITABLE ALTERNATIVE
SHOULD BE SOUGHT WITH
THE APPROVAL OF THE
LOCAL AUTHORITY



Project Title
JANET BIRCHFIELD
177 MANCH'R RD, THURLESTONE. S369QS
PROPOSED SIDE EXTENSION

Drawing Title
Proposed Elevations

Revision Note:
Issued for Planning Permission

Scale
1 : 100

Drawn By
BN

Date
19.10.23

Drawing No.
NCDB- JBH- A103

Revision
B

NORTH CONSTRUCTION:
DESIGN & BUILD
from conception to completion
26 Church St.
Gawber
S.Yorks
S75 2RH
Tel: 01226 828972
Mob: 07974116241