

ARCHITECTURE | PLANNING | DESIGN

Melkin Farm
Brow Lane
Holmfirth
HD9 2RU
07346872499
paul@paulmatthewsarchitectural.co.uk
www.paulmatthewsarchitectural.co.uk

Company Registration Number: 08898149 – Company
Registered in England and Wales

Project
Erection of Agricultural Building (livestock) at Land
Near Green Farm, High Lane, Ingkitchworth,
Penistone, Sheffield S35 7GG


Client
Mr James Stafford

Drawing title/issue


Elevations as Proposed

Scale 1:100
Date 08/2023
Sheet size A1
Dwg no. 23/903/04a


EAST ELEVATION
(Front)

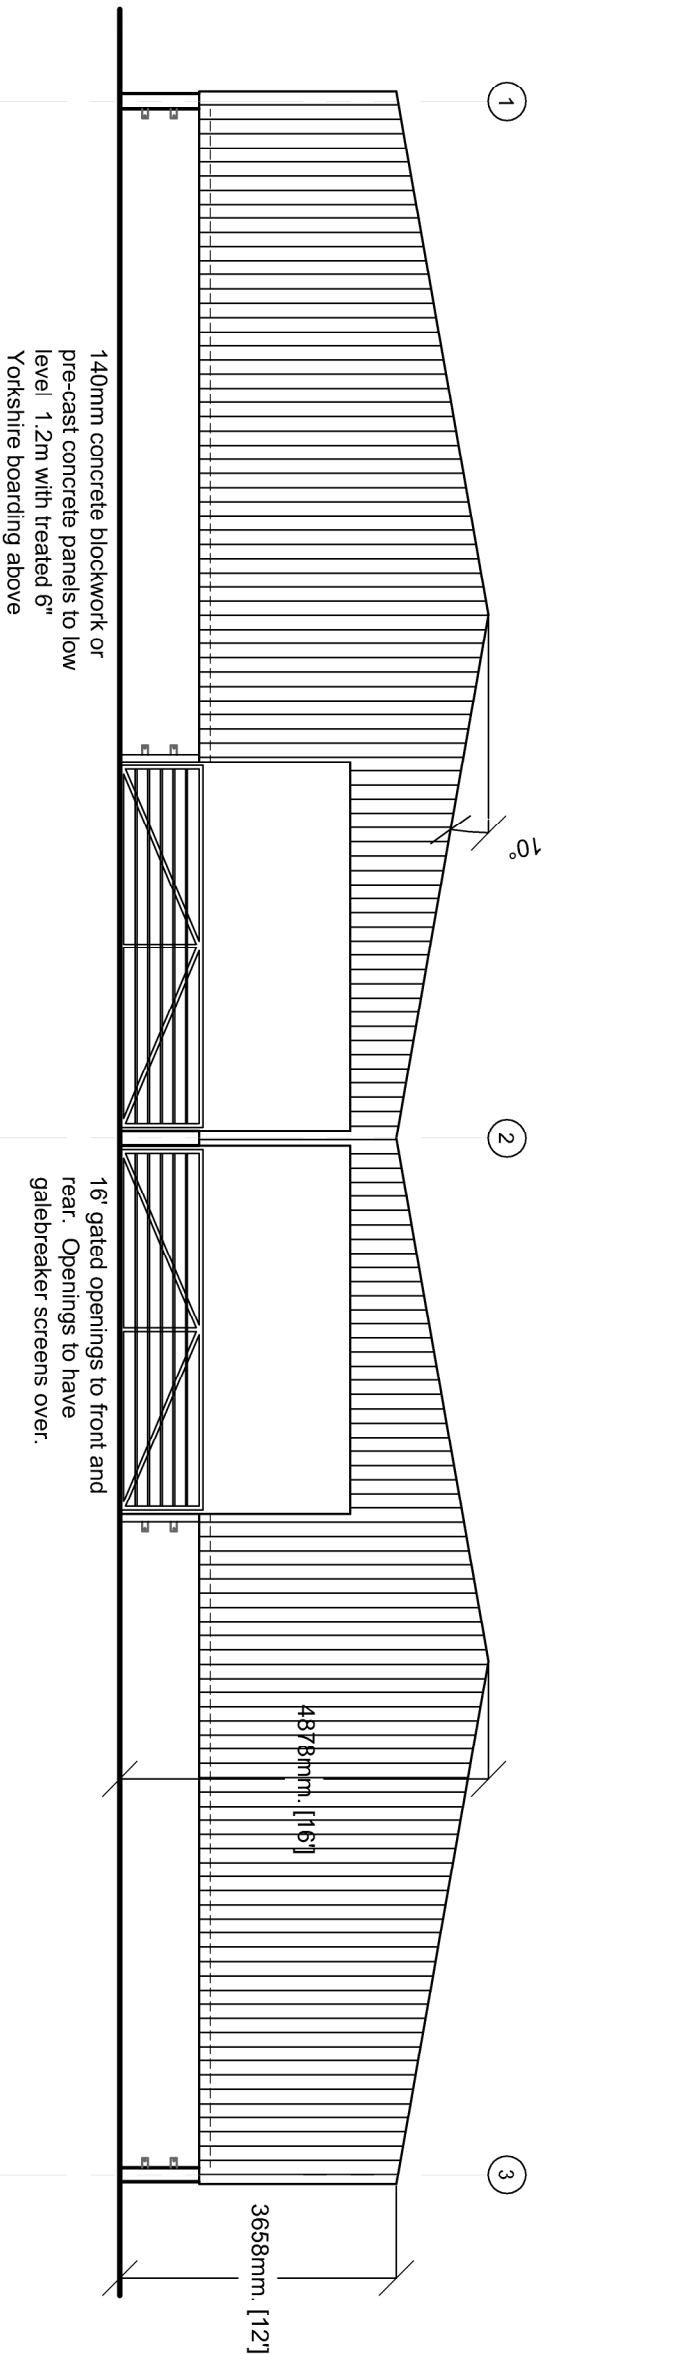



SOUTH ELEVATION
(Side)

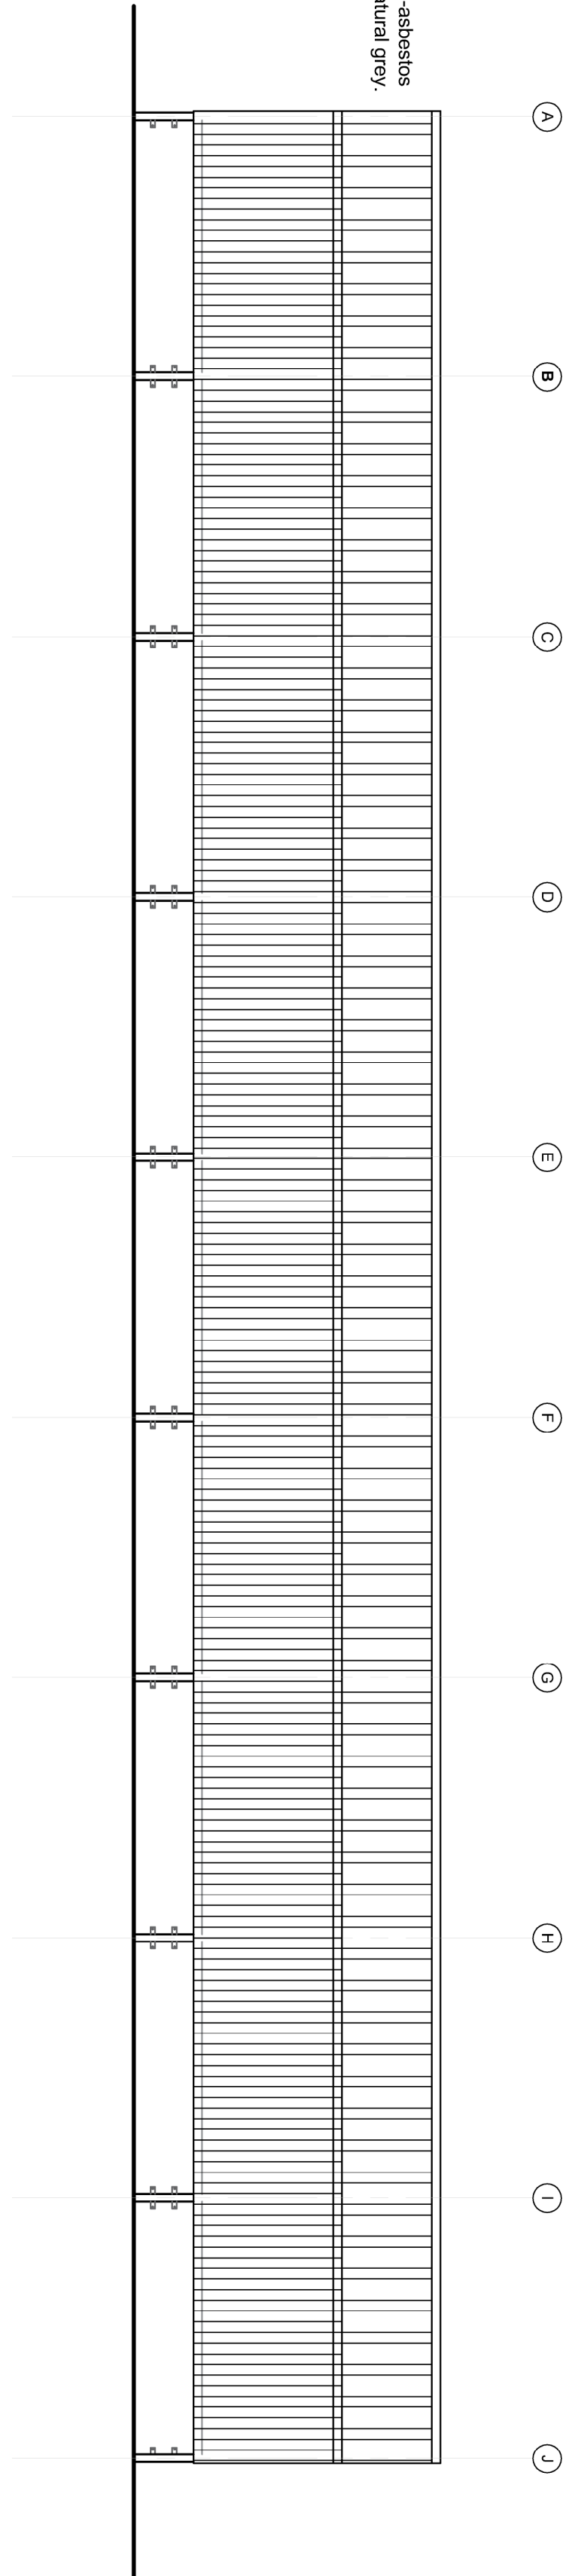

NORTH ELEVATION
(Side)

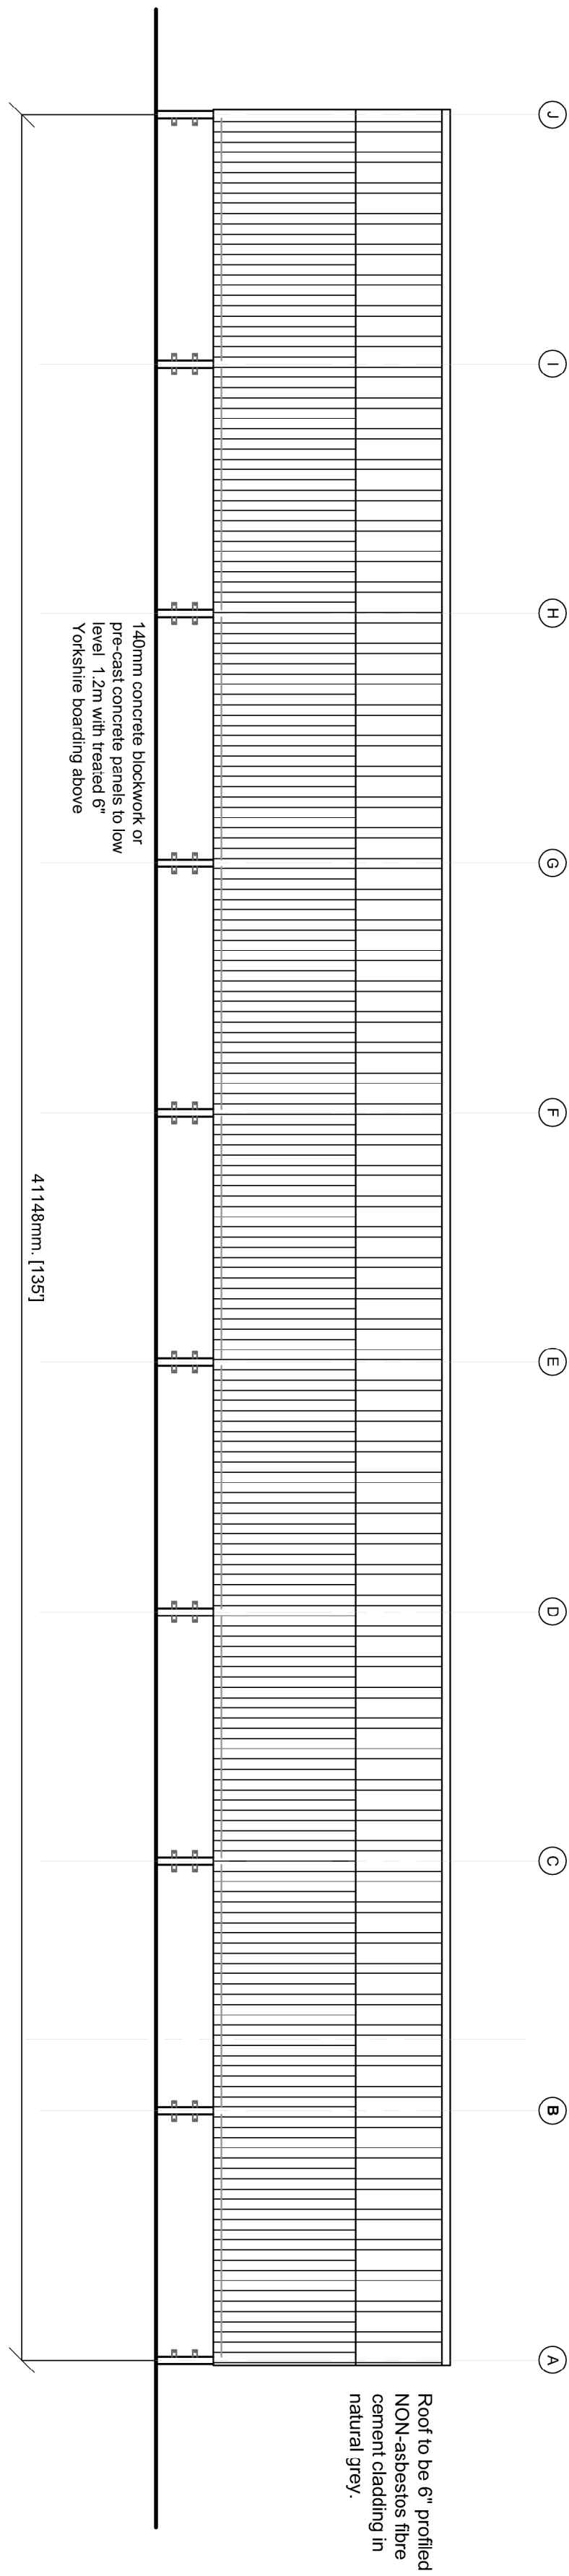

WEST ELEVATION
(Rear)

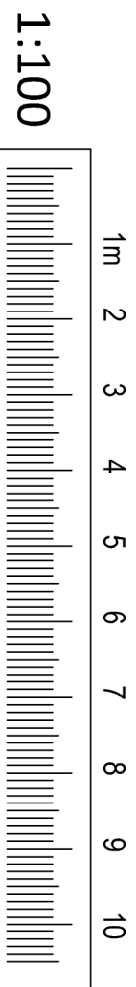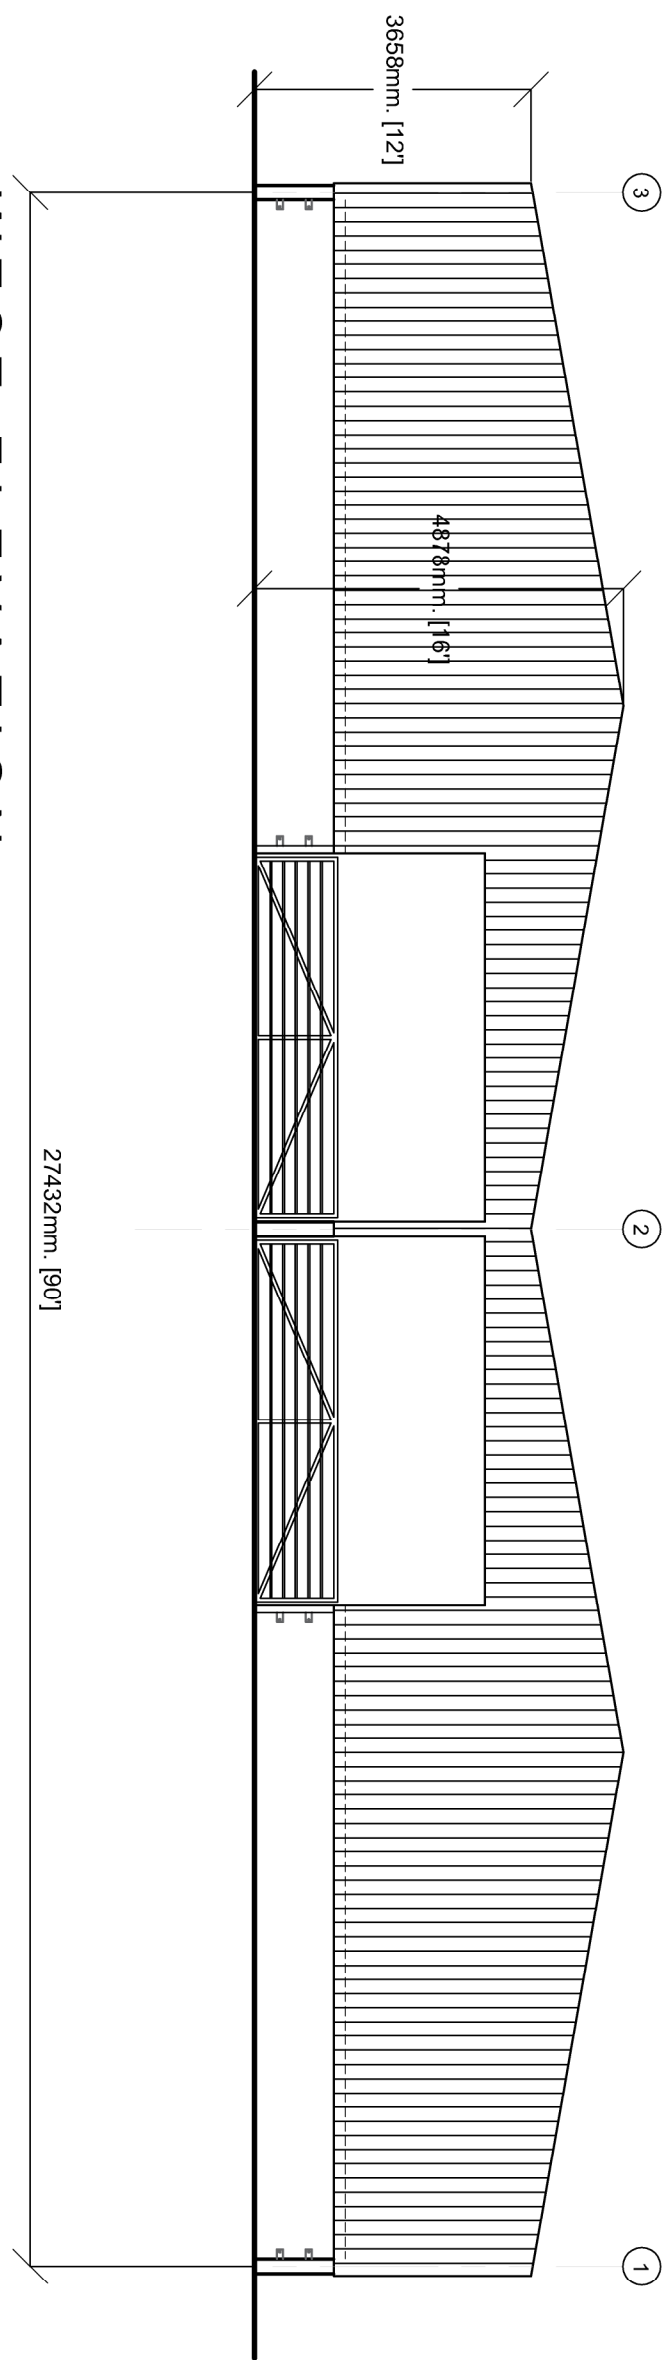

1:100