




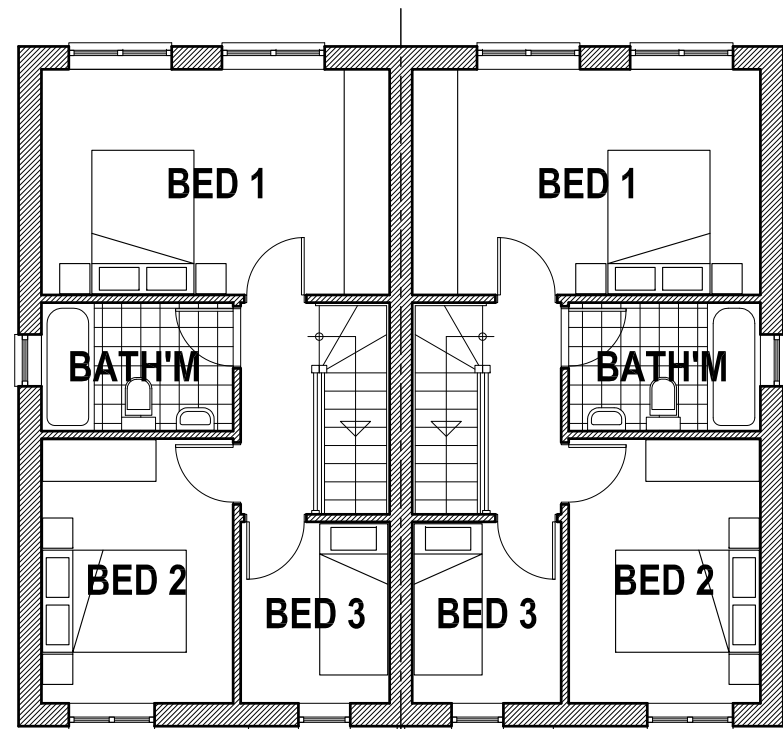


FIRST FLOOR PLAN

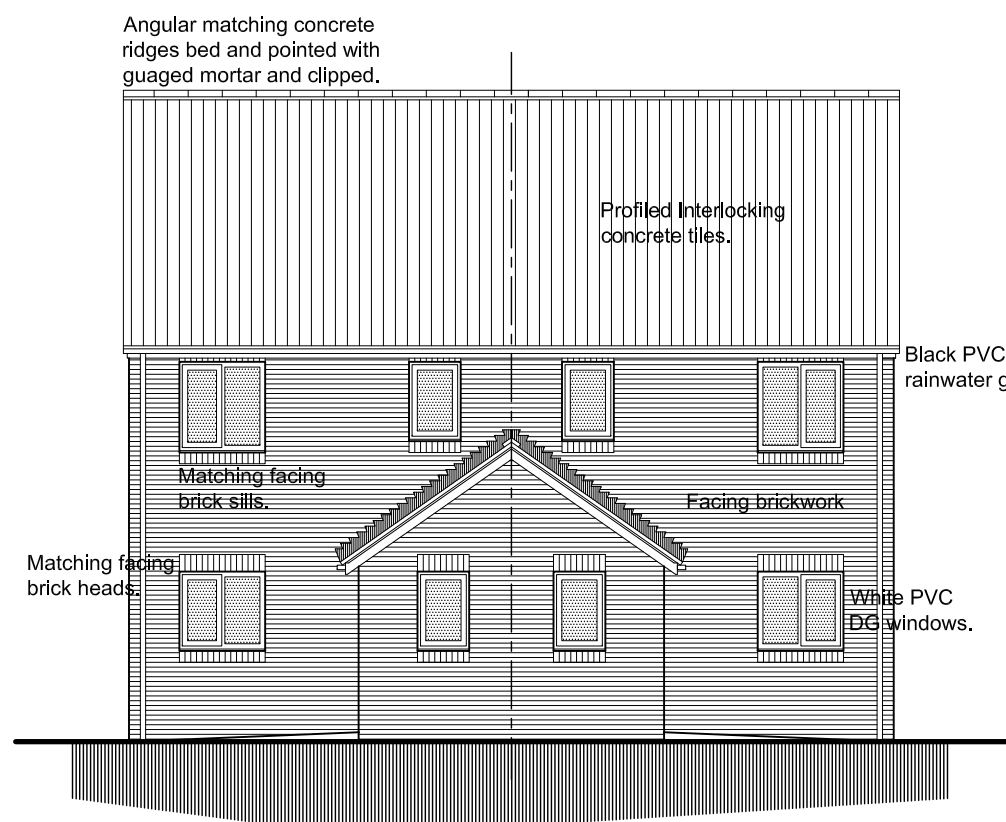


FRONT ELEVATION

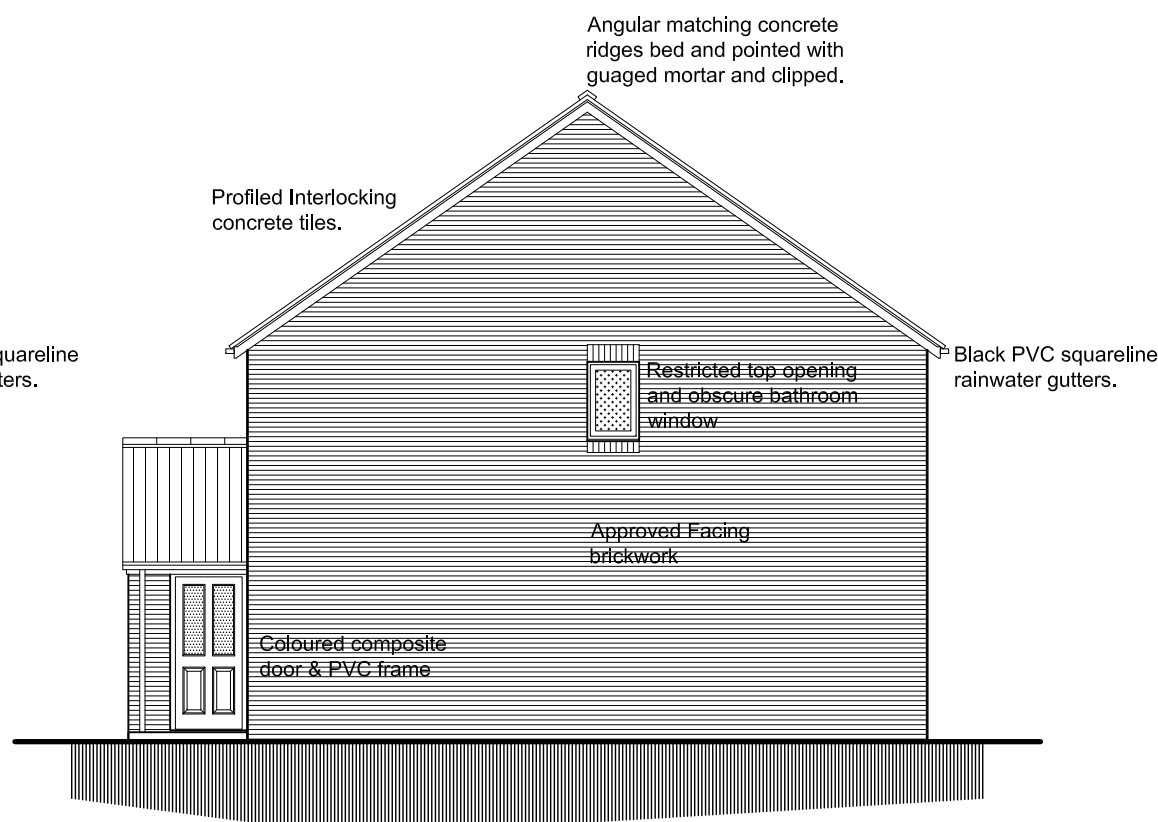


SIDE ELEVATION R

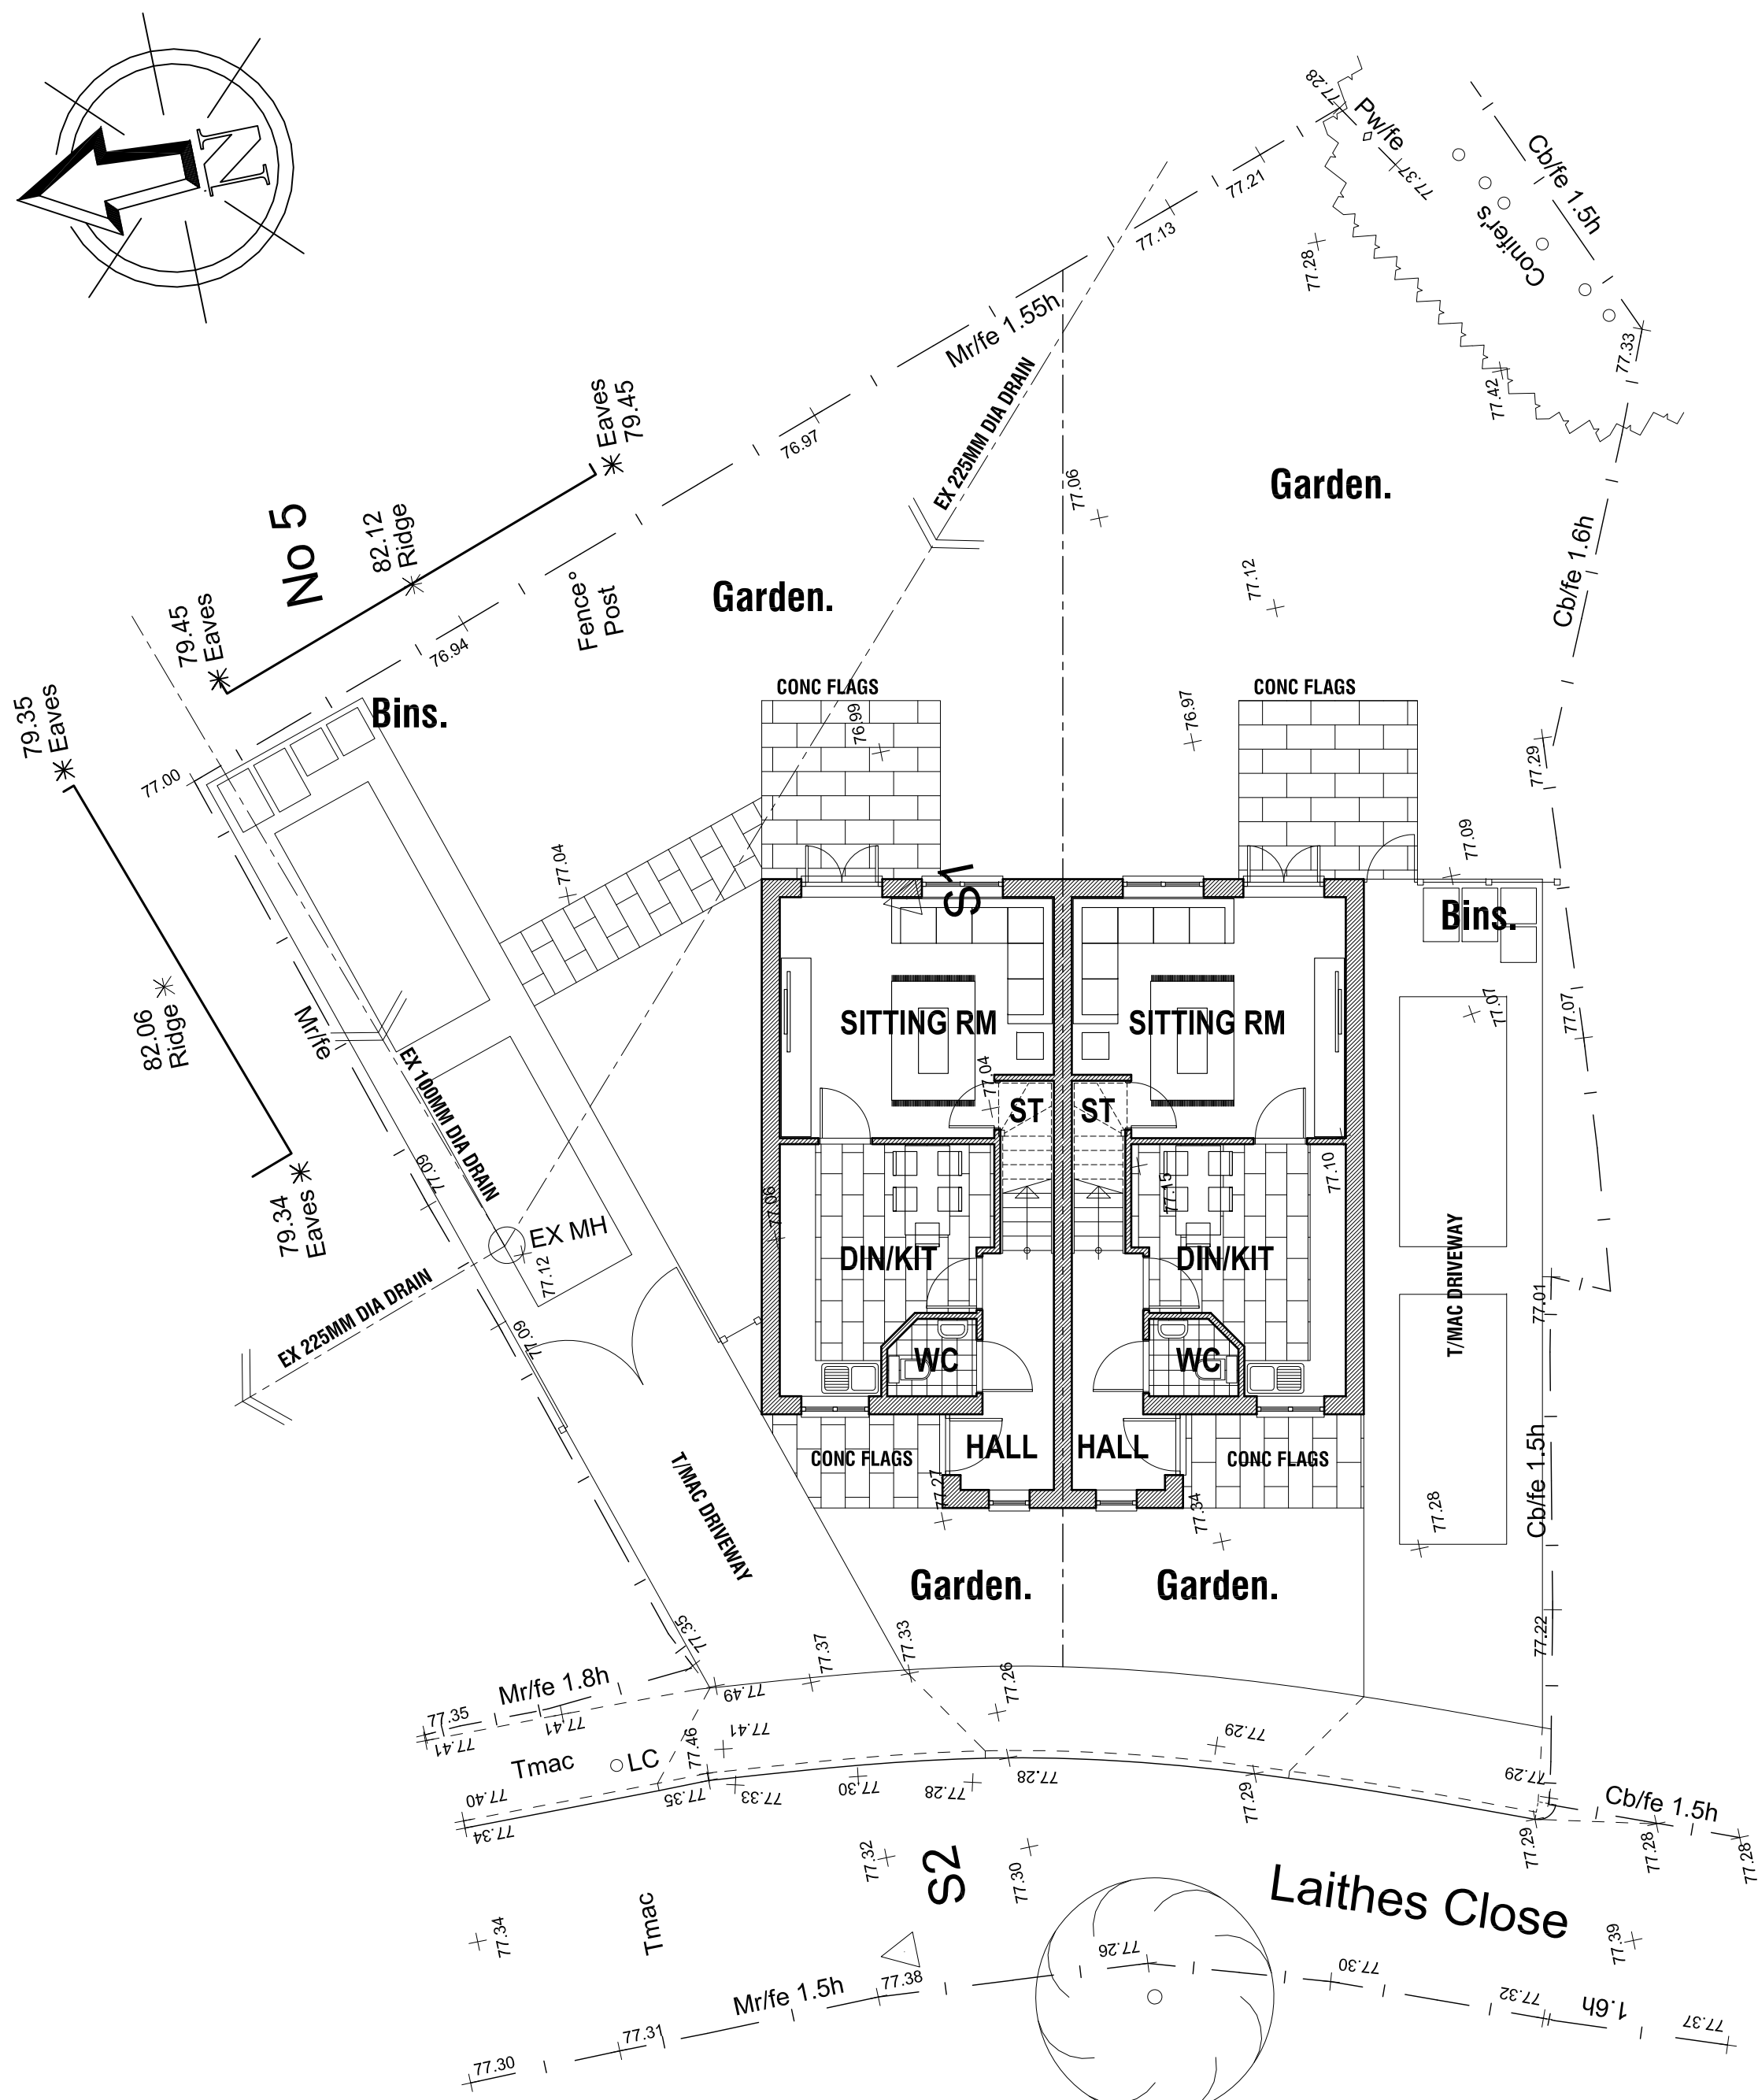


GROUND FLOOR/ SITE PLAN

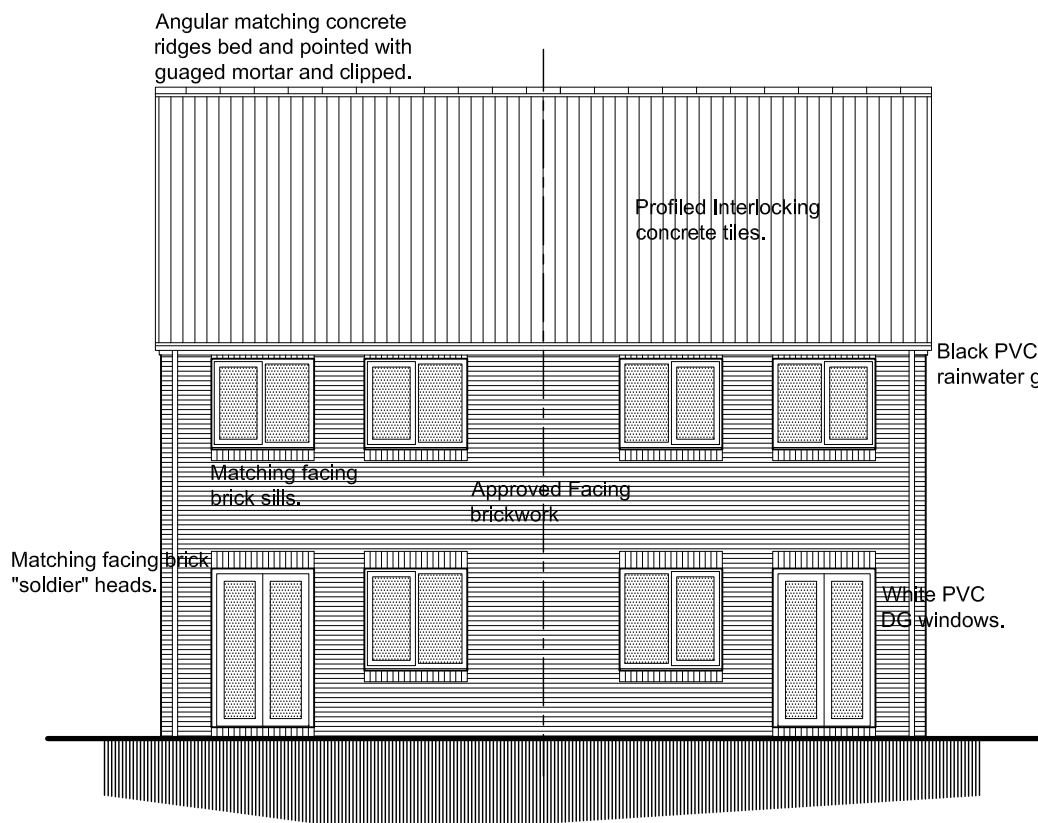

REAR ELEVATION

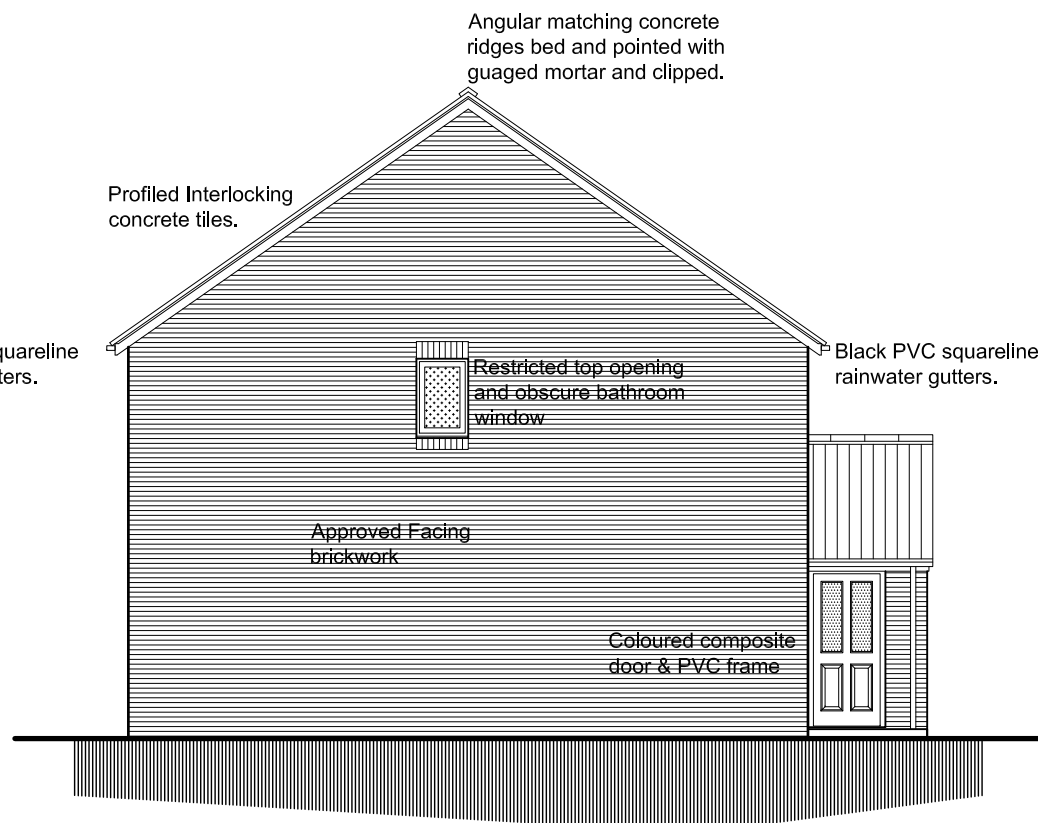

SIDE ELEVATION L

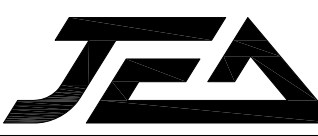Revision	Date	Description
PROPOSED RESIDENTIAL DEVELOPMENT, LAITHES CLOSE, ATHERSLEY SOUTH, BARNLEY, S71 3AL.		
DESIGN PROPOSALS Plans and Elevations.		
JI Investments Ltd.		
 Building Design Services		
JE Architectural Ltd 23 Windmill Road, Wombwell, Barnsley, S71 3PW. Tel: 01226 754507 Email: jeald@btconnect.com		
This drawing and the copyright is the Architectural Company's property and maybe used or reproduced only by agreement. All Dimensions in Millimetres Unless specified otherwise and subject to verification on site.		
Scale: 1:100 @ A1	Date: MARCH 2017	
Ref: 201625	Drwg No: 01	
0 cm	12 cm	4 cm