


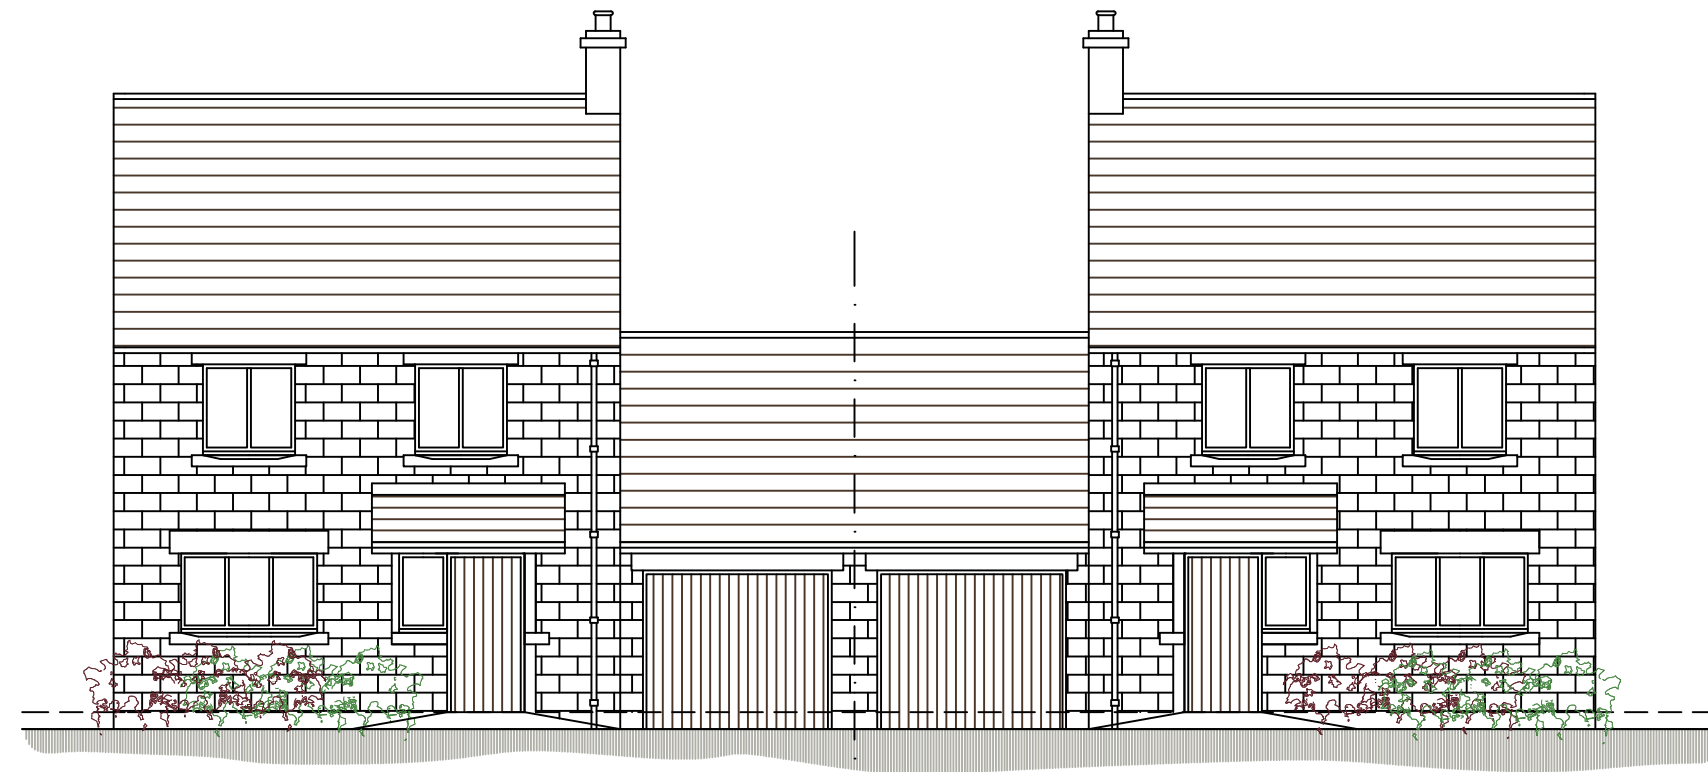


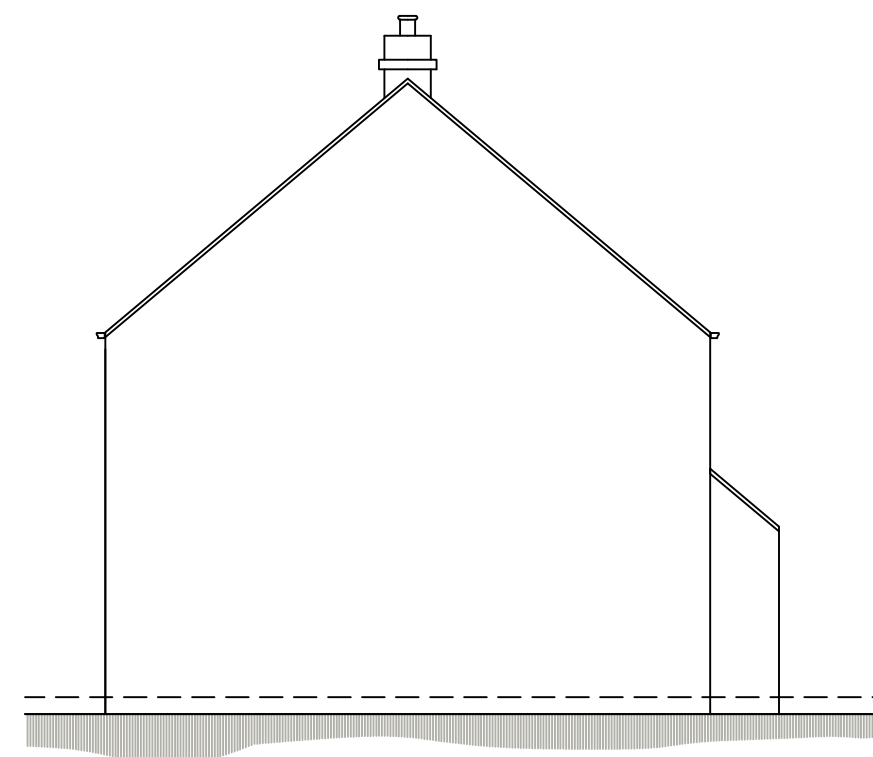


FRONT ELEVATION

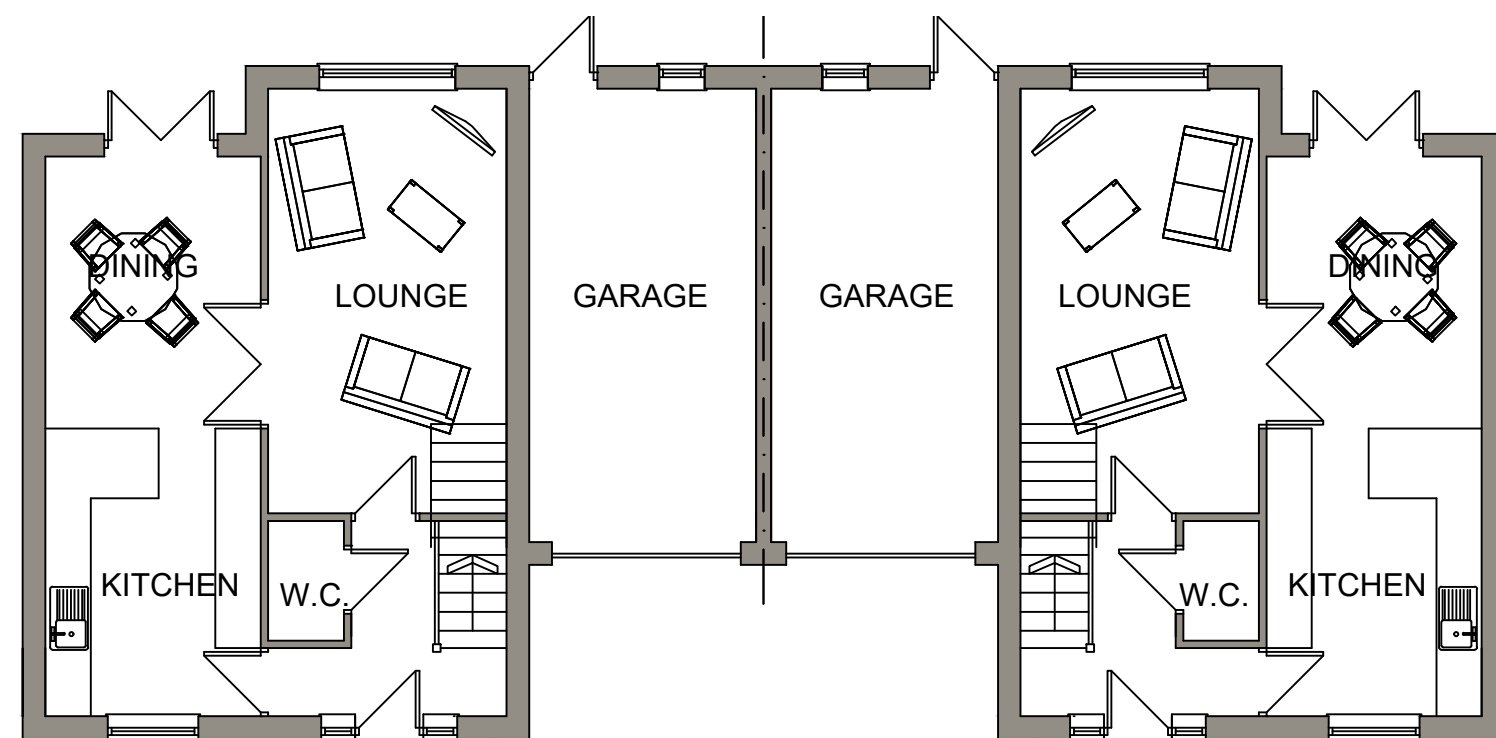

SIDE ELEVATION

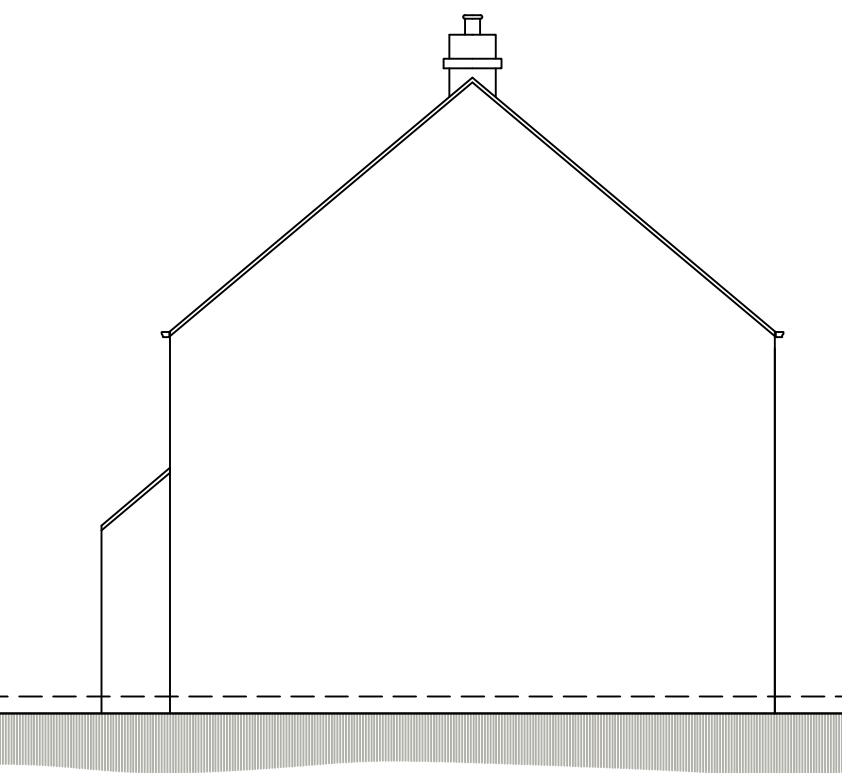

GROUND FLOOR PLAN

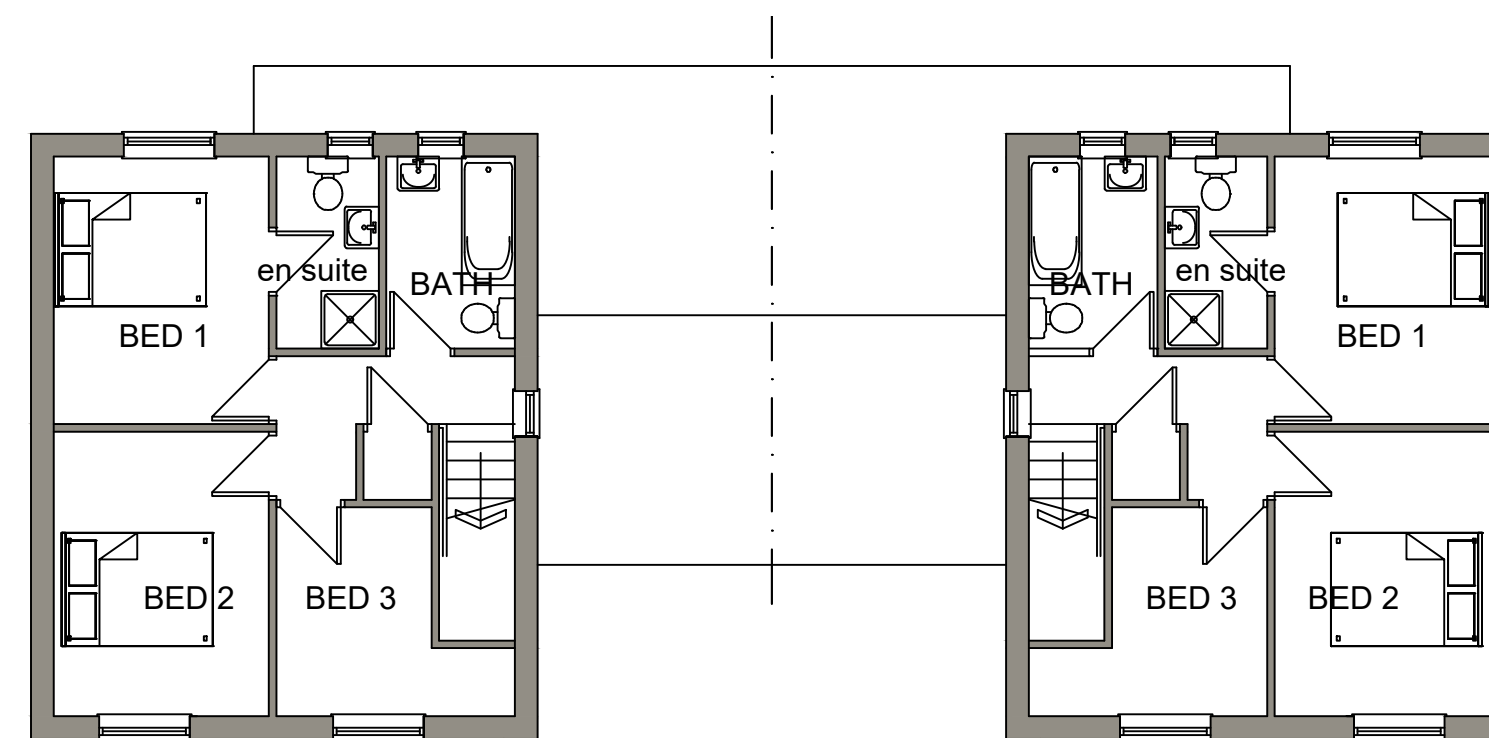

FIRST FLOOR PLAN

HOUSE TYPE D - P L O T 10 & 11

			OFFICE ONE 34 VICTORIA ROAD BARNLEY, S70 2BU			Phone: 01226 208482 Email: info@whiteaguspartnership.co.uk Web: www.whiteaguspartnership.co.uk			
ARCHITECTURAL SERVICES						Client: MR NOEL FERGUSON			
Project: RESIDENTIAL DEVELOPMENT AT STUD FARM, SPRING LANE CARLTON, BARNLEY						Date: FEB 2019			
Drawing Title: PLANS AND ELEVATIONS PLOTS 10 & 11 TYPE D						Ref: 14-148		Scale: 1:100 @ A2	
						Dwg. No. 106		Rev. 	
Date	Suffix	Description	Date	Suffix	Description				