



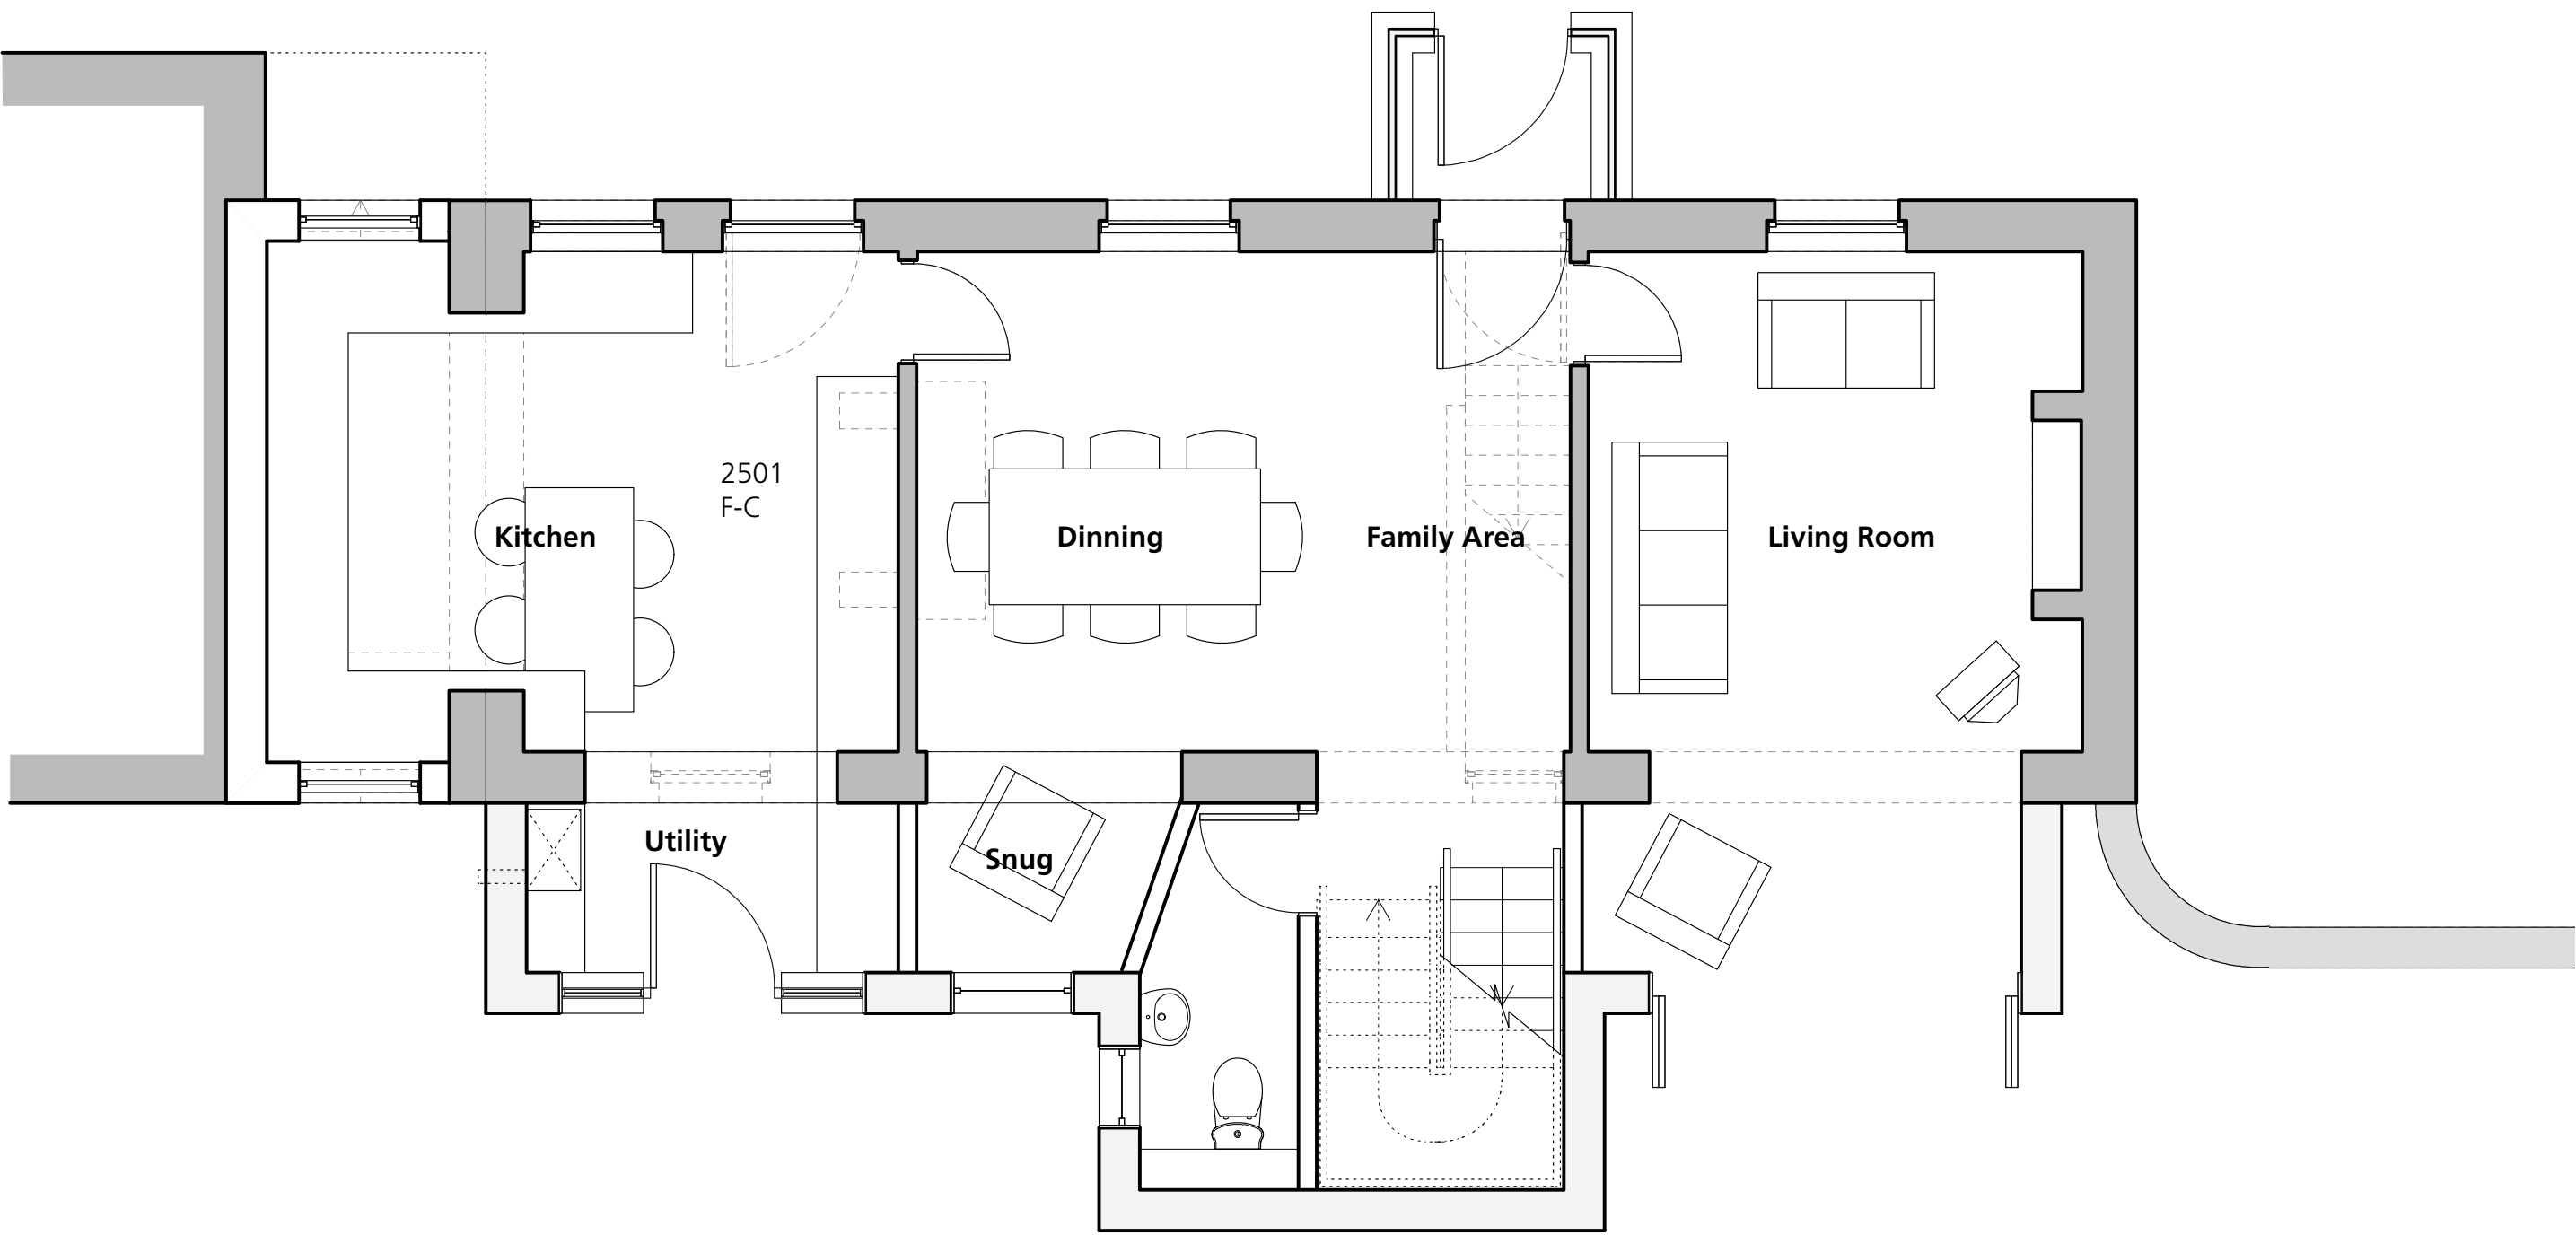

Ground Floor Plan
As Proposed

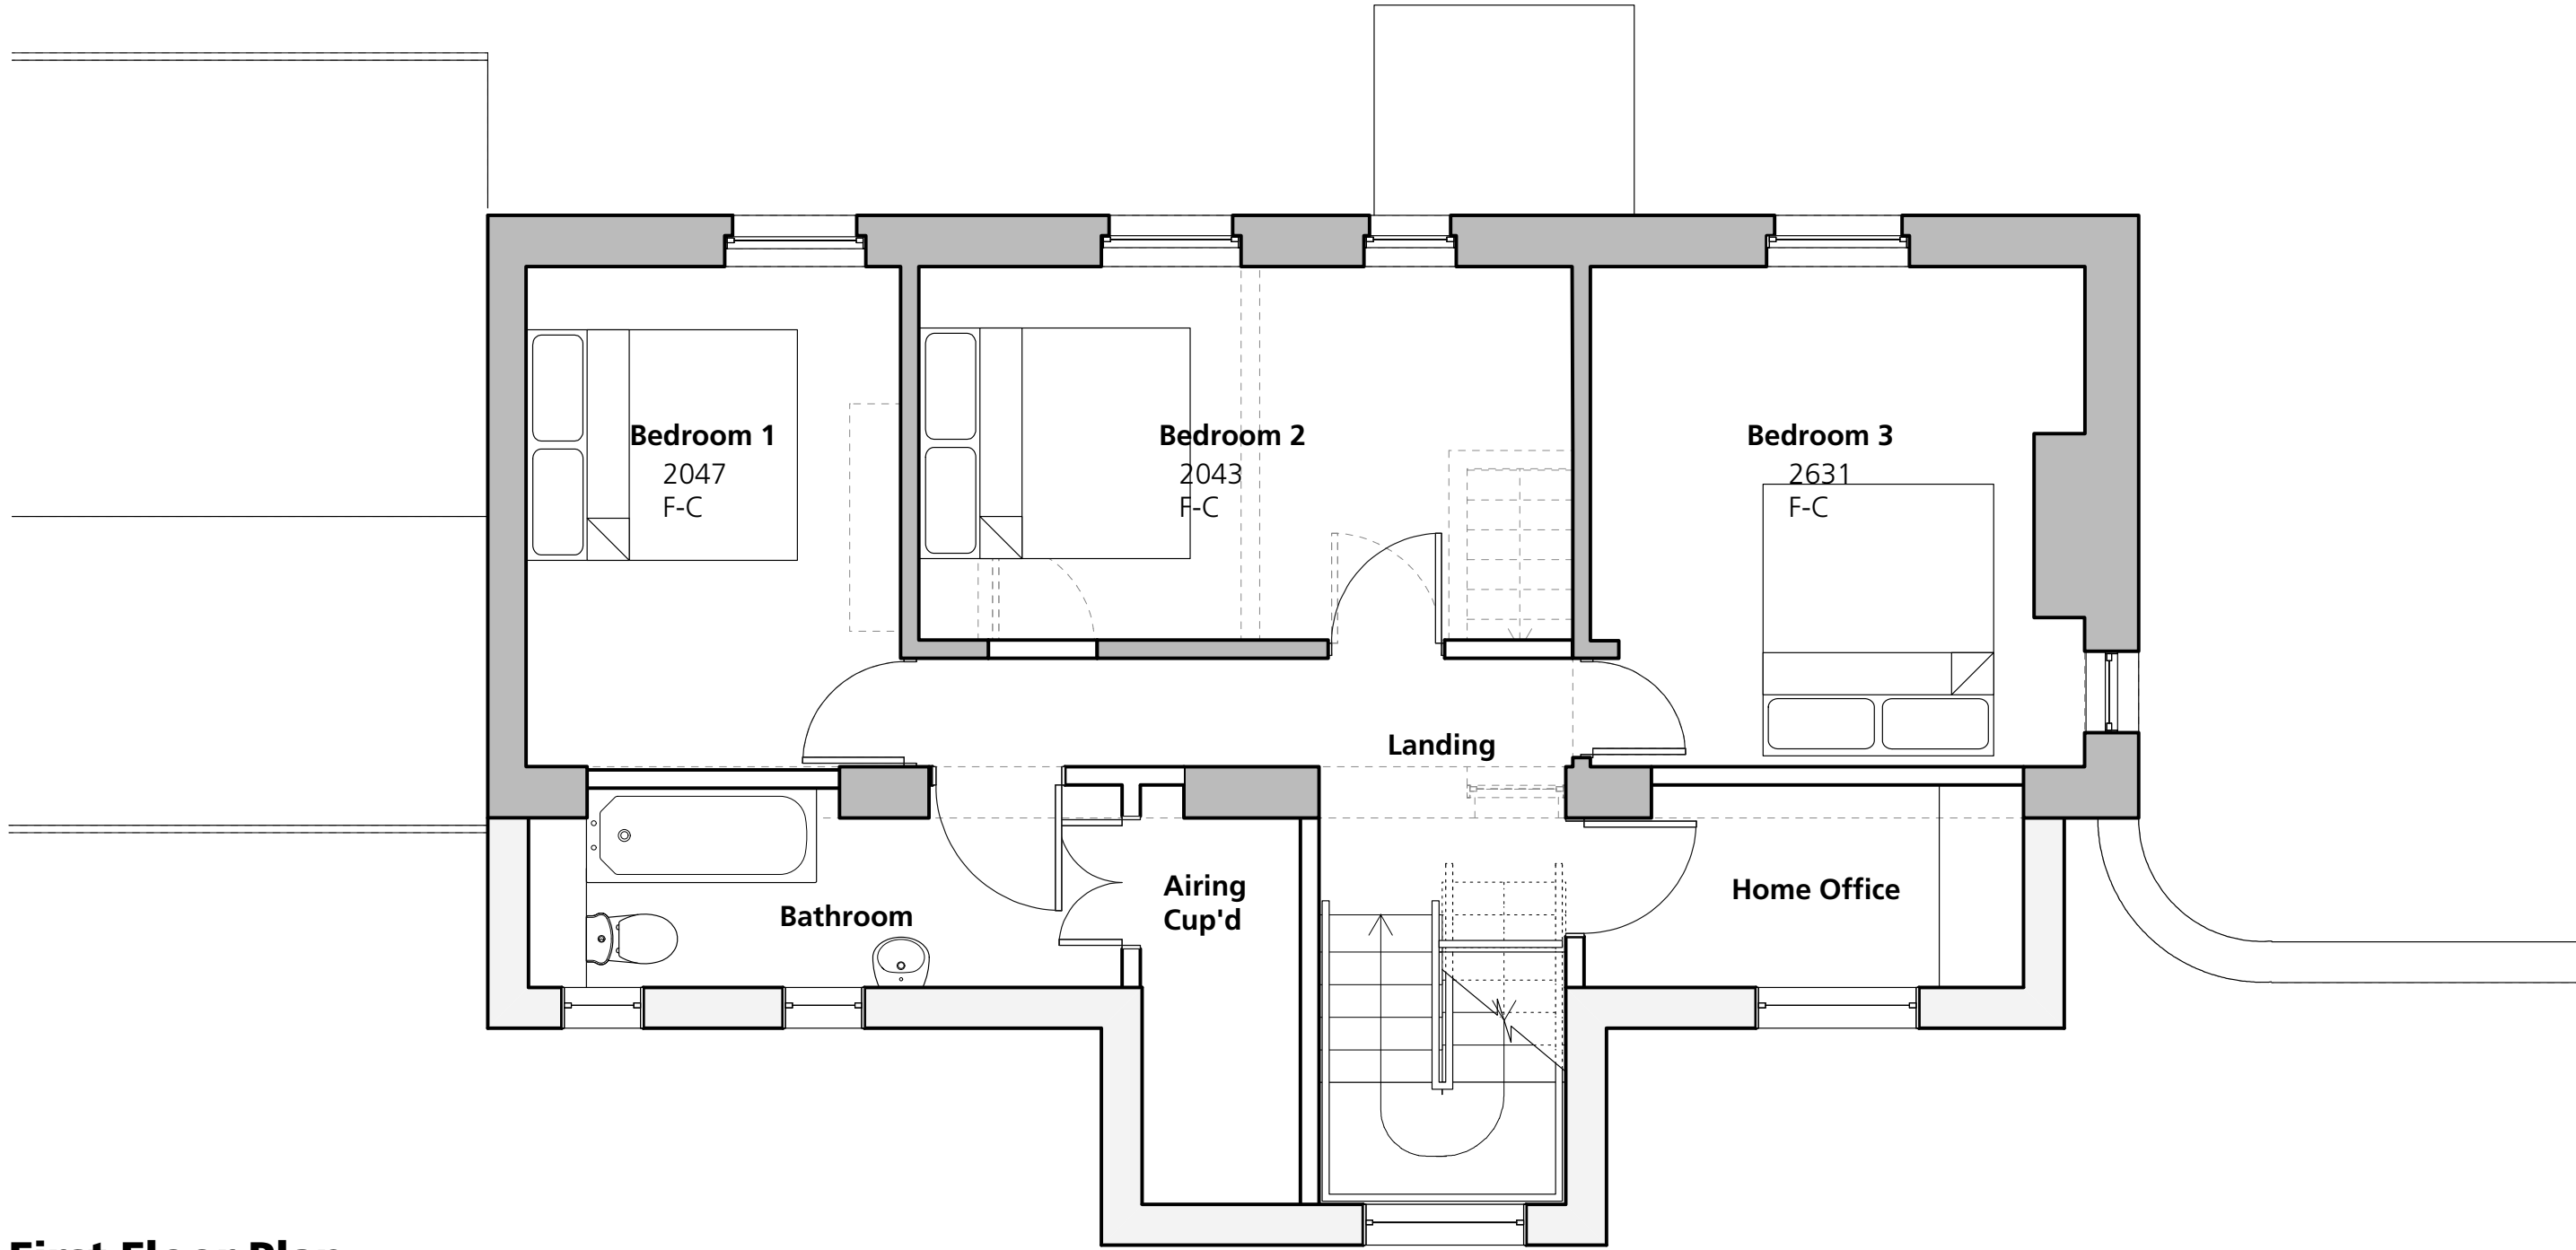

First Floor Plan
As Proposed

Areas

Existing Ground Floor :	50 m ²
Existing First Floor :	42 m ²
Extension Porch :	1.4 m ²
Extension Ground Floor :	18.7 m ²
Extension First Floor :	15.3 m ²

Outline Survey

1. This drawing has been based upon a rough survey measurements that were taken for OUTLINE DESIGN PURPOSES ONLY and is NOT likely to be as precise as a full measured survey. As a result, no warrant as to the precision of the dimensions indicated or illustrated can be given or should be inferred.		3. This drawing can be used as part of a planning application, although your planning officer may ask for more specific information about some aspects of the design. Ask your architect for more information on planning applications.		This is a 'Outline Survey Drawing' which shows aspects of your property as it is prior to any new proposals and should be read alongside your architect's 'proposed' drawings.										
2. While this drawing can be used as a base drawing for construction purposes, it is VERY IMPORTANT that all dimensions are checked carefully before any work commences or any materials are ordered.														
				Your Architect Your Home Licensee: Architect Your Home <i>Cheshire</i> 19 Bemrose Avenue, Altrincham Cheshire WA14 4HE Tel: 0845 165 6258 Email: cheshire@architect-yourhome.com										
				Project name: Moorland View, Sheffield										
				<table><tr><td colspan="3">Drawing name: PROPOSED PLANS</td></tr><tr><td>Date: August 2009</td><td>Job no: 50CHE-043</td><td>Drawing no: 201</td></tr><tr><td>Scale: 1:50 @ A1</td><td>Revision: -</td><td>Drawn by: AO</td></tr></table>		Drawing name: PROPOSED PLANS			Date: August 2009	Job no: 50CHE-043	Drawing no: 201	Scale: 1:50 @ A1	Revision: -	Drawn by: AO
Drawing name: PROPOSED PLANS														
Date: August 2009	Job no: 50CHE-043	Drawing no: 201												
Scale: 1:50 @ A1	Revision: -	Drawn by: AO												
				All dimensions are in millimetres All dimensions to be checked on site © Architect Your Home architectyourhome										