




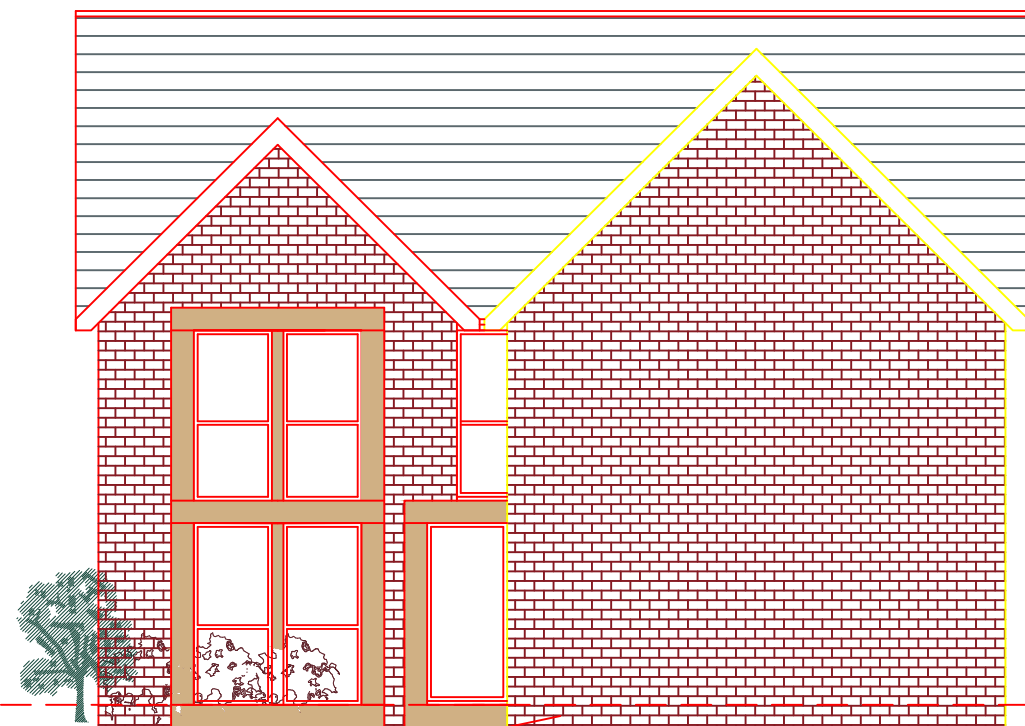


WEST ELEVATION

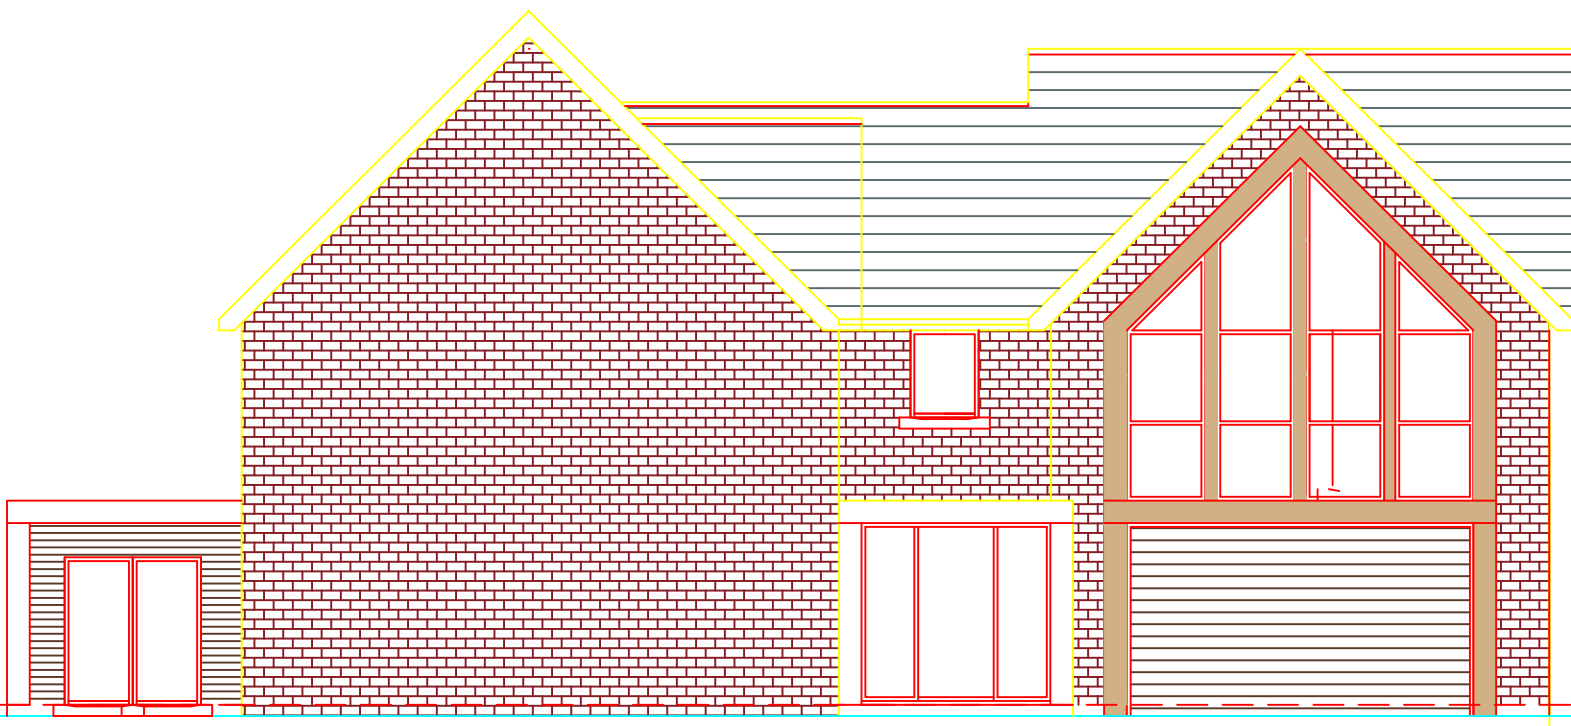


NORTH ELEVATION

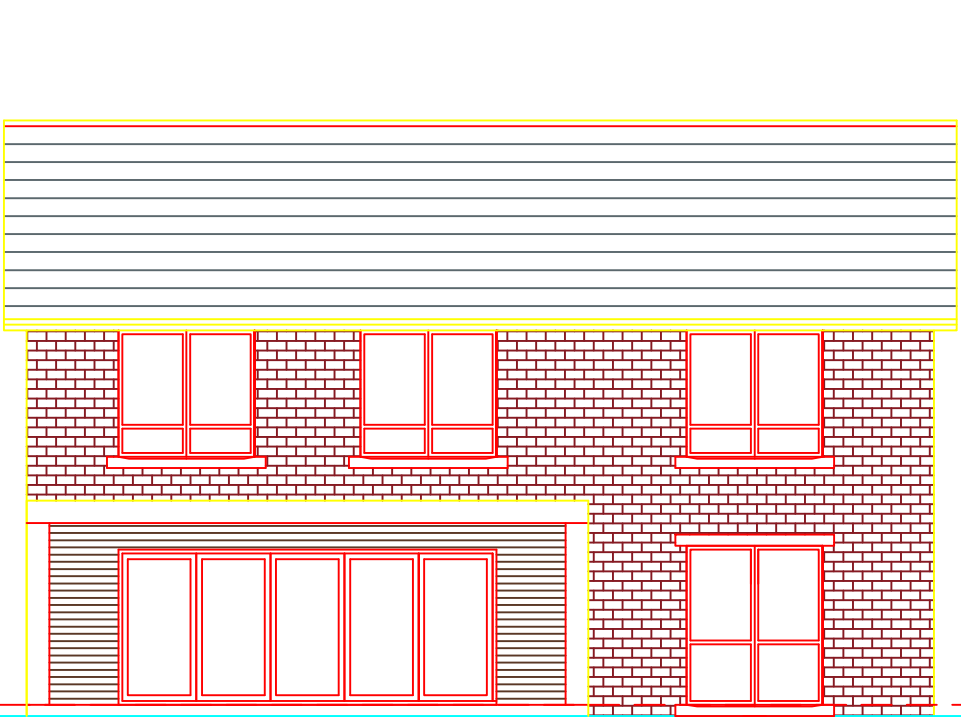


SOUTH ELEVATION

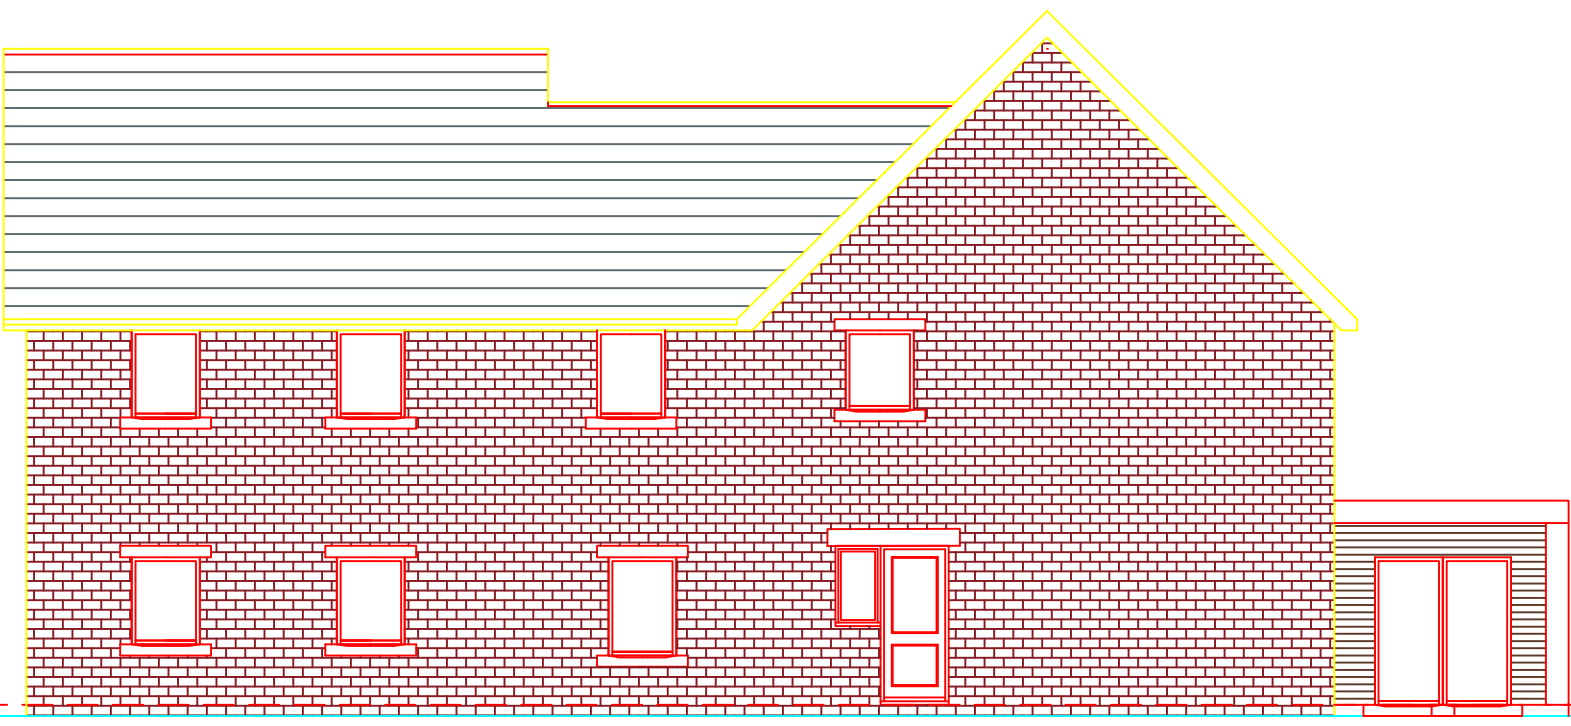

EAST ELEVATION

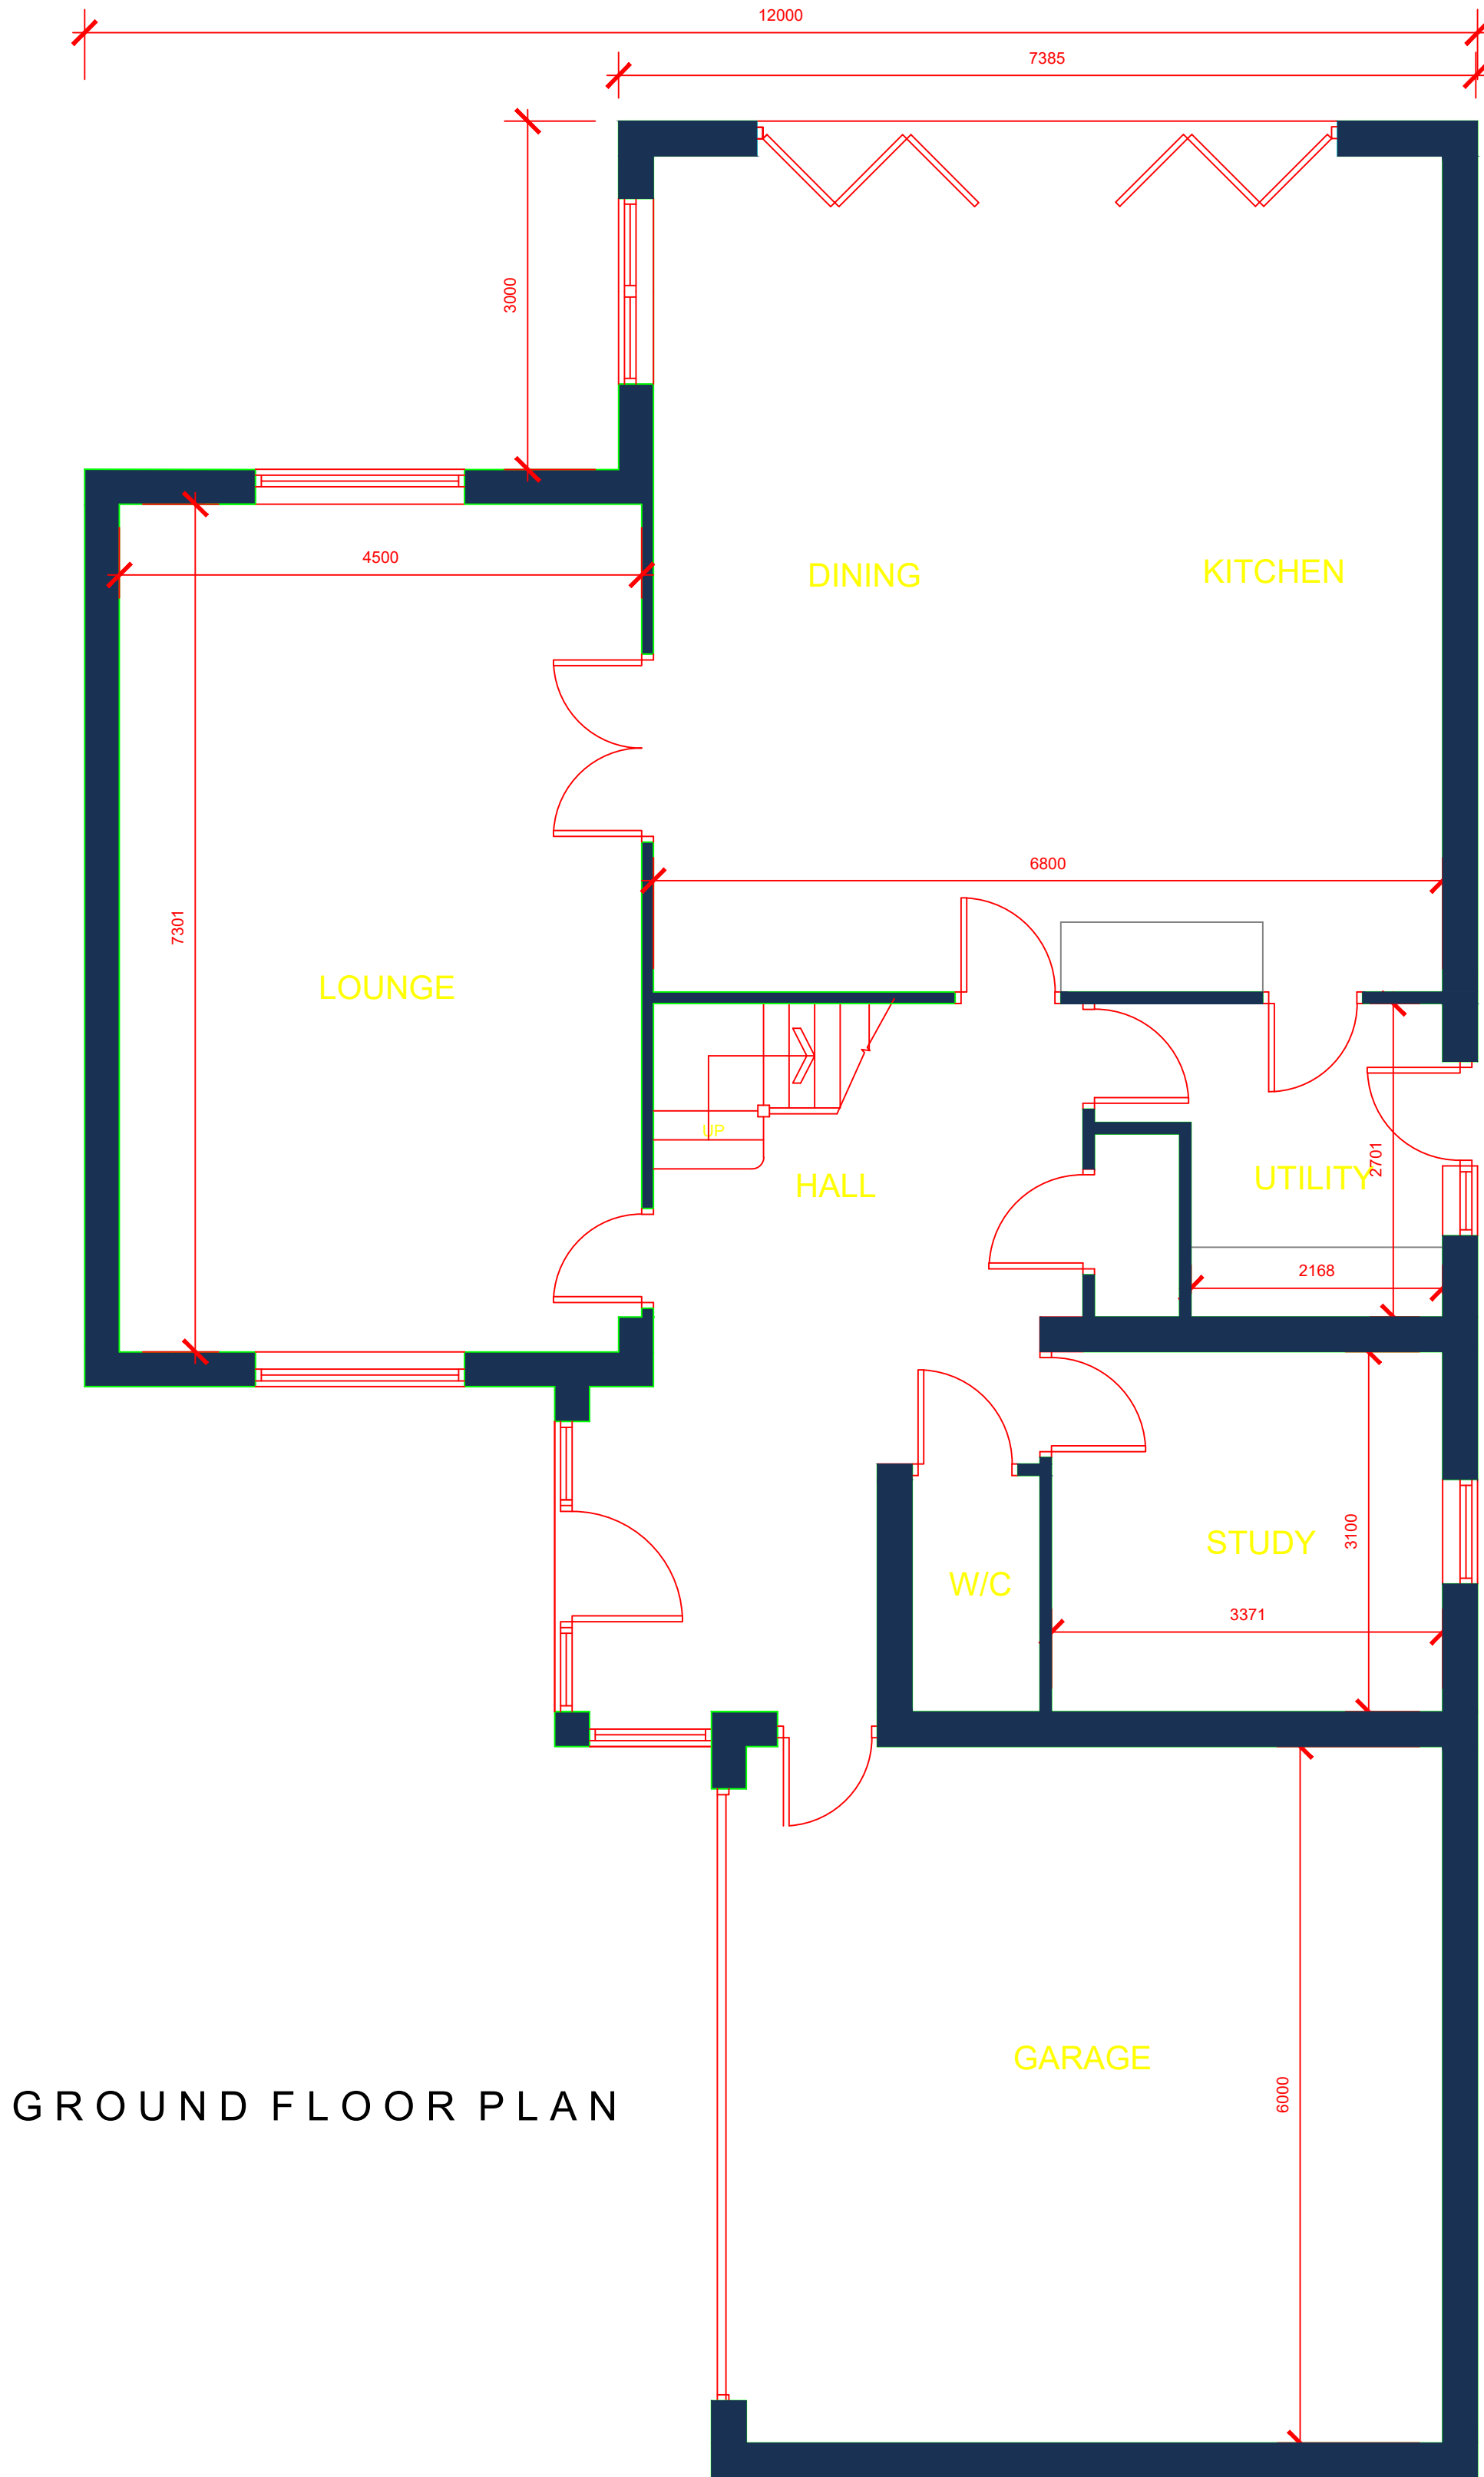

GROUND FLOOR PLAN

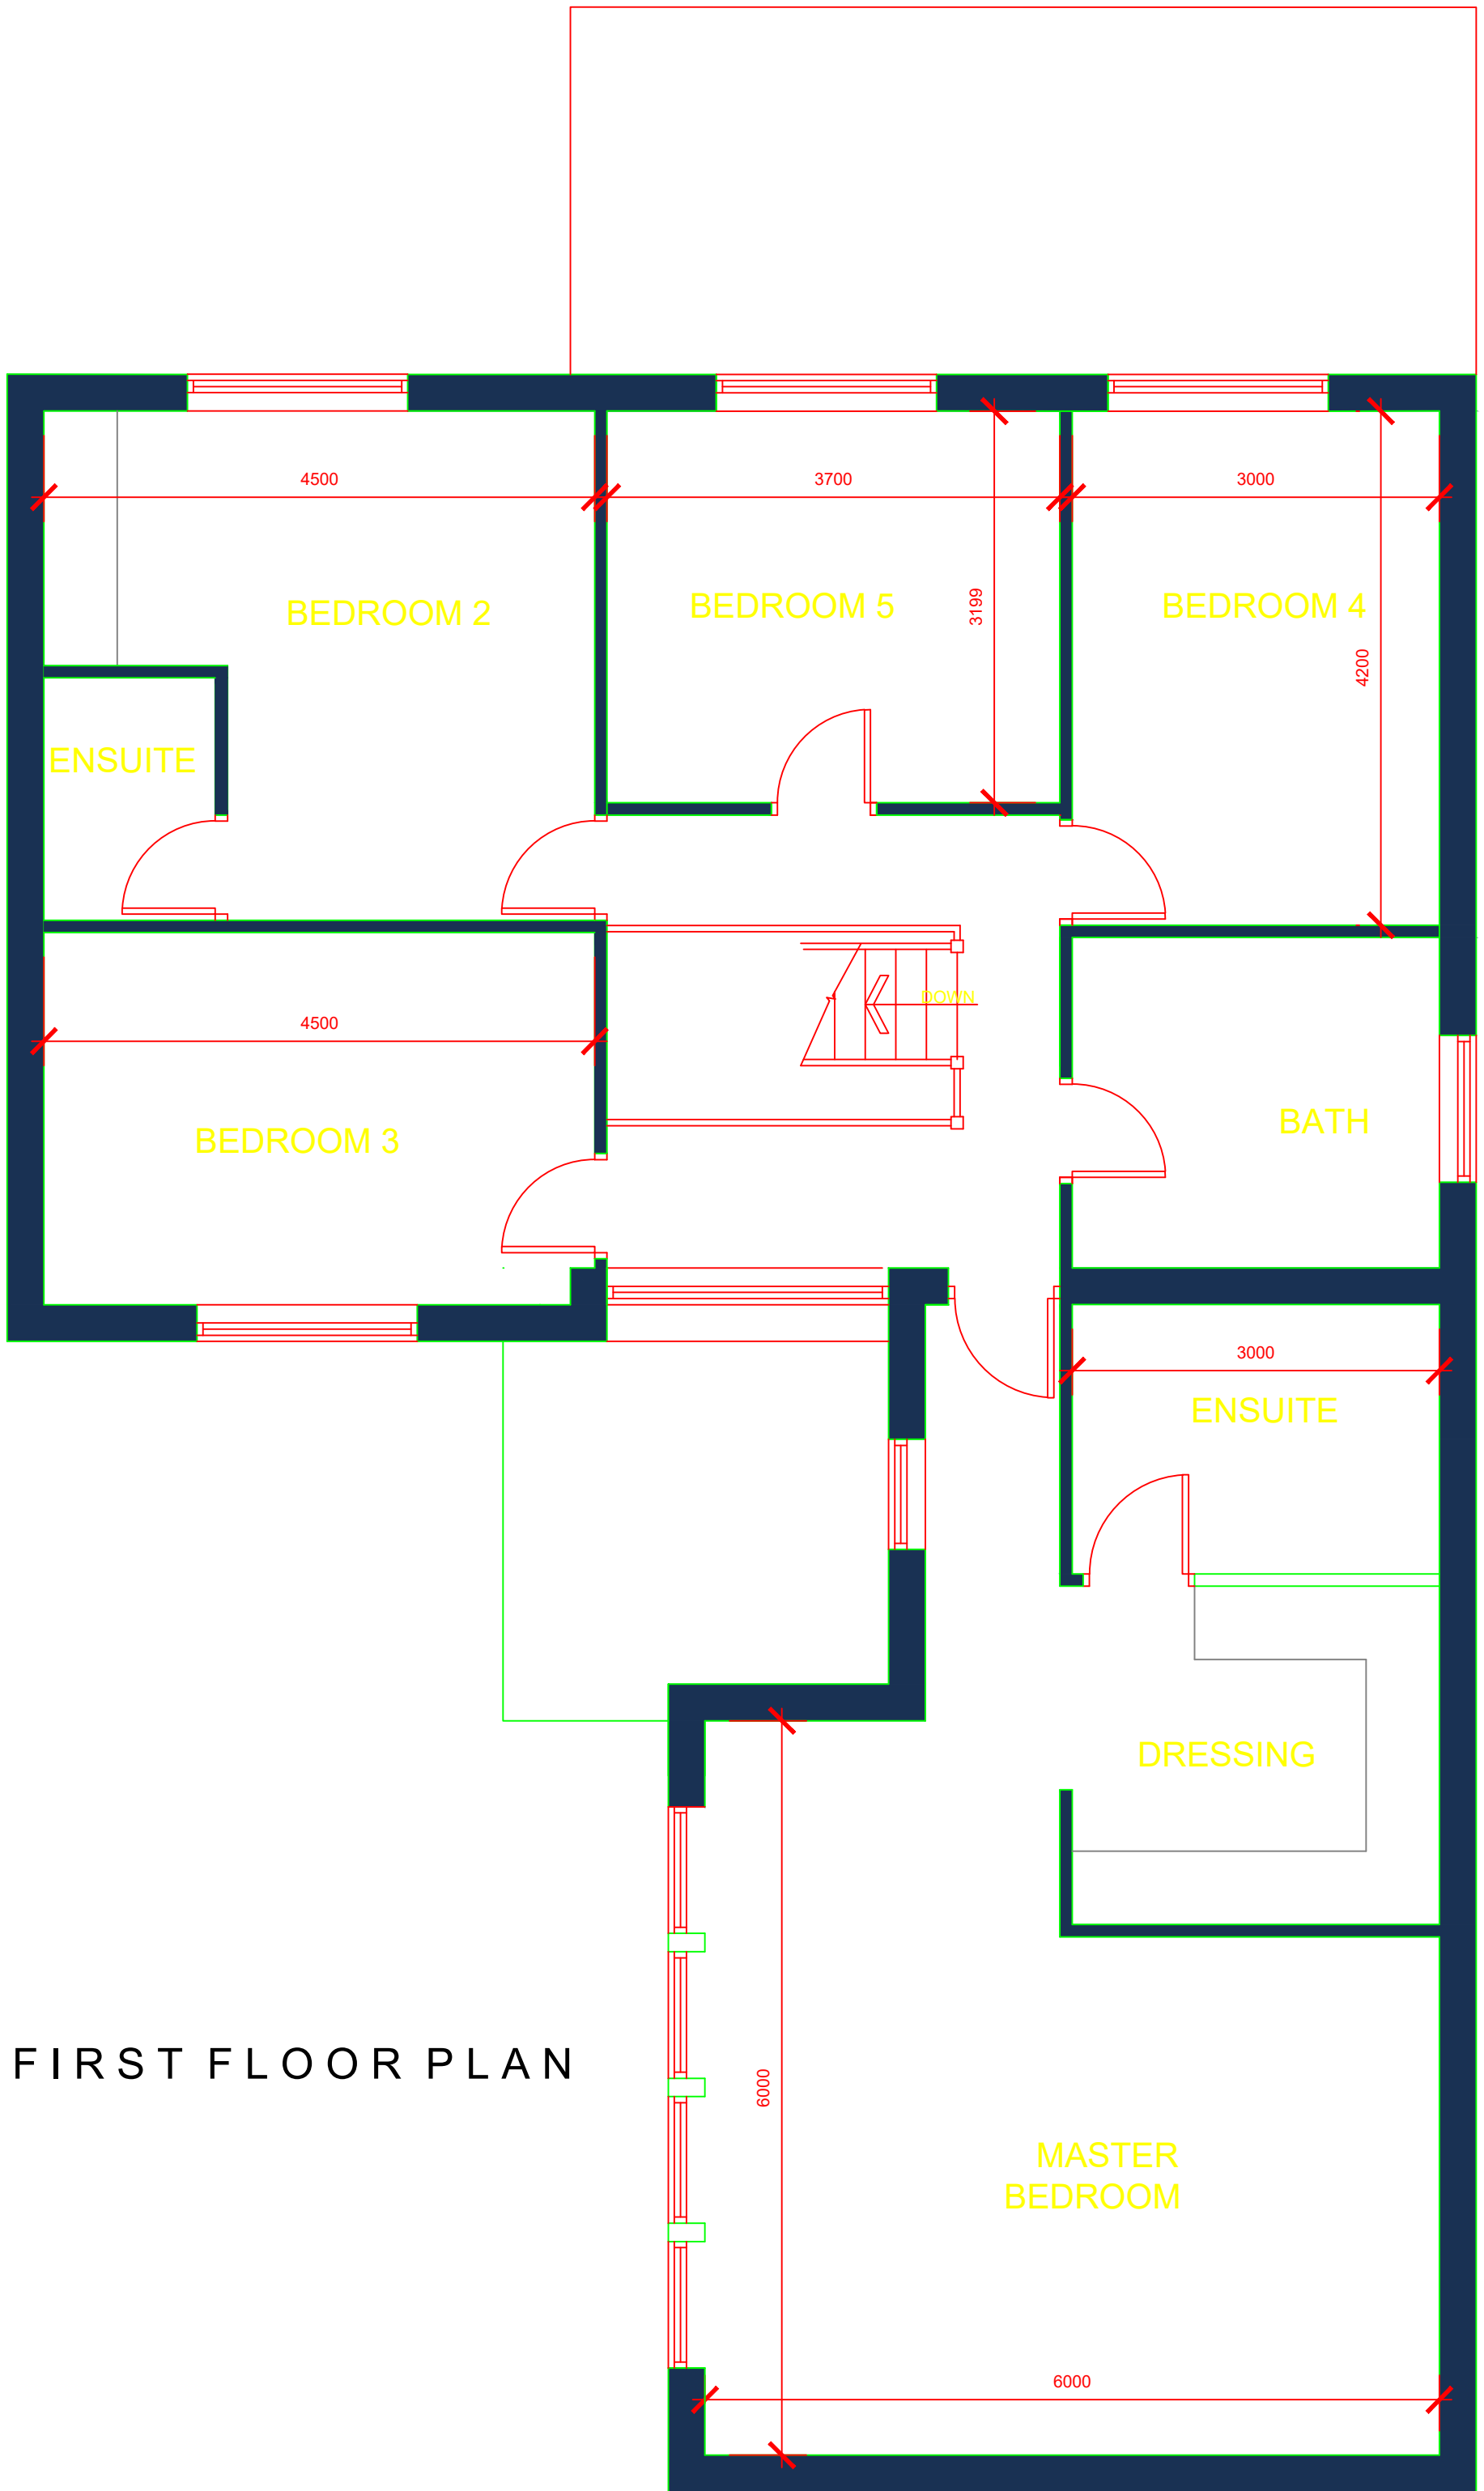

FIRST FLOOR PLAN

<div><div>WhiteAgus PARTNERSHIP</div></div>			OFFICE ONE, 34 VICTORIA ROAD, BARNSELEY, S70 2BU			Phone: 01226 208482											
ARCHITECTURAL SERVICES						Client.											
Project. RESIDENTIAL DEVELOPMENT ON LAND AT MARTIN CROFT, SILKSTONE BARNSELEY, S75 4JS						DEVELOPMENTS BY BOUTIQUE											
Drawing Title. PLANS AND ELEVATIONS PLOT 3						Date. APRIL 2020		Scale. 1:50 & 1 :100 @ A1									
						Ref. 19-072		Dwg. No. 12									
								Rev. 									
Date			Suffix			Description			Date			Suffix			Description		