




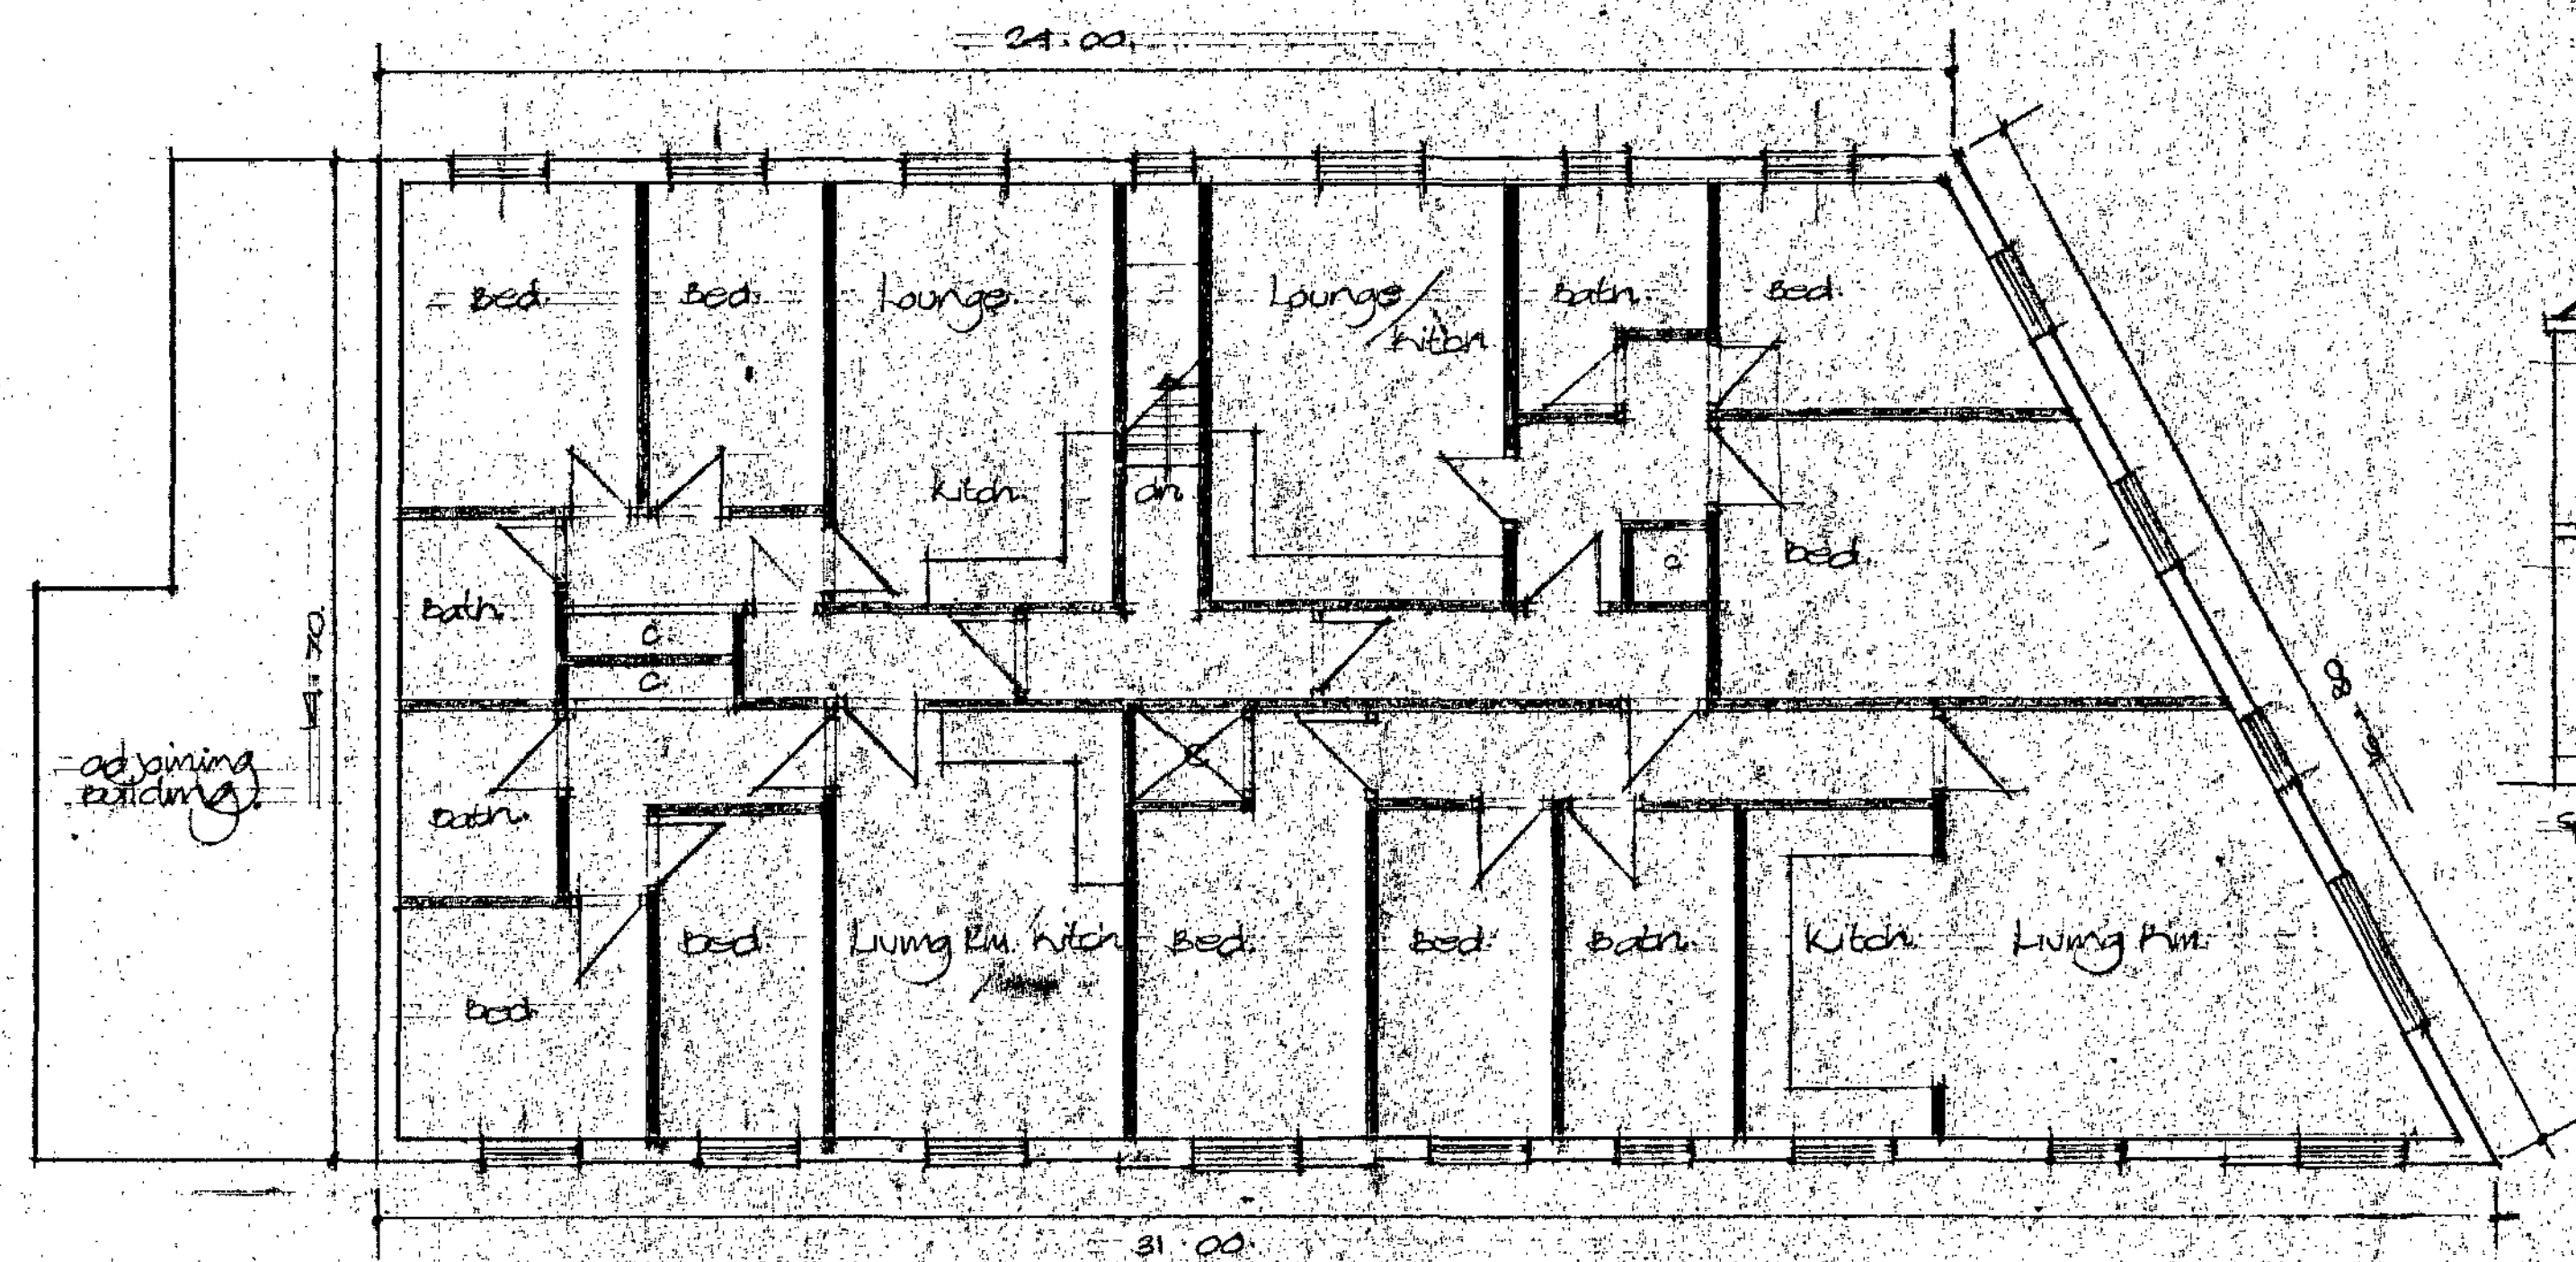

first floor level

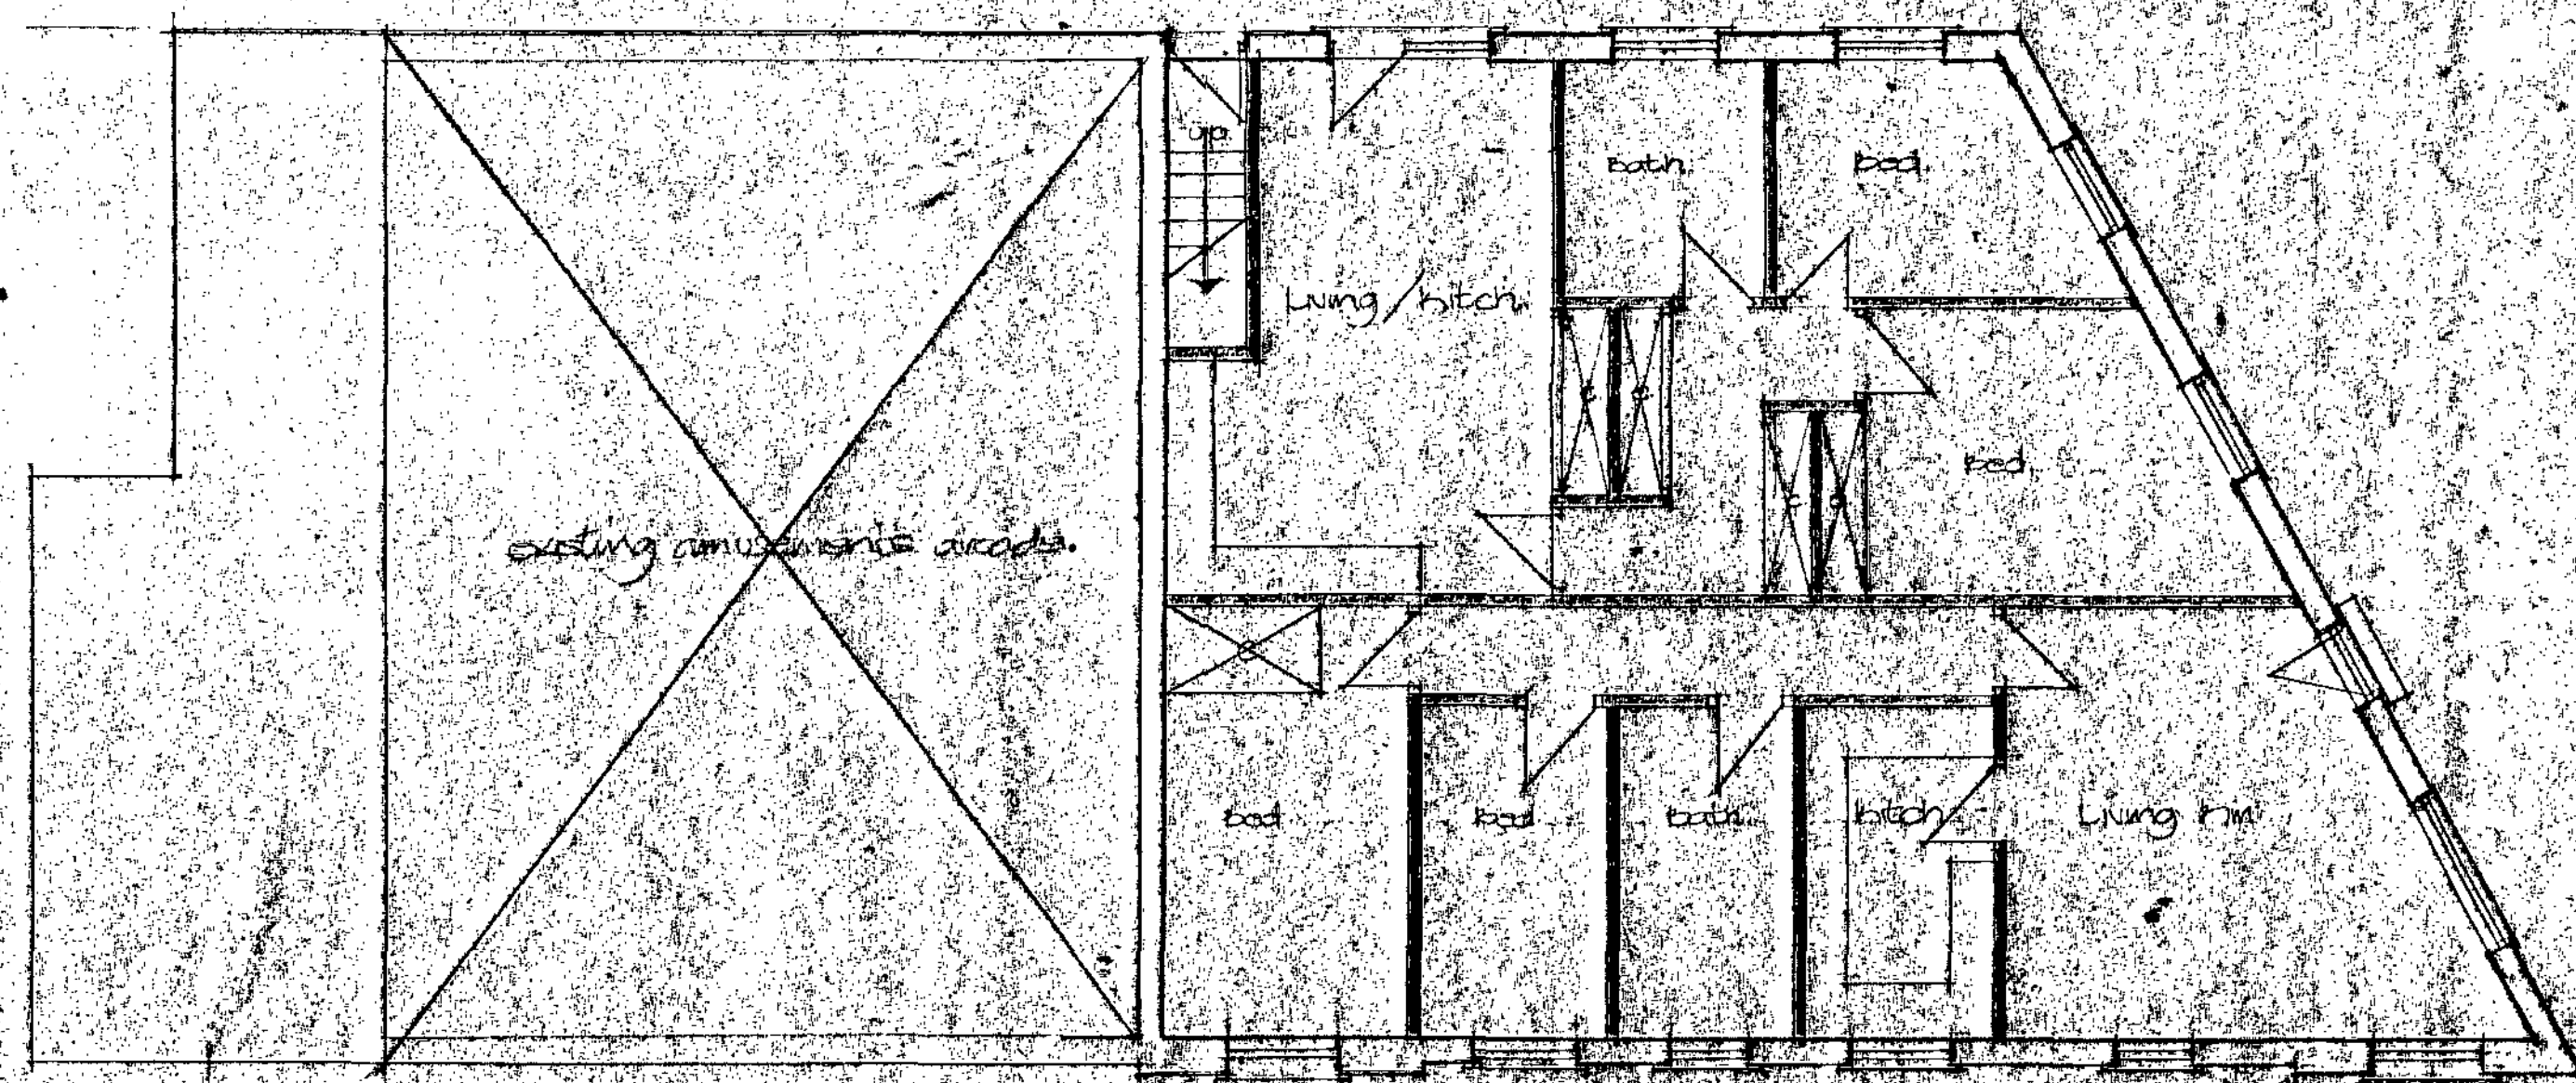

ground floor plan

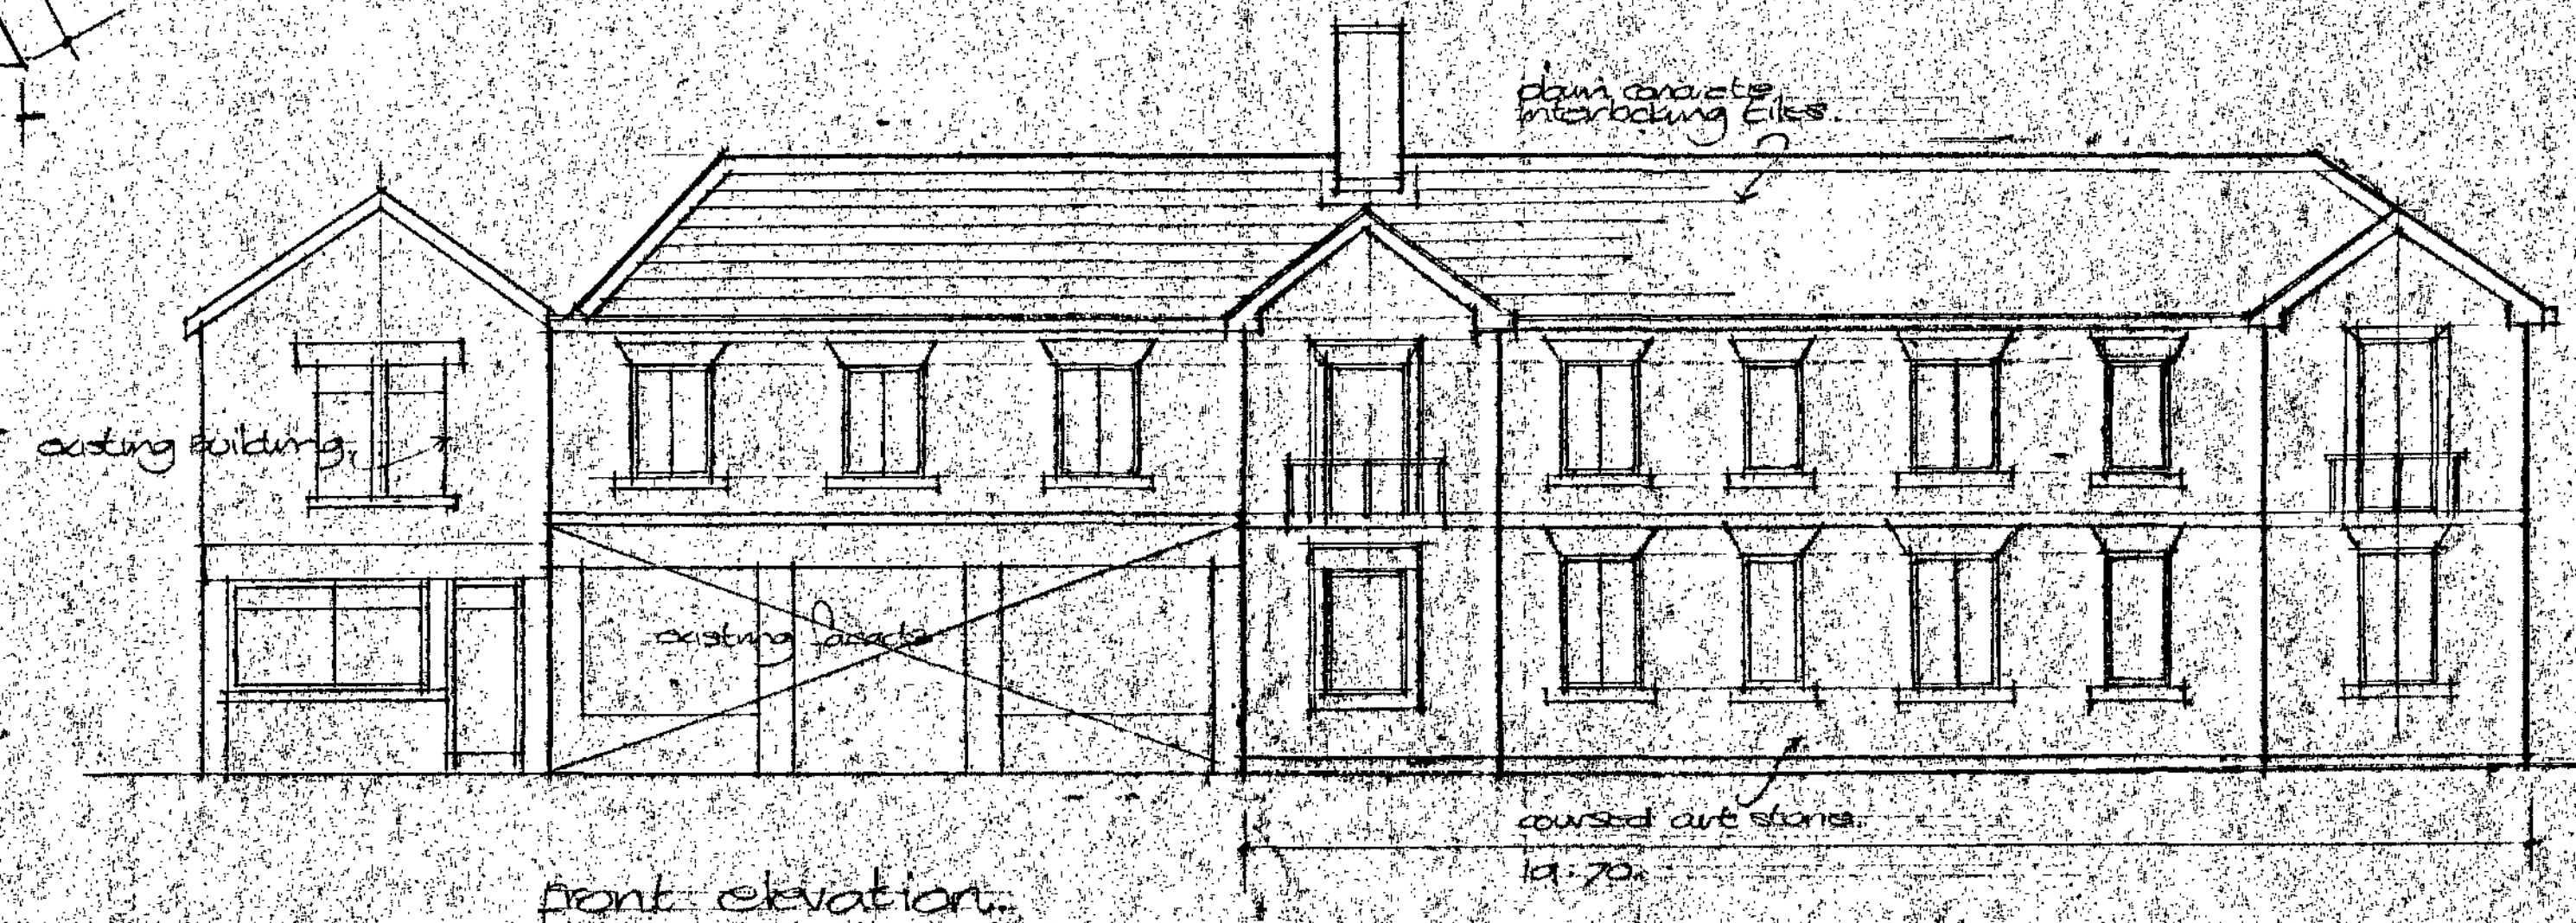

proposed extension to existing building to form new Apartments.
see Plan of Plot to Lunda Wood Barnsley.


for S. Nuttall Esq.
scale 1:100

drawn by S. Nuttall Esq.
checked by S. Nuttall Esq.
date 10.10.10



Location Plan.
scale . 1/250

proposed extension to 335 Pontefract Rd.
at first floor level & 2 floors adjacent.
Londwood nr. Barnsley.

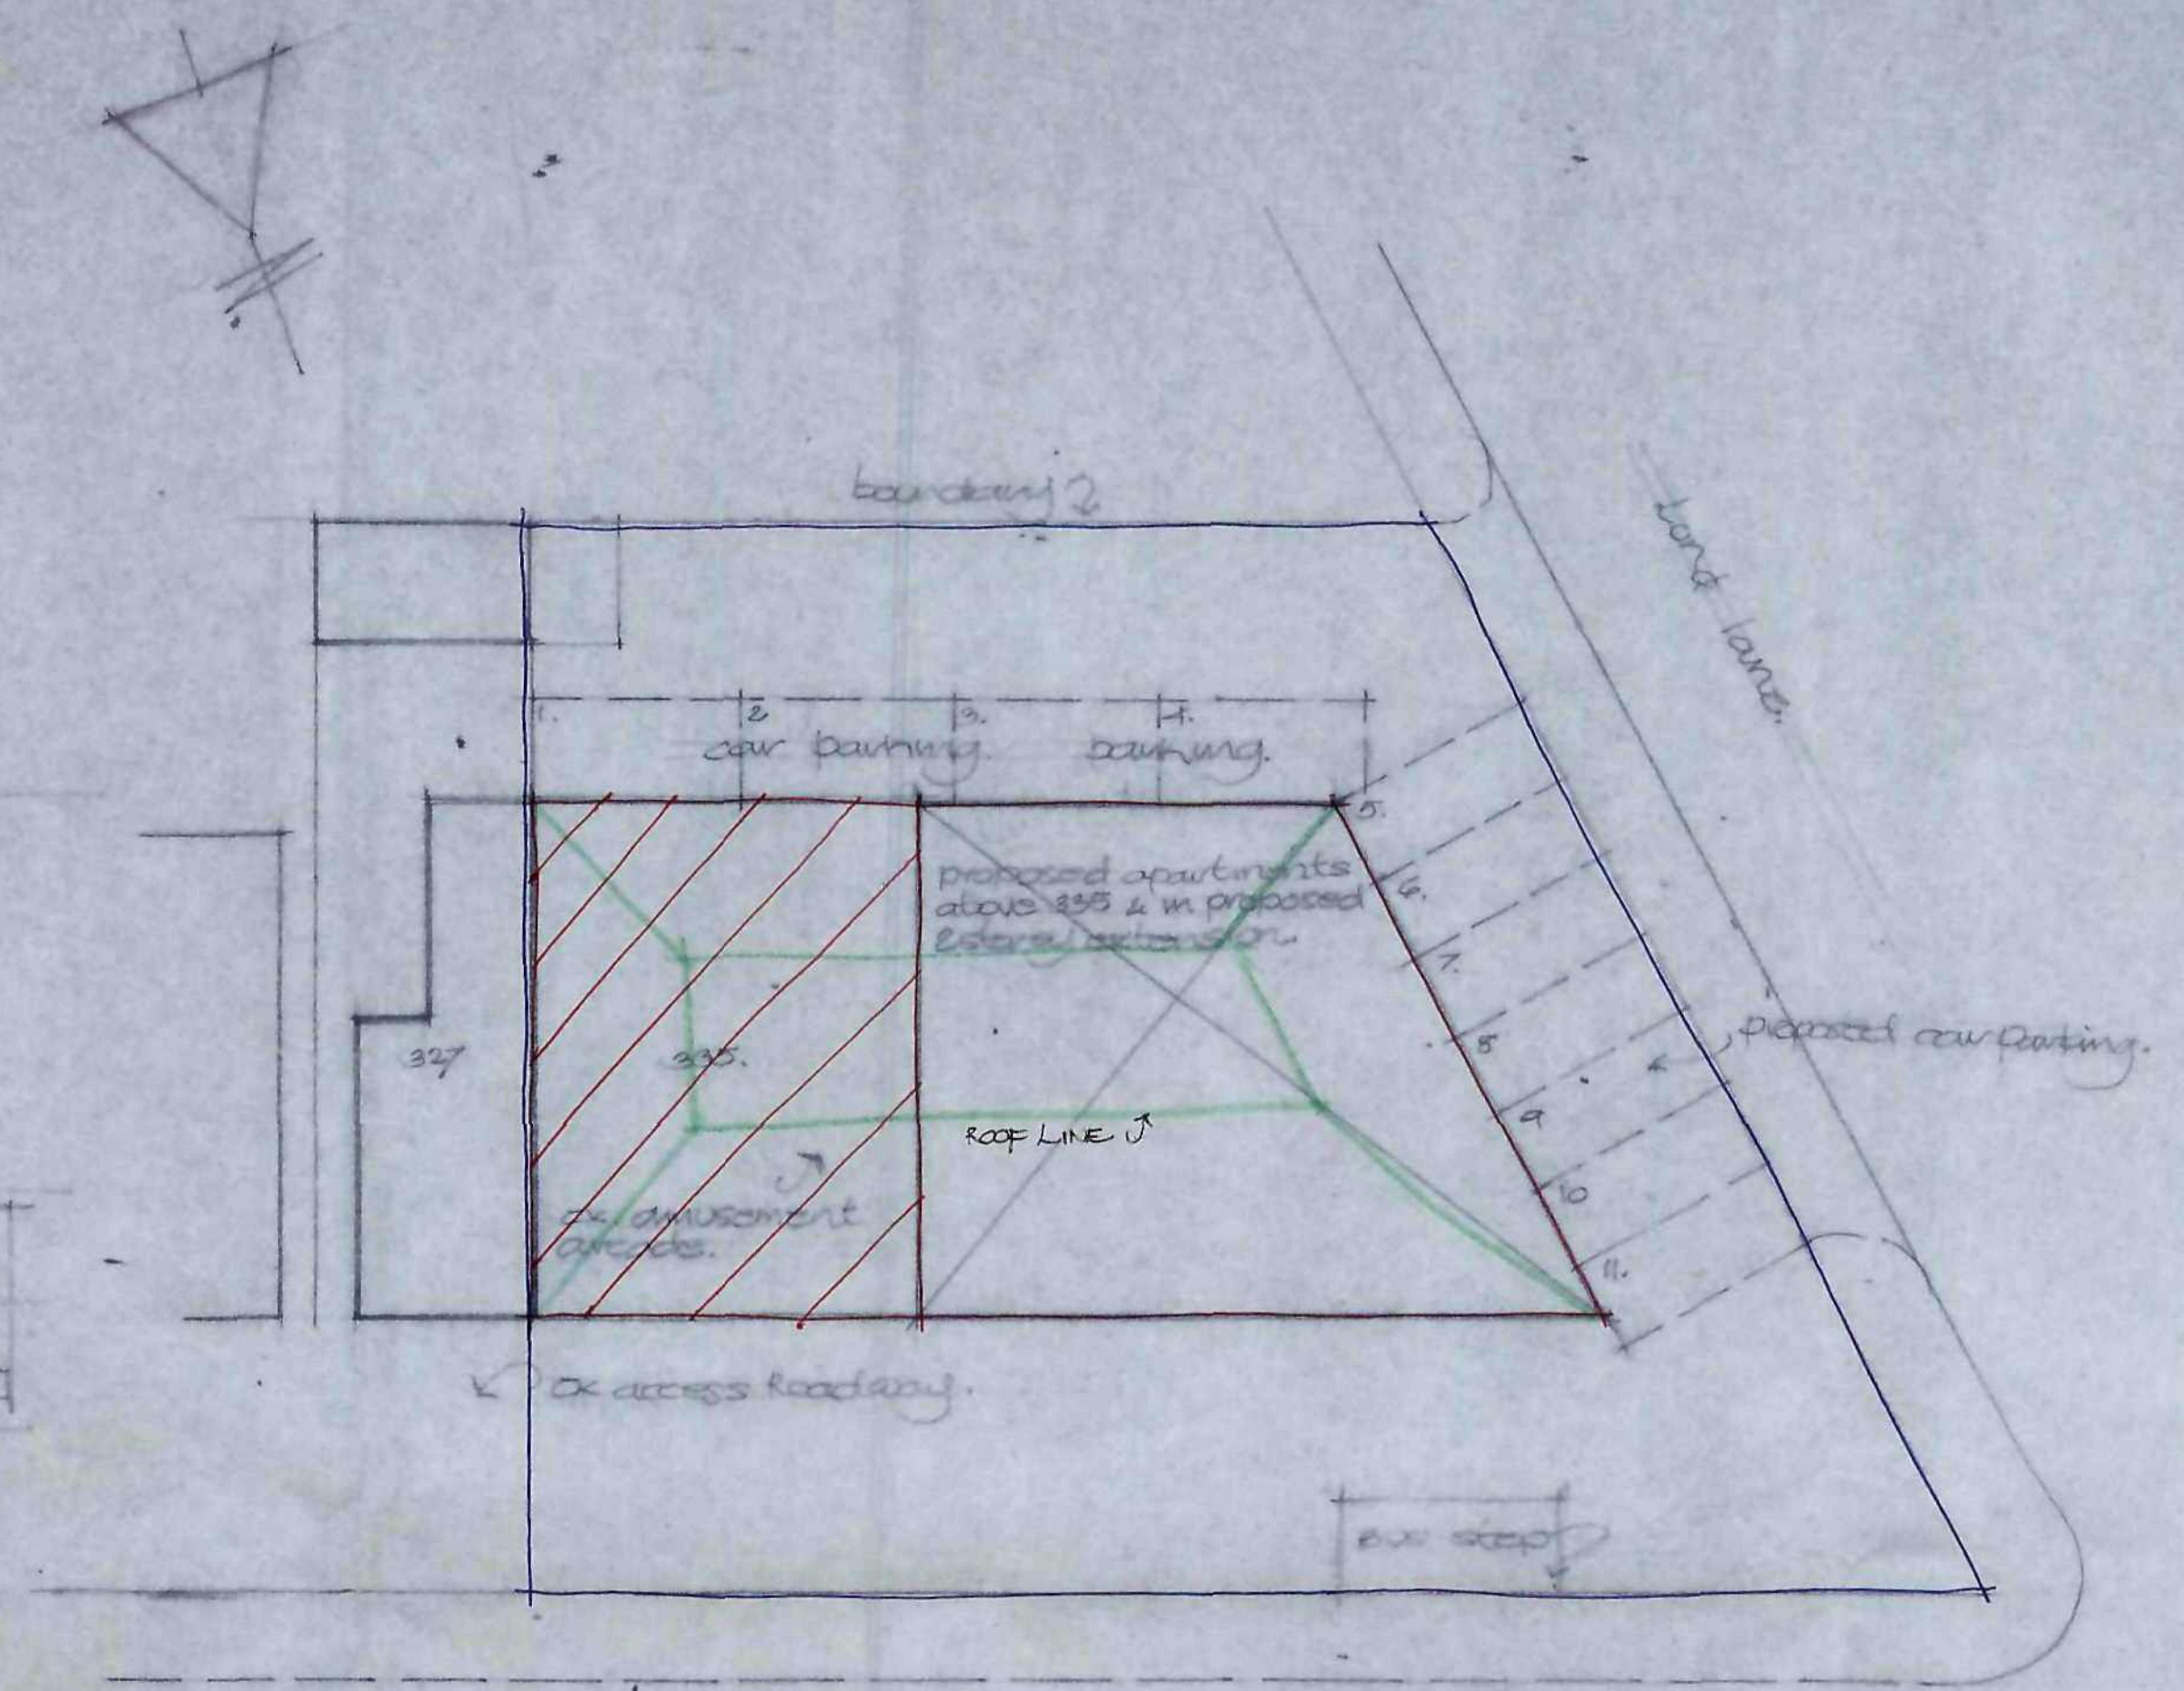

← Pontefract Road
to Barnsley.

scale . 1/200