






REAR ELEVATION

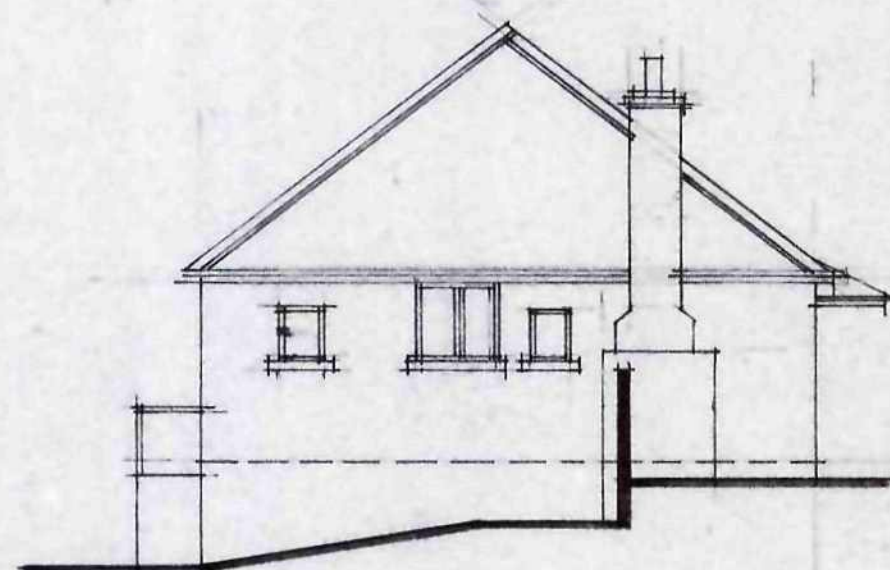


SIDE

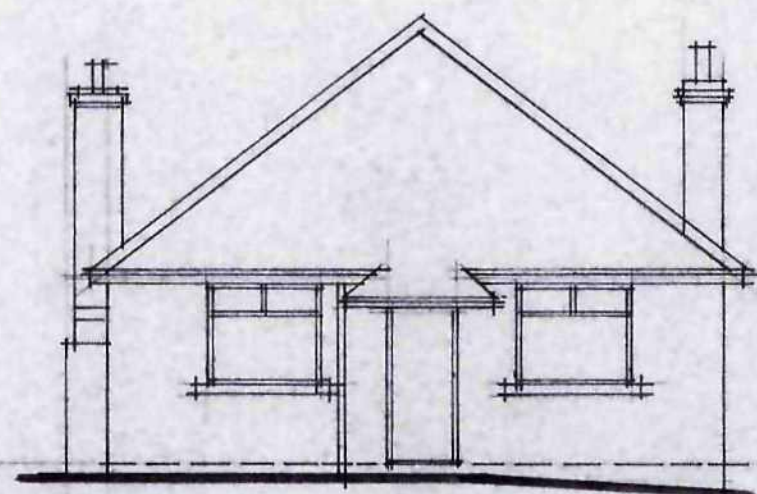


FRONT ELEVATION

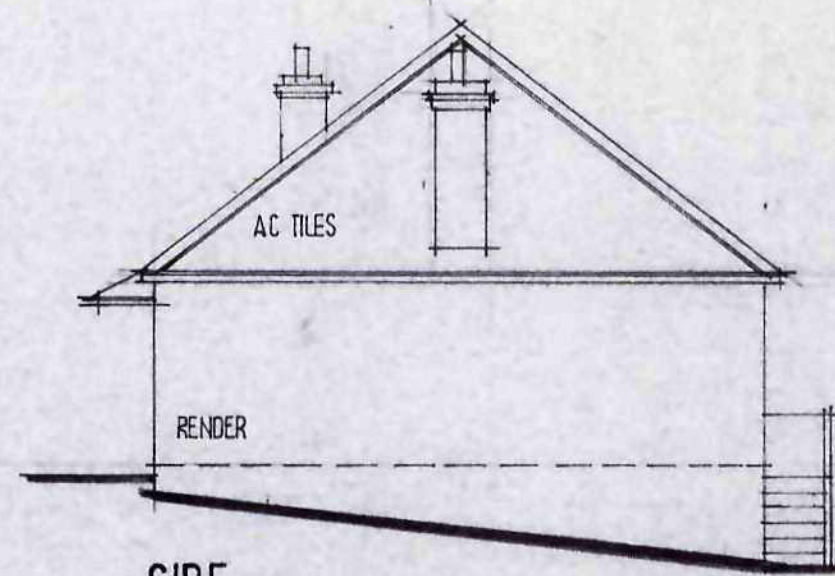

SIDE

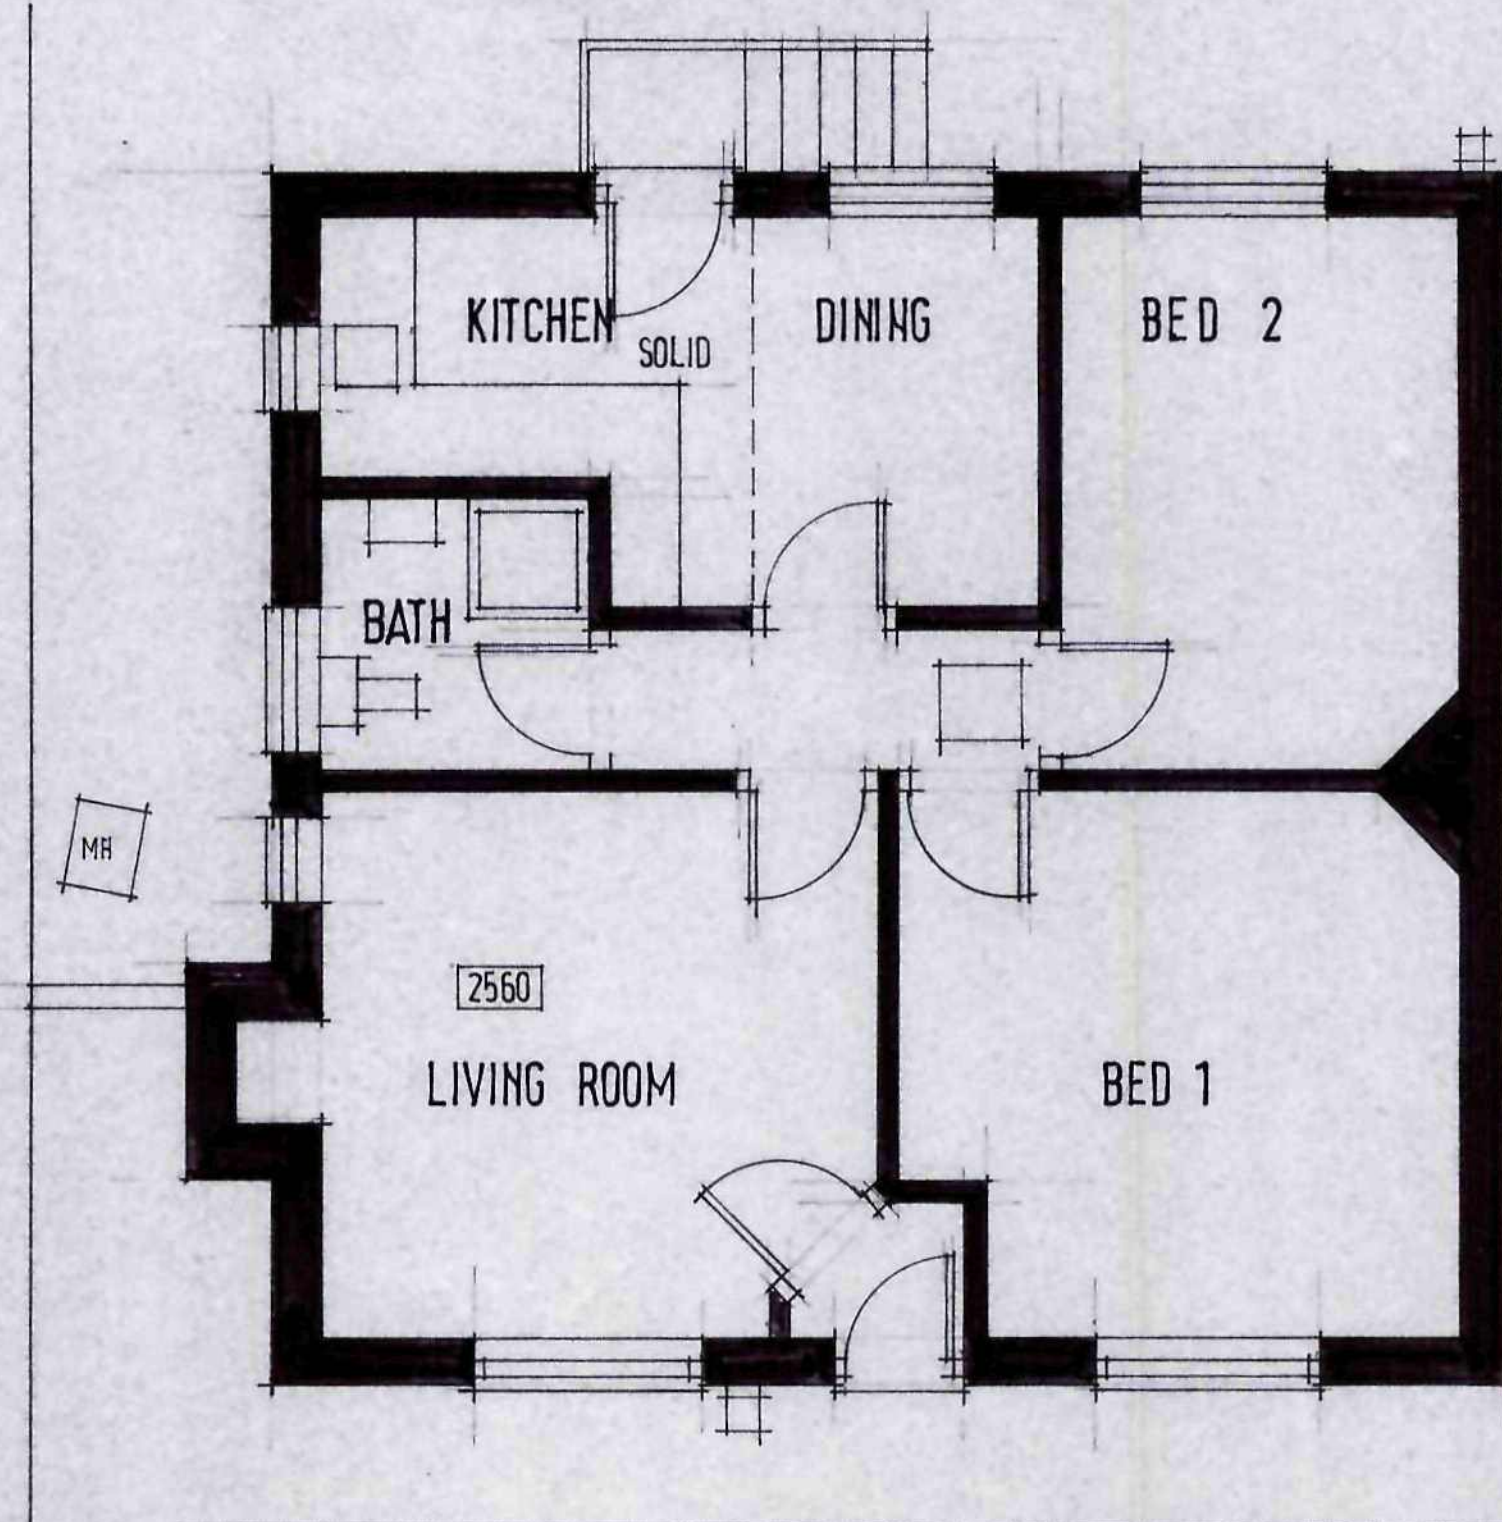

PLAN

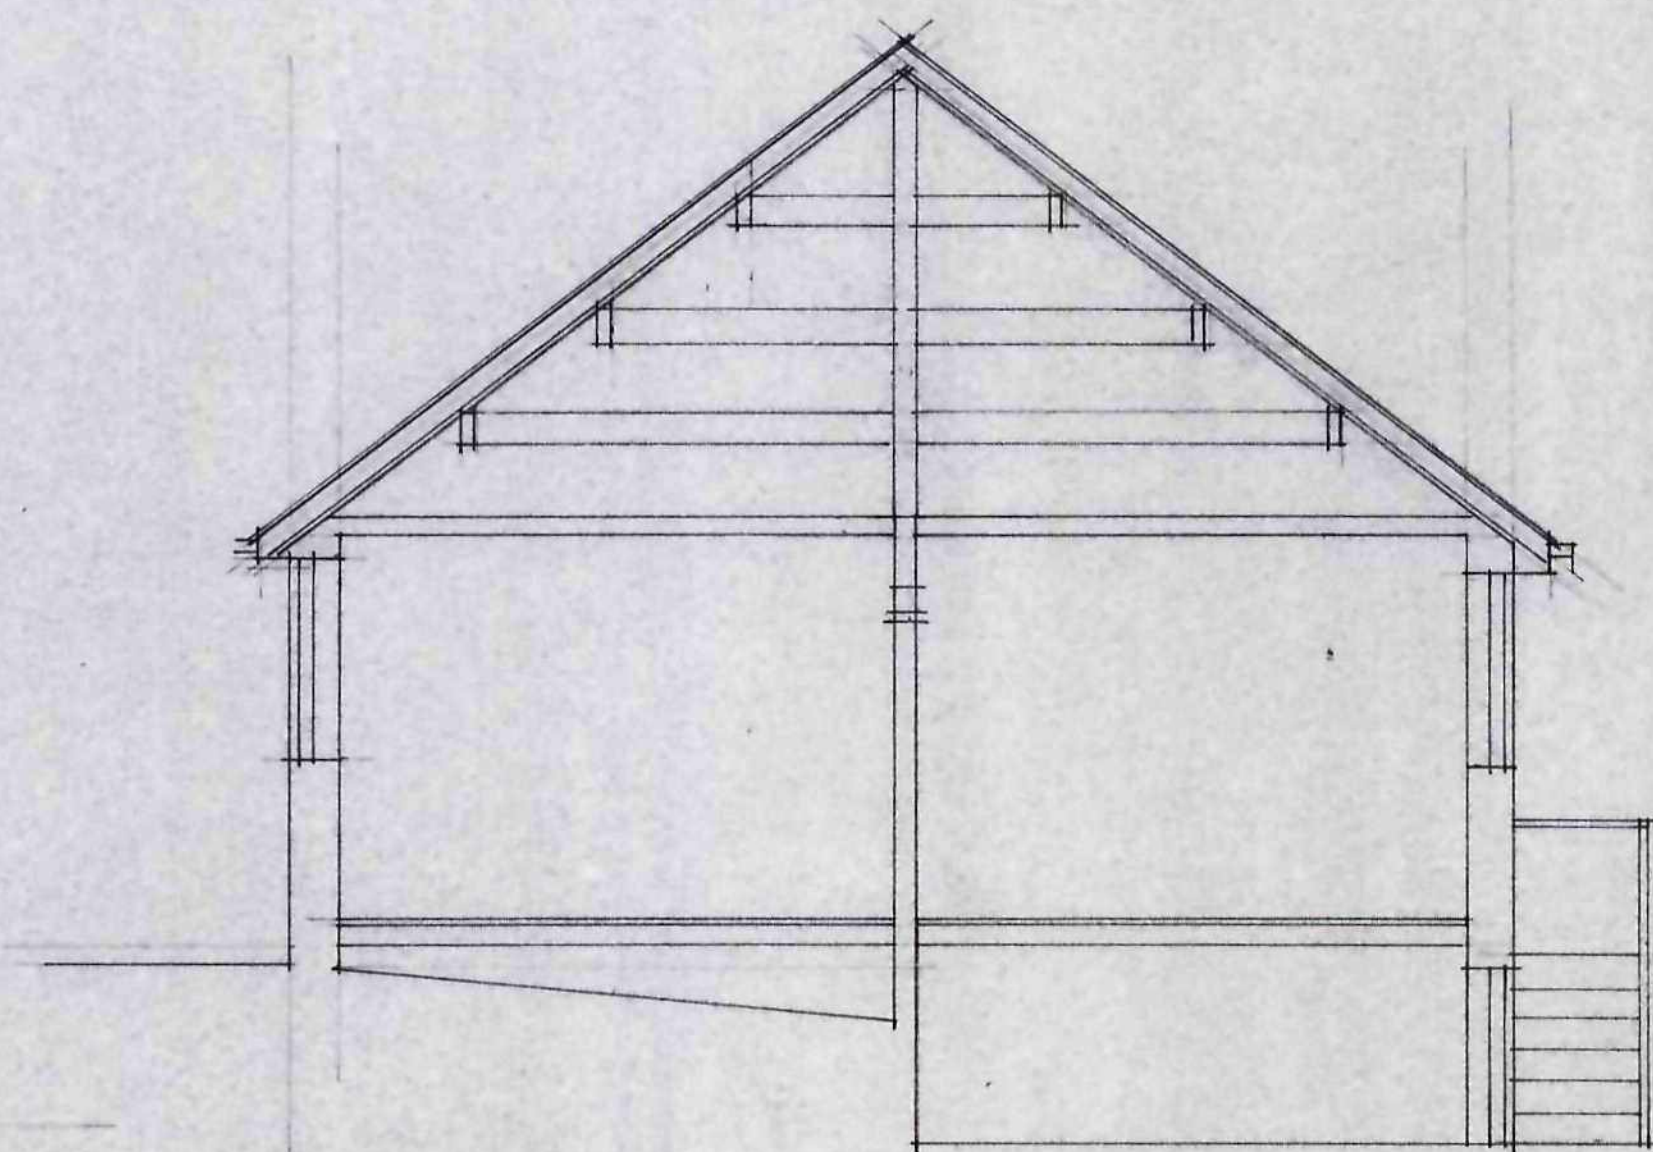

SECTION

Ref.	Revision	Date
Client		

MR L THOMPSON

Project
19 VICTORIA ST
PENISTONE

Title
SURVEY

15 SEP 2008

Scale: 1:100 1:50 Drawn: SL
Date: AUG 08 Drawing No: P/5/1

BDS

BUILDING DESIGN SERVICES
15 Hunters Avenue Barnsley S70 6PL
Tel: 01226 733224

