



Craglyn
Cole Lane
Thurgoland
Sheffield
S35 7AE

Proposed Two Storey Side Extension

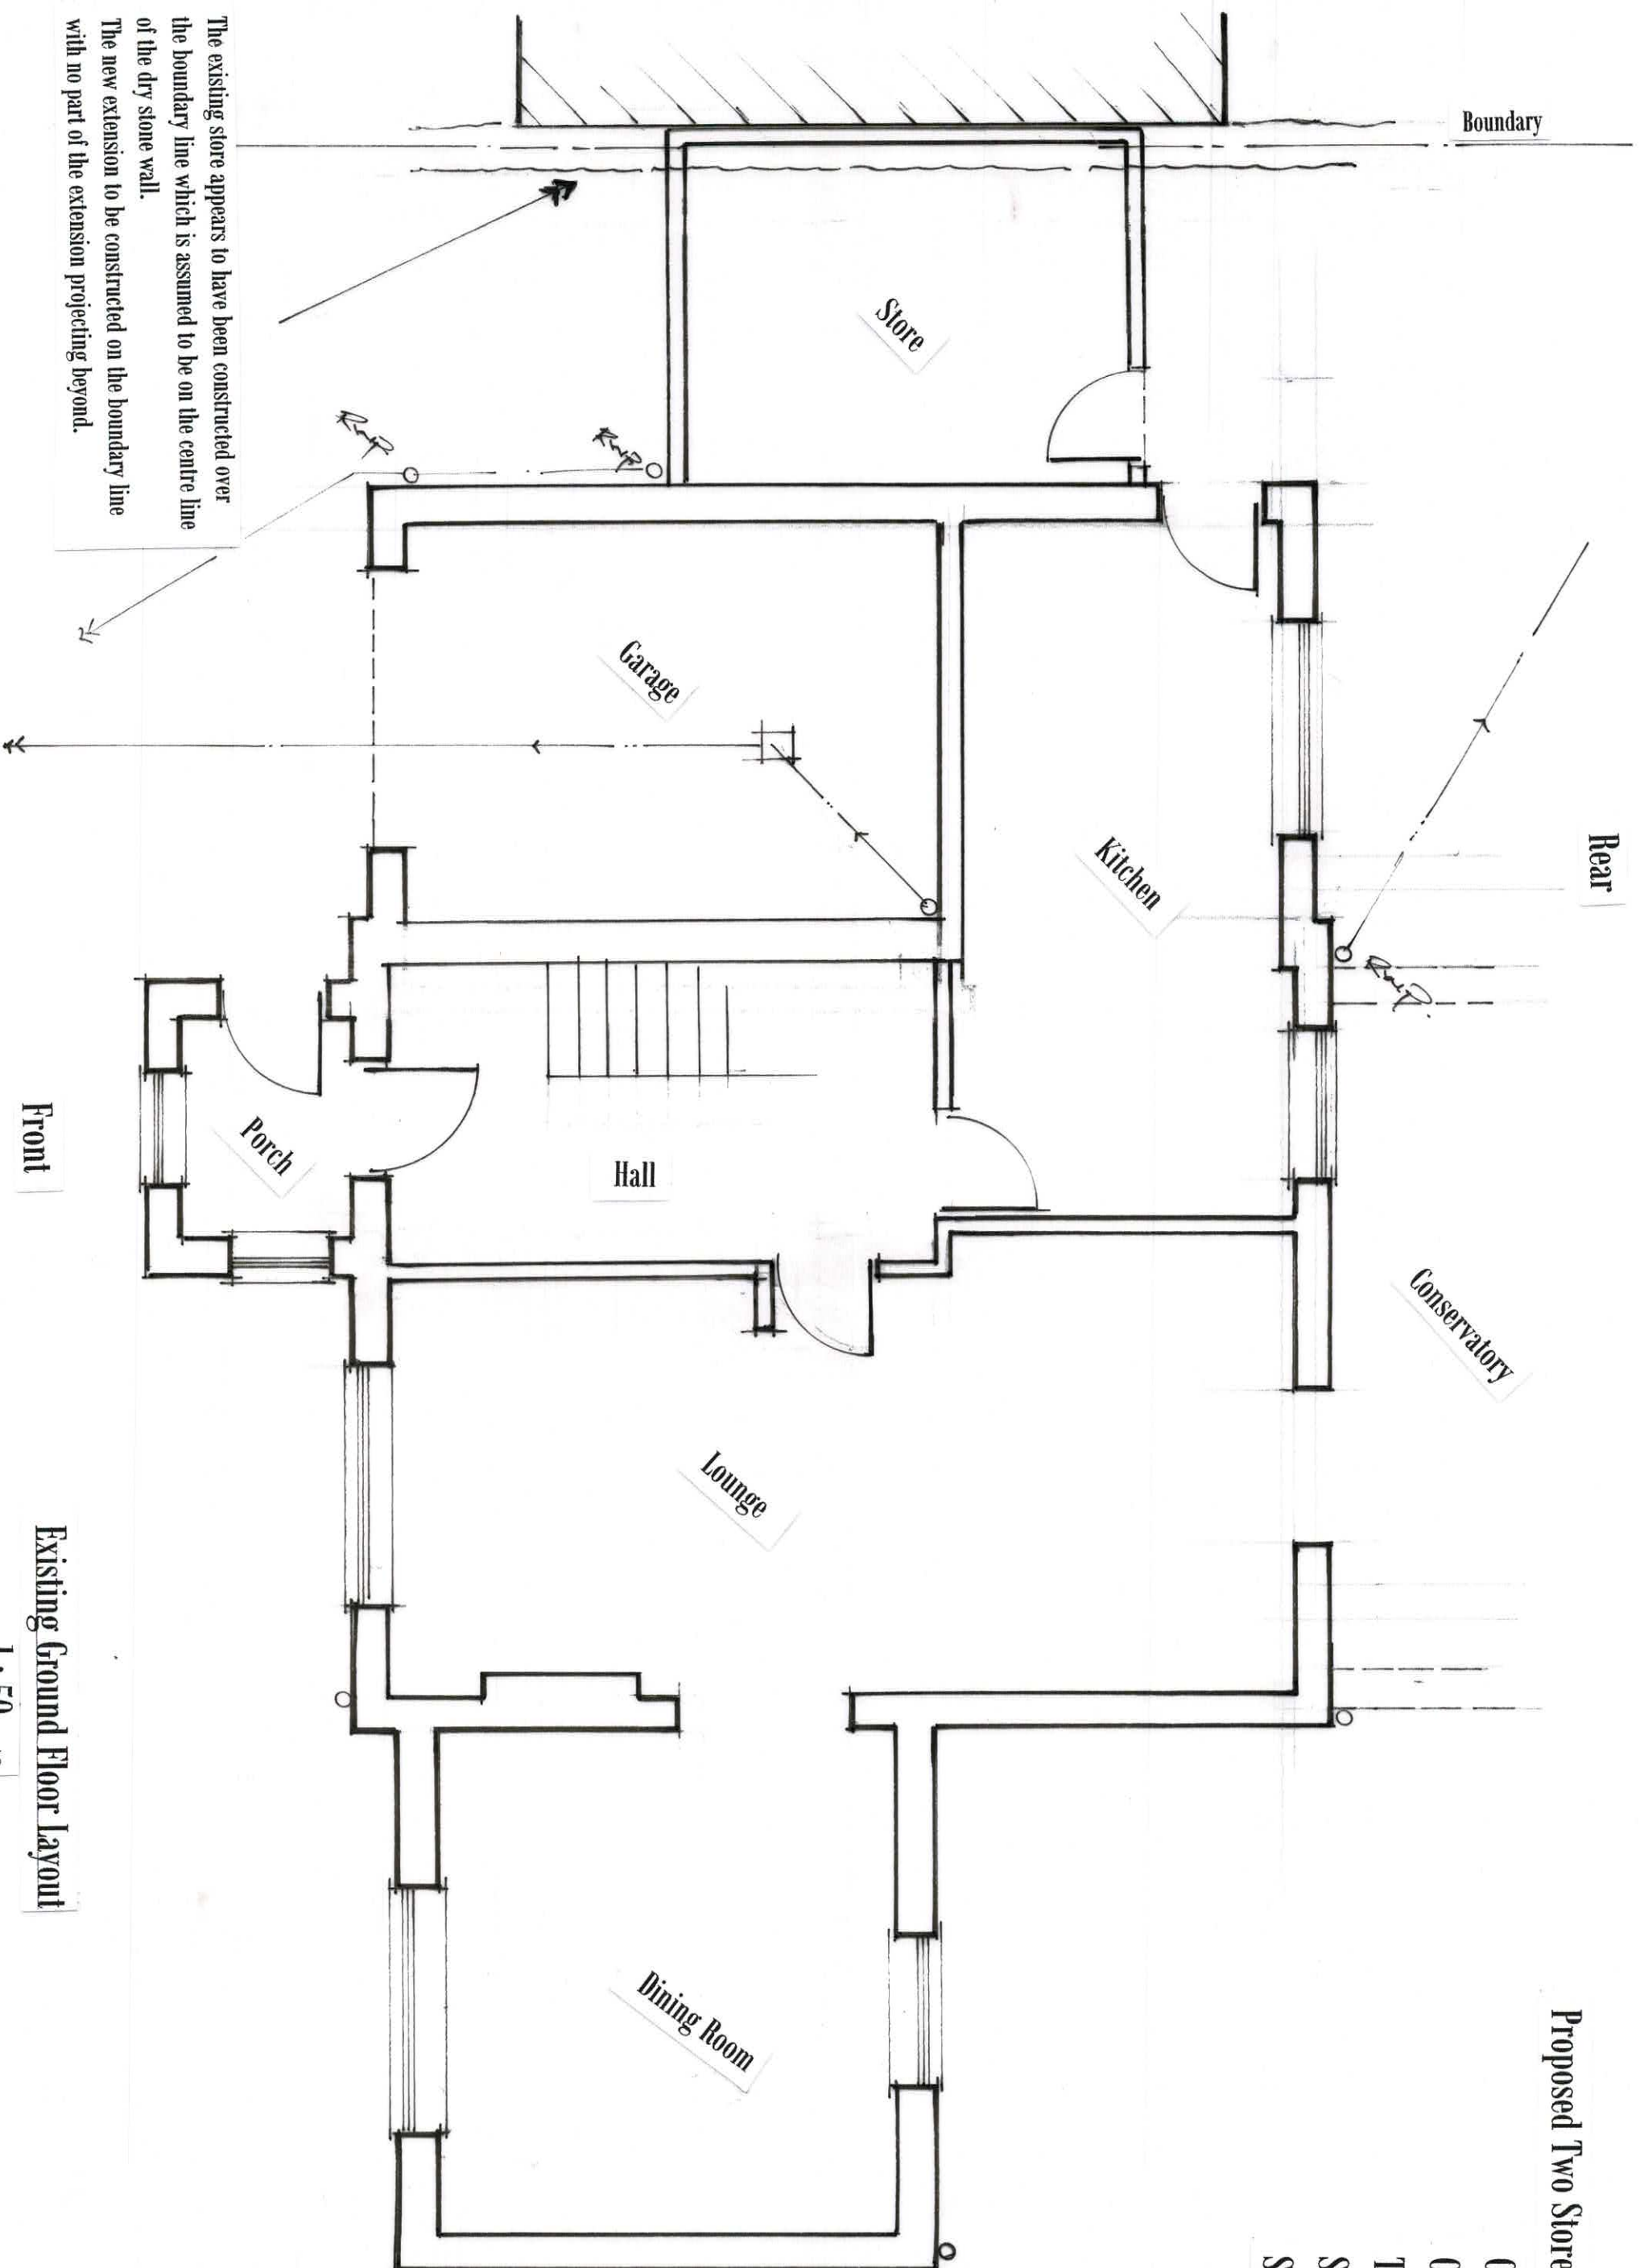

Existing Ground Floor Layout

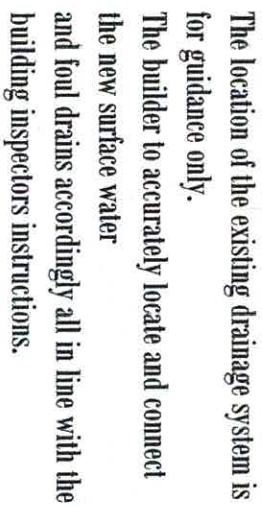


KEY A. EXTENSION MOVED FR
BOUNDARY TO FACILITATE
R. WATER GUTTER.
TWO STOREY AMENDED TO
SINGLE STOREY.

Proposed Ground Floor Layout

1:50 at A3


Craglyn
Cote Lane
Thurgoland
Sheffield
S35 7AE

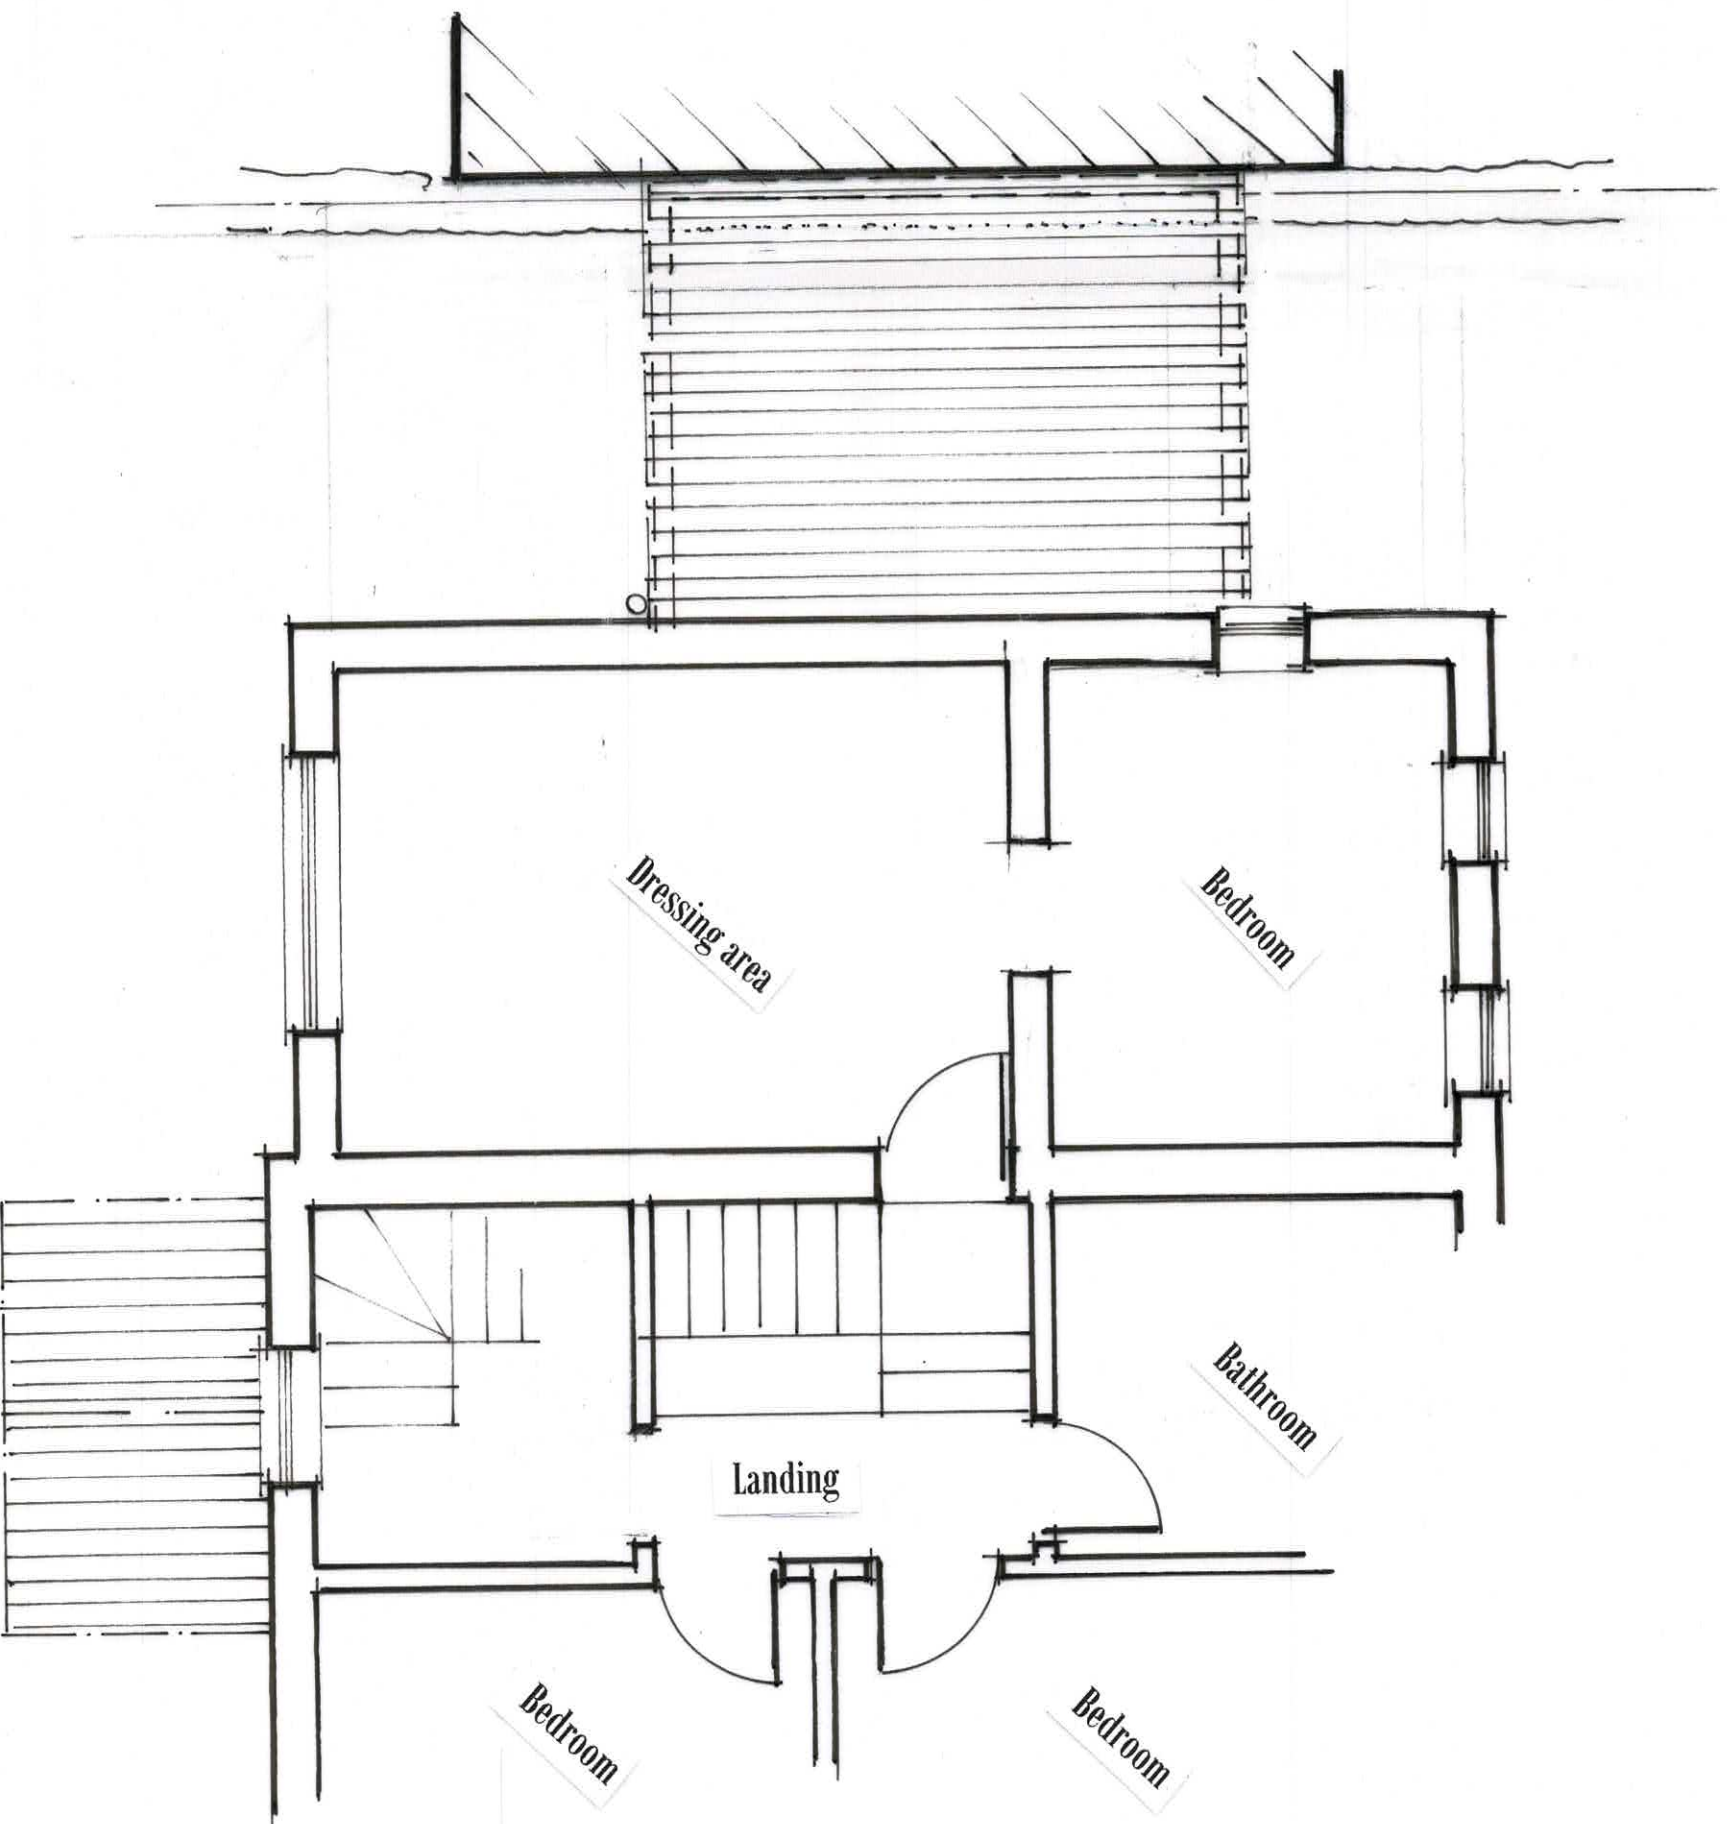

Existing First Floor Plan

1 : 50 at A3

Craglyn
Cote Lane
Thurgoland
Sheffield
S35 7AE

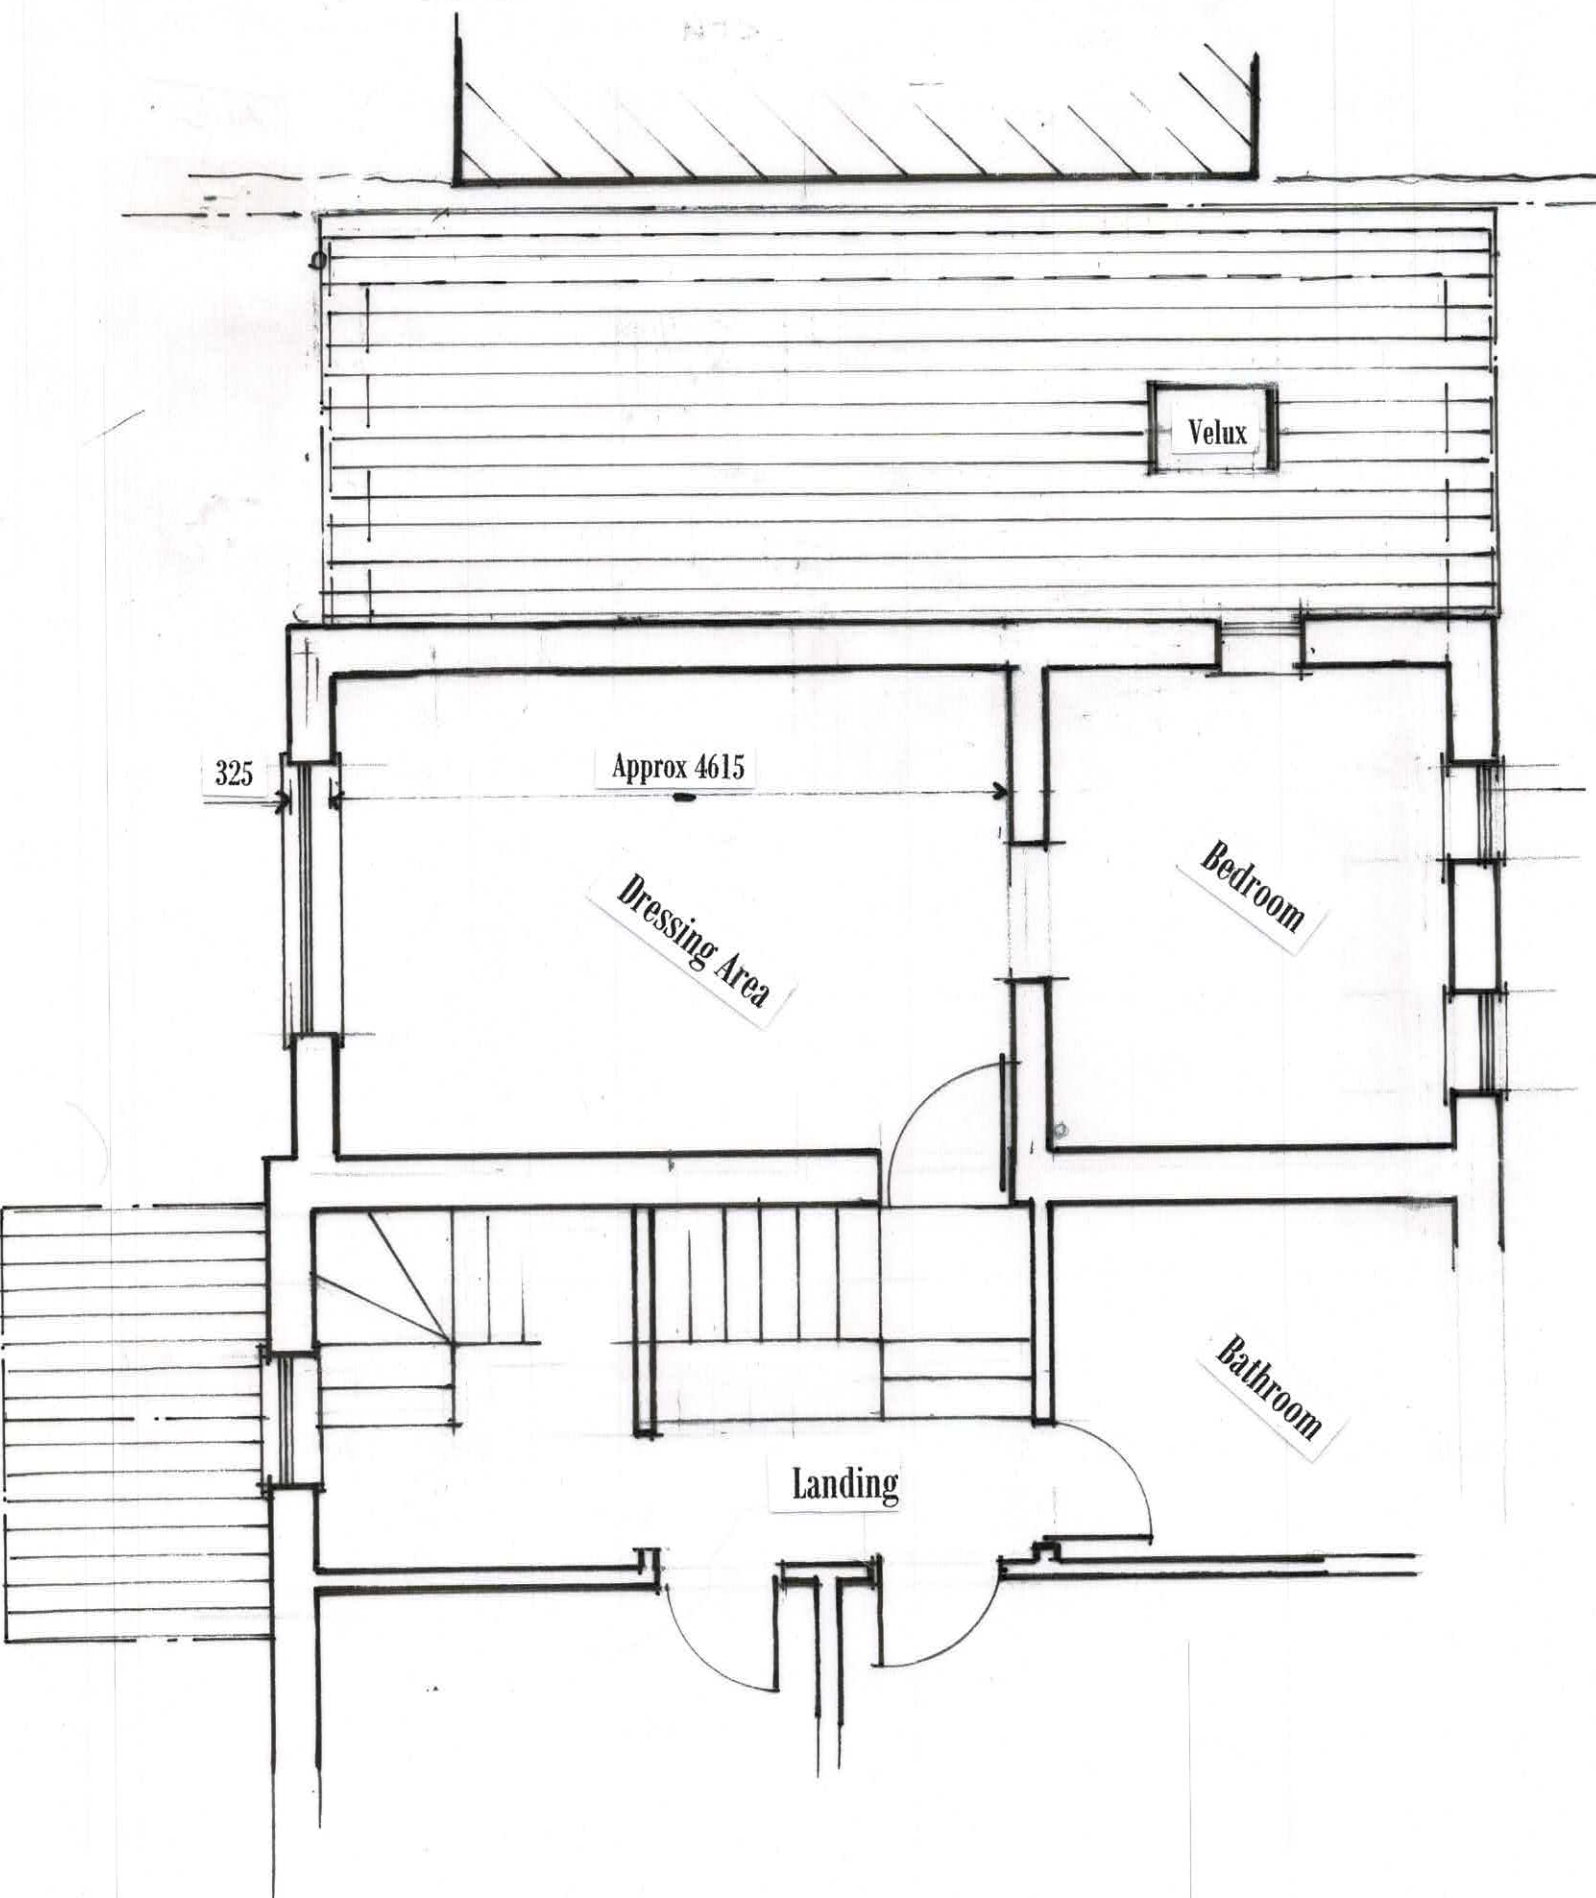


Proposed First Floor Plan

1 : 50 at A3


KEY A. TWO STOREY
AMENDED TO SINGLE
STOREY.



Front Elevation

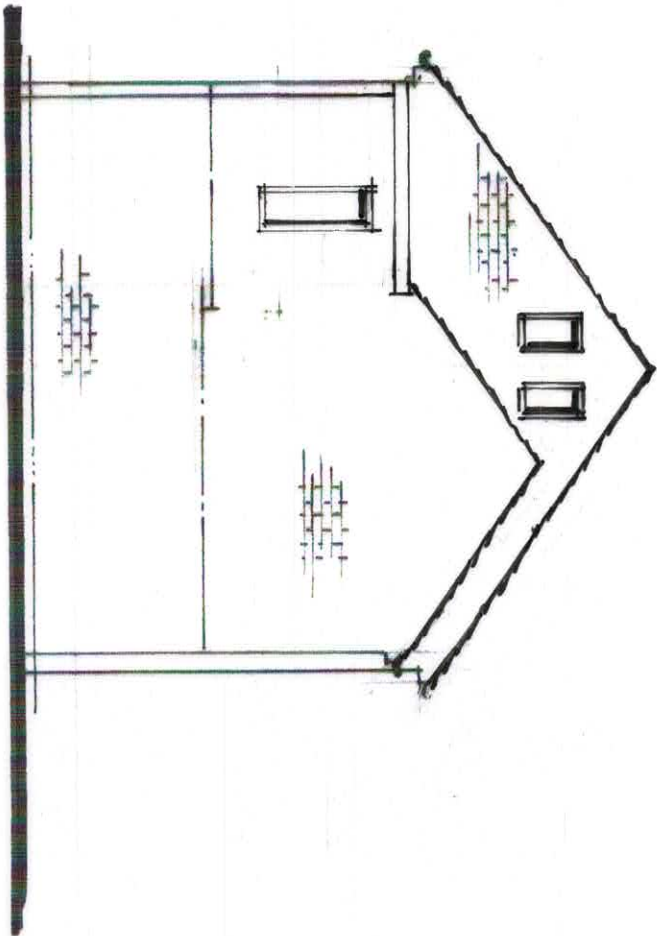

Side Elevation

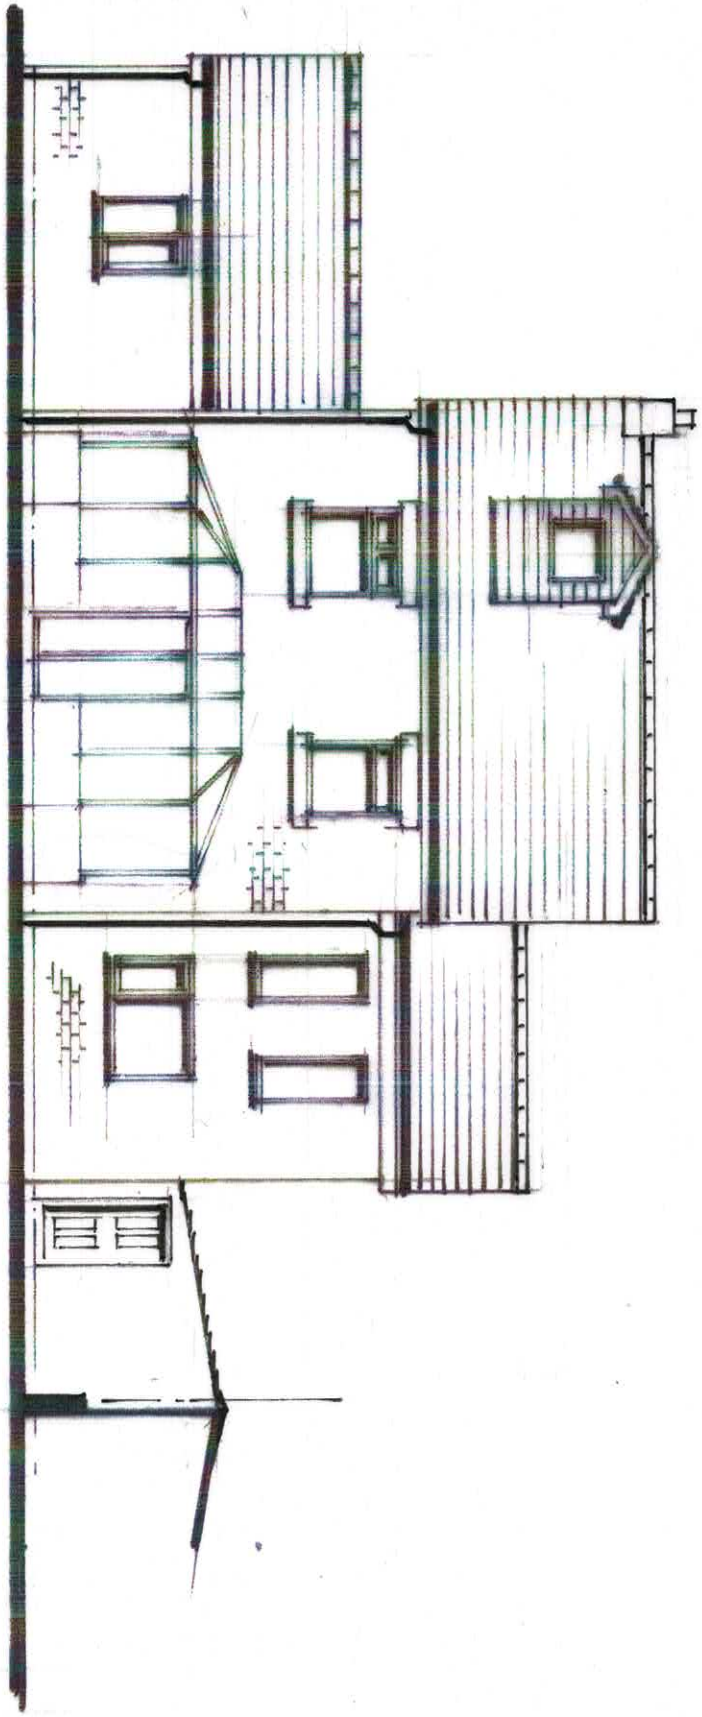


Rear Elevation


Craglyn
Cote Lane
Thurgoland
Sheffield
S35 7AE

Existing Elevations


1 : 100 at A3

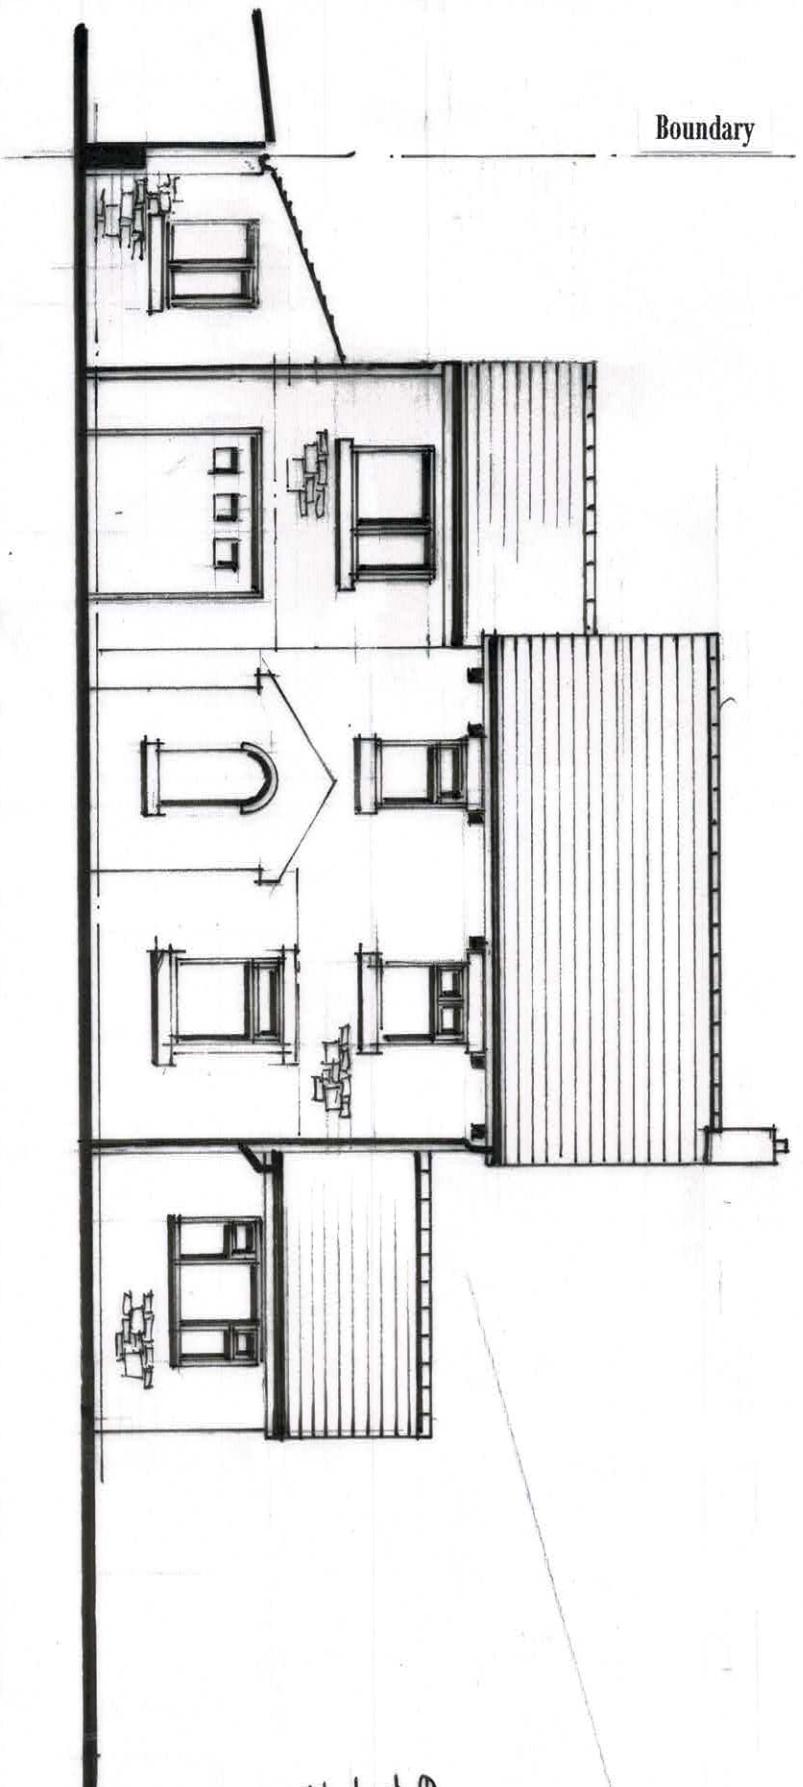

Front Elevation

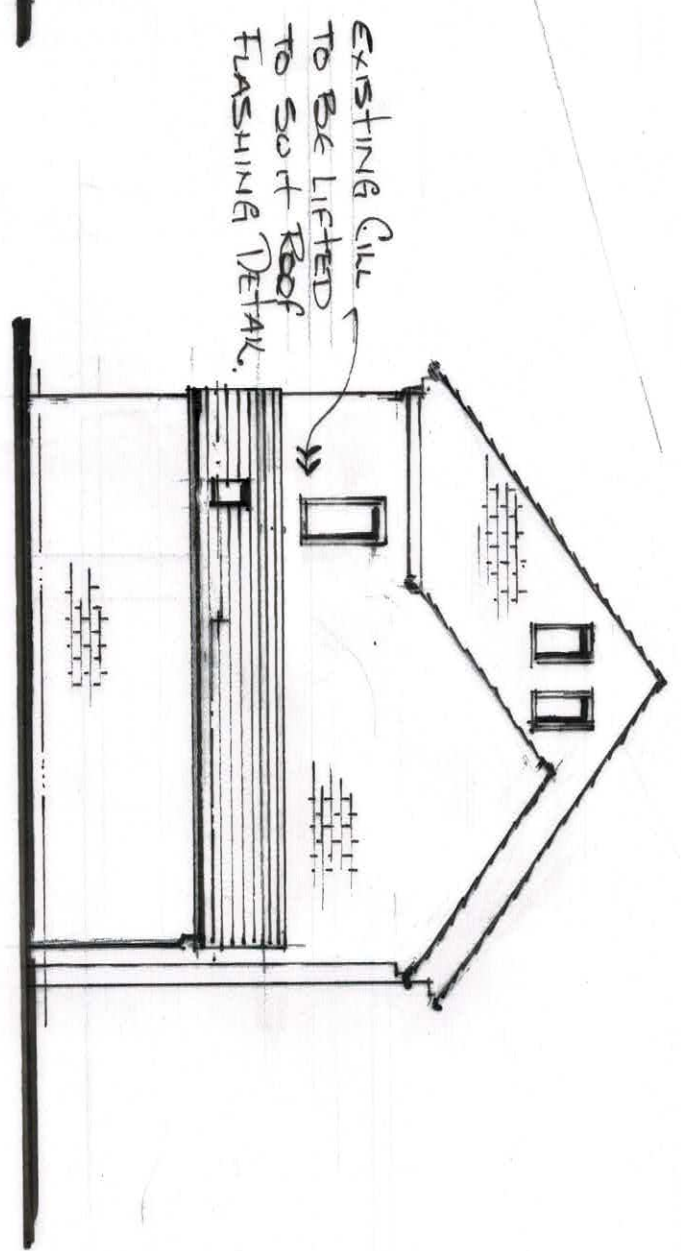

Side Elevation

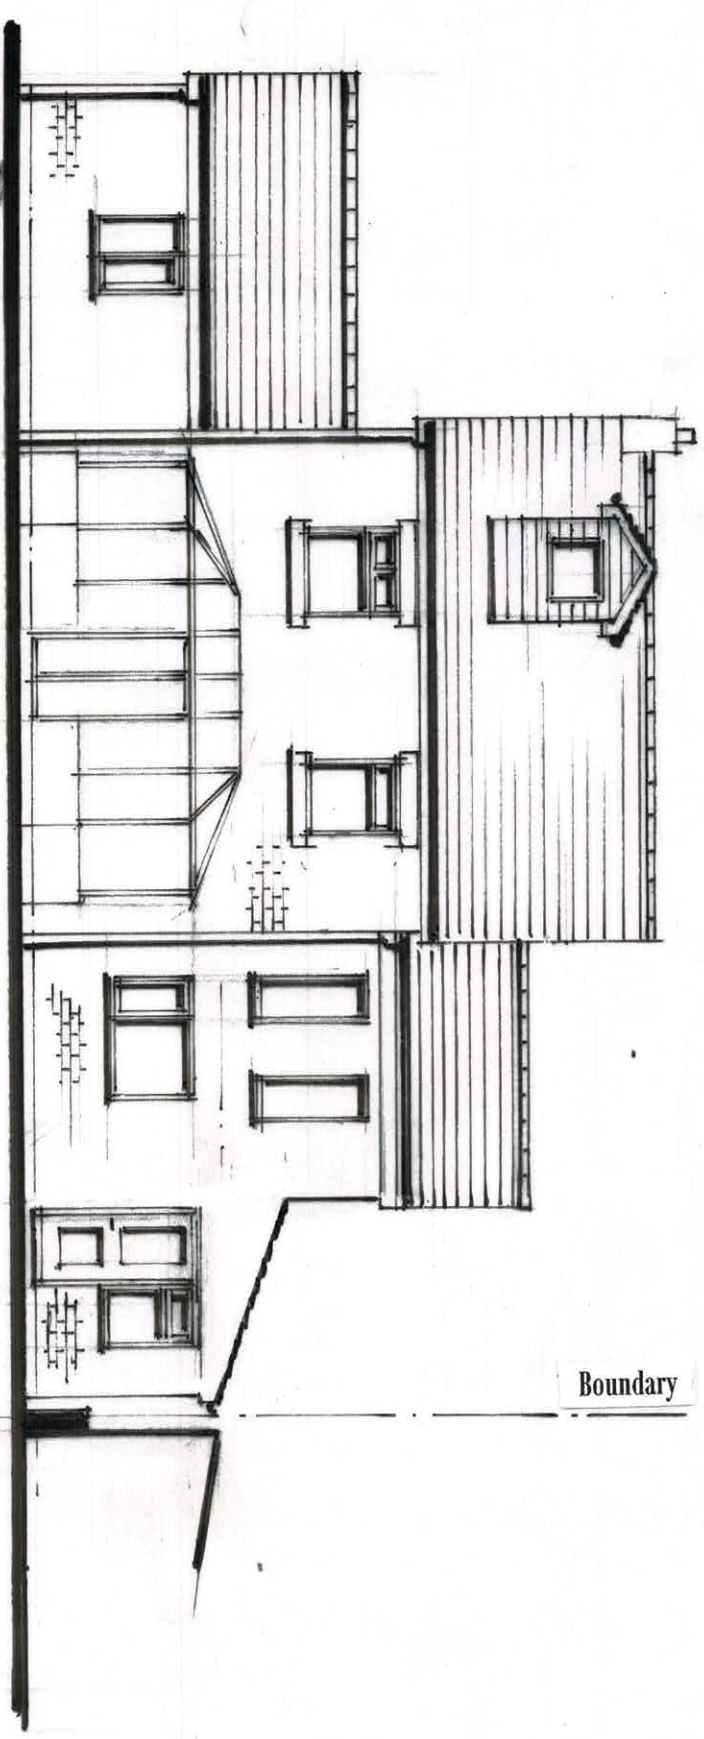

Rear Elevation


Front elevation to be in natural stone to match the existing
Side and rear elevations to be in brickwork to match the existing.

Craglyn
Cote Lane
Thurgoland
Sheffield
S35 7AE

Proposed Elevations

1 : 100 at A3

KEY A. TWO STOREY REDUCED
TO SINGLE STOREY.

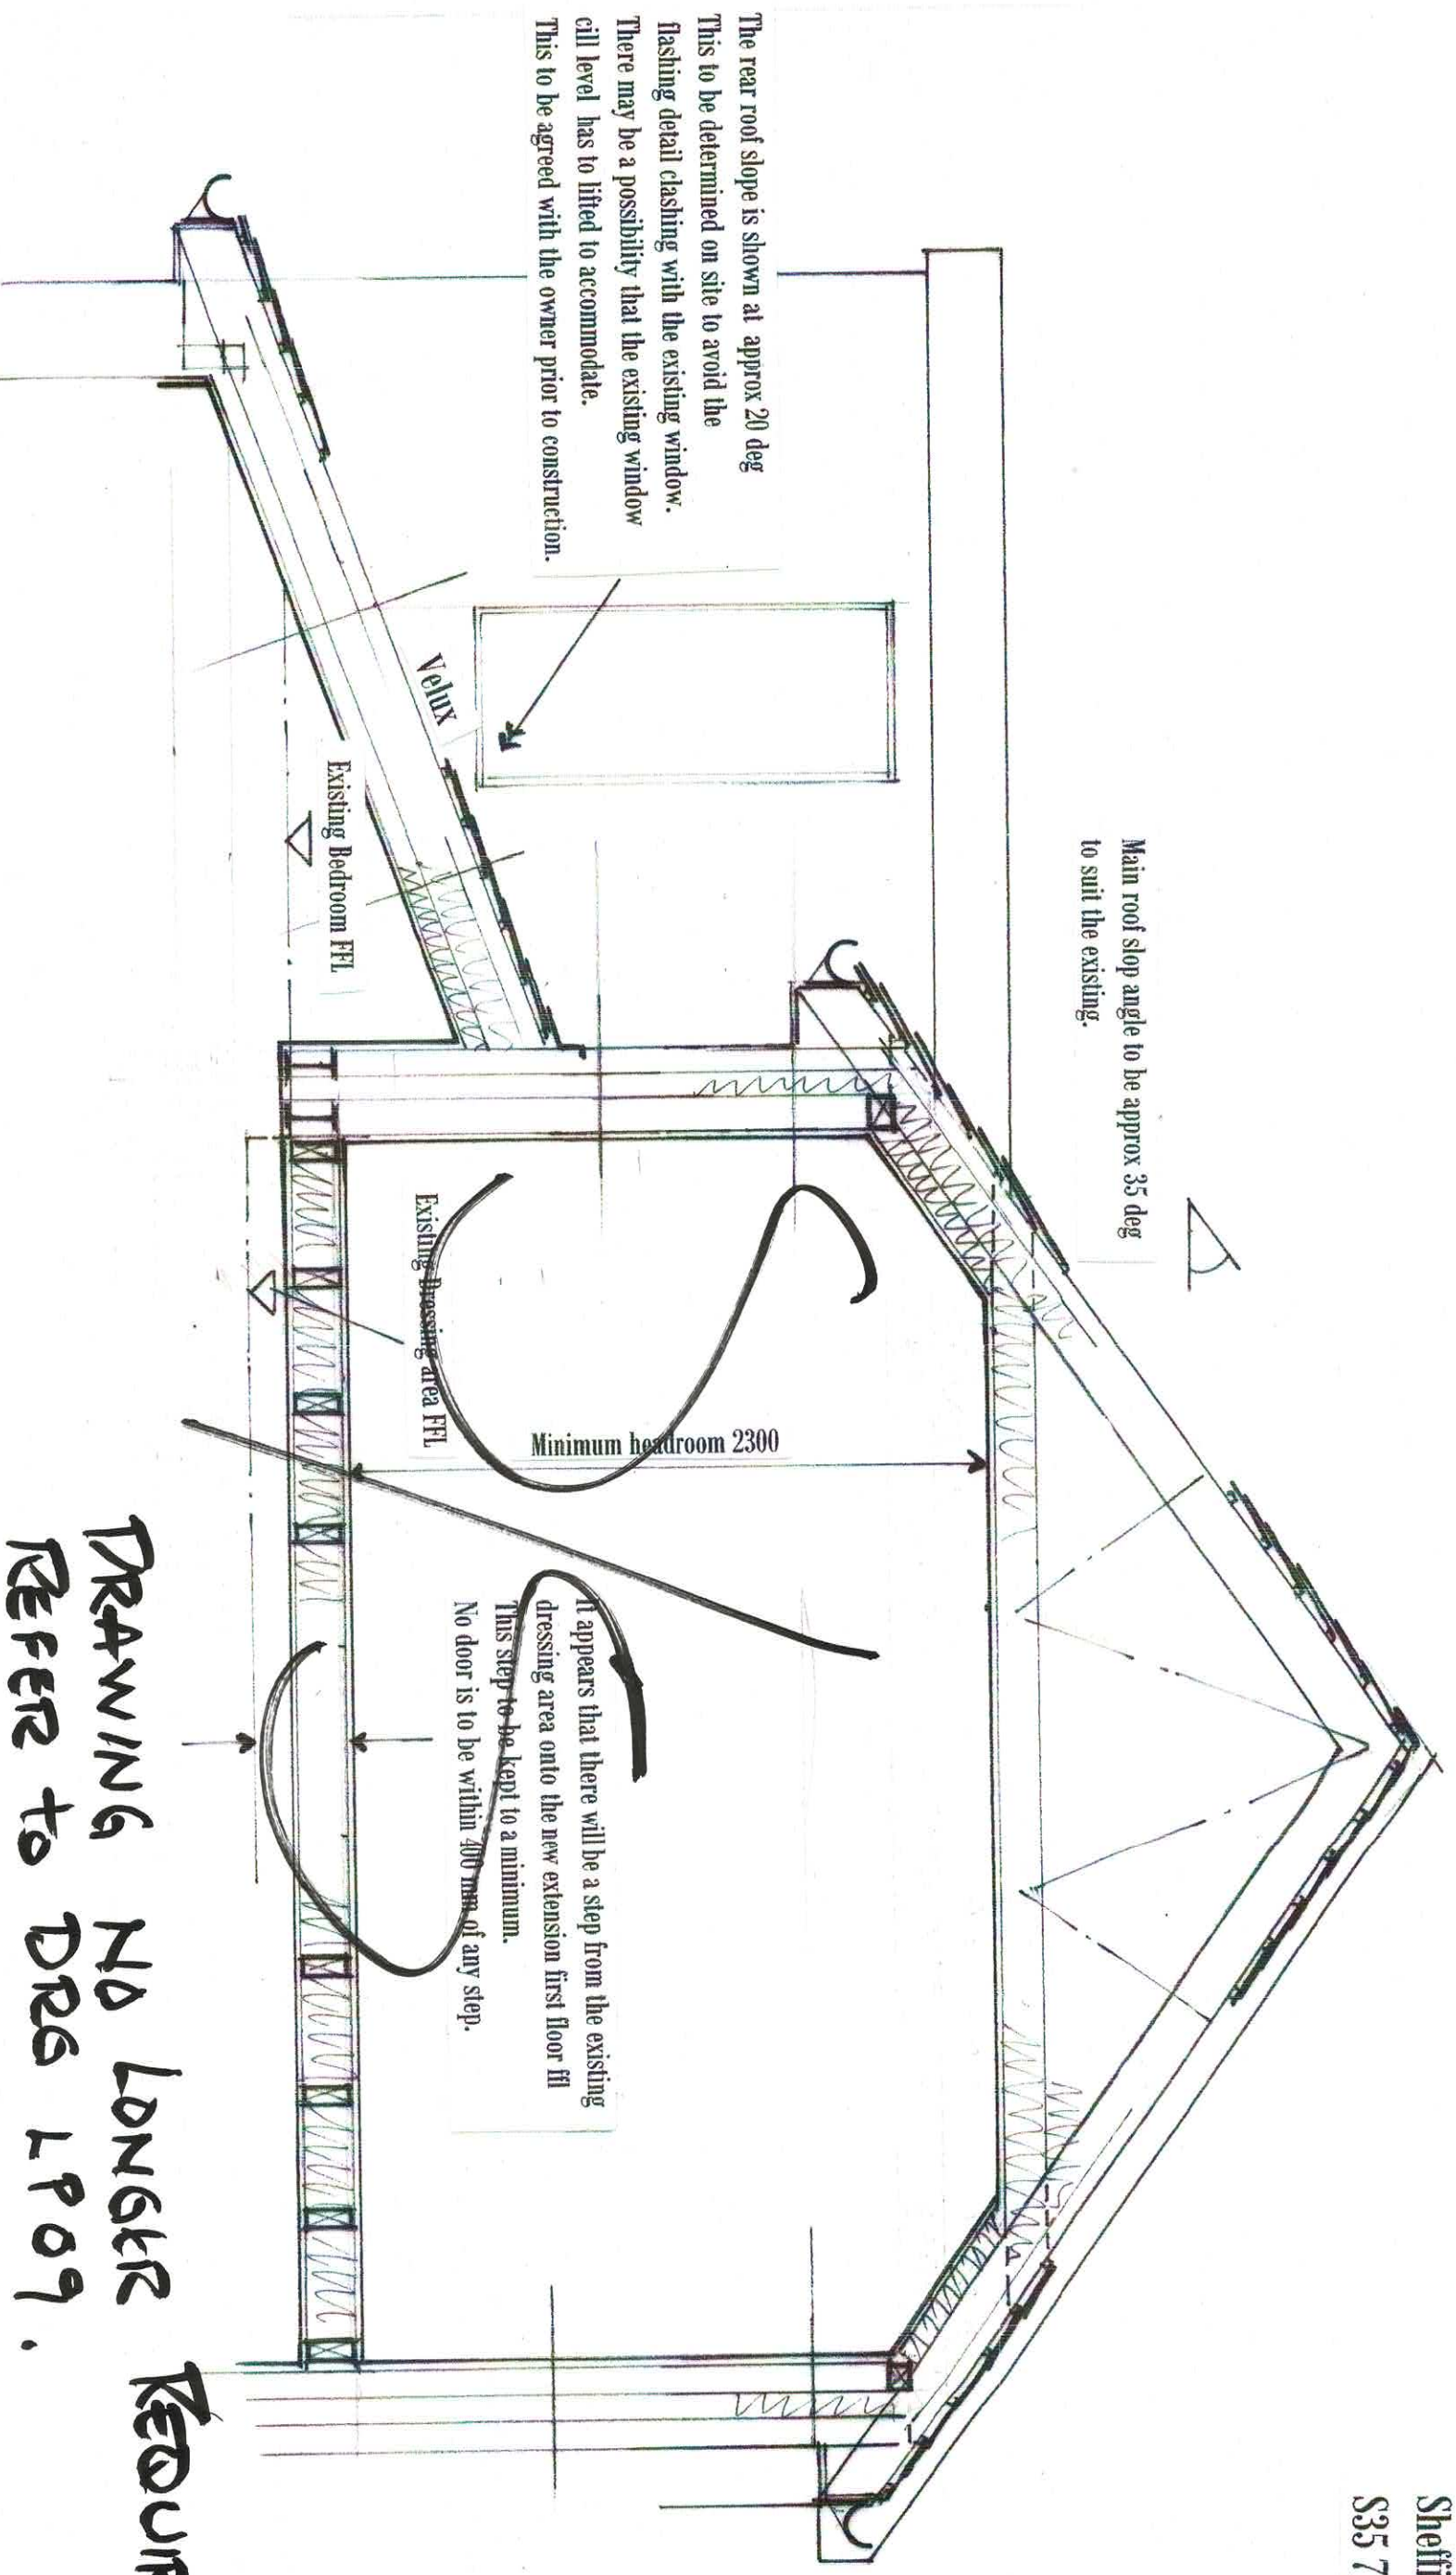


**DRAWING NO LONGER REQUIRED.
REFER TO DRS LP09.**

Typical Section on I - I


1 : 25 at A3

Oraglyn
Cote Lane
Thurgoland
Sheffield
S35 7AE

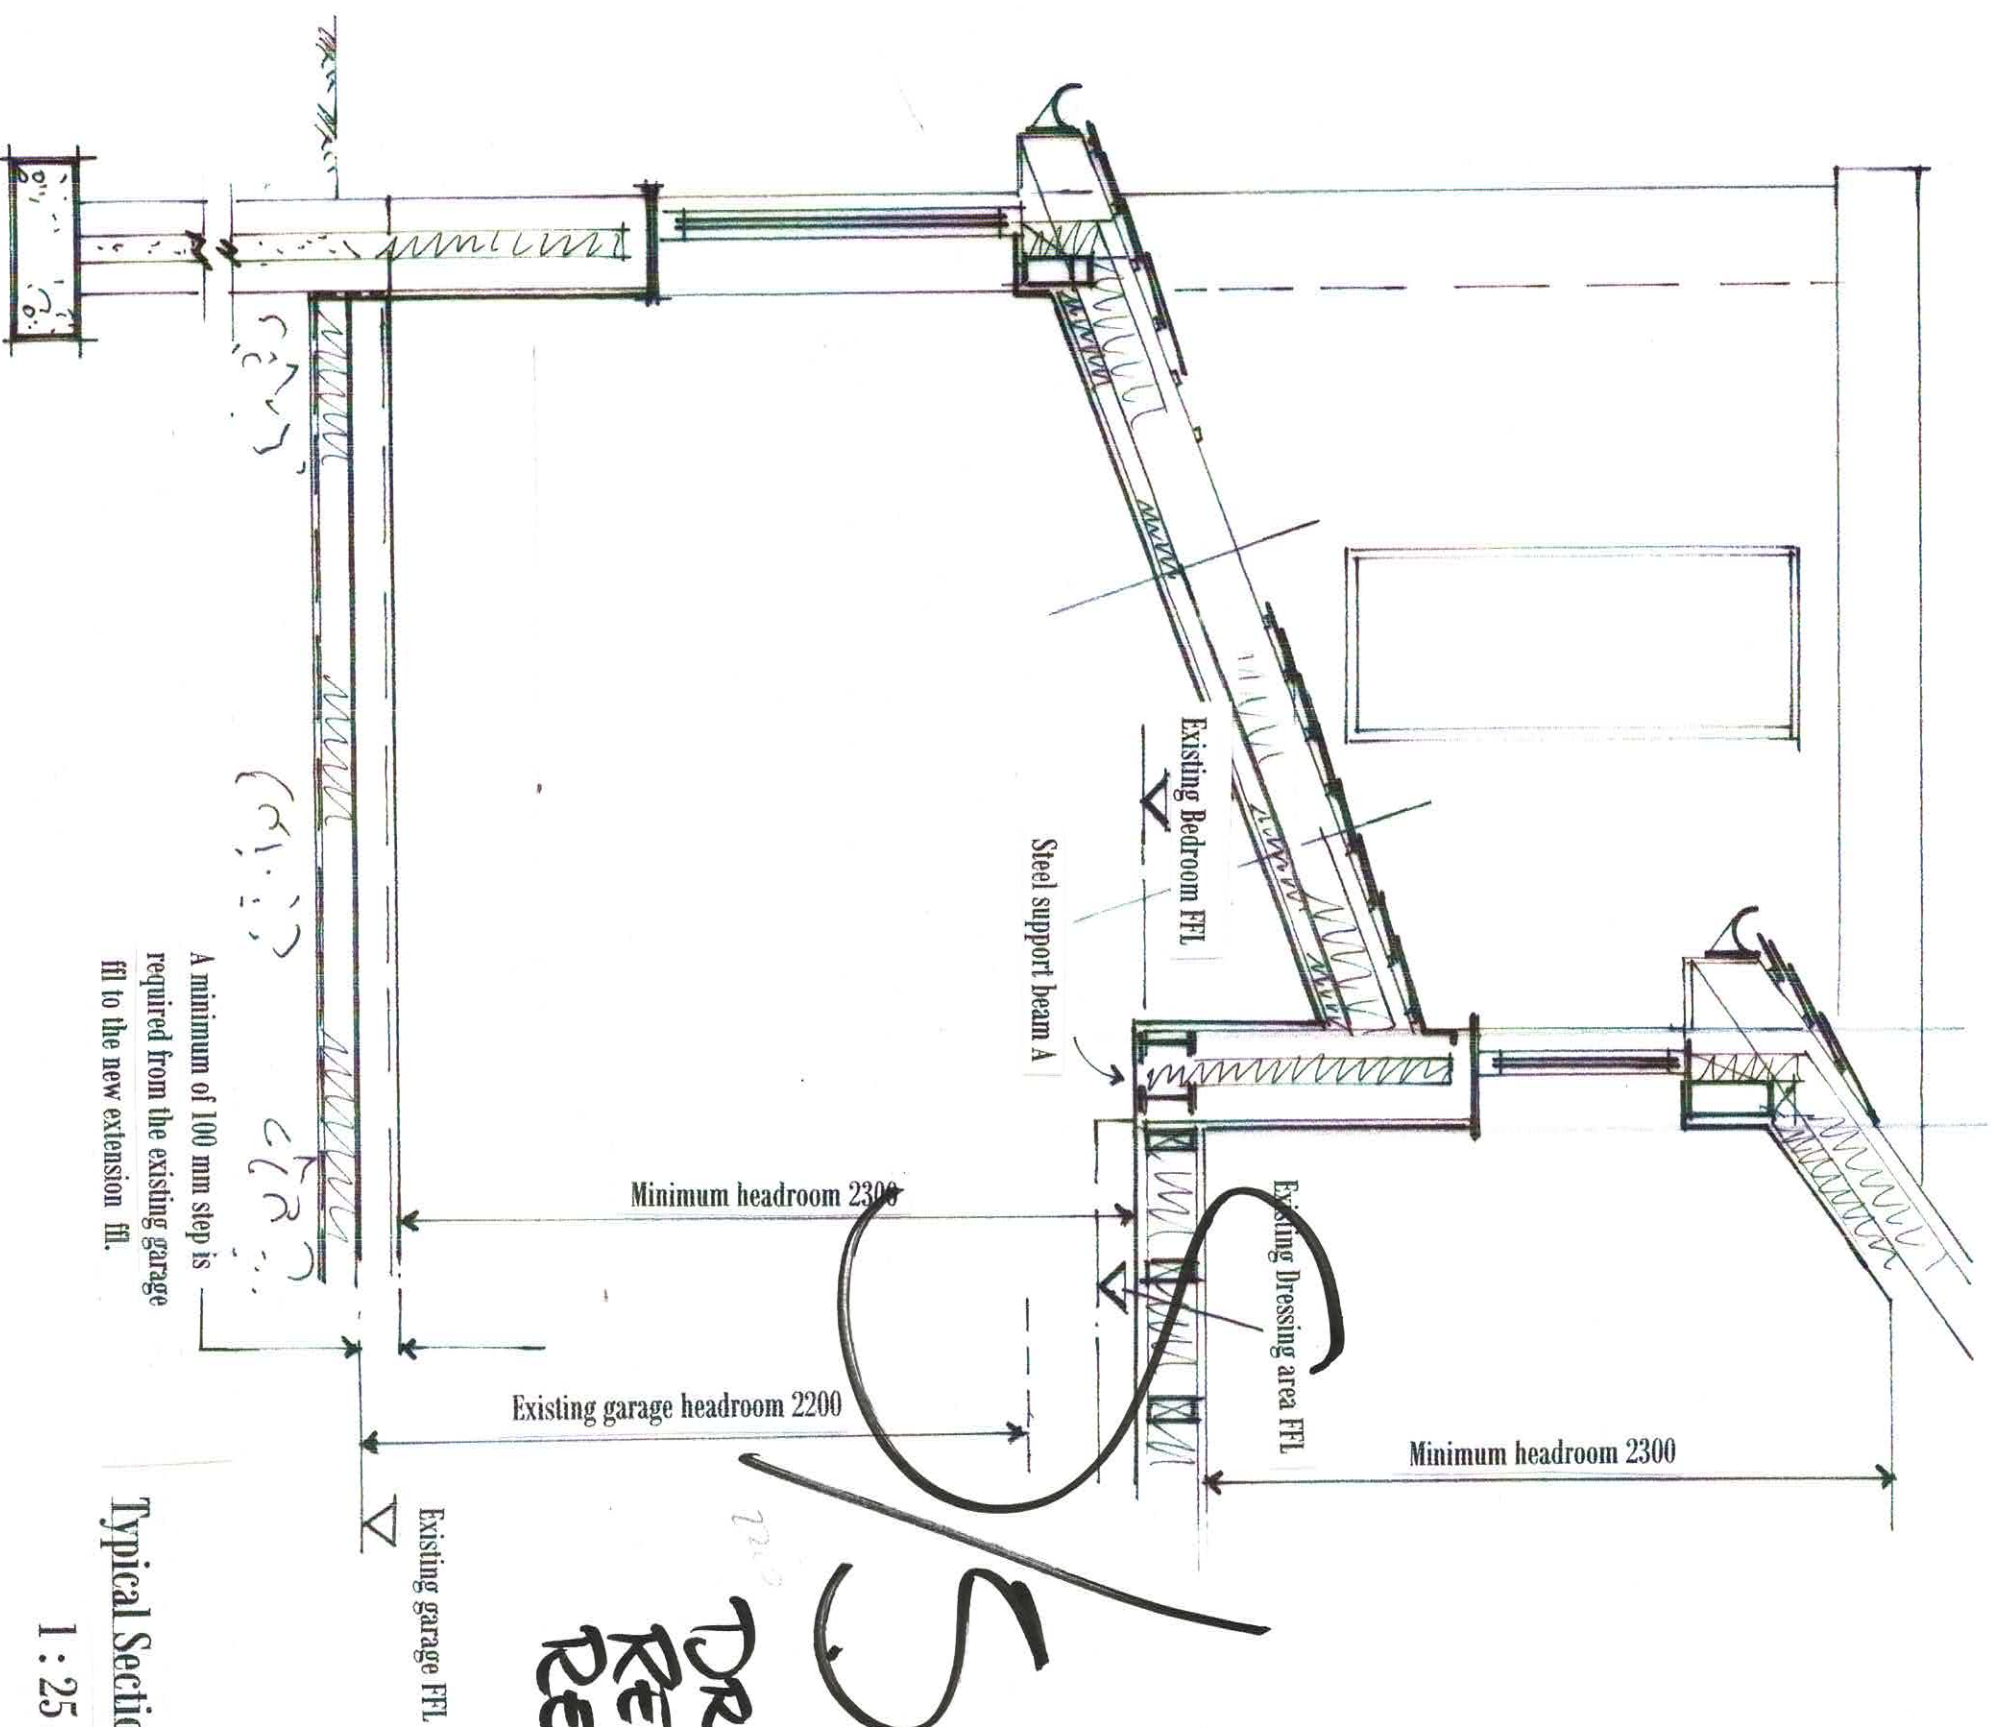

Typical Section on 2 - 2

1 : 25 at A3

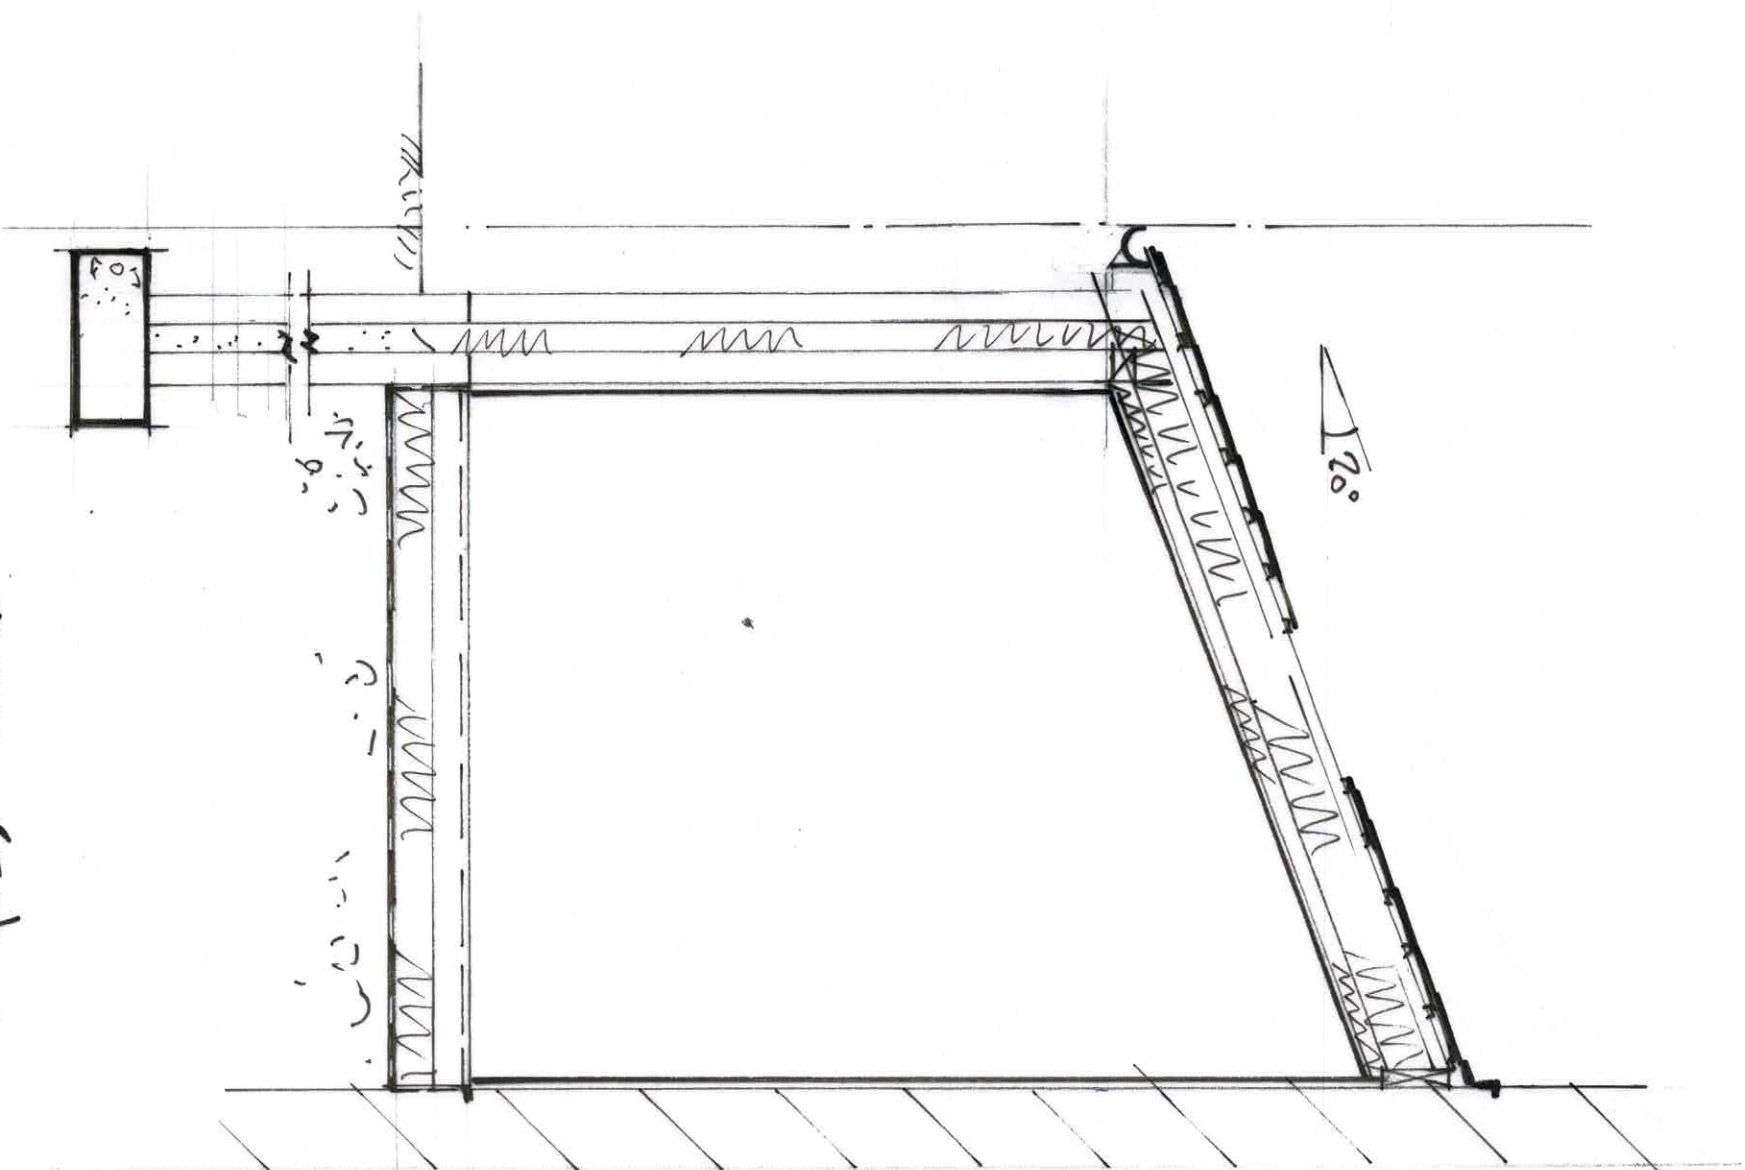

TYPICAL SECTION
ON A-A.

NOTE - DRAWINGS LP07 & 08
TO BE REMOVED FROM THE
SCOPE AND REPLACED WITH
THIS DRAWING. LP09
TWO STOREY CHANGED TO
SINGLE STOREY.