



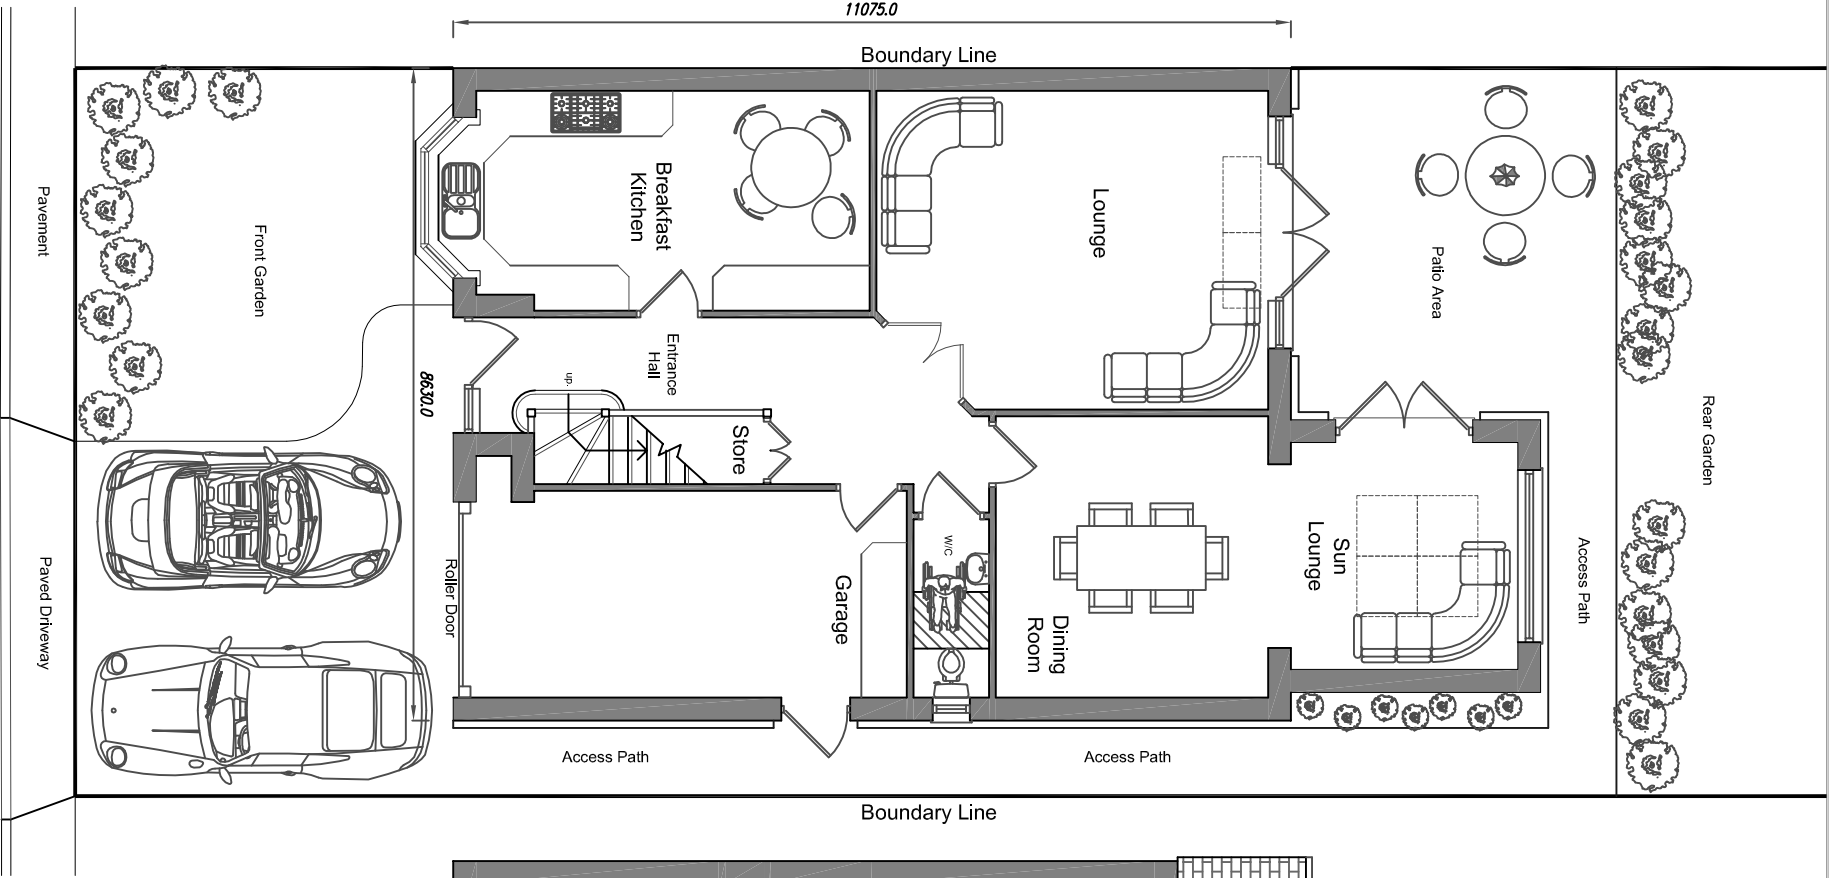

Ground Floor Plan



Site width - 9530

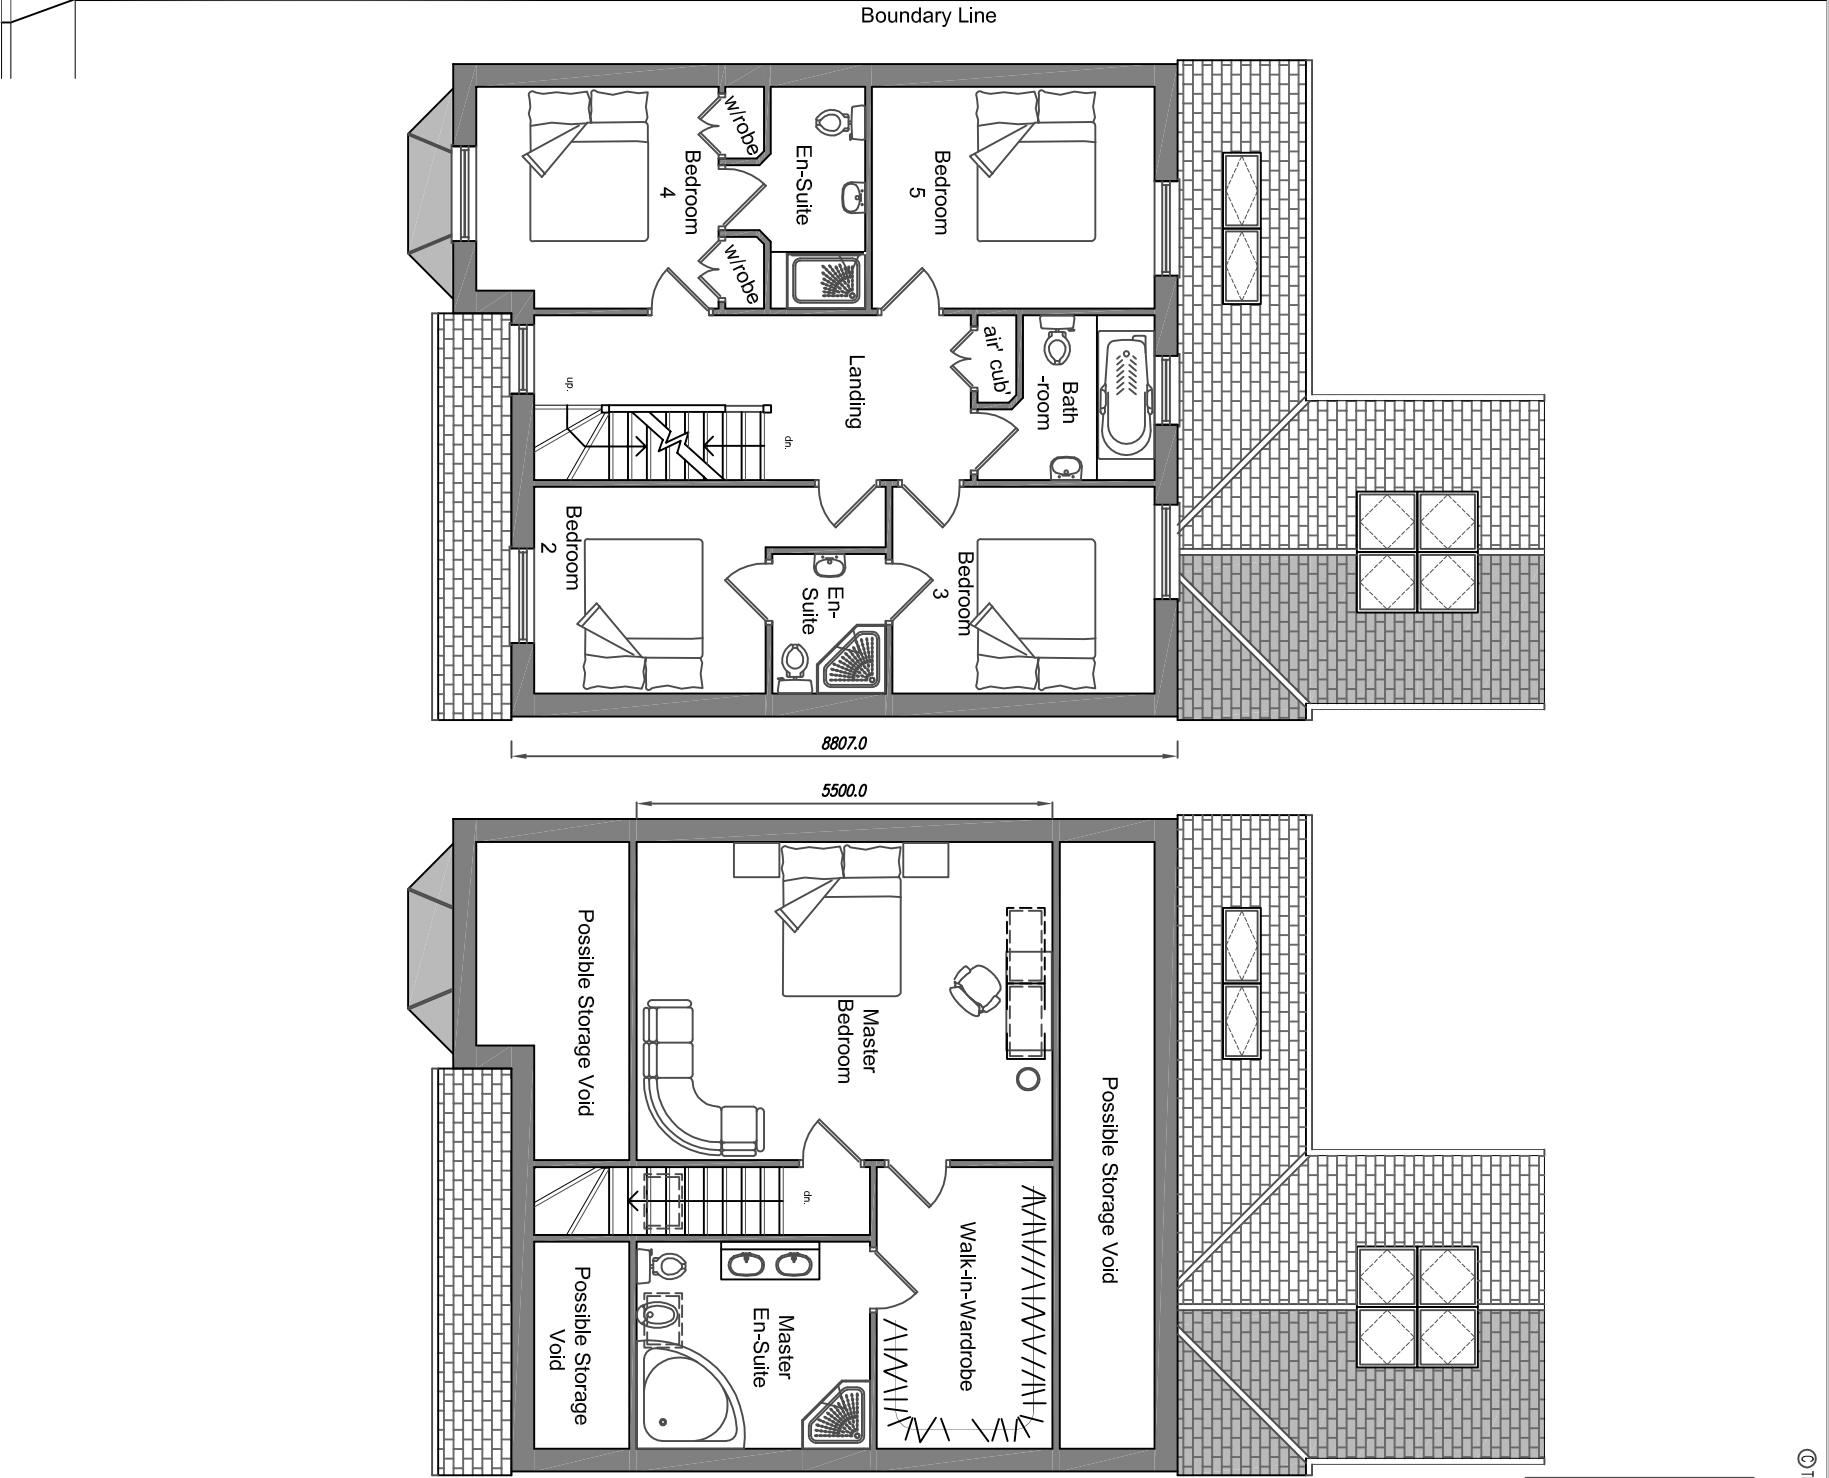

First Floor Plan



Second Floor Plan

Revision:	Description:	Date:
-	--	-
Customer Reference: 6063		
Client: Mr. & Mrs. Brammer		
Site Address: Land at: 13 Bond Road, Barnsley, S75 2TN		
Project Name: Proposed Residential Development.		
Drawing Title: Proposed layout Plans.		
Scale: 1:100	Drawing No.:	01
Date: January 09	Revision:	--
Drawn By: RS	Checked By:	