





**PROPOSED
FRONT ELEVATION**
SCALE 1:100

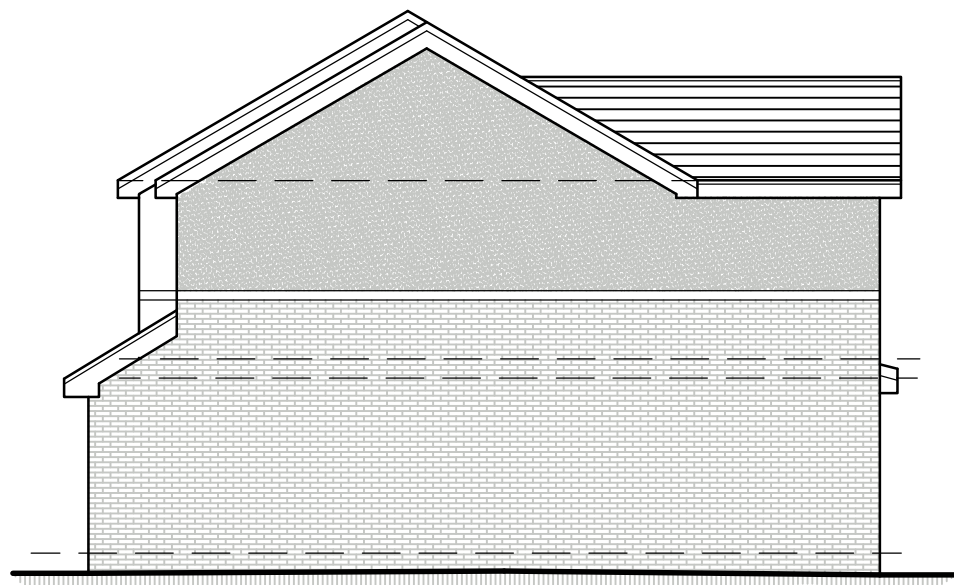



**PROPOSED
SIDE ELEVATION**
SCALE 1:100



**PROPOSED
REAR ELEVATION**
SCALE 1:100

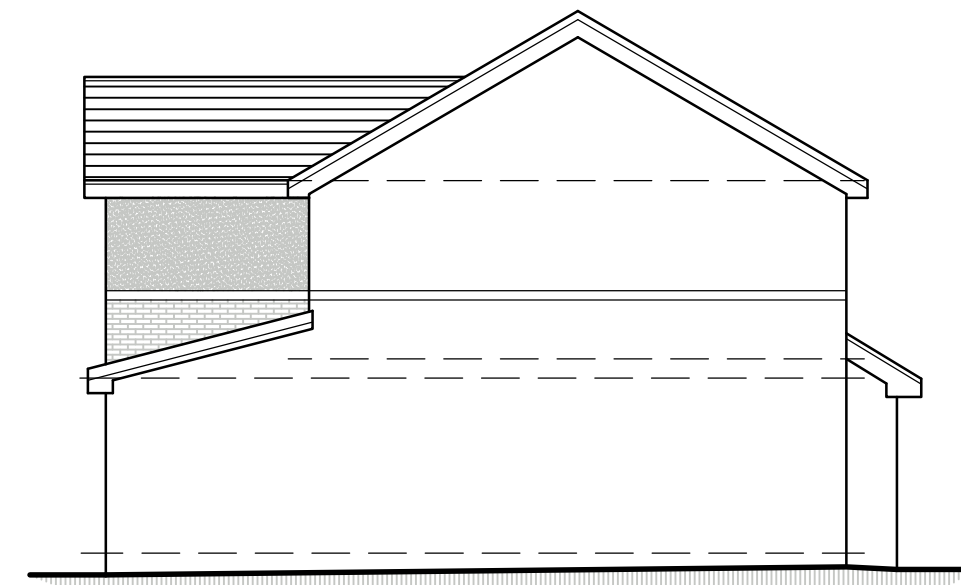


**PROPOSED
SIDE ELEVATION**
SCALE 1:100

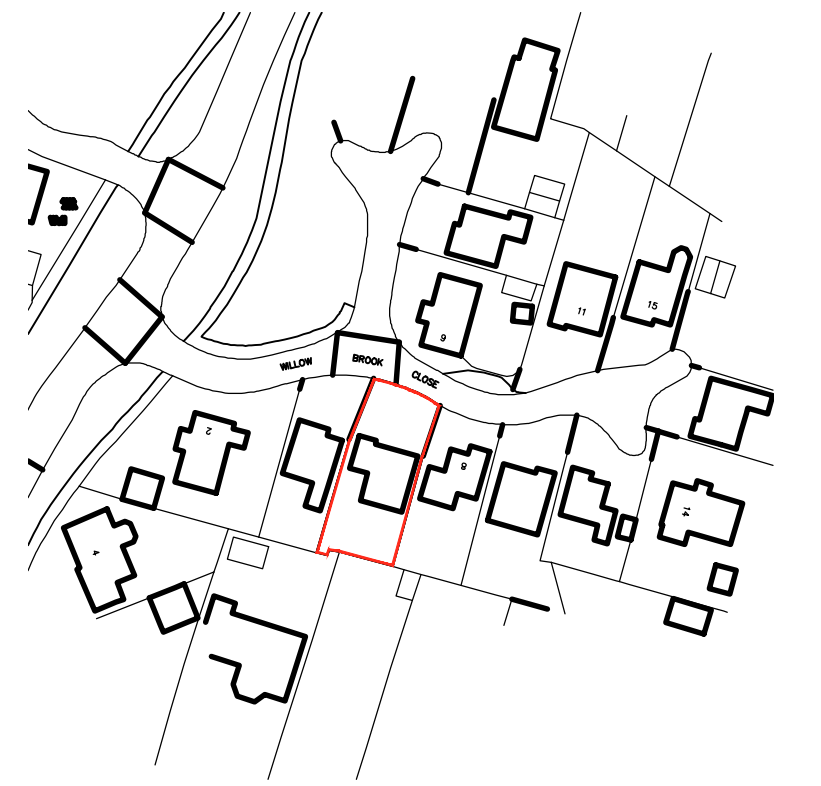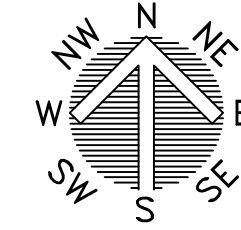

LOCATION PLAN
SCALE 1:1250




**EXISTING
FRONT ELEVATION**
SCALE 1:100

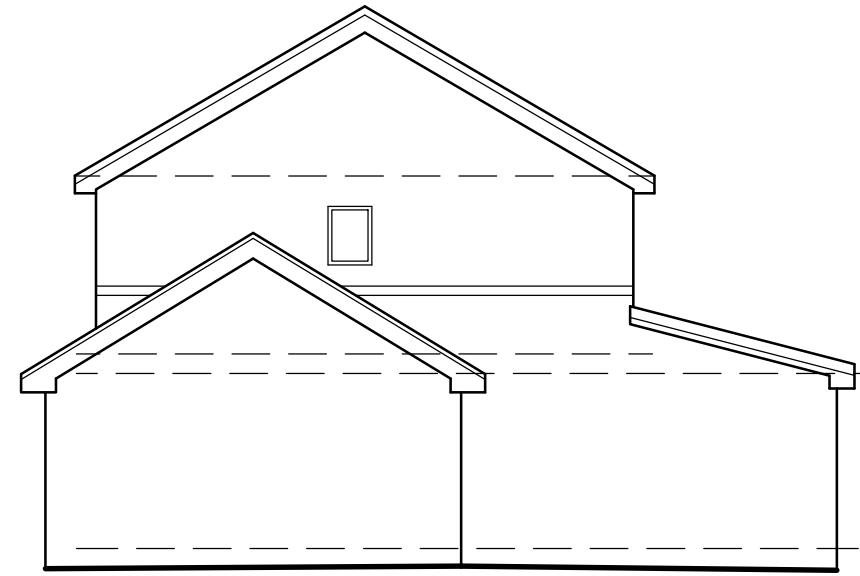


**EXISTING
SIDE ELEVATION**
SCALE 1:100




**EXISTING
REAR ELEVATION**
SCALE 1:100

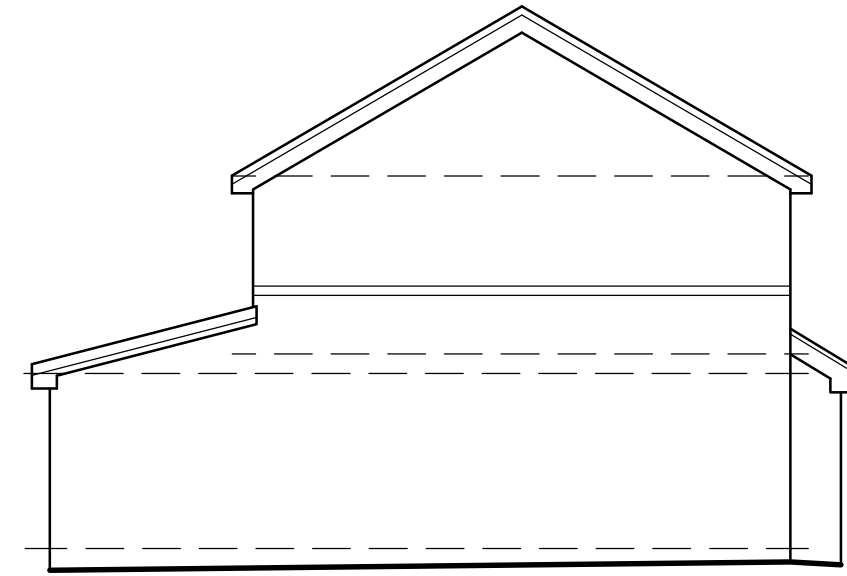


**EXISTING
SIDE ELEVATION**
SCALE 1:100

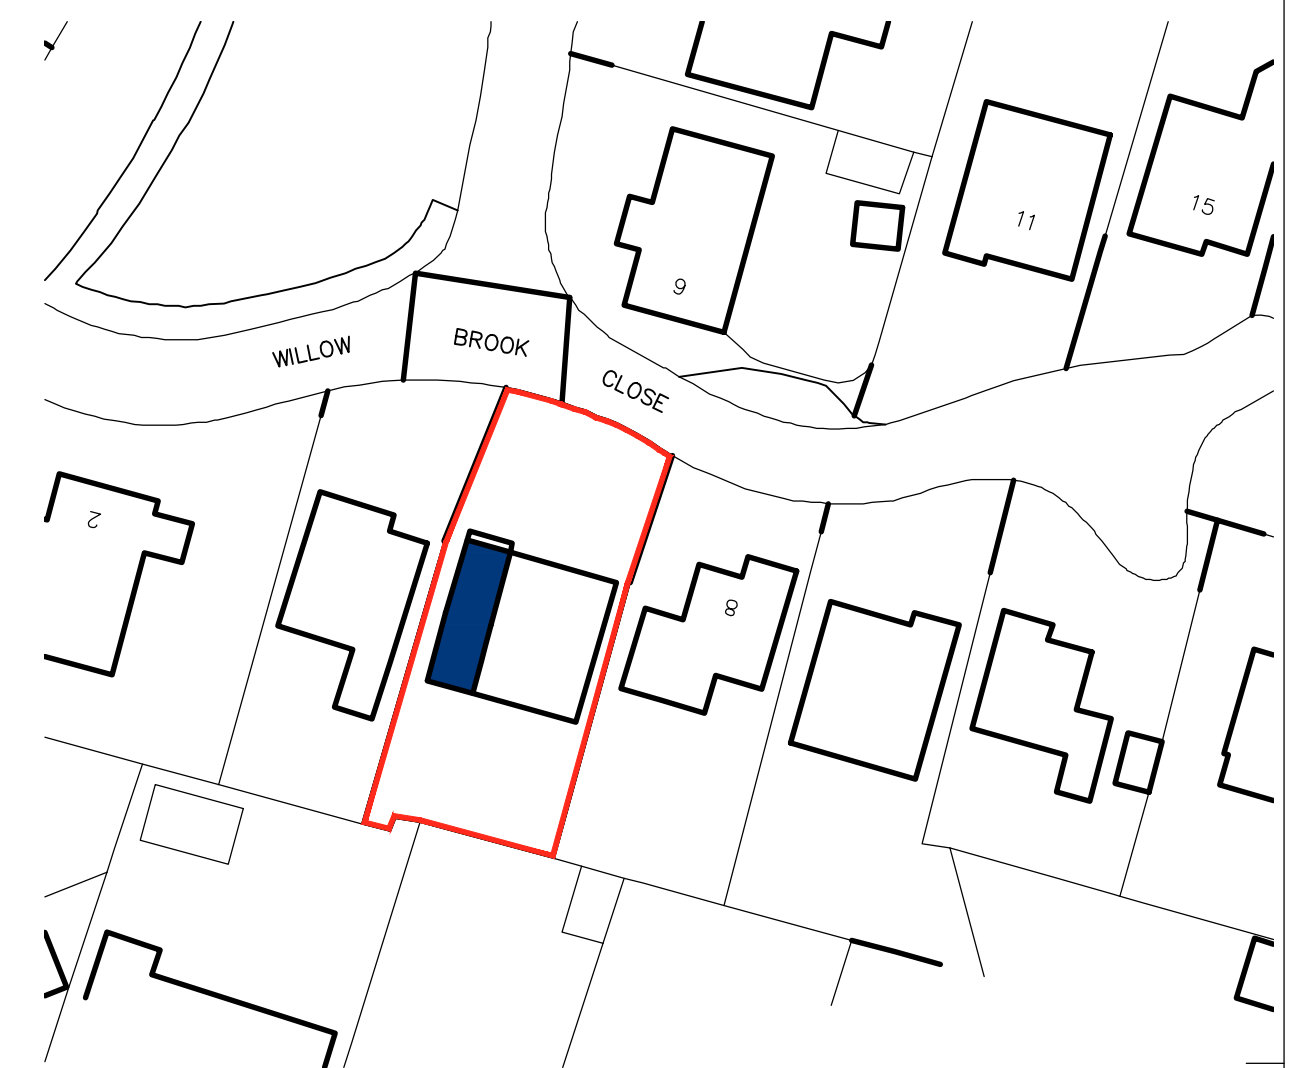


BLOCK PLAN
SCALE 1:500

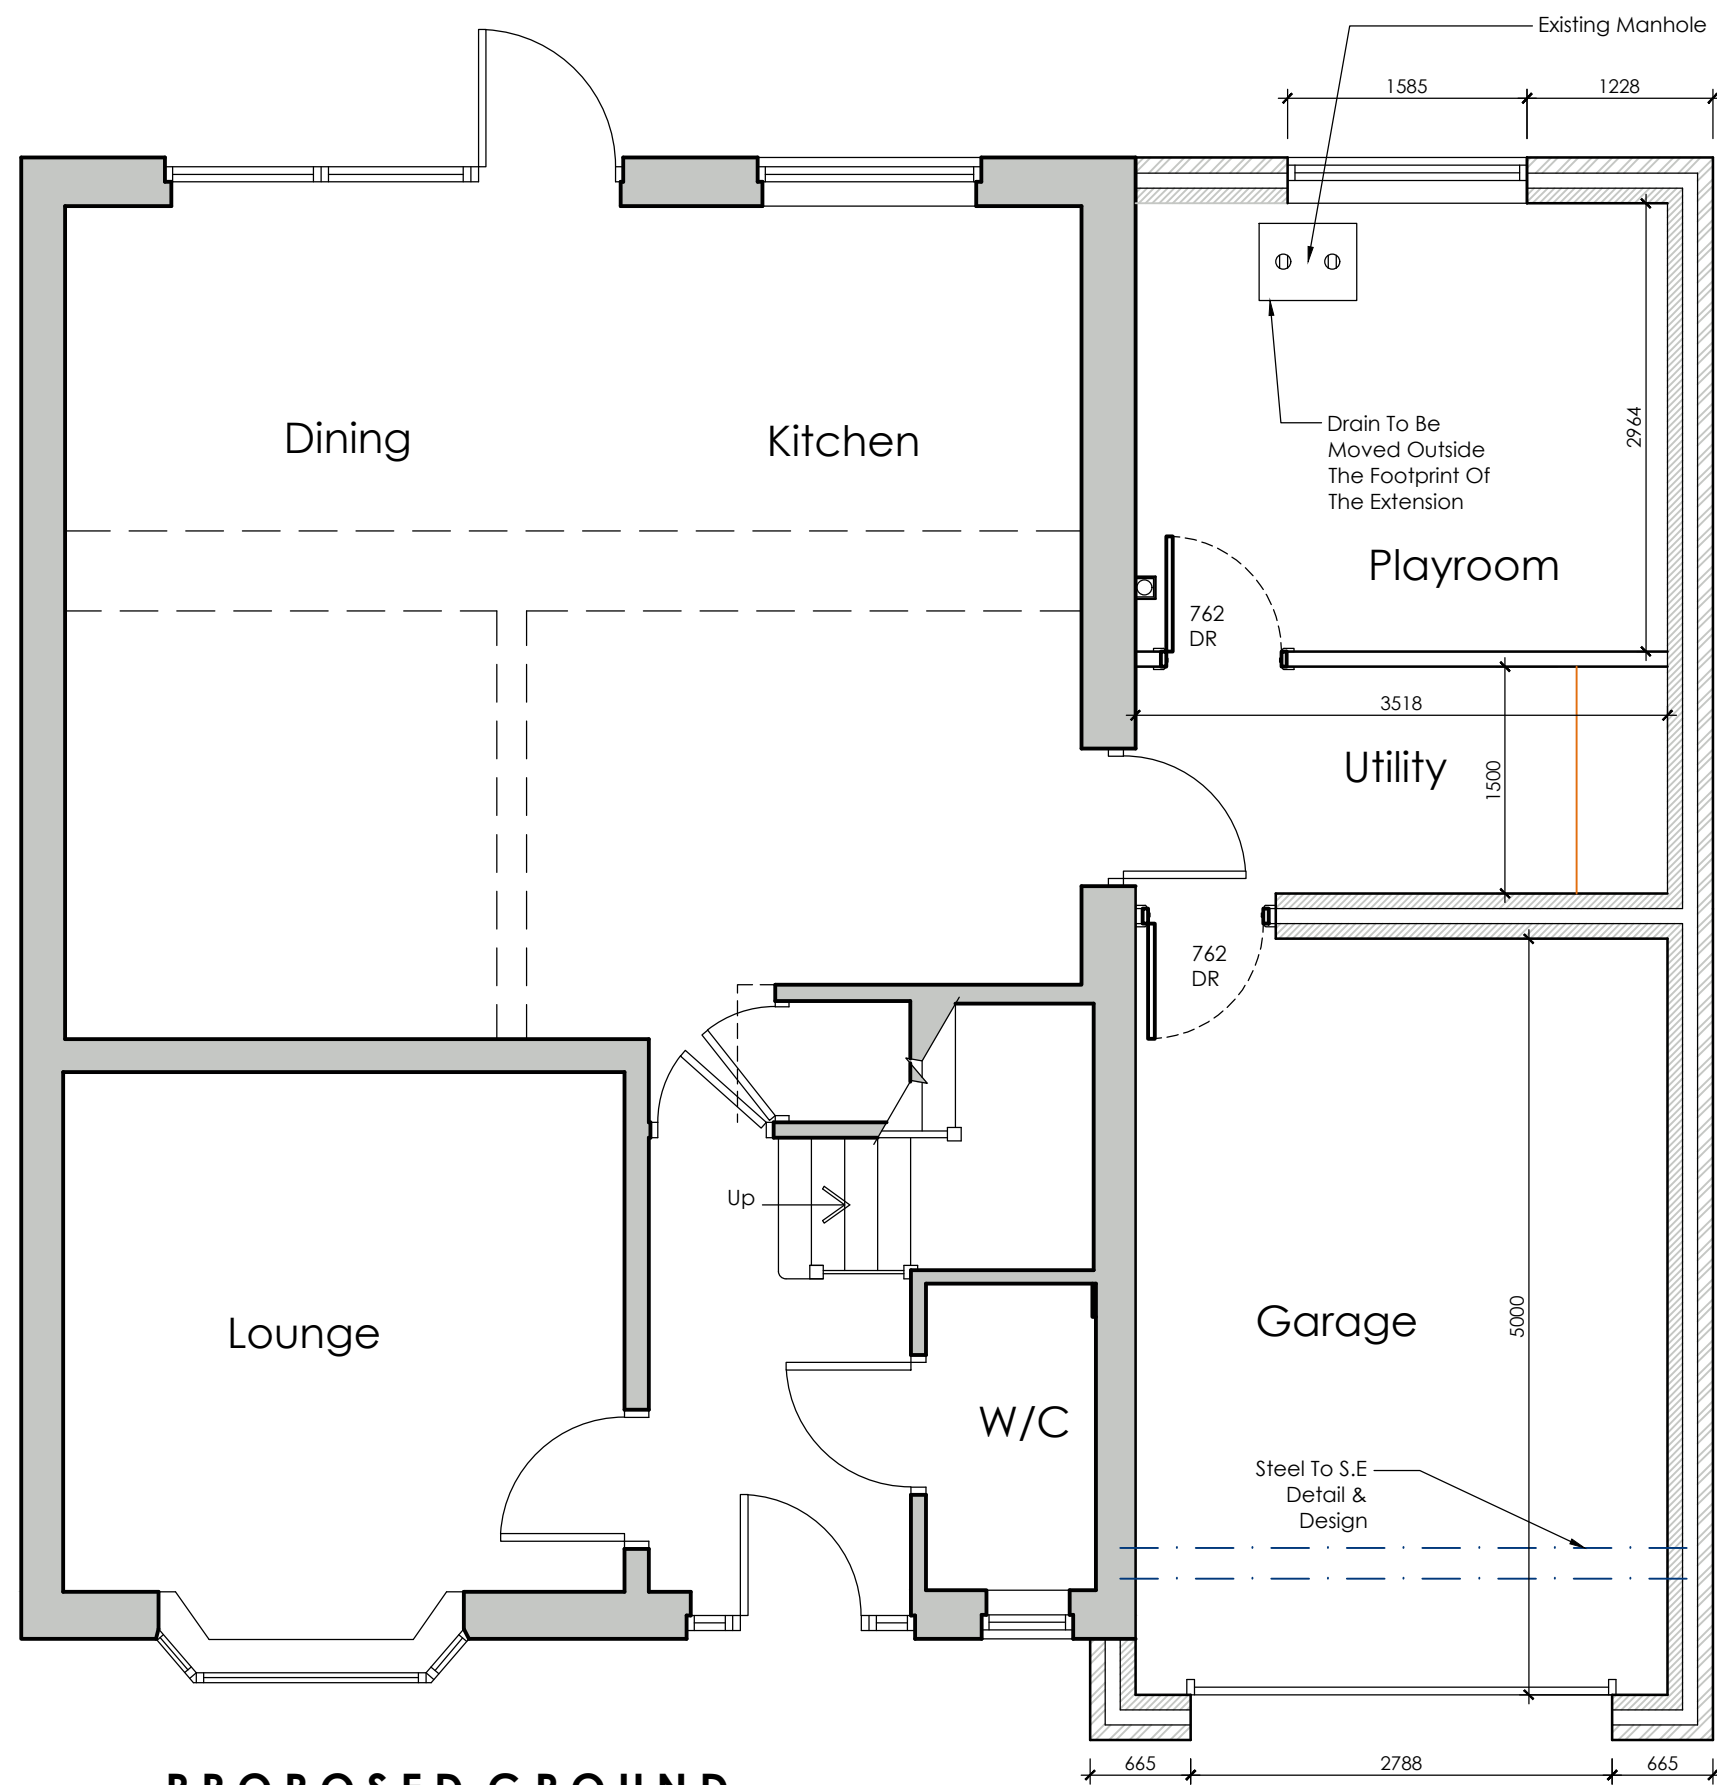


**PROPOSED GROUND
FLOOR PLAN**
SCALE 1:50

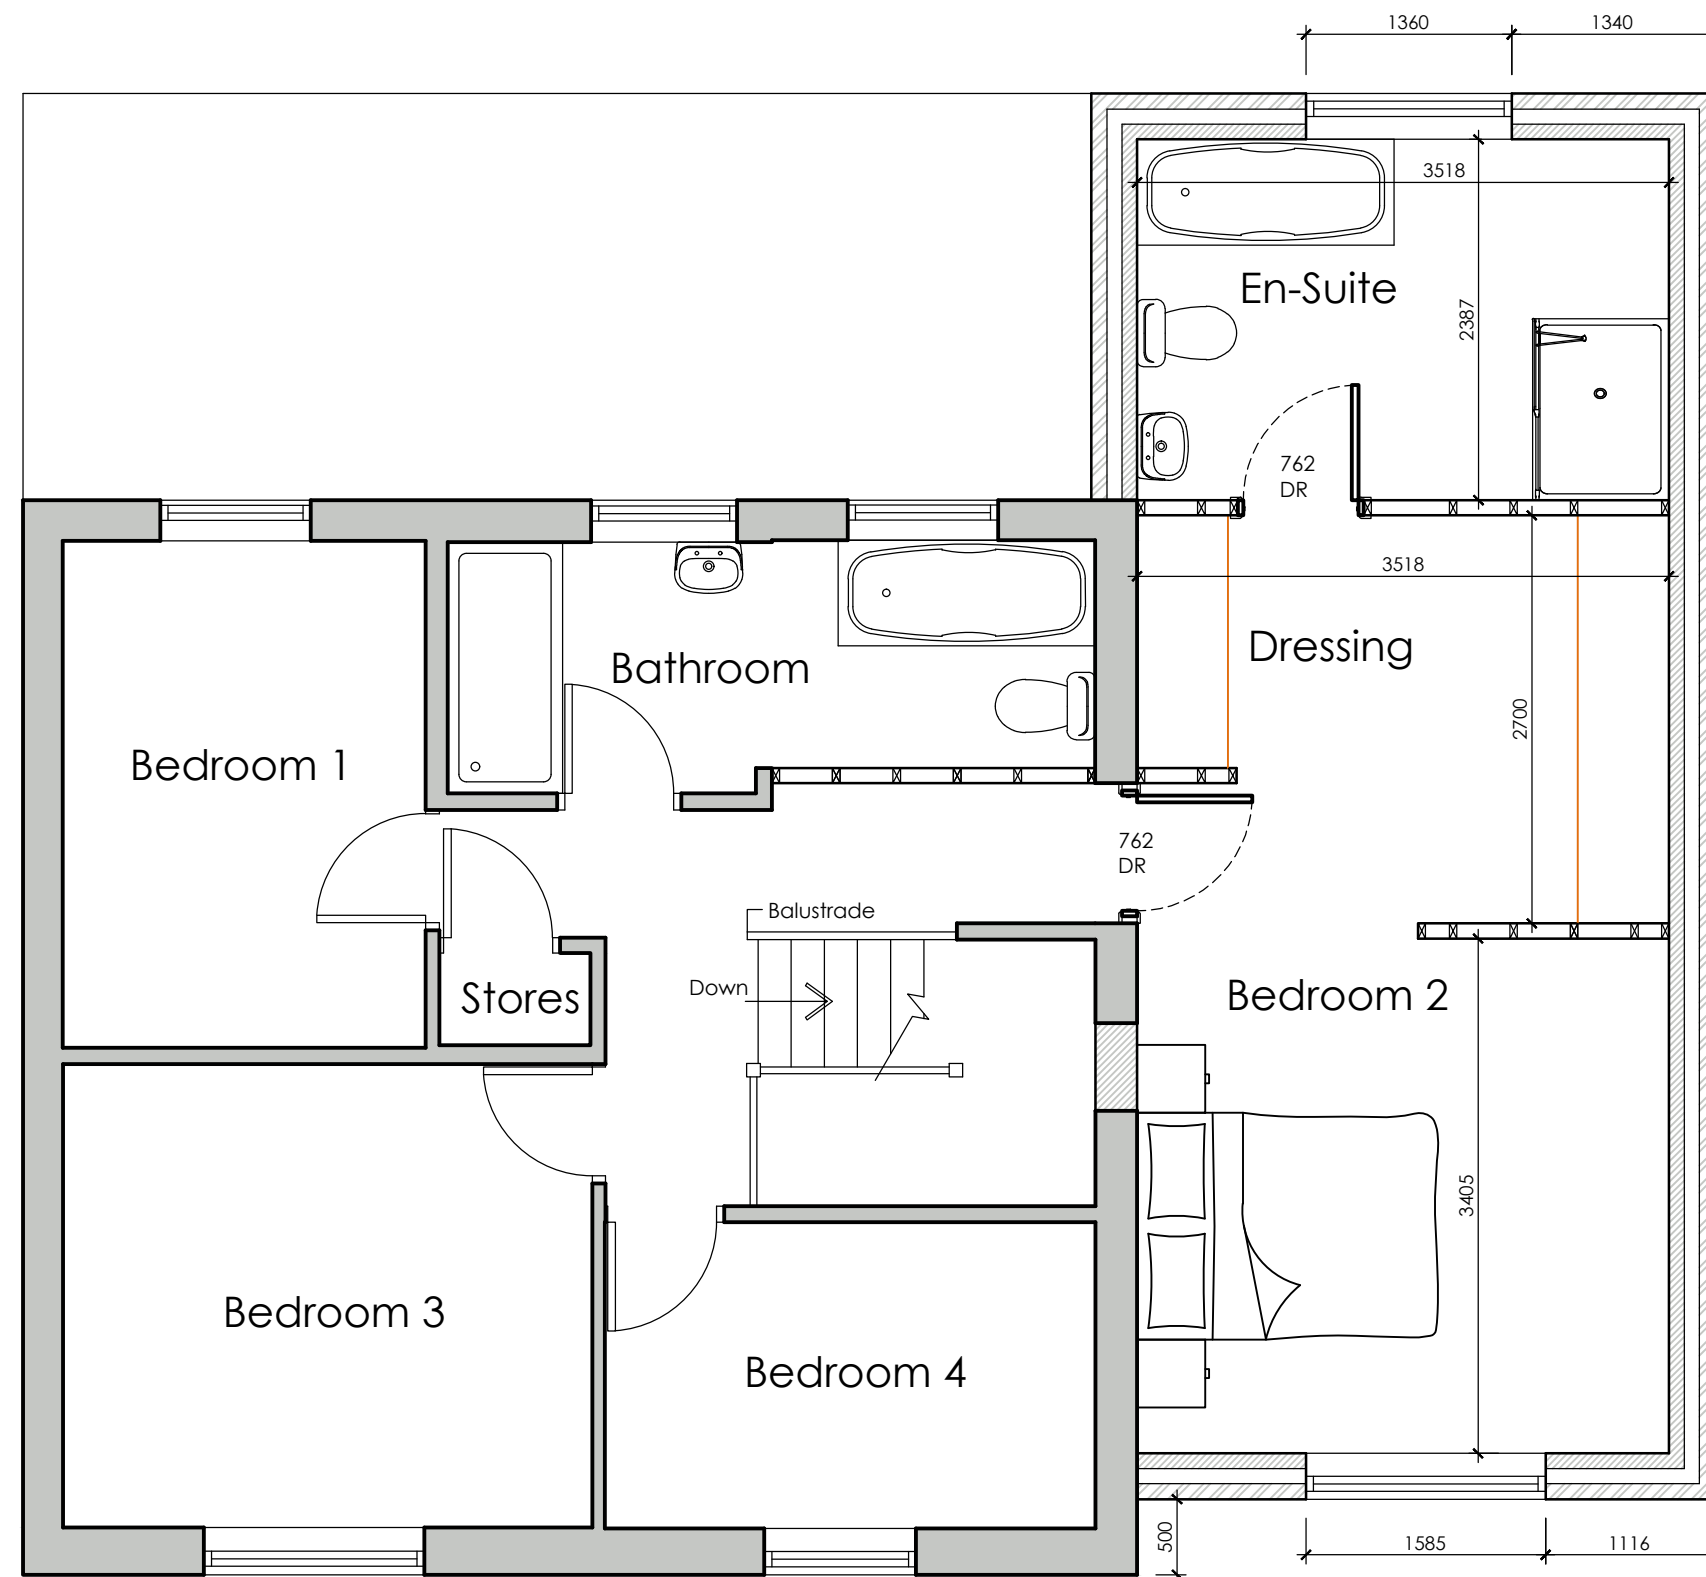

**PROPOSED FIRST
FLOOR PLAN**
SCALE 1:50

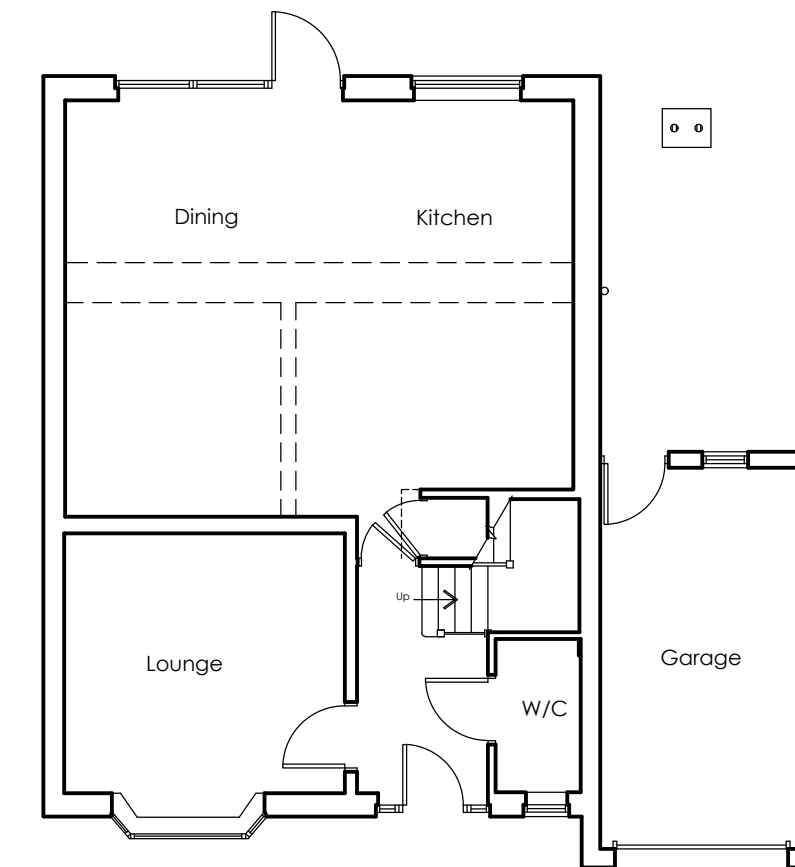

**EXISTING GROUND
FLOOR PLAN**
SCALE 1:100

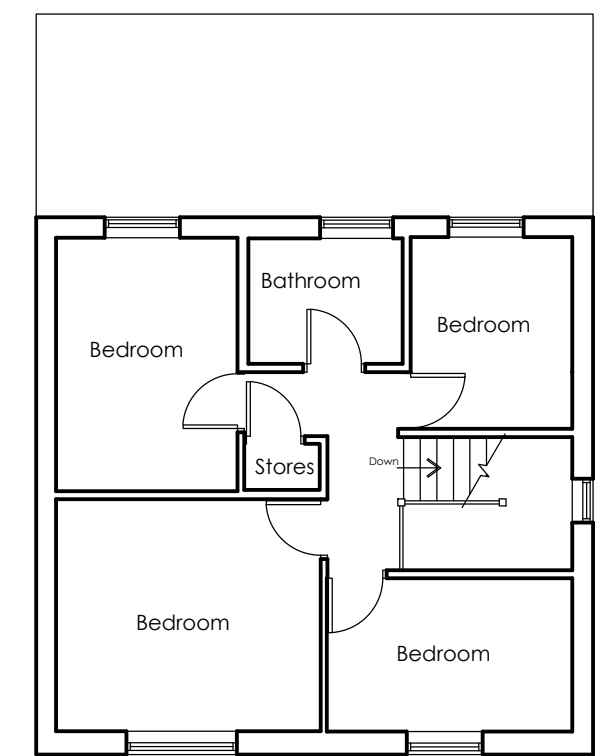

**EXISTING FIRST
FLOOR PLAN**
SCALE 1:100



OFFICE ONE,
DRILL HALL,
11 EASTGATE
BARNLEY,
S70 2EU

Phone: 01226 208482

Email: info@whiteagus.co.uk
Web: www.whiteagus.co.uk

Project: PROPOSED WORKS AT 6 WILLOWBROOK CLOSE BARNLEY, S75 5PX			Client: Saskia & Jack		
Drawing Title: PLANS AND ELEVATIONS			Date: OCTOBER 2023	Scale: 1:50 & 1:100 @ A1	
Ref: 23-132			Dwg. No. 01	Rev. A	
Date	Suffix	Description	Date	Suffix	Description
21/02/2024 24/04/2024	A B	REVISED TO CLIENTS REQUIREMENTS REVISED FOR PLANNING			