




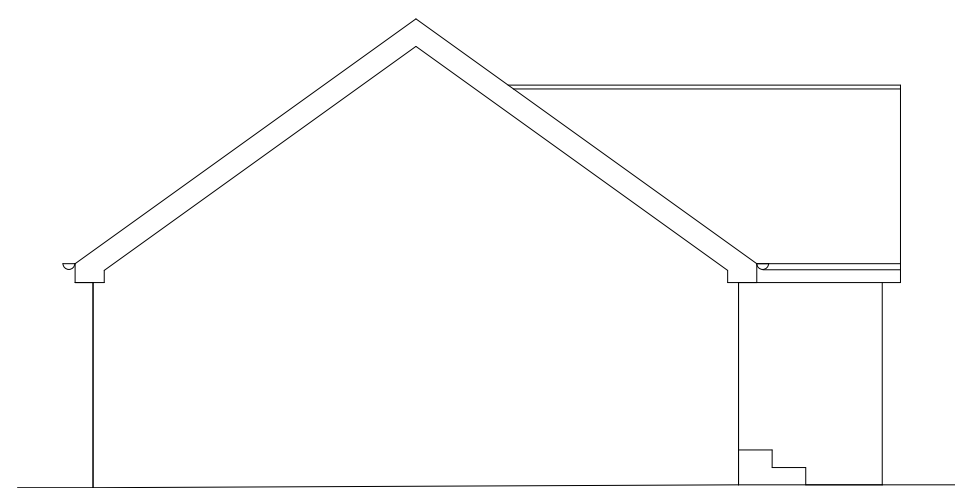


EXISTING SIDE ELEVATION
SCALE 1:100

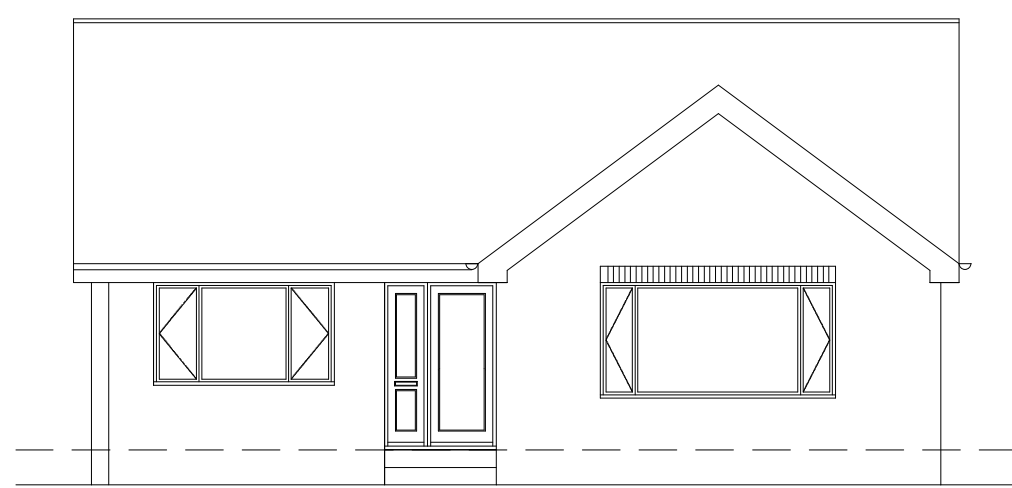


EXISTING FRONT ELEVATION
SCALE 1:100

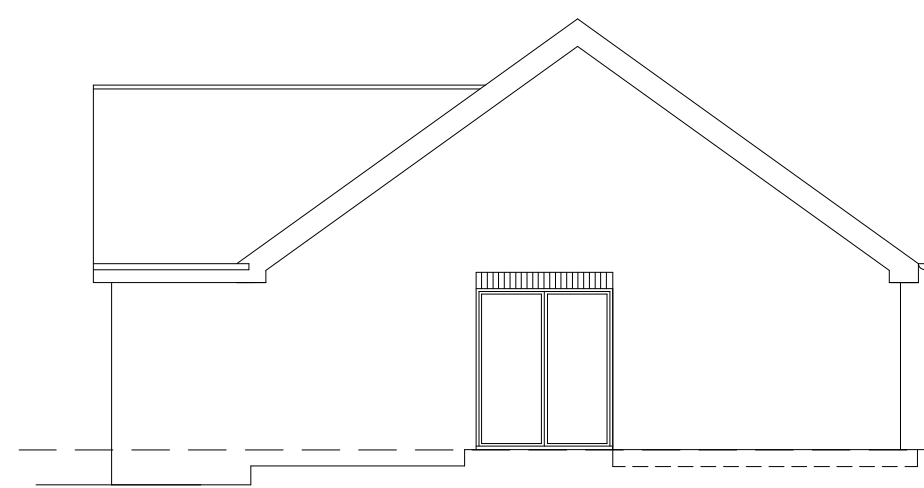


EXISTING SIDE ELEVATION
SCALE 1:100

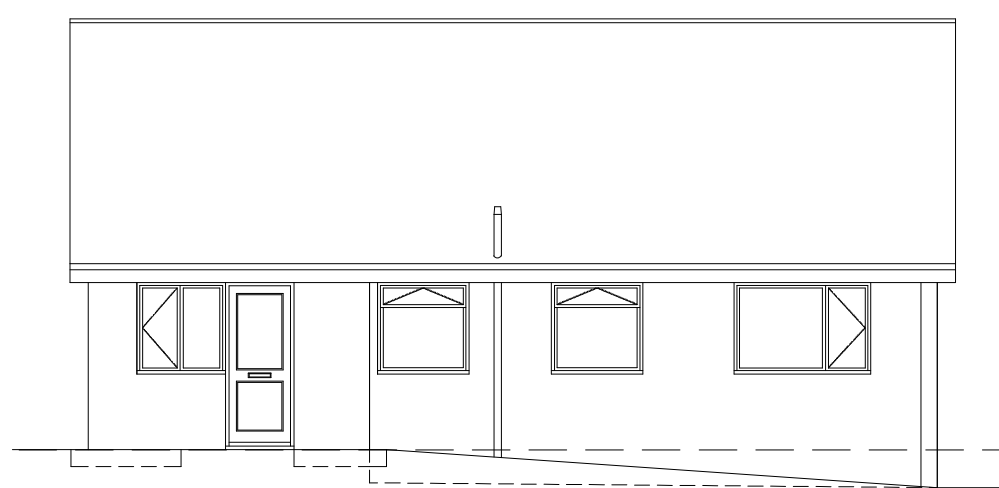


EXISTING REAR ELEVATION
SCALE 1:100

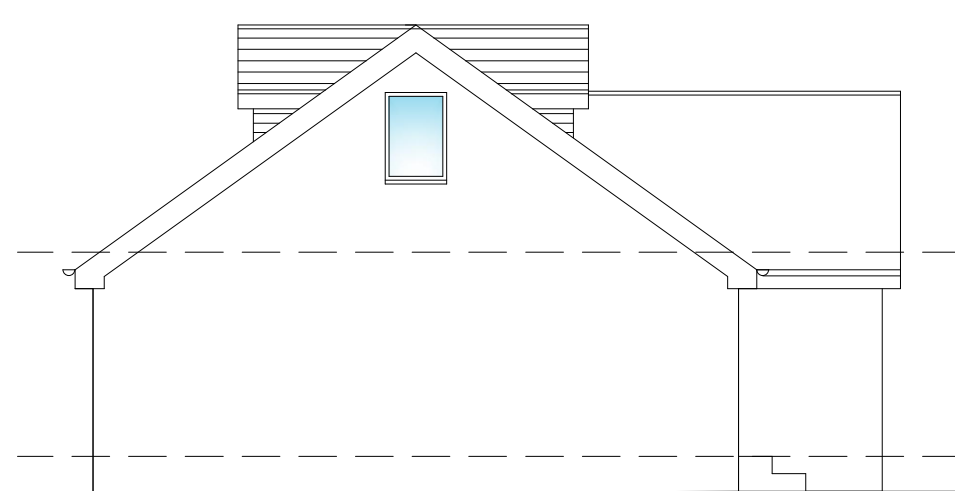


PROPOSED SIDE ELEVATION
SCALE 1:100

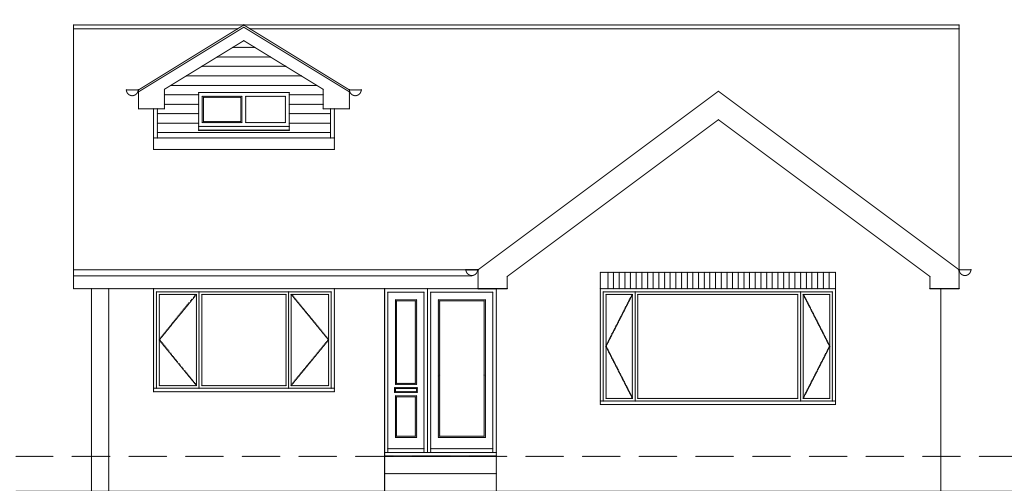


PROPOSED FRONT ELEVATION
SCALE 1:100

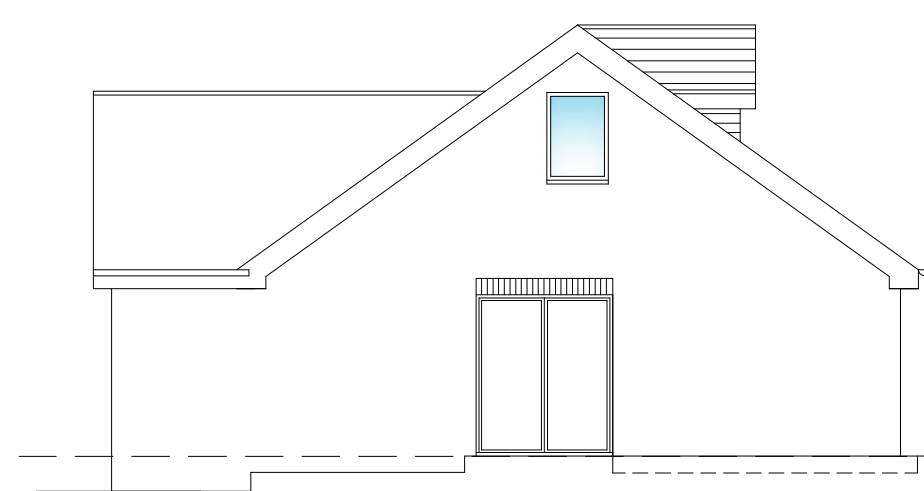

PROPOSED SIDE ELEVATION
SCALE 1:100

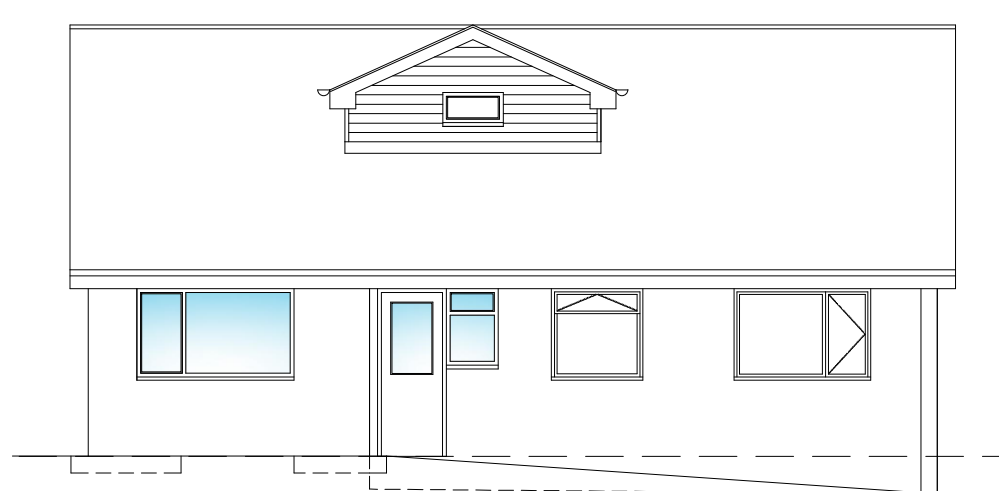


PROPOSED REAR ELEVATION
SCALE 1:100

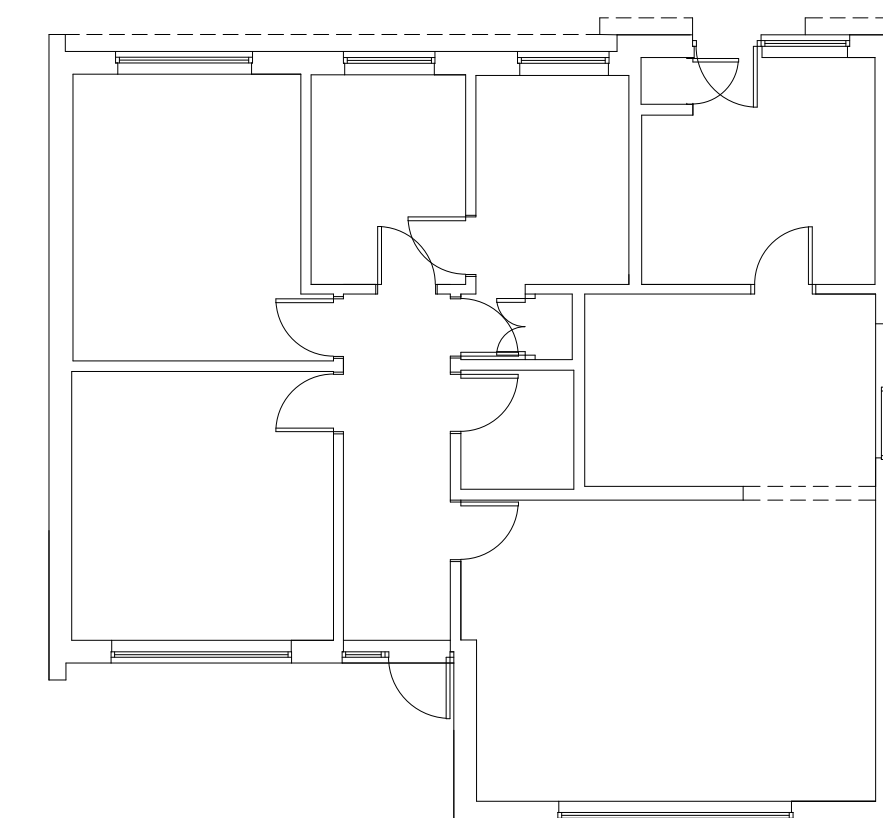

EXISTING GROUND FLOOR PLAN
SCALE 1:100



PROPOSED GROUND FLOOR PLAN
SCALE 1:50

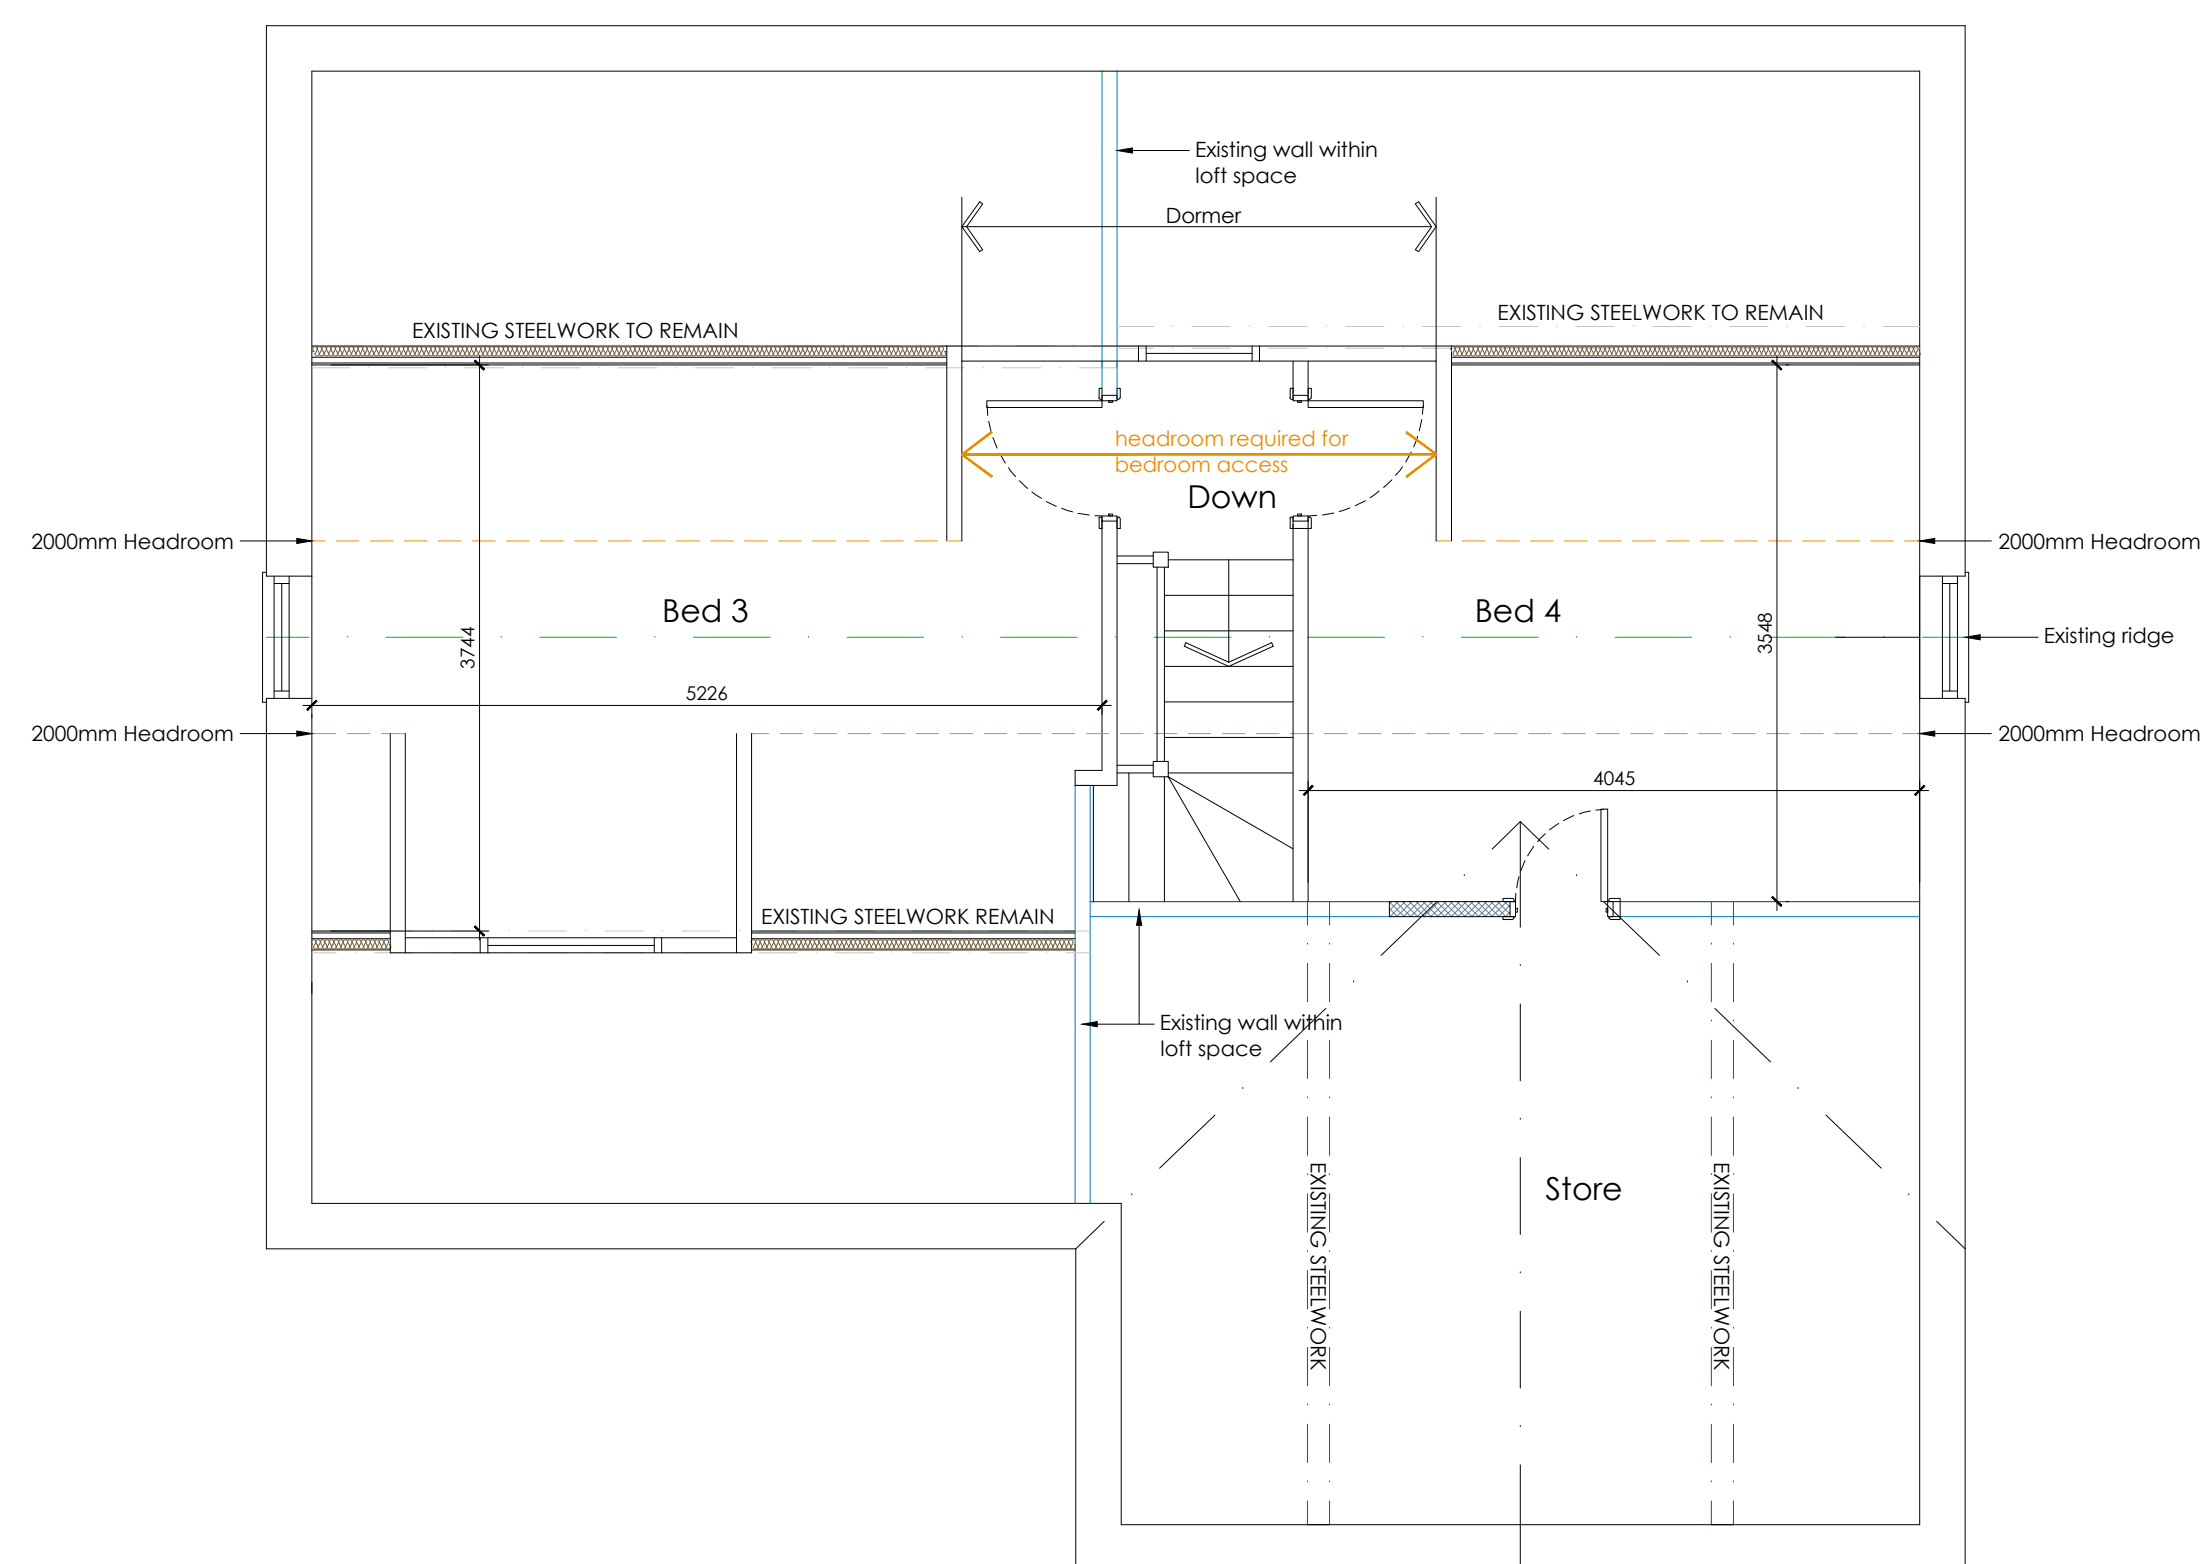

PROPOSED FIRST FLOOR PLAN
SCALE 1:50



LOCATION PLAN
SCALE 1:1250

			8 MORSTON BUSINESS PARK, WHALEY ROAD, BARUGH GREEN, BARNSELEY. S75 1HQ			Phone: 01226 208482 Fax: 01226 283030 Email: info@whiteaguspartnership.co.uk Web: www.whiteaguspartnership.co.uk											
ARCHITECTURAL SERVICES AND SURVEYORS																	
Project. PROPOSED LOFT CONVERSION 51 DEVONSHIRE DRIVE BARNSELEY, S75 1ED						Client. MR & MRS GILLOT											
Drawing Title. PLANS & ELEVATIONS						Date. AUGUST 2017		Scale. 1:50 @ A1									
						Ref. 17-066		Dwg. No. 01		Rev. D							
Date			Suffix			Description			Date			Suffix			Description		
25/08/2017			A			REVISED TO CLIENTS REQUIREMENTS											
11/09/2017			B			REVISED TO CLIENTS REQUIREMENTS											
05/10/2017			C			REVISED TO CLIENTS REQUIREMENTS											
10/10/2017			D			REVISED TO CLIENTS REQUIREMENTS											