


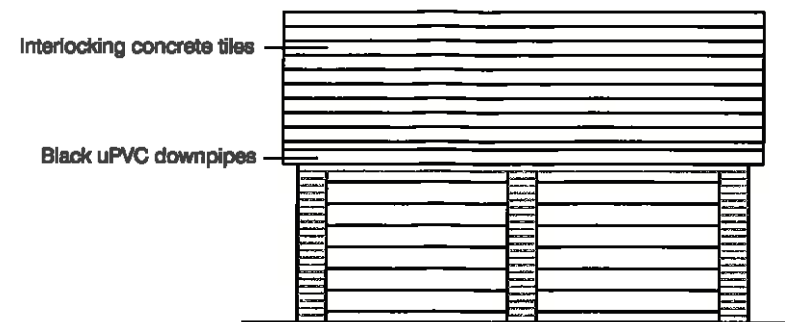


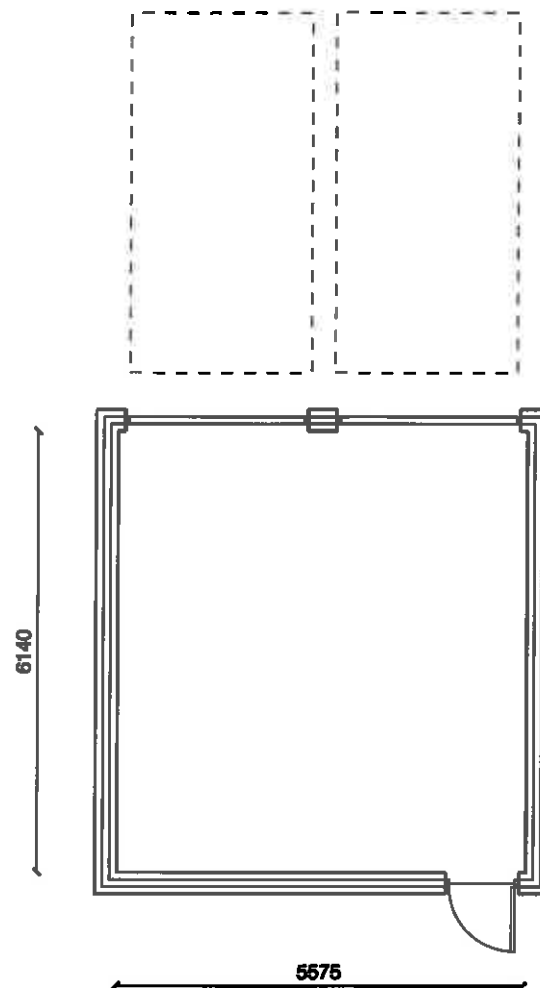


Front Elevation

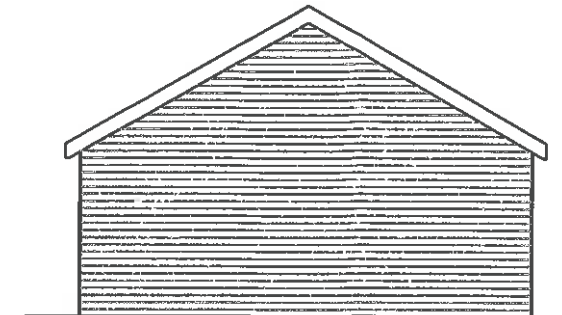

Side Elevation

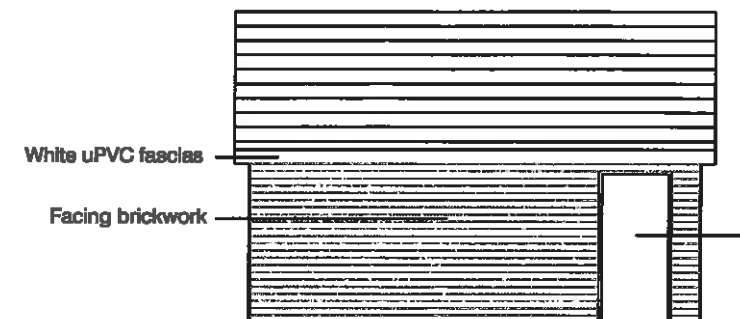

Rear Elevation

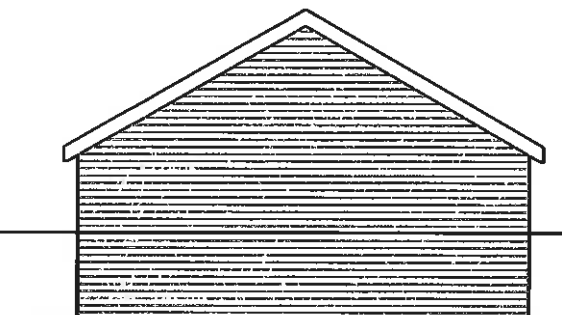

Side Elevation

MICHAEL HYDE AND ASSOCIATES LIMITED
chartered architects



MANCHESTER ☐ SHEFFIELD ☒

51 BARTON ARCADE
 DEANSGATE
 MANCHESTER M3 2BJ
 TEL 0161 834 1018
 FAX 0161 834 4798
 Manchester@MHA
 architects.com

ALLIANCE HOUSE
 LEOPOLD STREET
 SHEFFIELD S1 2GY
 TEL 0114 275 9888
 FAX 0114 275 7751
 Sheffield@MHA
 architects.com

DO NOT SCALE FROM DRAWING

REV	DATE	DESCRIPTION	DRN	CHKD
PROJECT TITLE FORMER CHURCH SITE, HOUGHTON ROAD THURNSCOE				
DRAWING TITLE PROPOSED GARAGE PLAN AND ELEVATIONS				
DRAWN / CHECKED AD / AD		DATE OCT 2015	SCALE 1:100 @ A3	
JOB No 3SC10		DRAWING P202	REVISIONS -	