
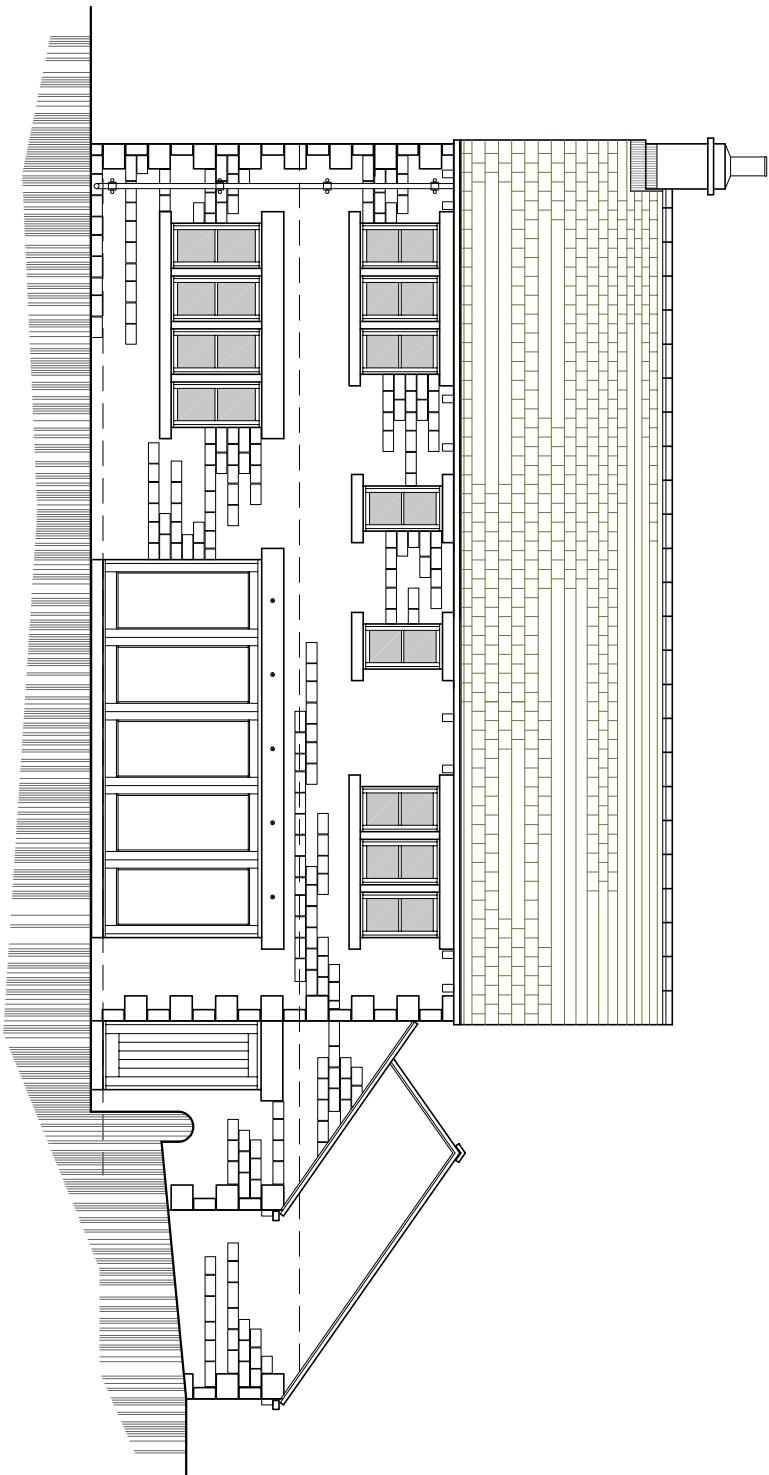
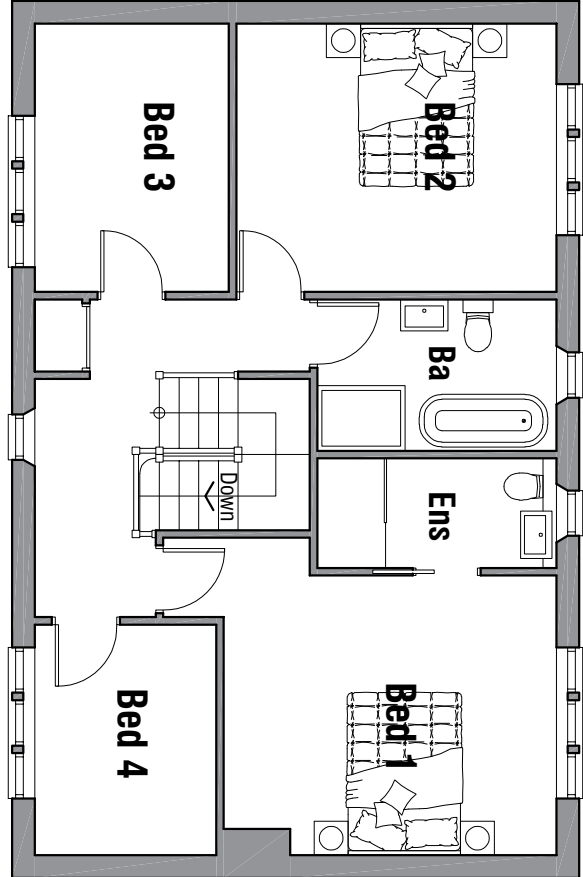
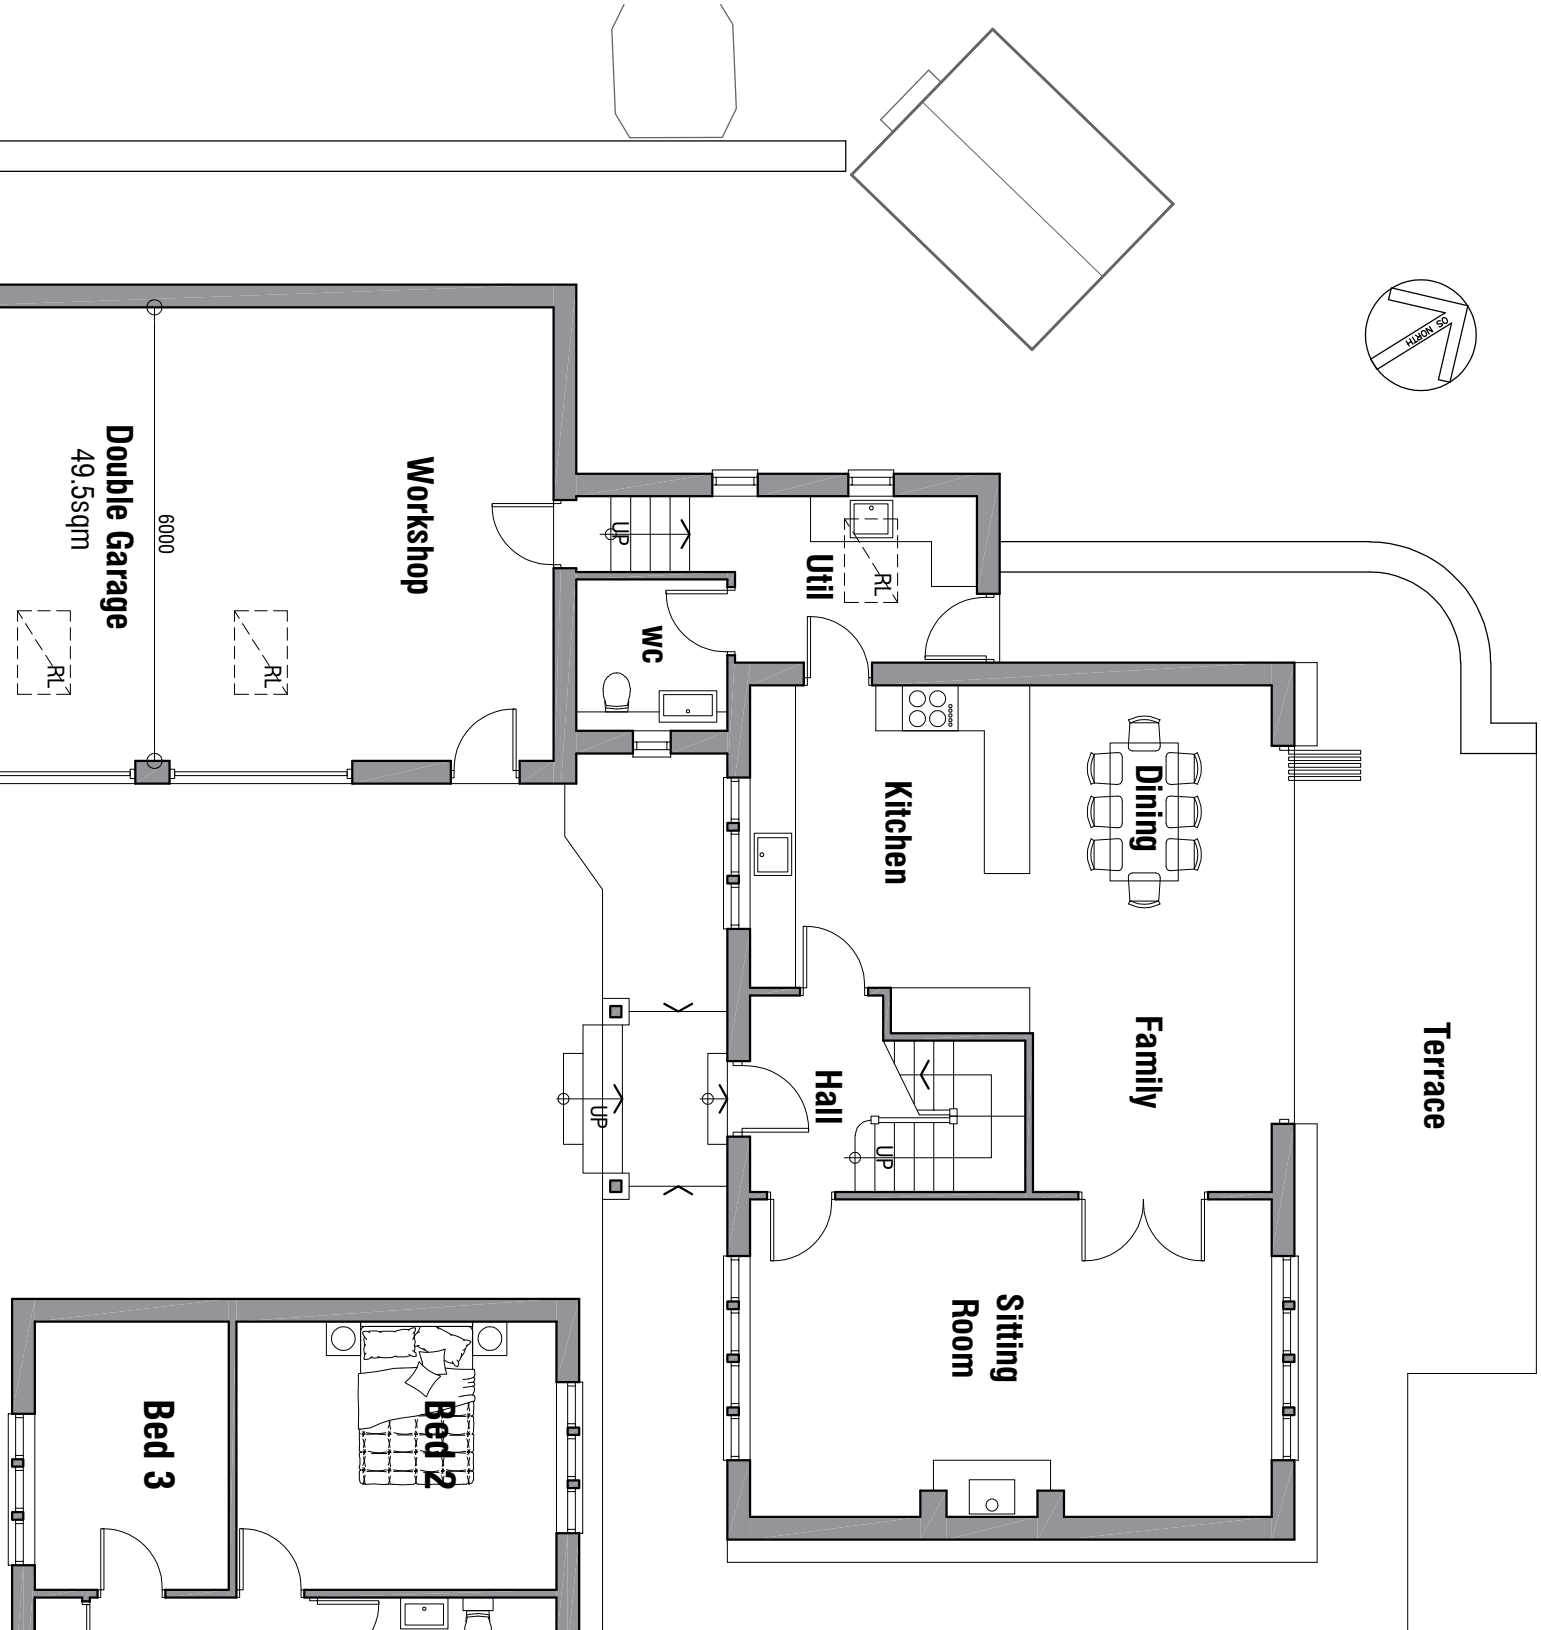
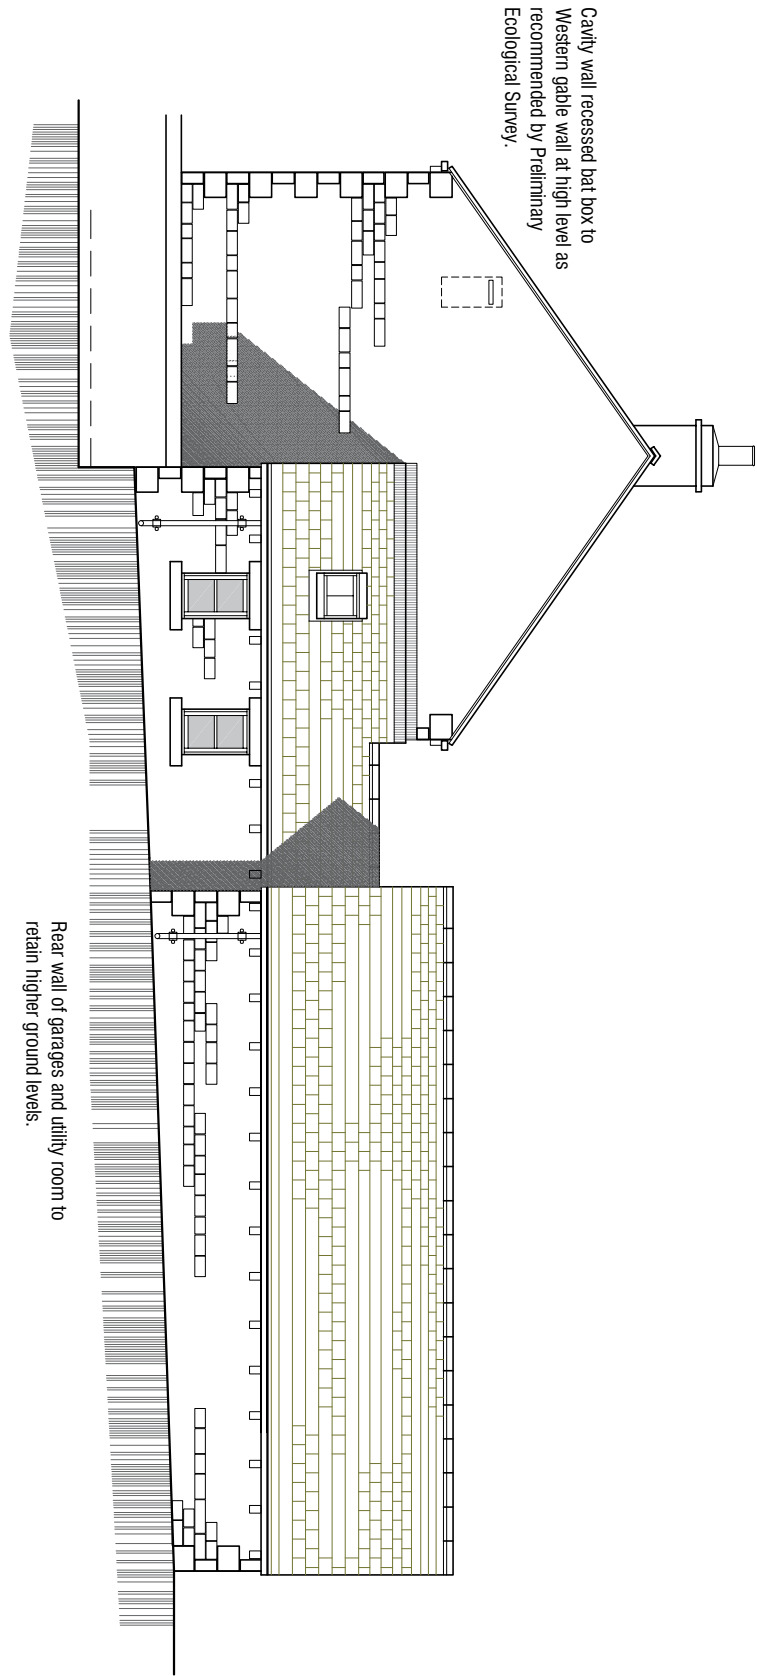
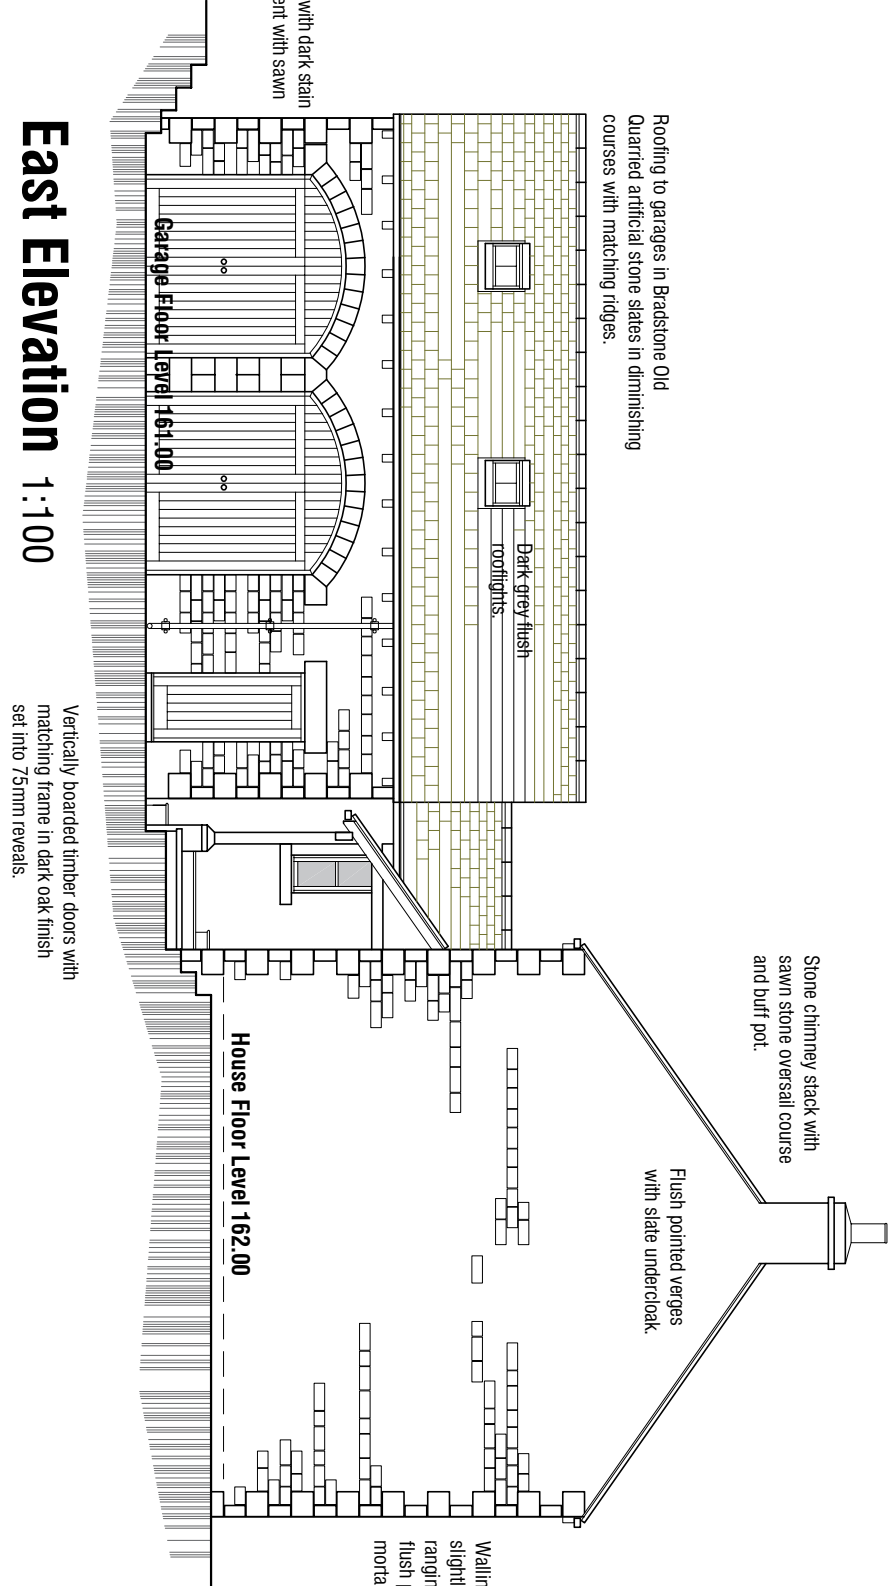


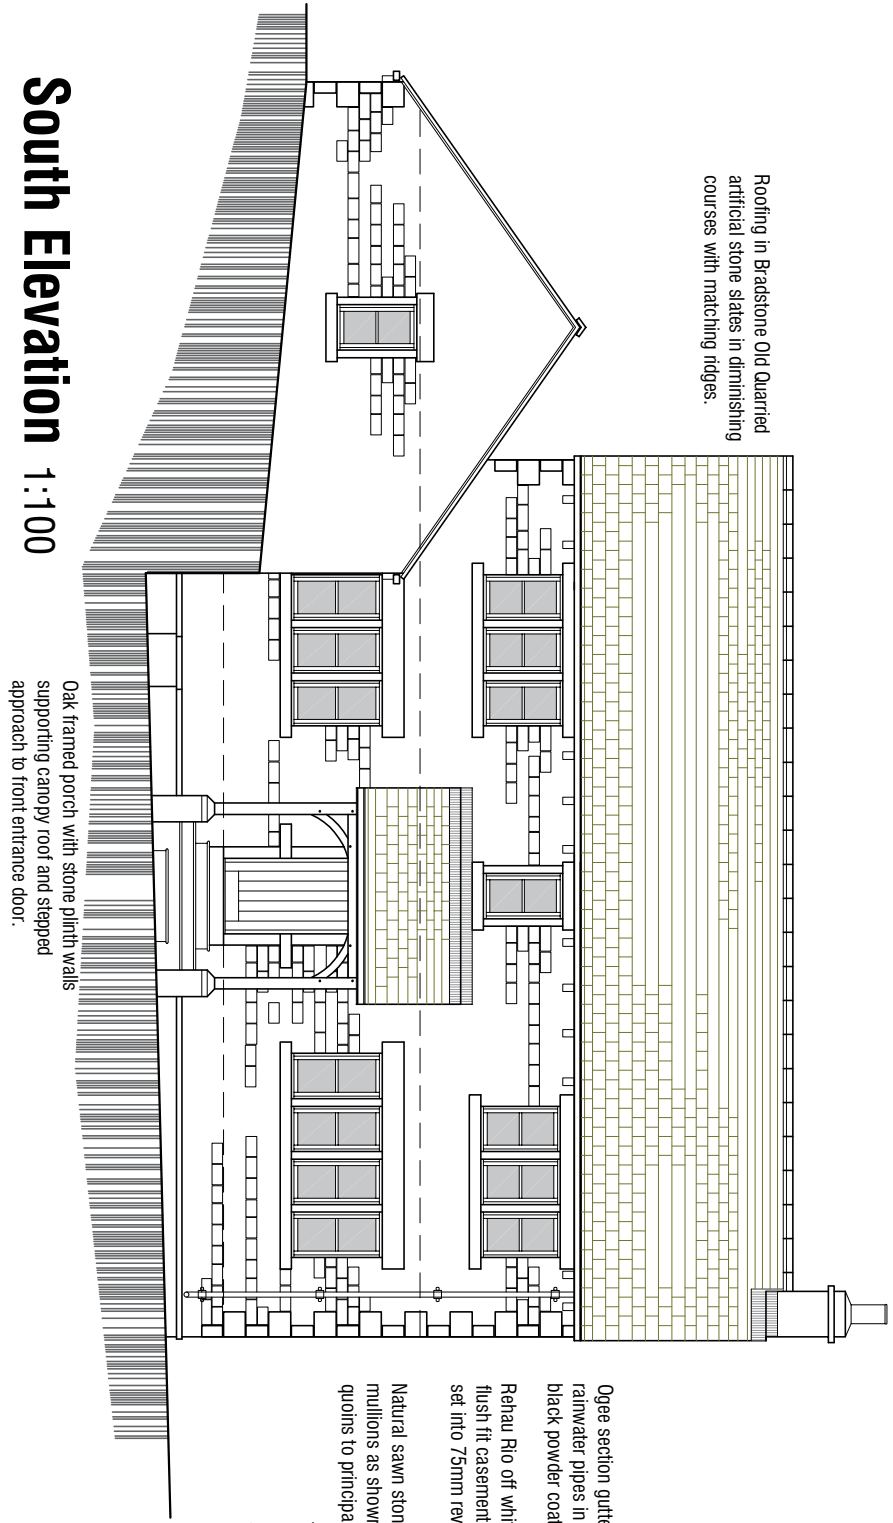

Ground Floor Plan 1:100

Gross Int Floor Area 90.5sqm excl garage

First Floor Plan 1:100

Gross Int Floor Area 75.6sqm

Proposed Dwelling
Berry Lane
Howbrook
Sheffield

PROPOSED

PLANS & ELEVATIONS

mboothdesign
architectural design and building consultants

Fairfield House
Barnesdale Close Barnsley
S70 2PL
T: 01226 286256
M: 07881898300
E: mboothdesign@btconnect.com

Scale 1:200 @ A1 Drawn MJB

Date OCT 2019 Ref. 18.38

Dwg No. P1 Rev. 8

0cm 2cm 4cm 6cm

Copyright mboothdesign. All dimensions in millimetres unless otherwise stated.
Dimensions for setting out in existing buildings are to be checked and verified on site.

B 25.02.2020 - Increase garage to 6.0m depth internally;
add house and garage floor levels.
A 31.10.2019 - Updated for planning application.