
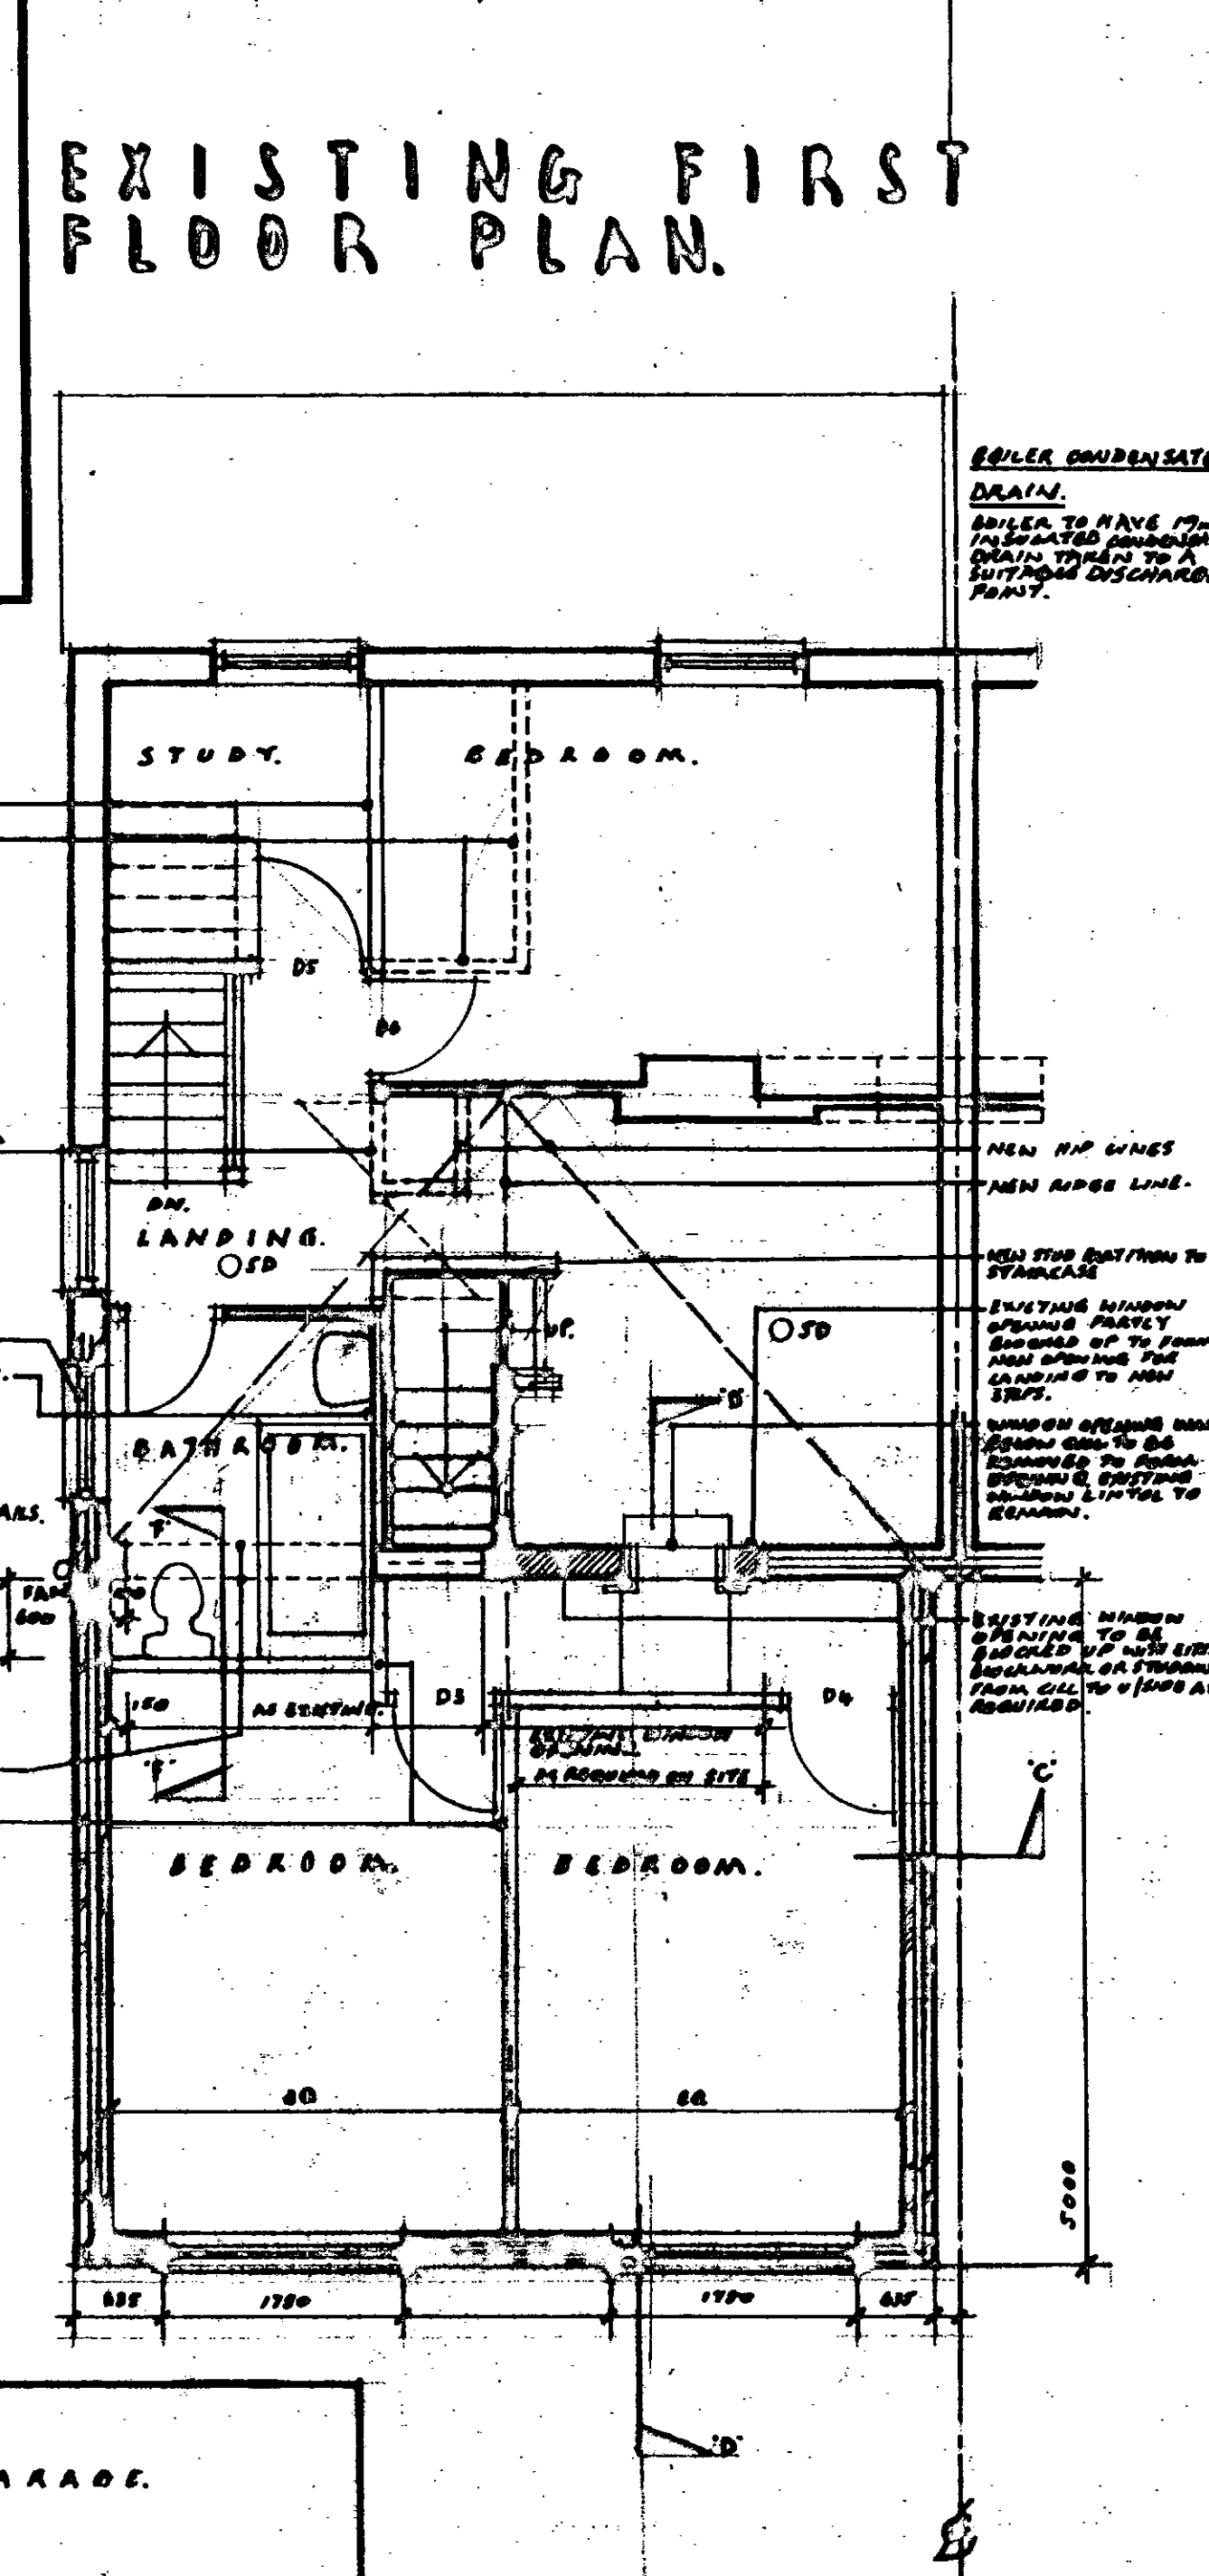
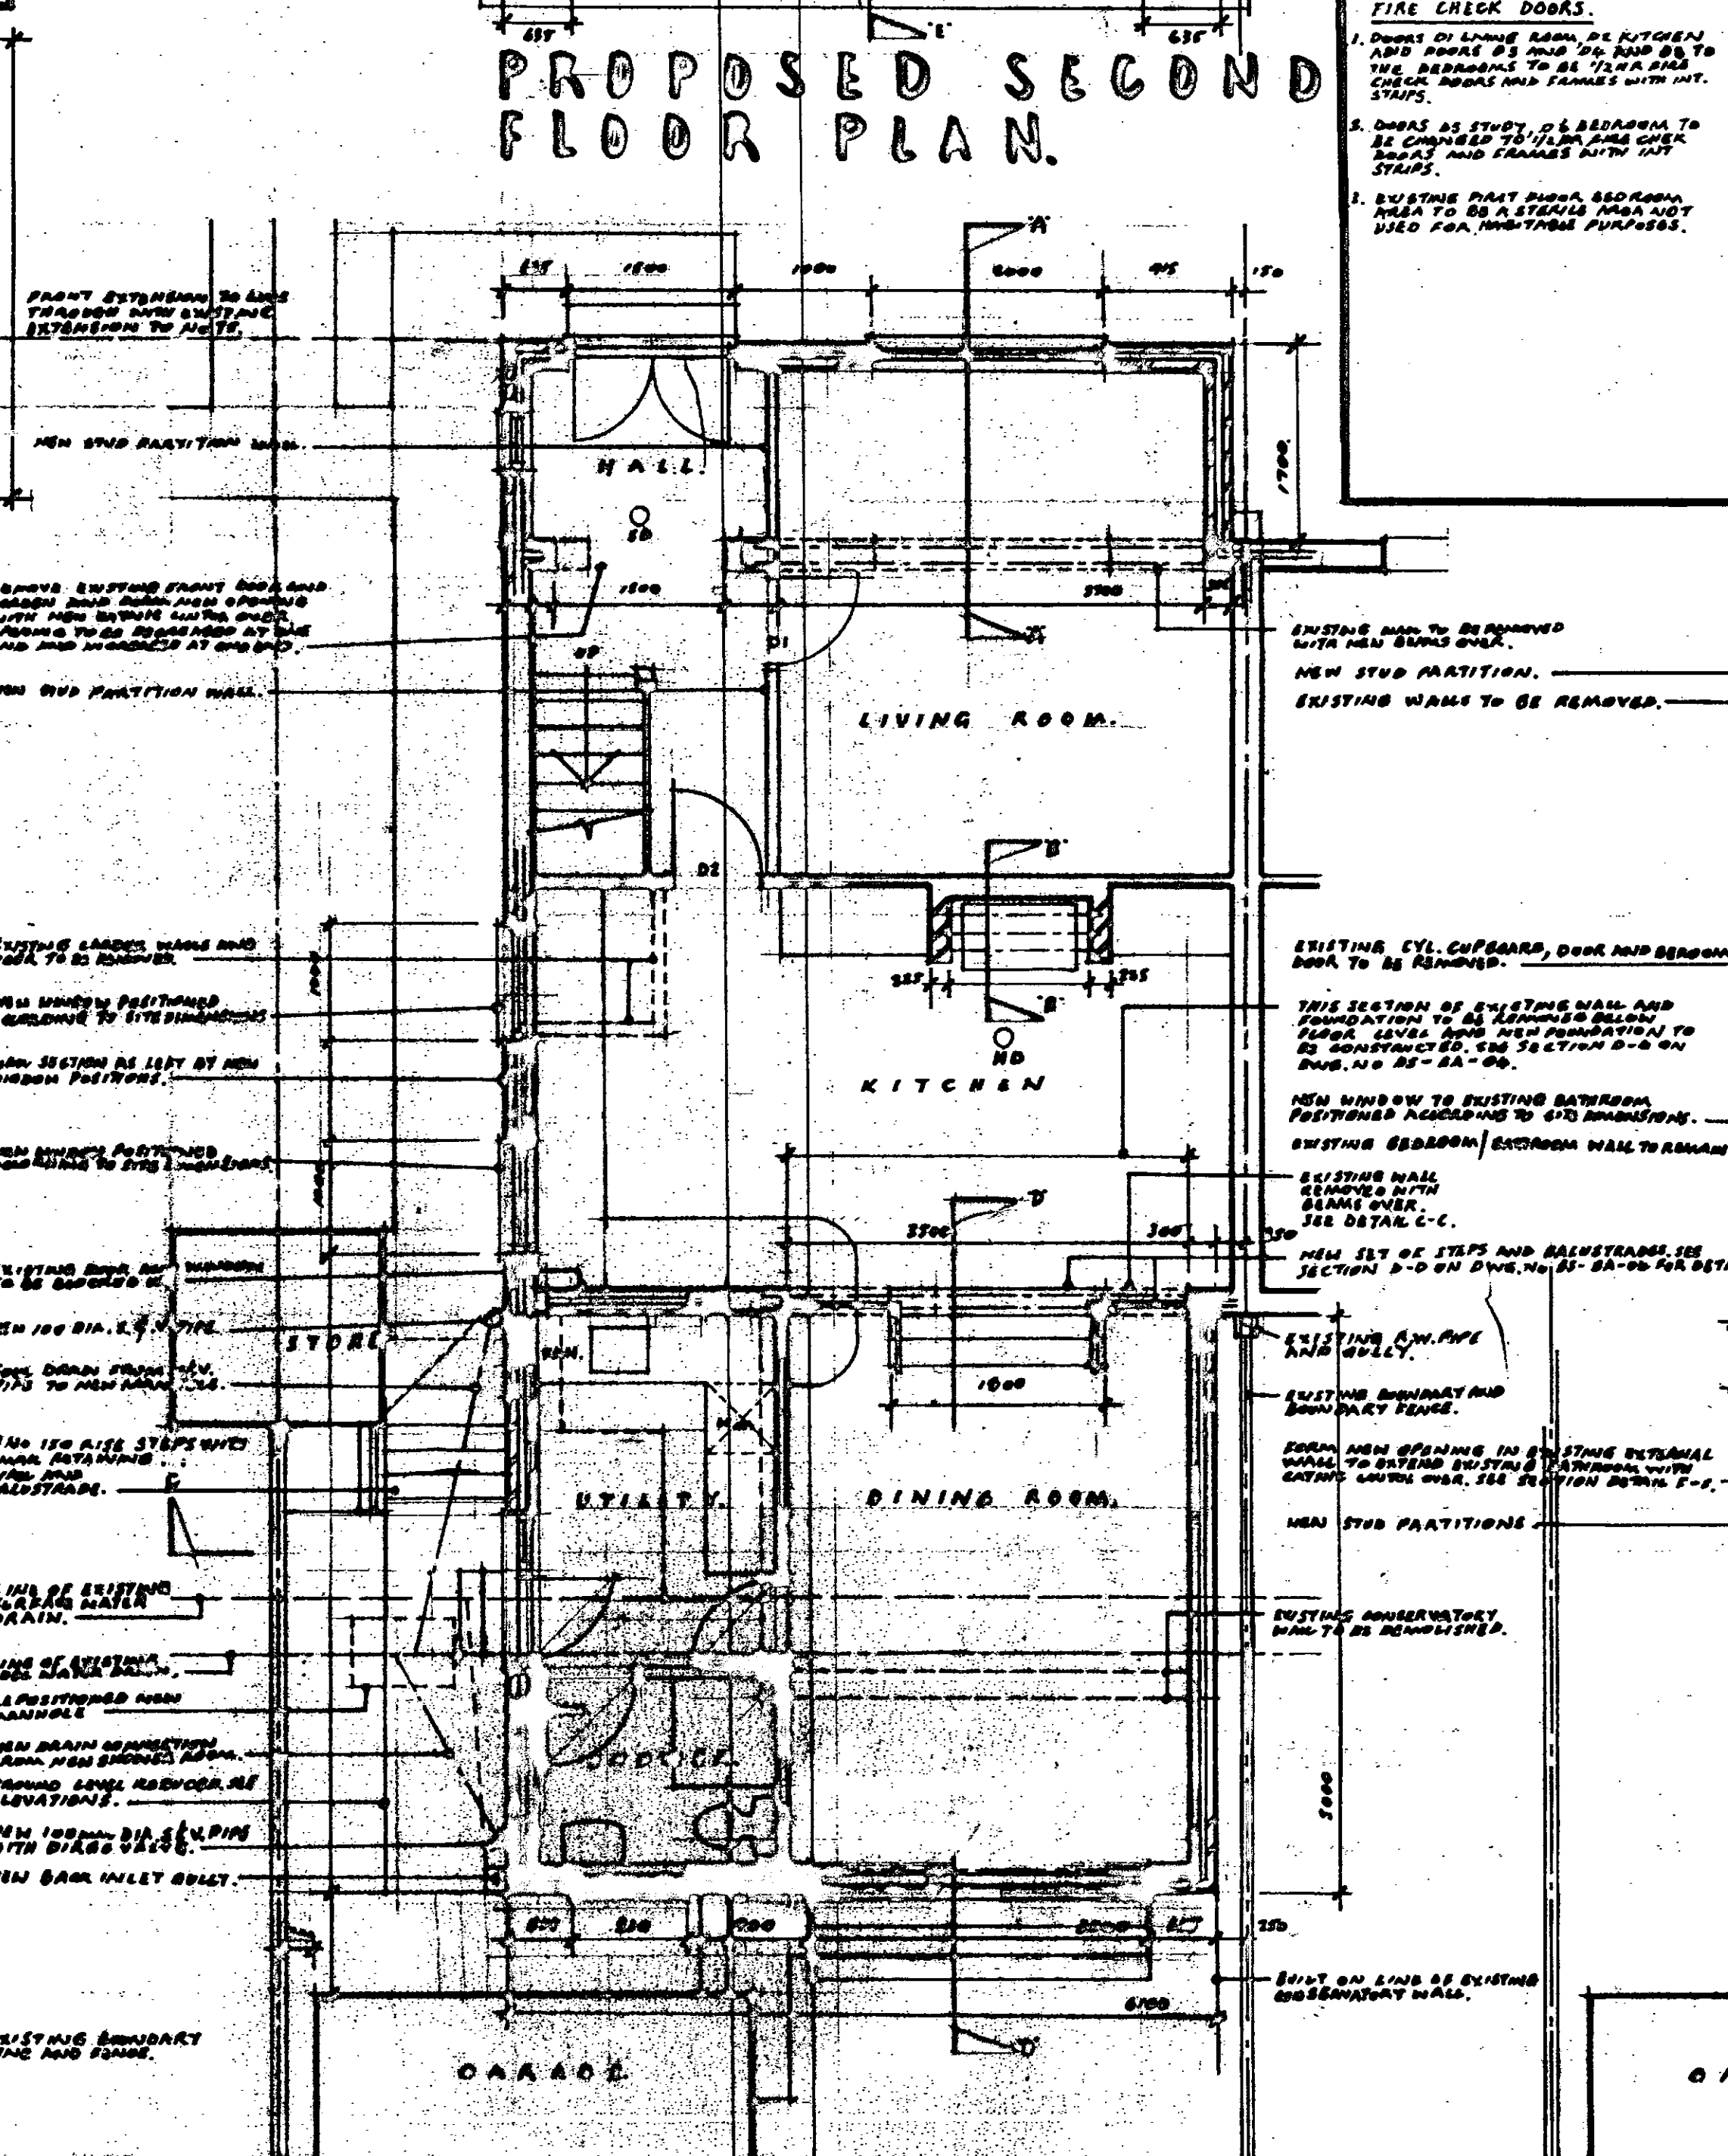
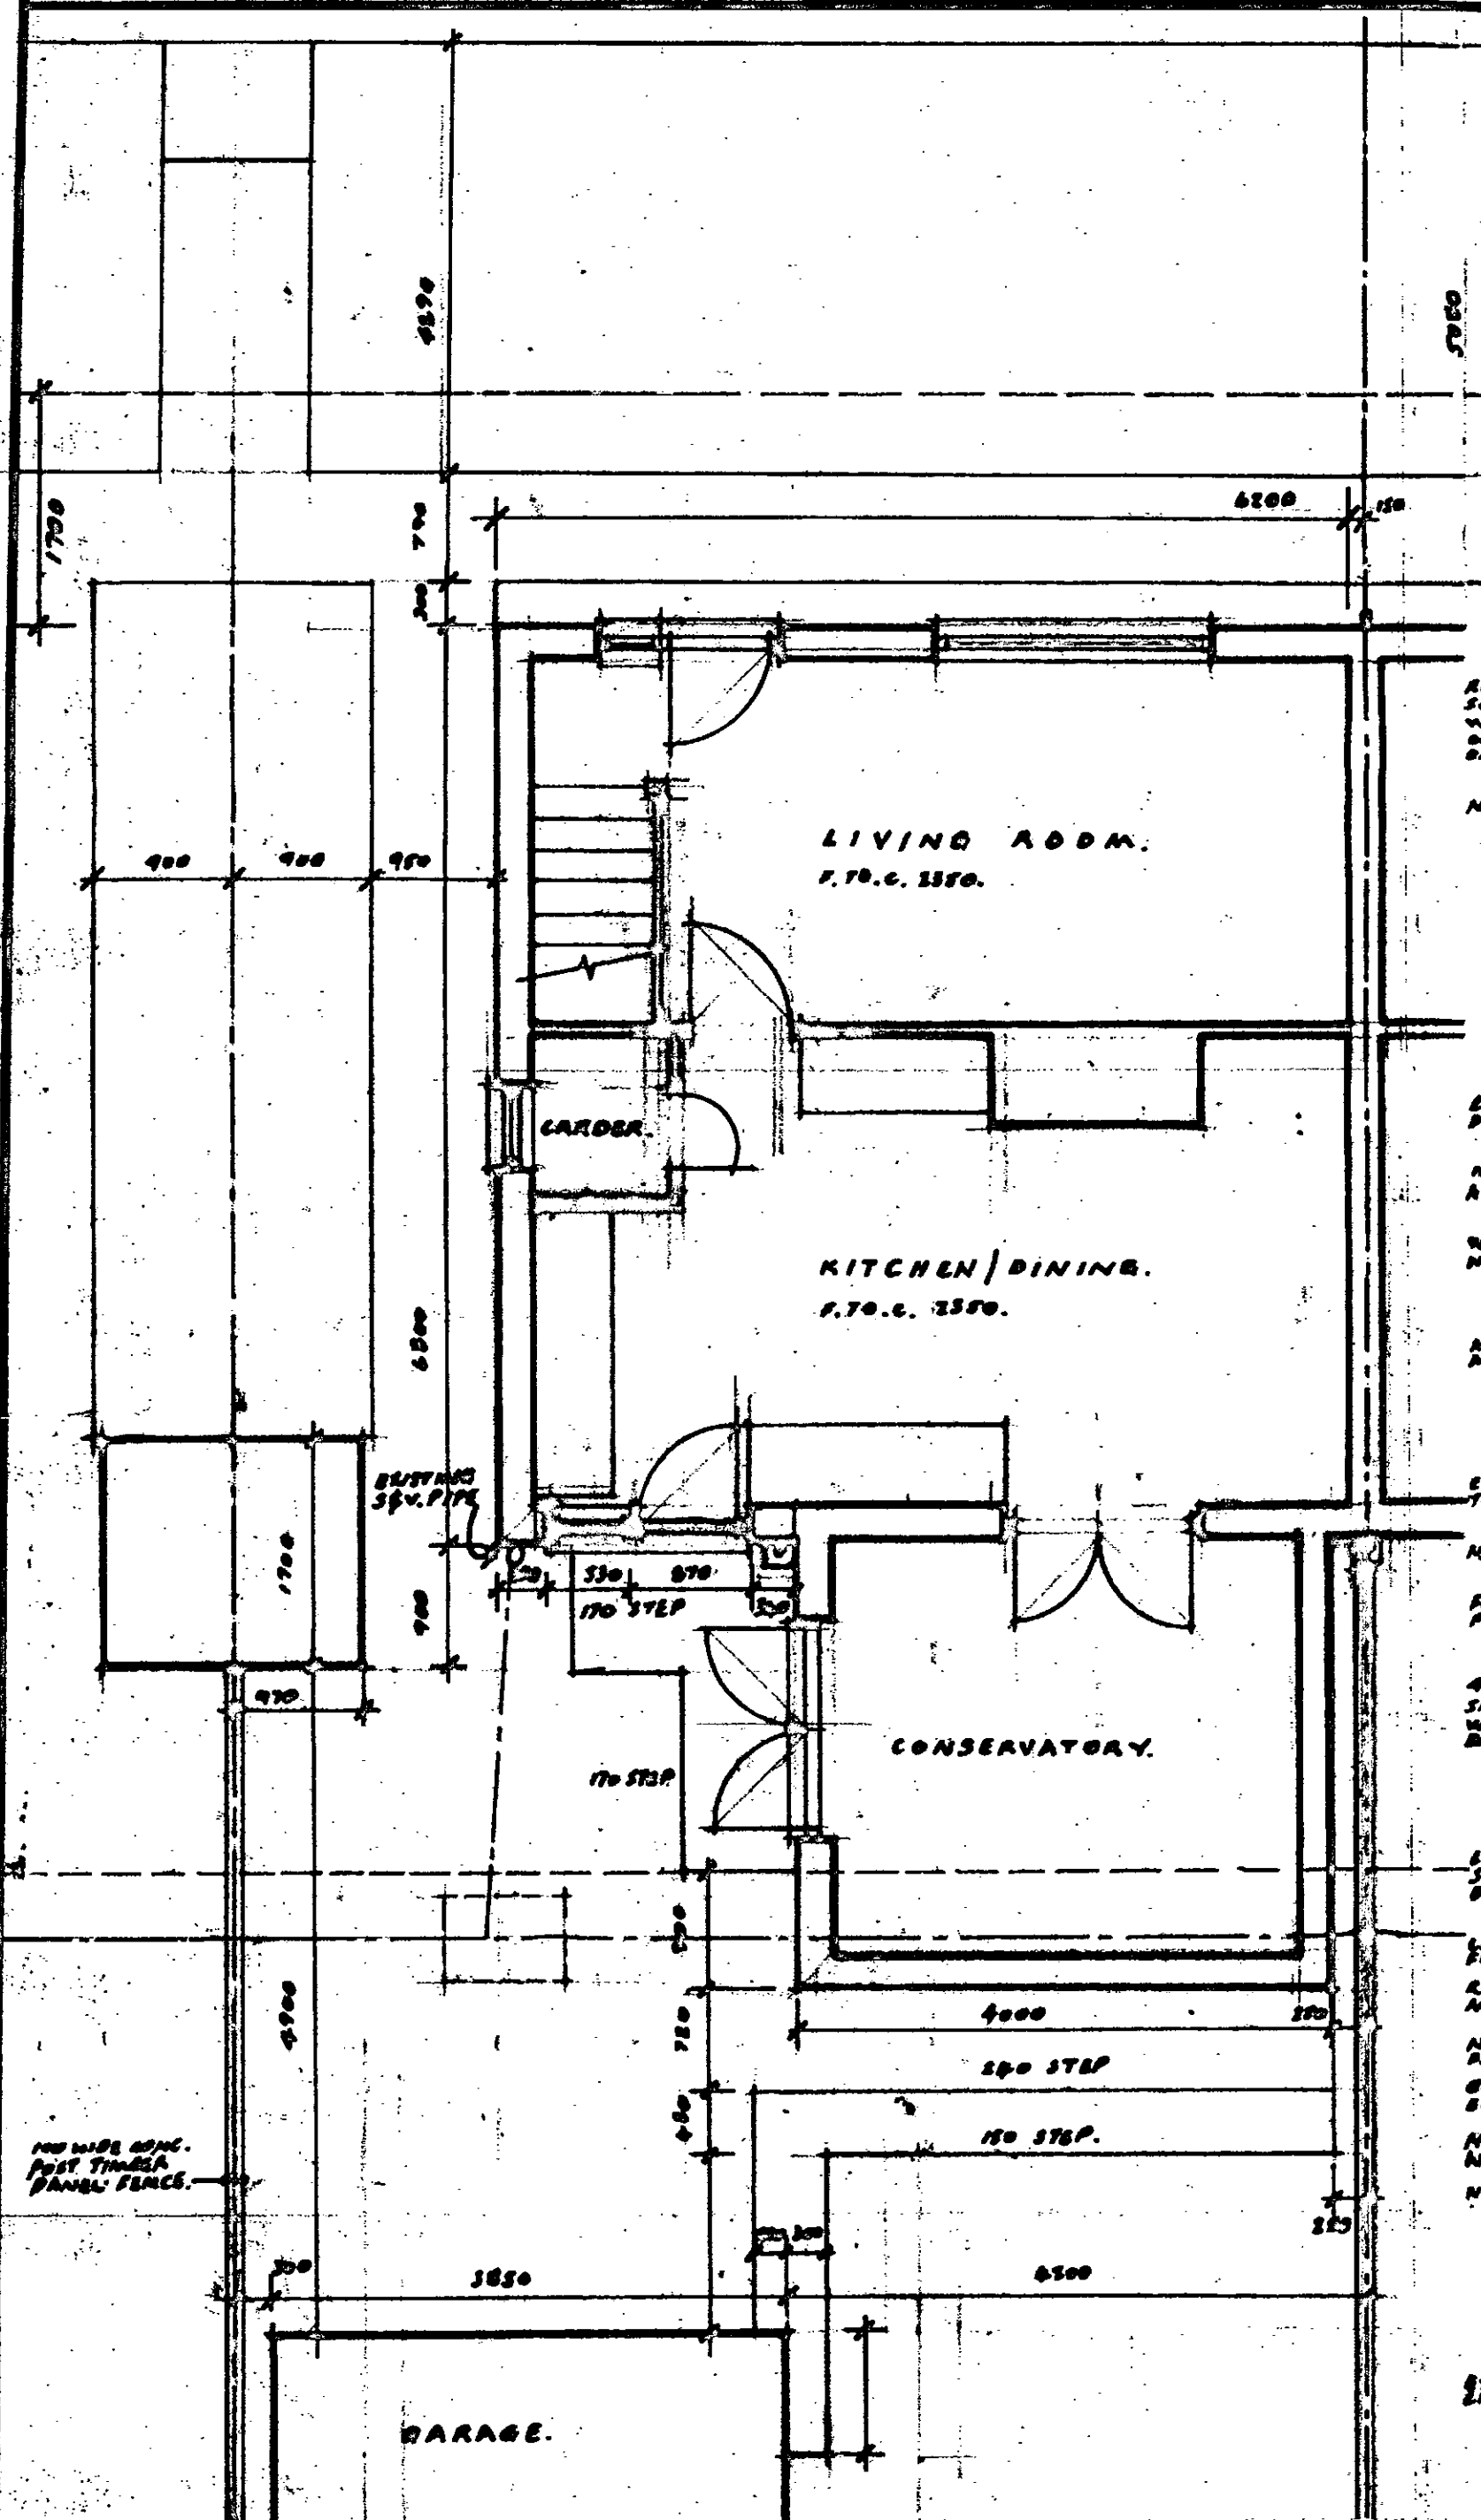
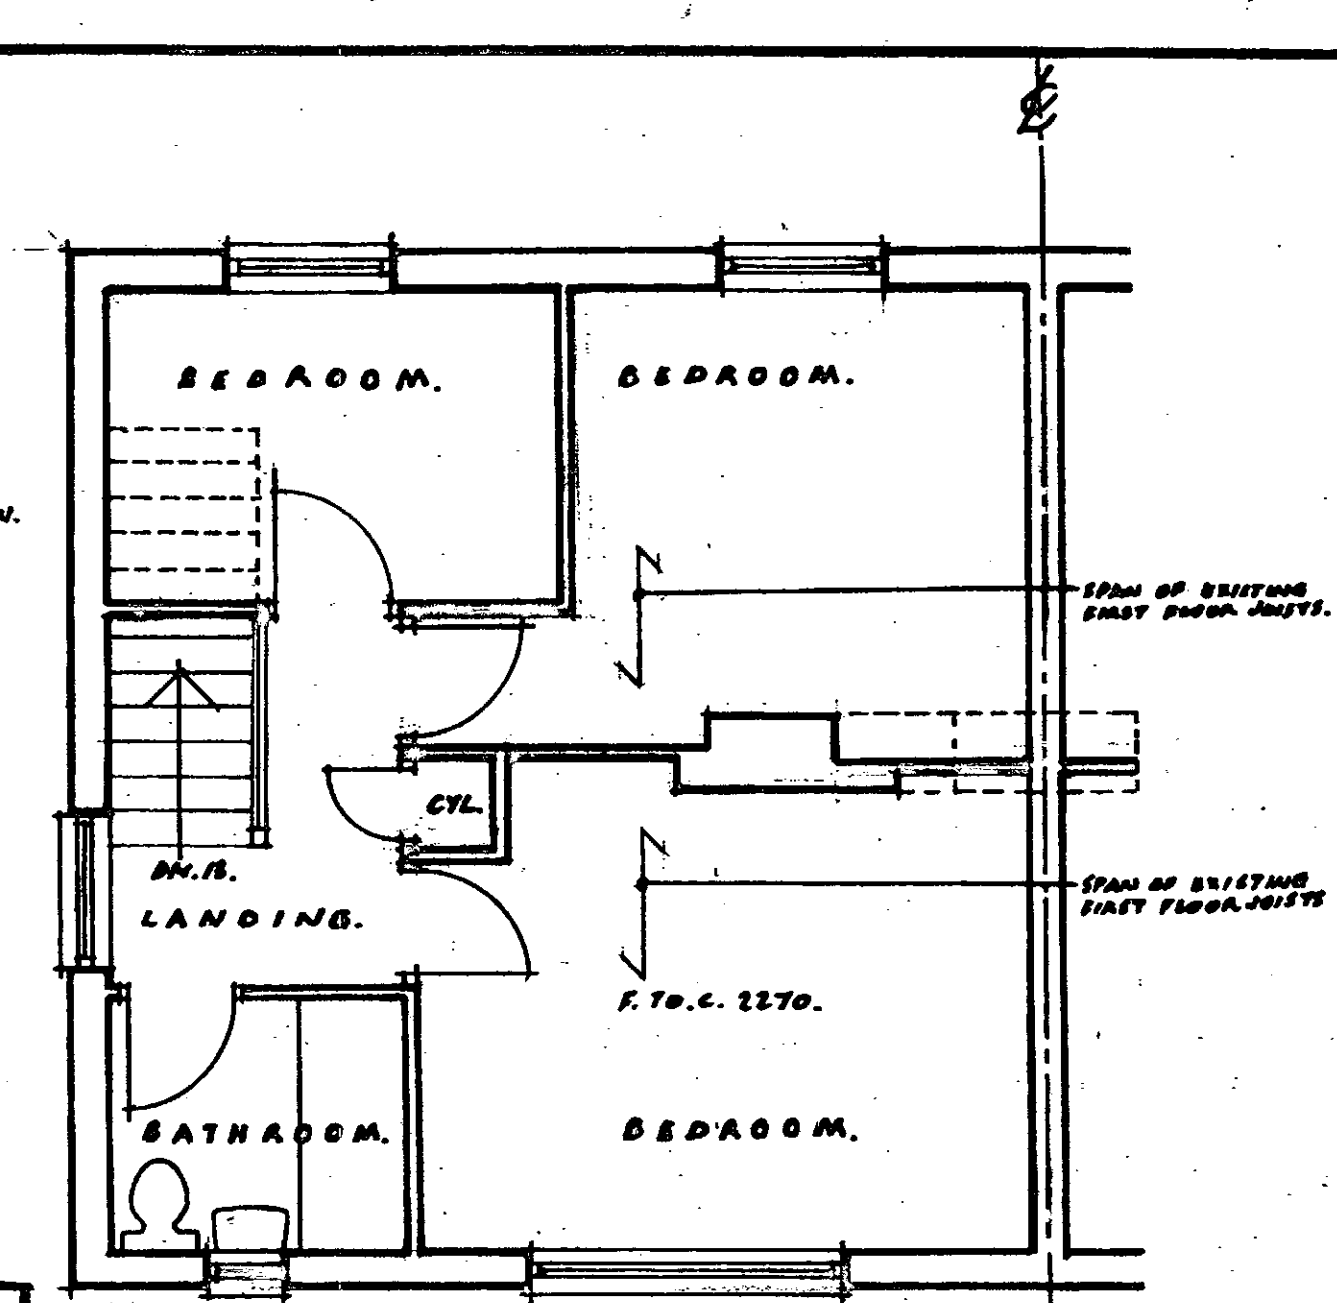
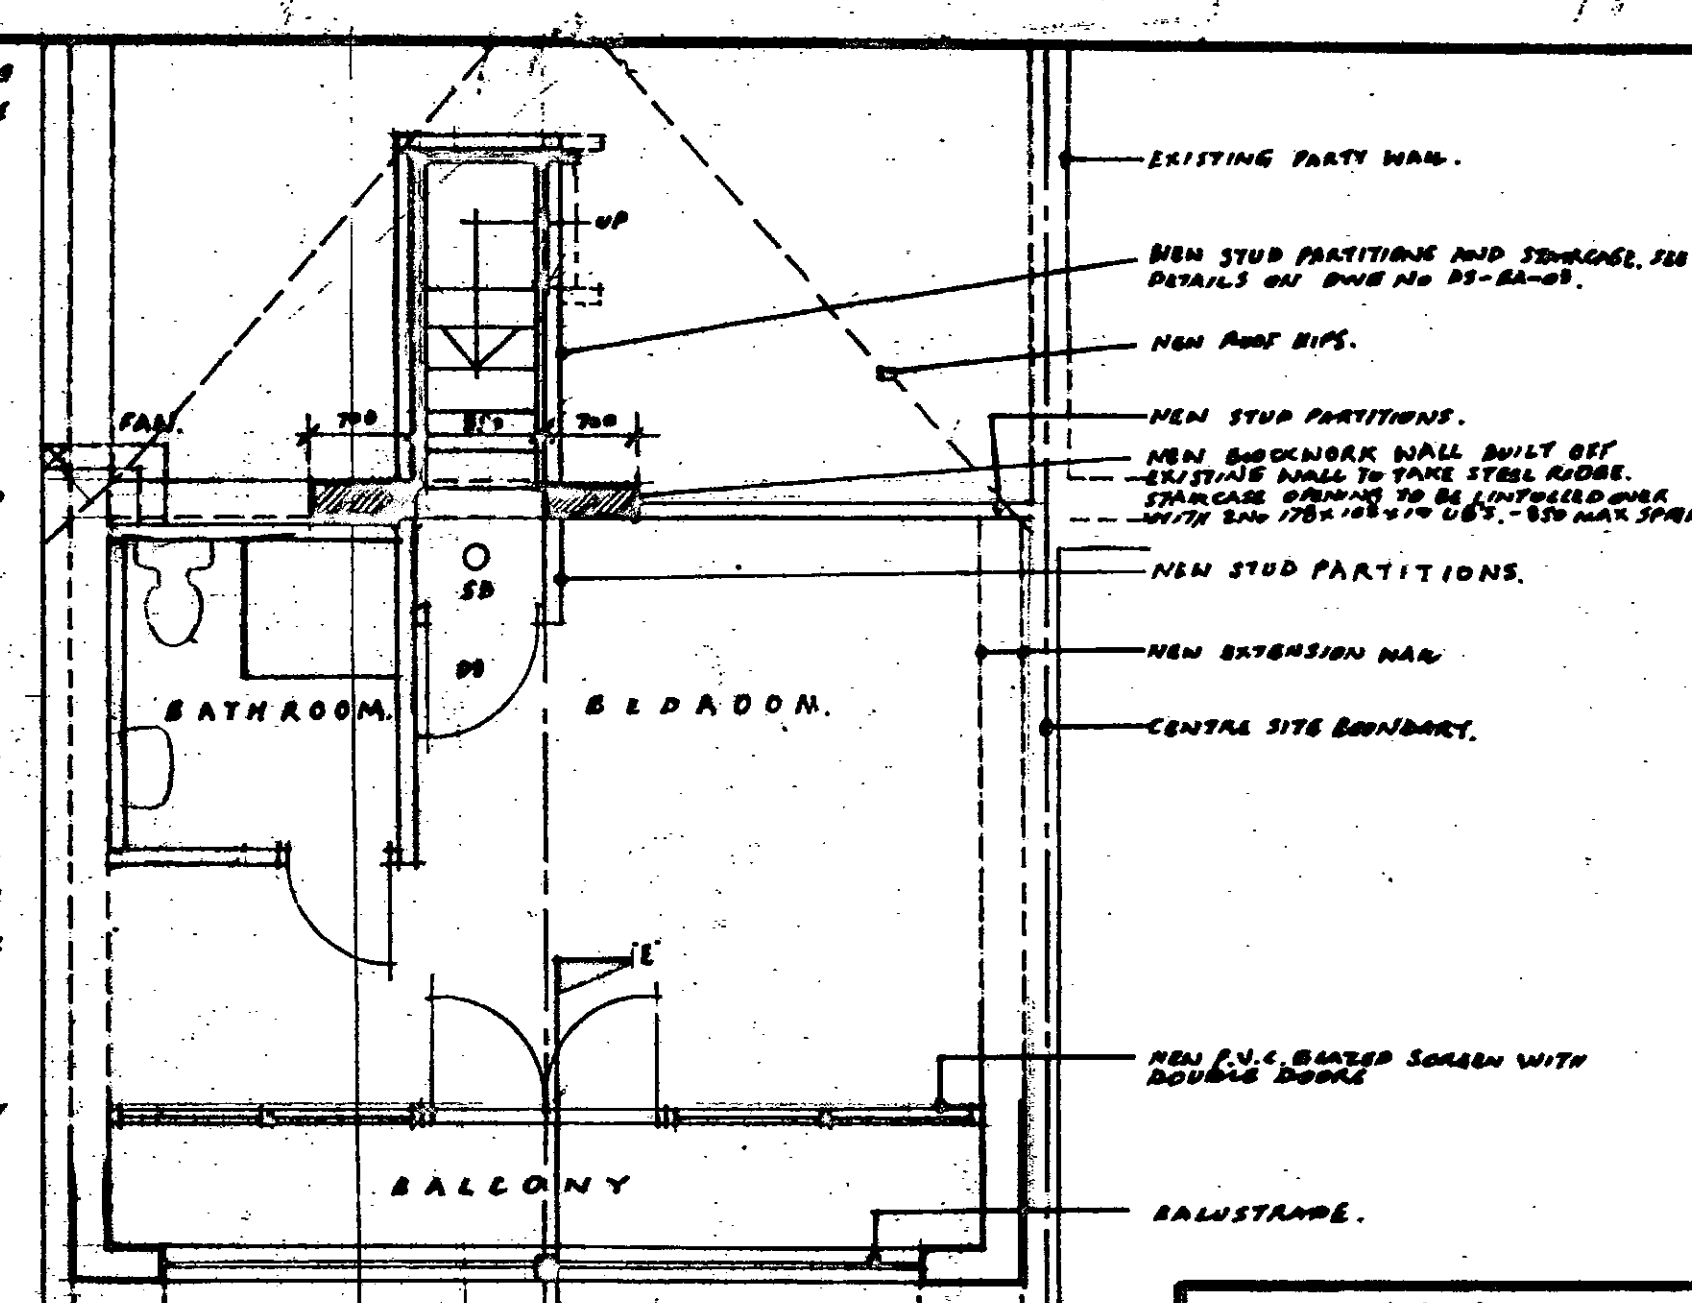
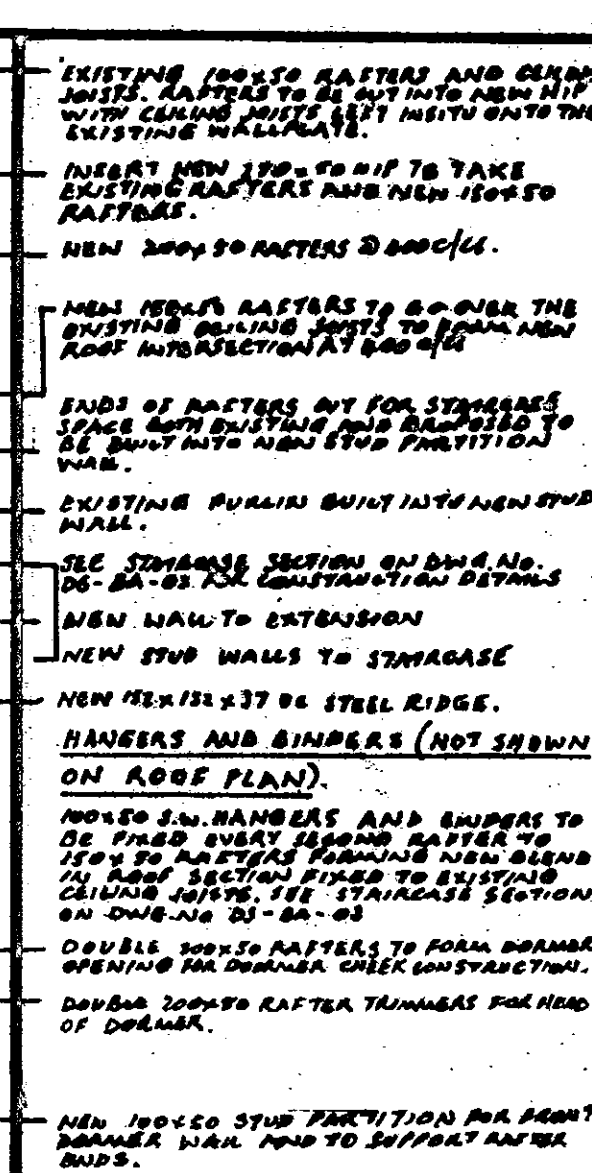
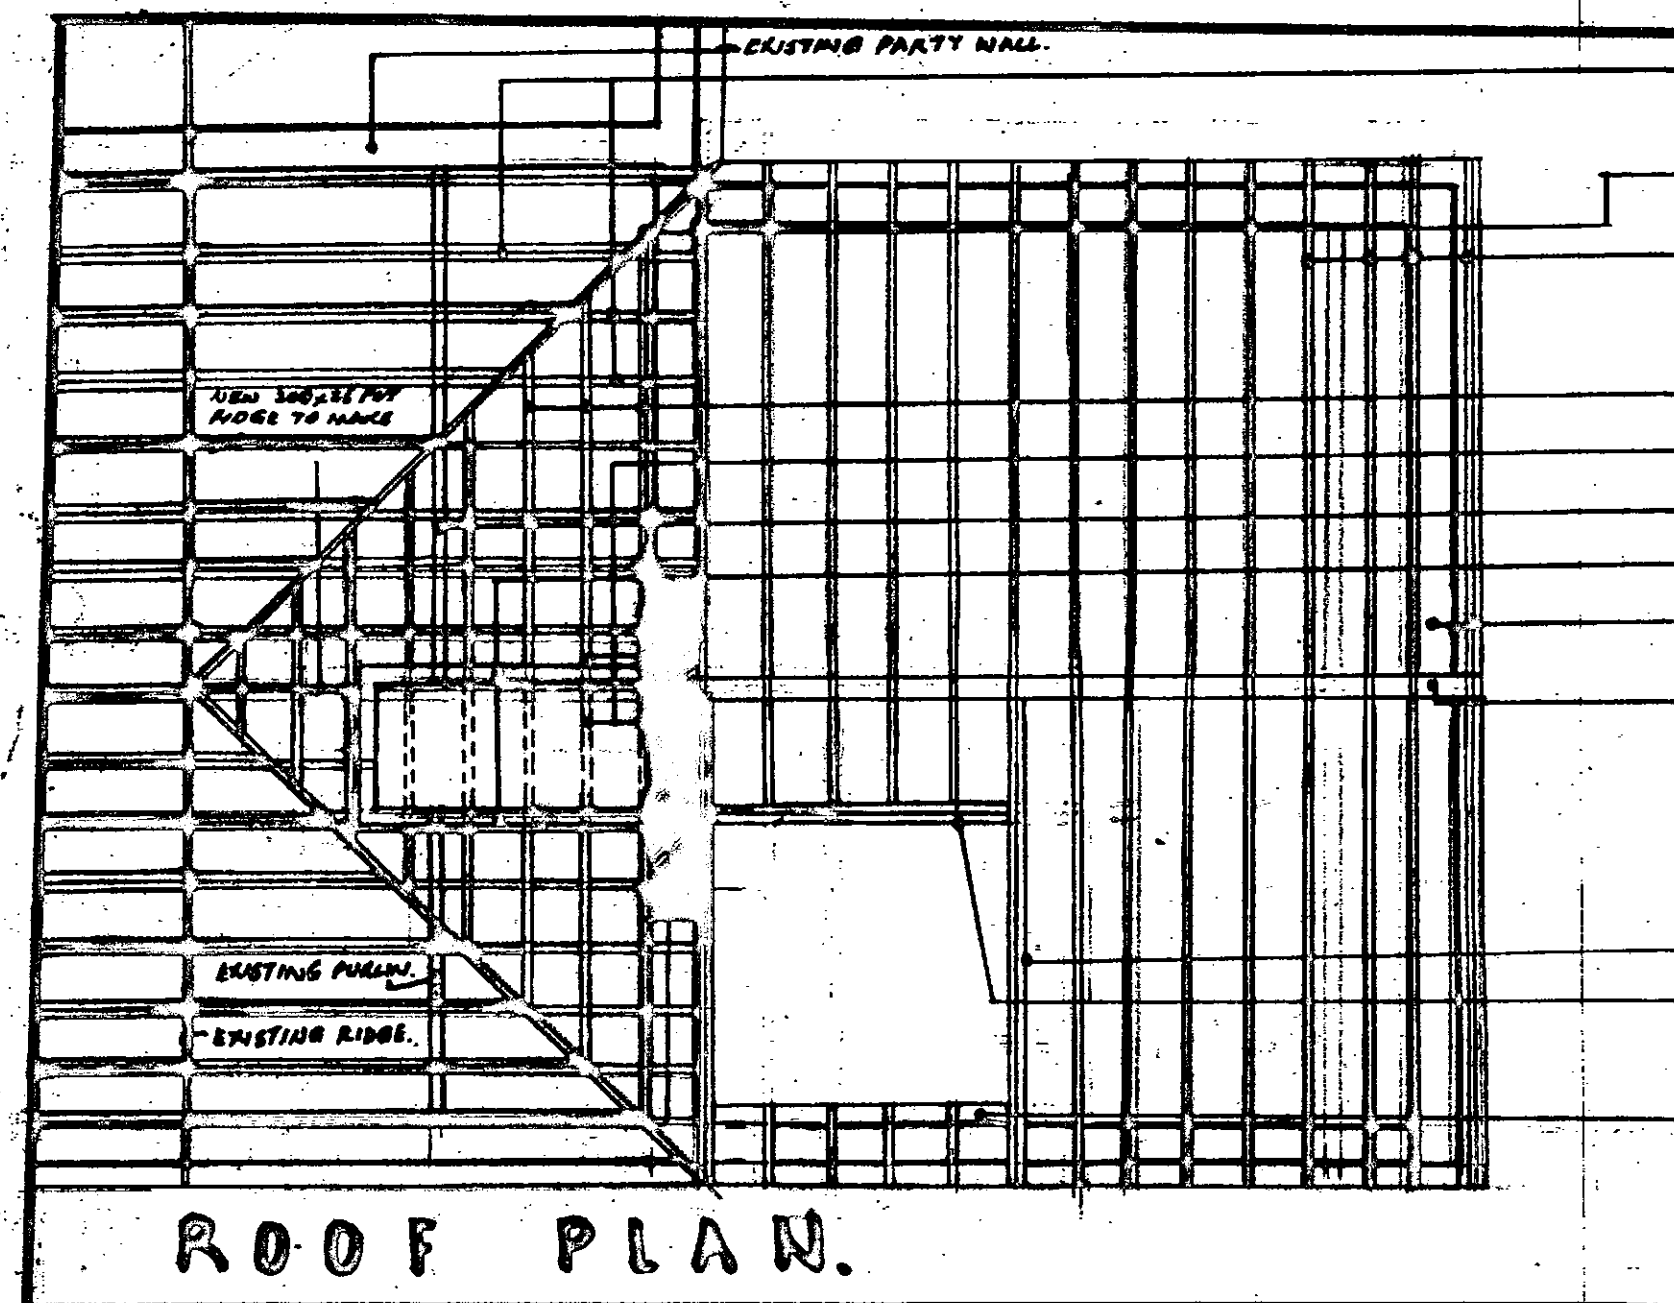



[illegible]

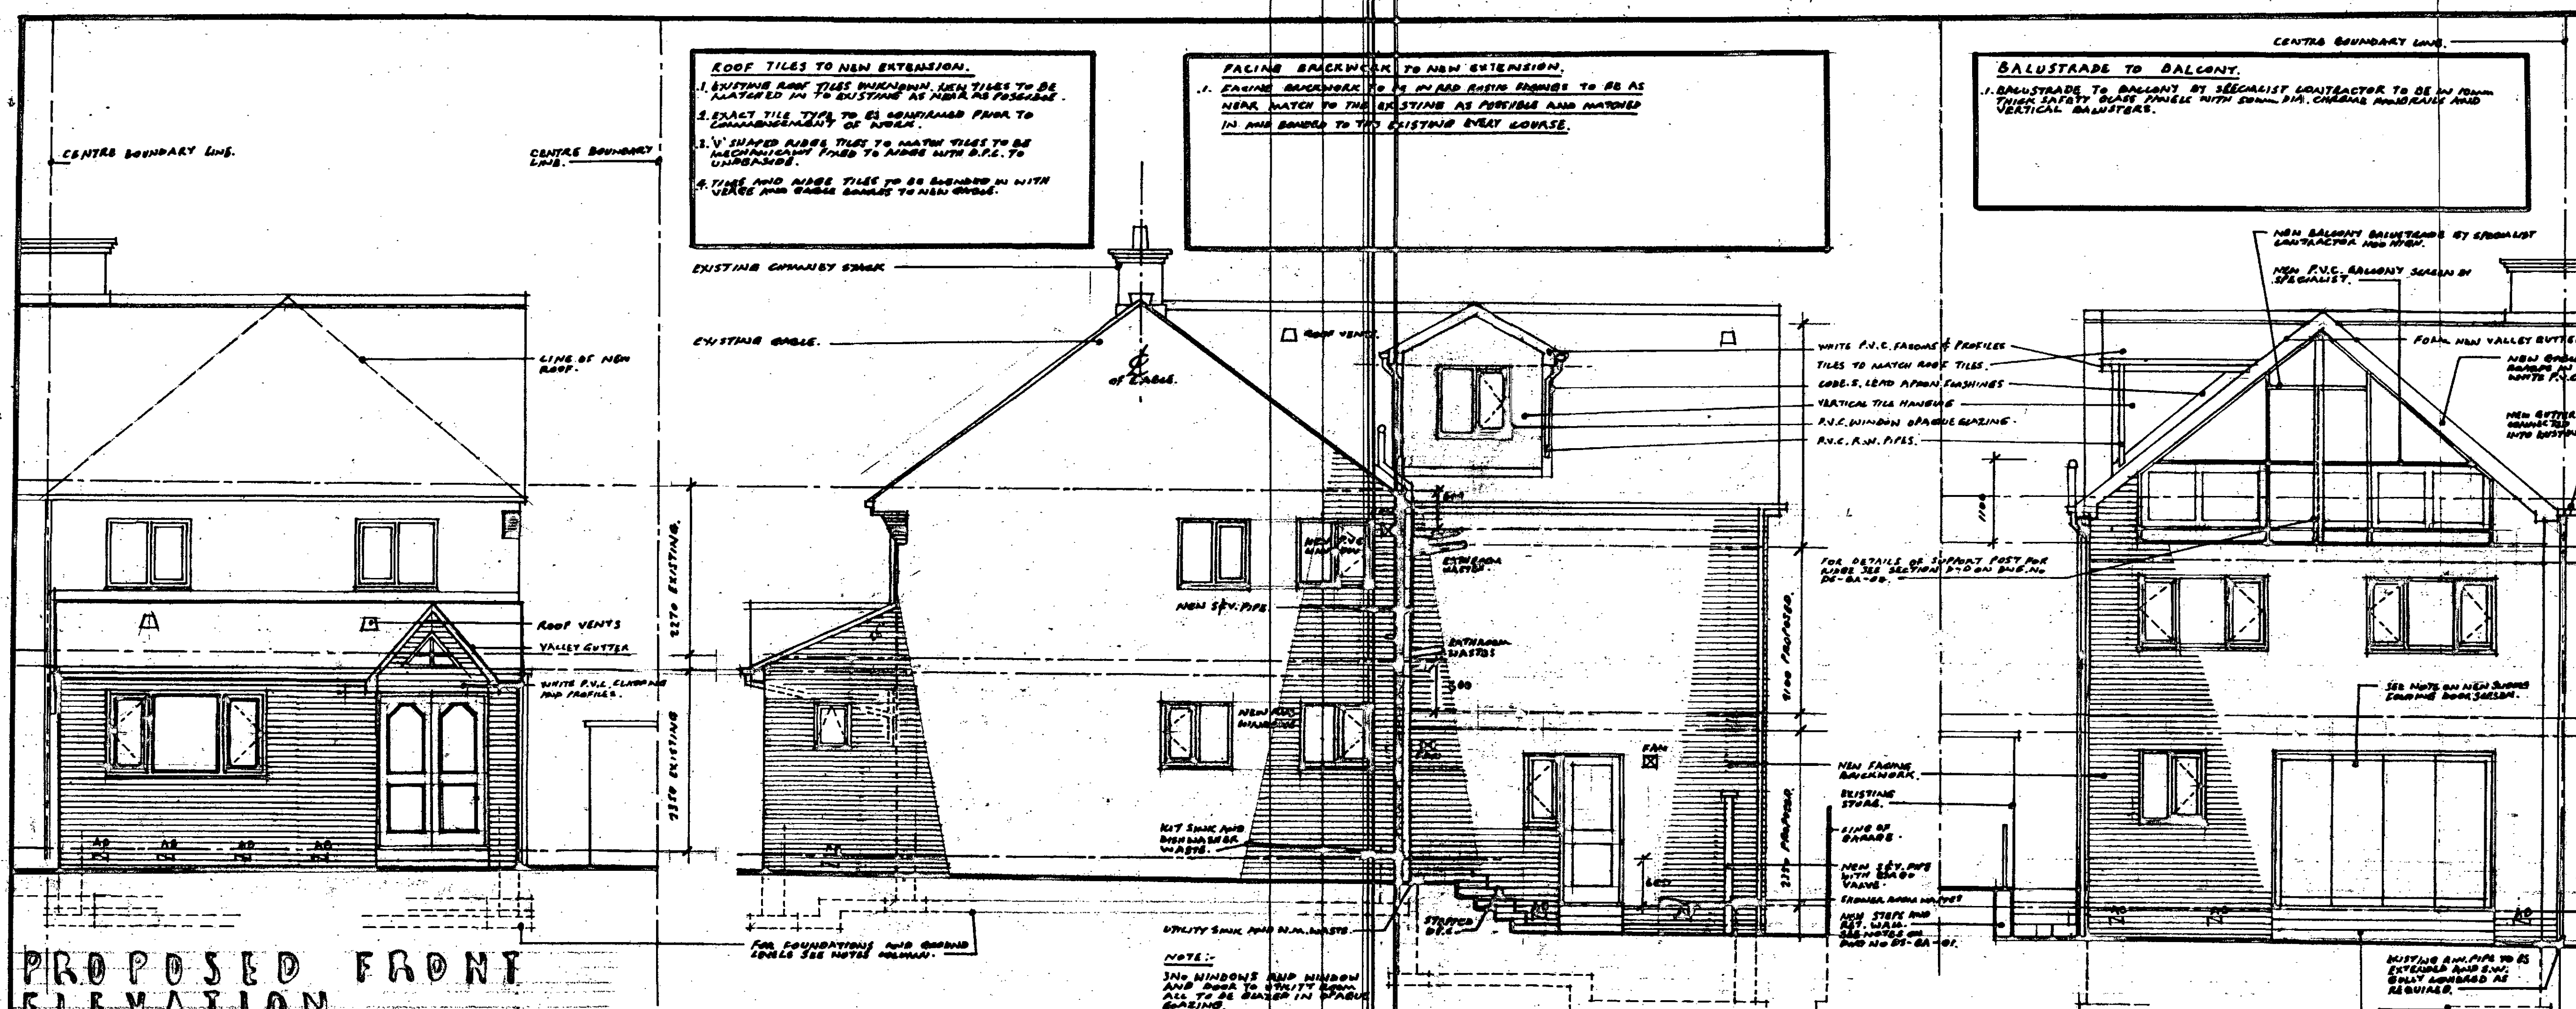


PROPOSED FRONT ELEVATION.

PROPOSED SIDE ELEVATION.


PROPOSED REAR ELEVATION.

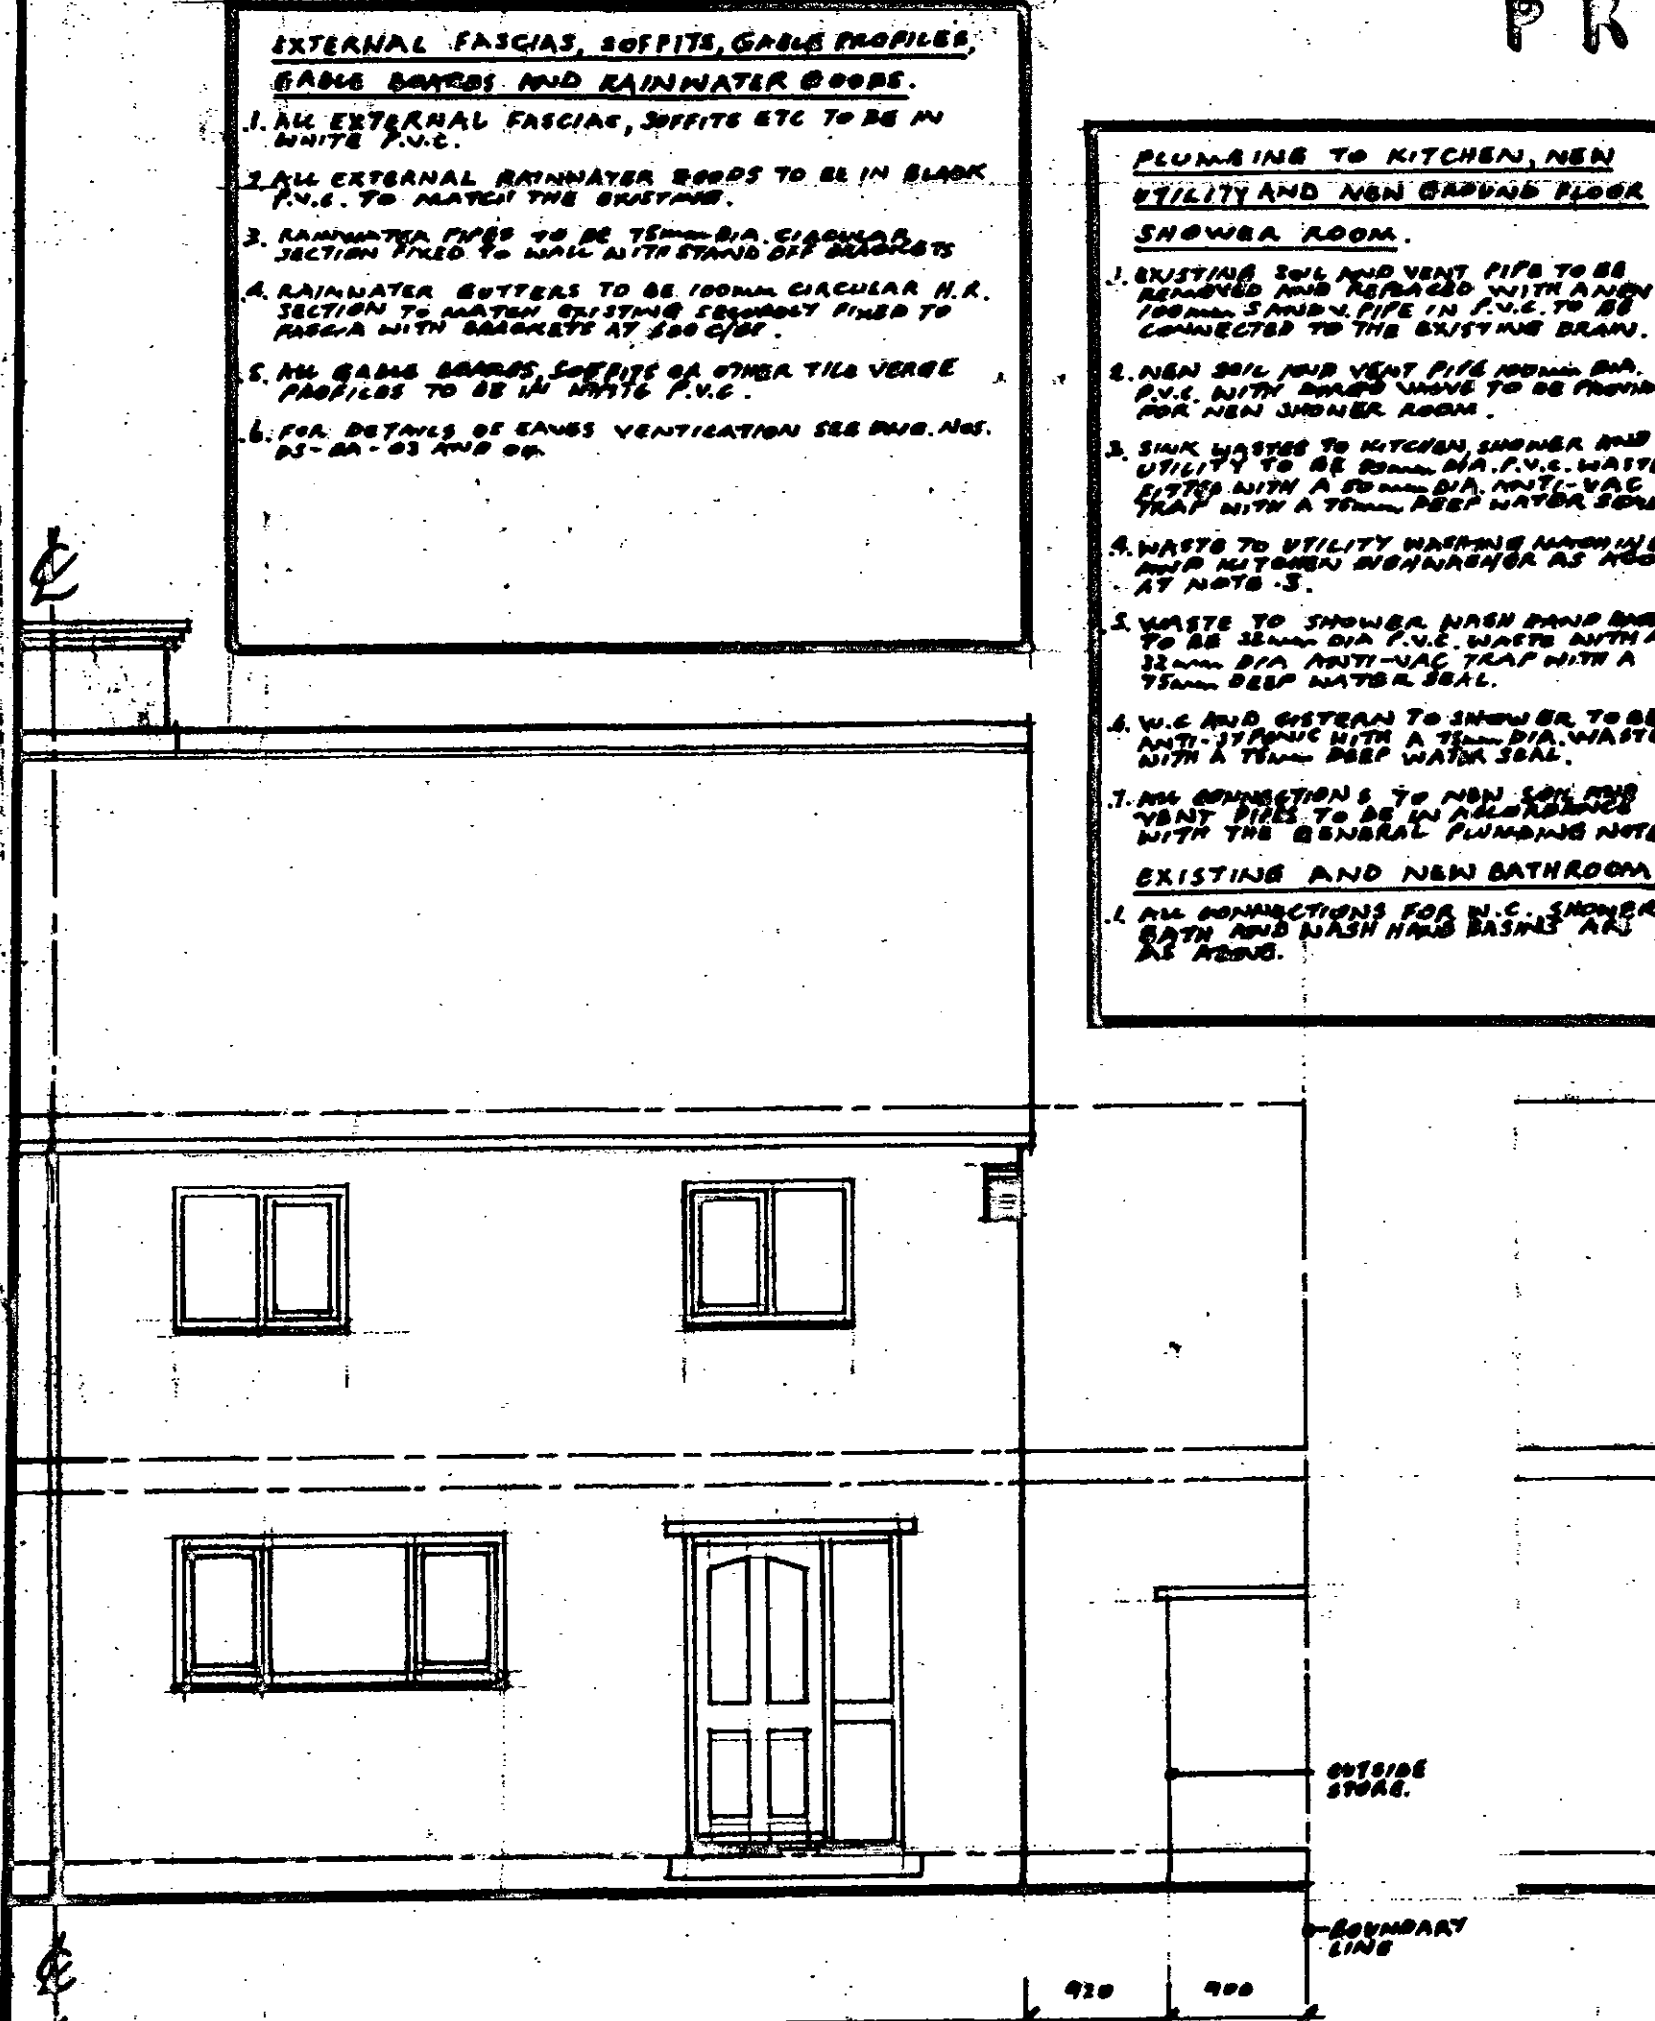

EXISTING FRONT ELEVATION.

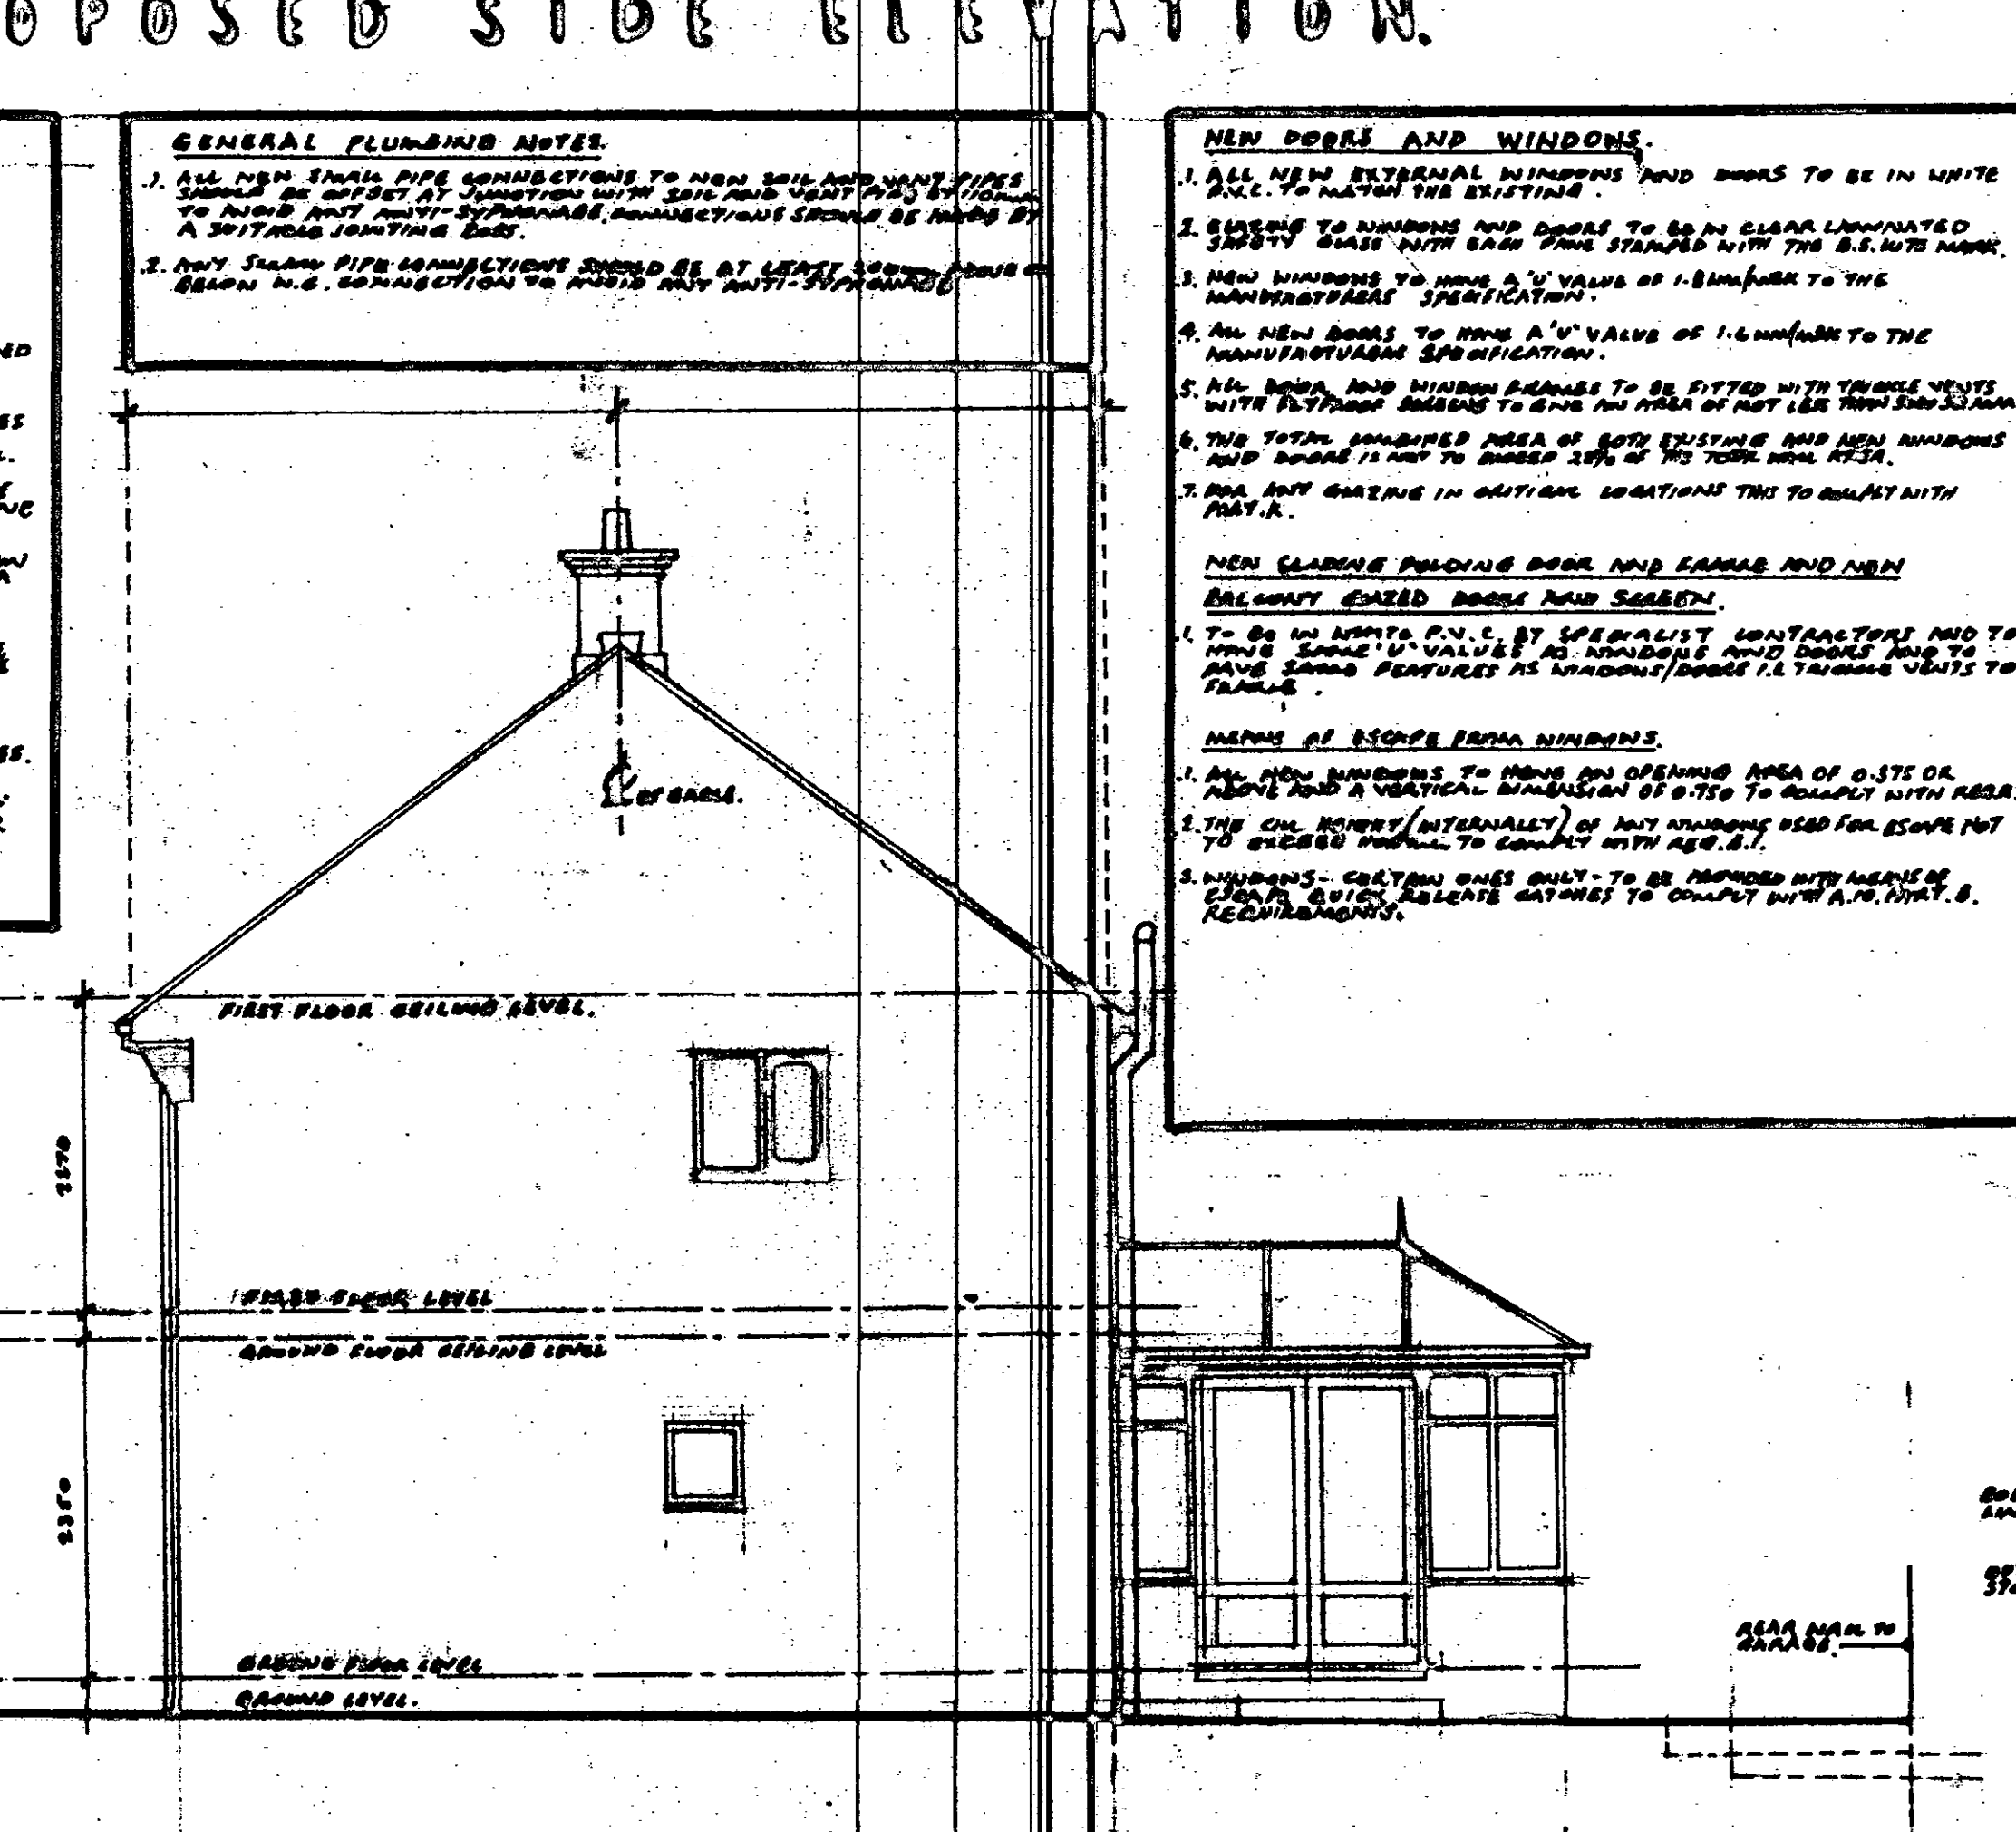

EXISTING SIDE ELEVATION.

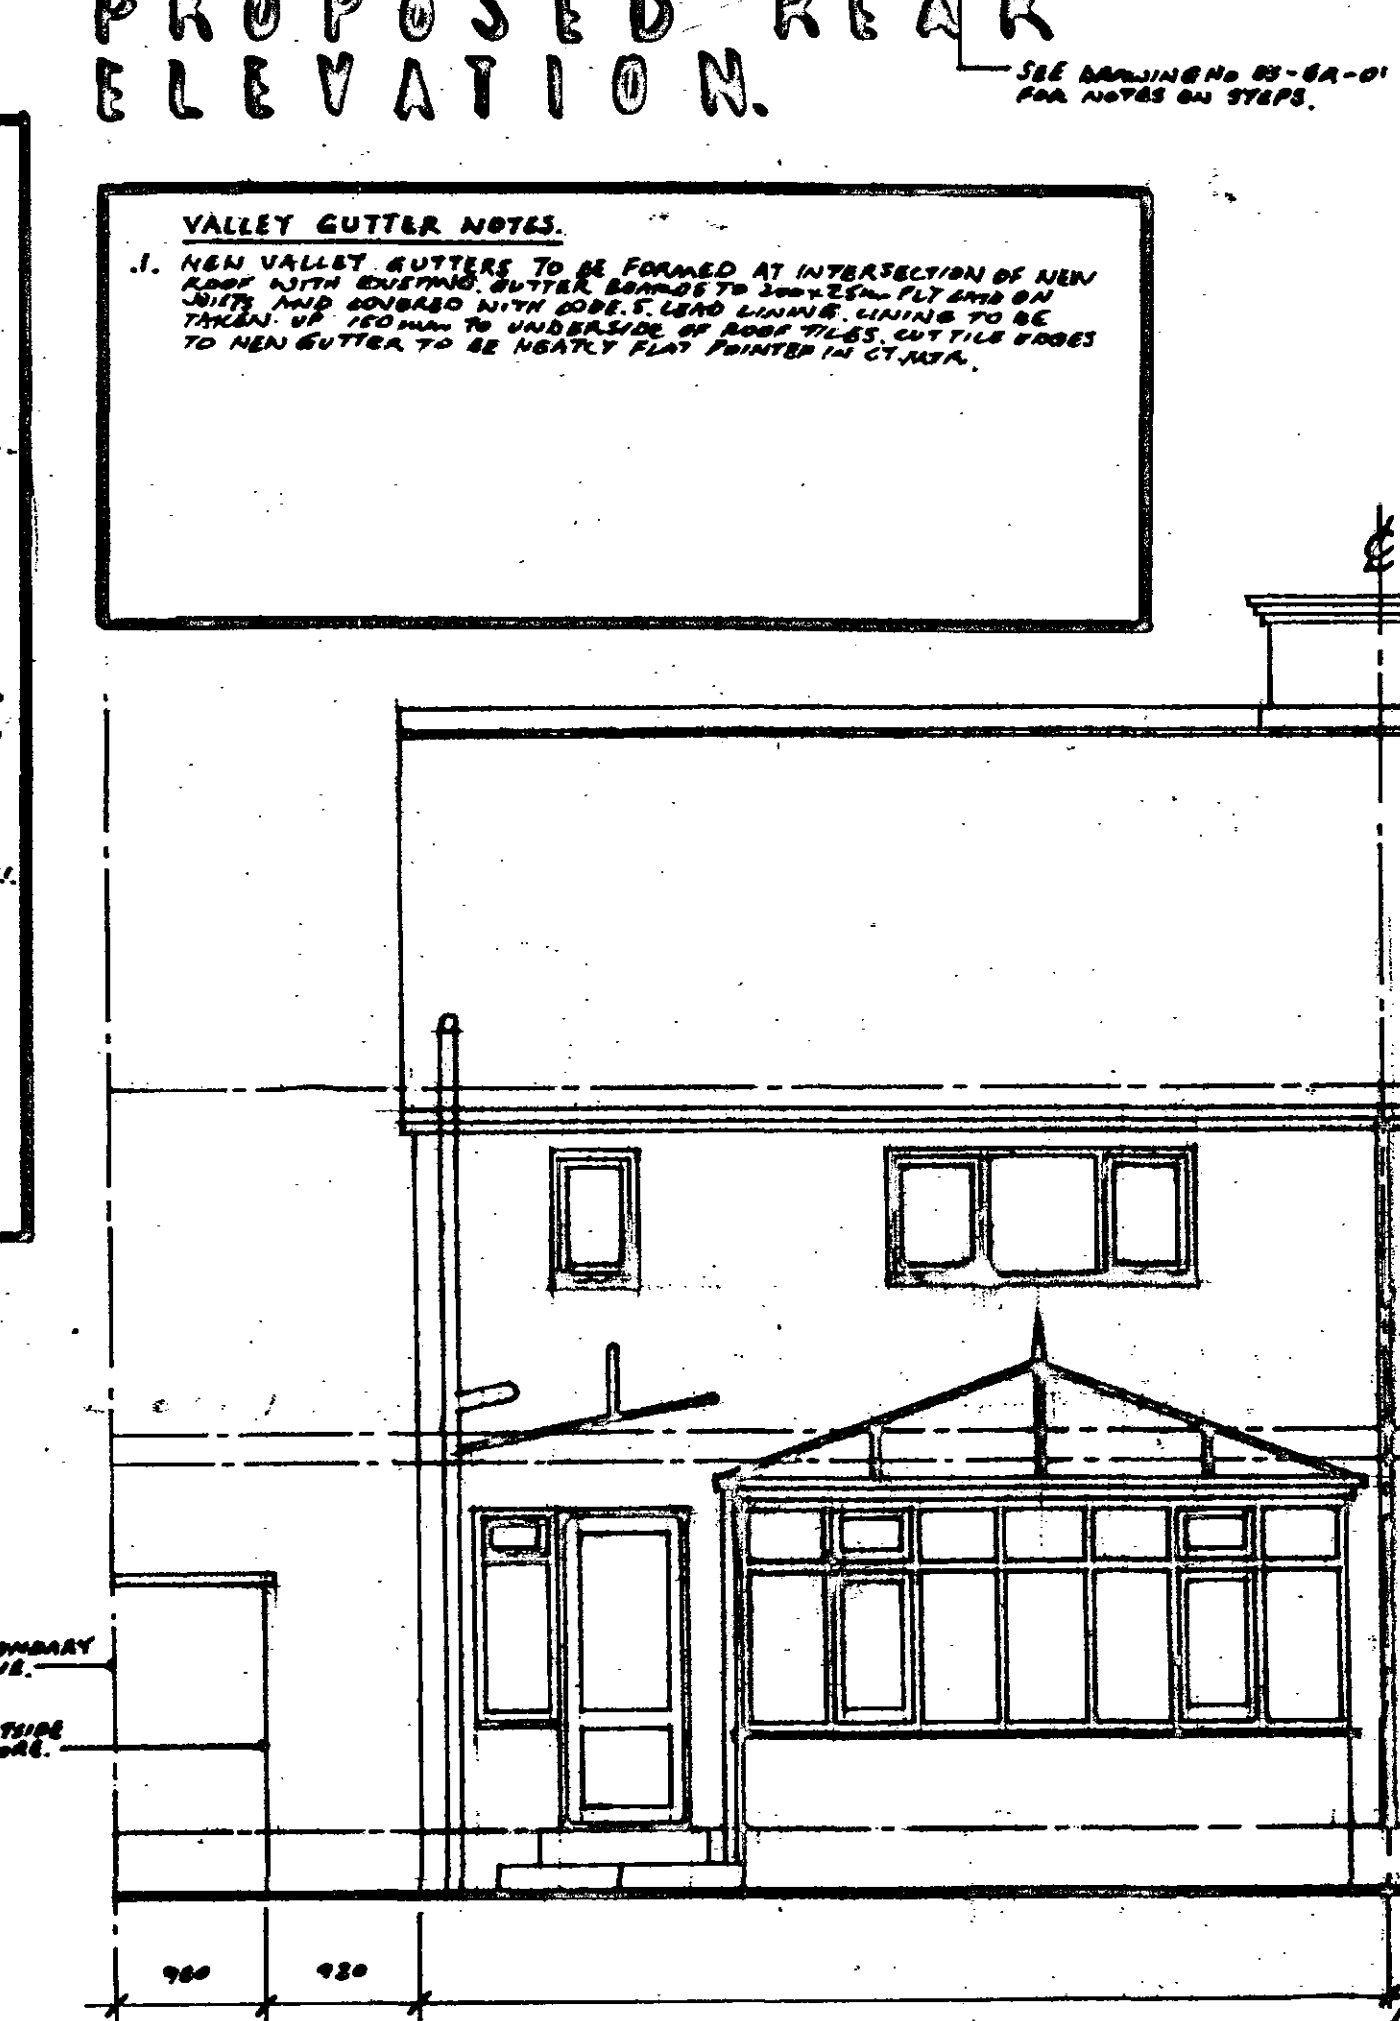

EXISTING REAR ELEVATION.

**NOTE 1.**  
IMPORTANT NOTE.  
BEFORE ANY EXCAVATIONS TAKE PLACE INVERT LEVELS OF EXISTING DRAINAGE TO BE ASCERTAINED TO ENSURE THAT THE FOUNDATIONS DO NOT BEING BEARING PRESSURE ON ANY DRAINAGE AND DRAINAGE PASSING THROUGH NEW WALLS IS ADEQUATELY PROTECTED.

**NOTE 2.**  
SEE GENERAL DRAINAGE NOTES BELOW.

**EXISTING AND PROPOSED GROUND LEVELS.**

**FOUNDATION LEVELS.**

**EXTERNAL AIRBRATES FOR VENTILATION TO THE NEW TERRACE SUSPENDED FLOORS.**

**VALLEY GUTTER NOTES.**

**NEW DOORS AND WINDOWS.**

**GENERAL PLUMBING NOTES.**

**PLUMBING TO KITCHEN, NEW UTILITY AND NEW BATHROOM FLOOR SHOWERS ROOM.**

**EXISTING AND NEW BATHROOM.**

**NEW CLADDING FENCING DOOR AND FENCE AND NEW BALCONY EXISTING DOOR AND FENCE.**

**REVISIONS.**

**EXISTING AND PROPOSED ELEVATIONS.**

**PROPOSED FRONT AND REAR EXTENSIONS AT 73, MONKSPRING, WORSBROUGH DALE, BARNSELEY S10 4QX, FOR MR & MRS. D. SIMPSON.**

**DATE** APRIL 2021 **SCALE** 1:50 METRIC **DRAWING NO.** DS-BA-05 **REVISION**

