


THIS DRAWING IS COPYRIGHT AND IS ISSUED ON CONDITION THAT IT IS NOT
COPIED, REPRODUCED OR DISCLOSED TO A THIRD PARTY WITHOUT
CONSENT IN WRITING OF BALMORAL GROUP LTD., ABERDEEN

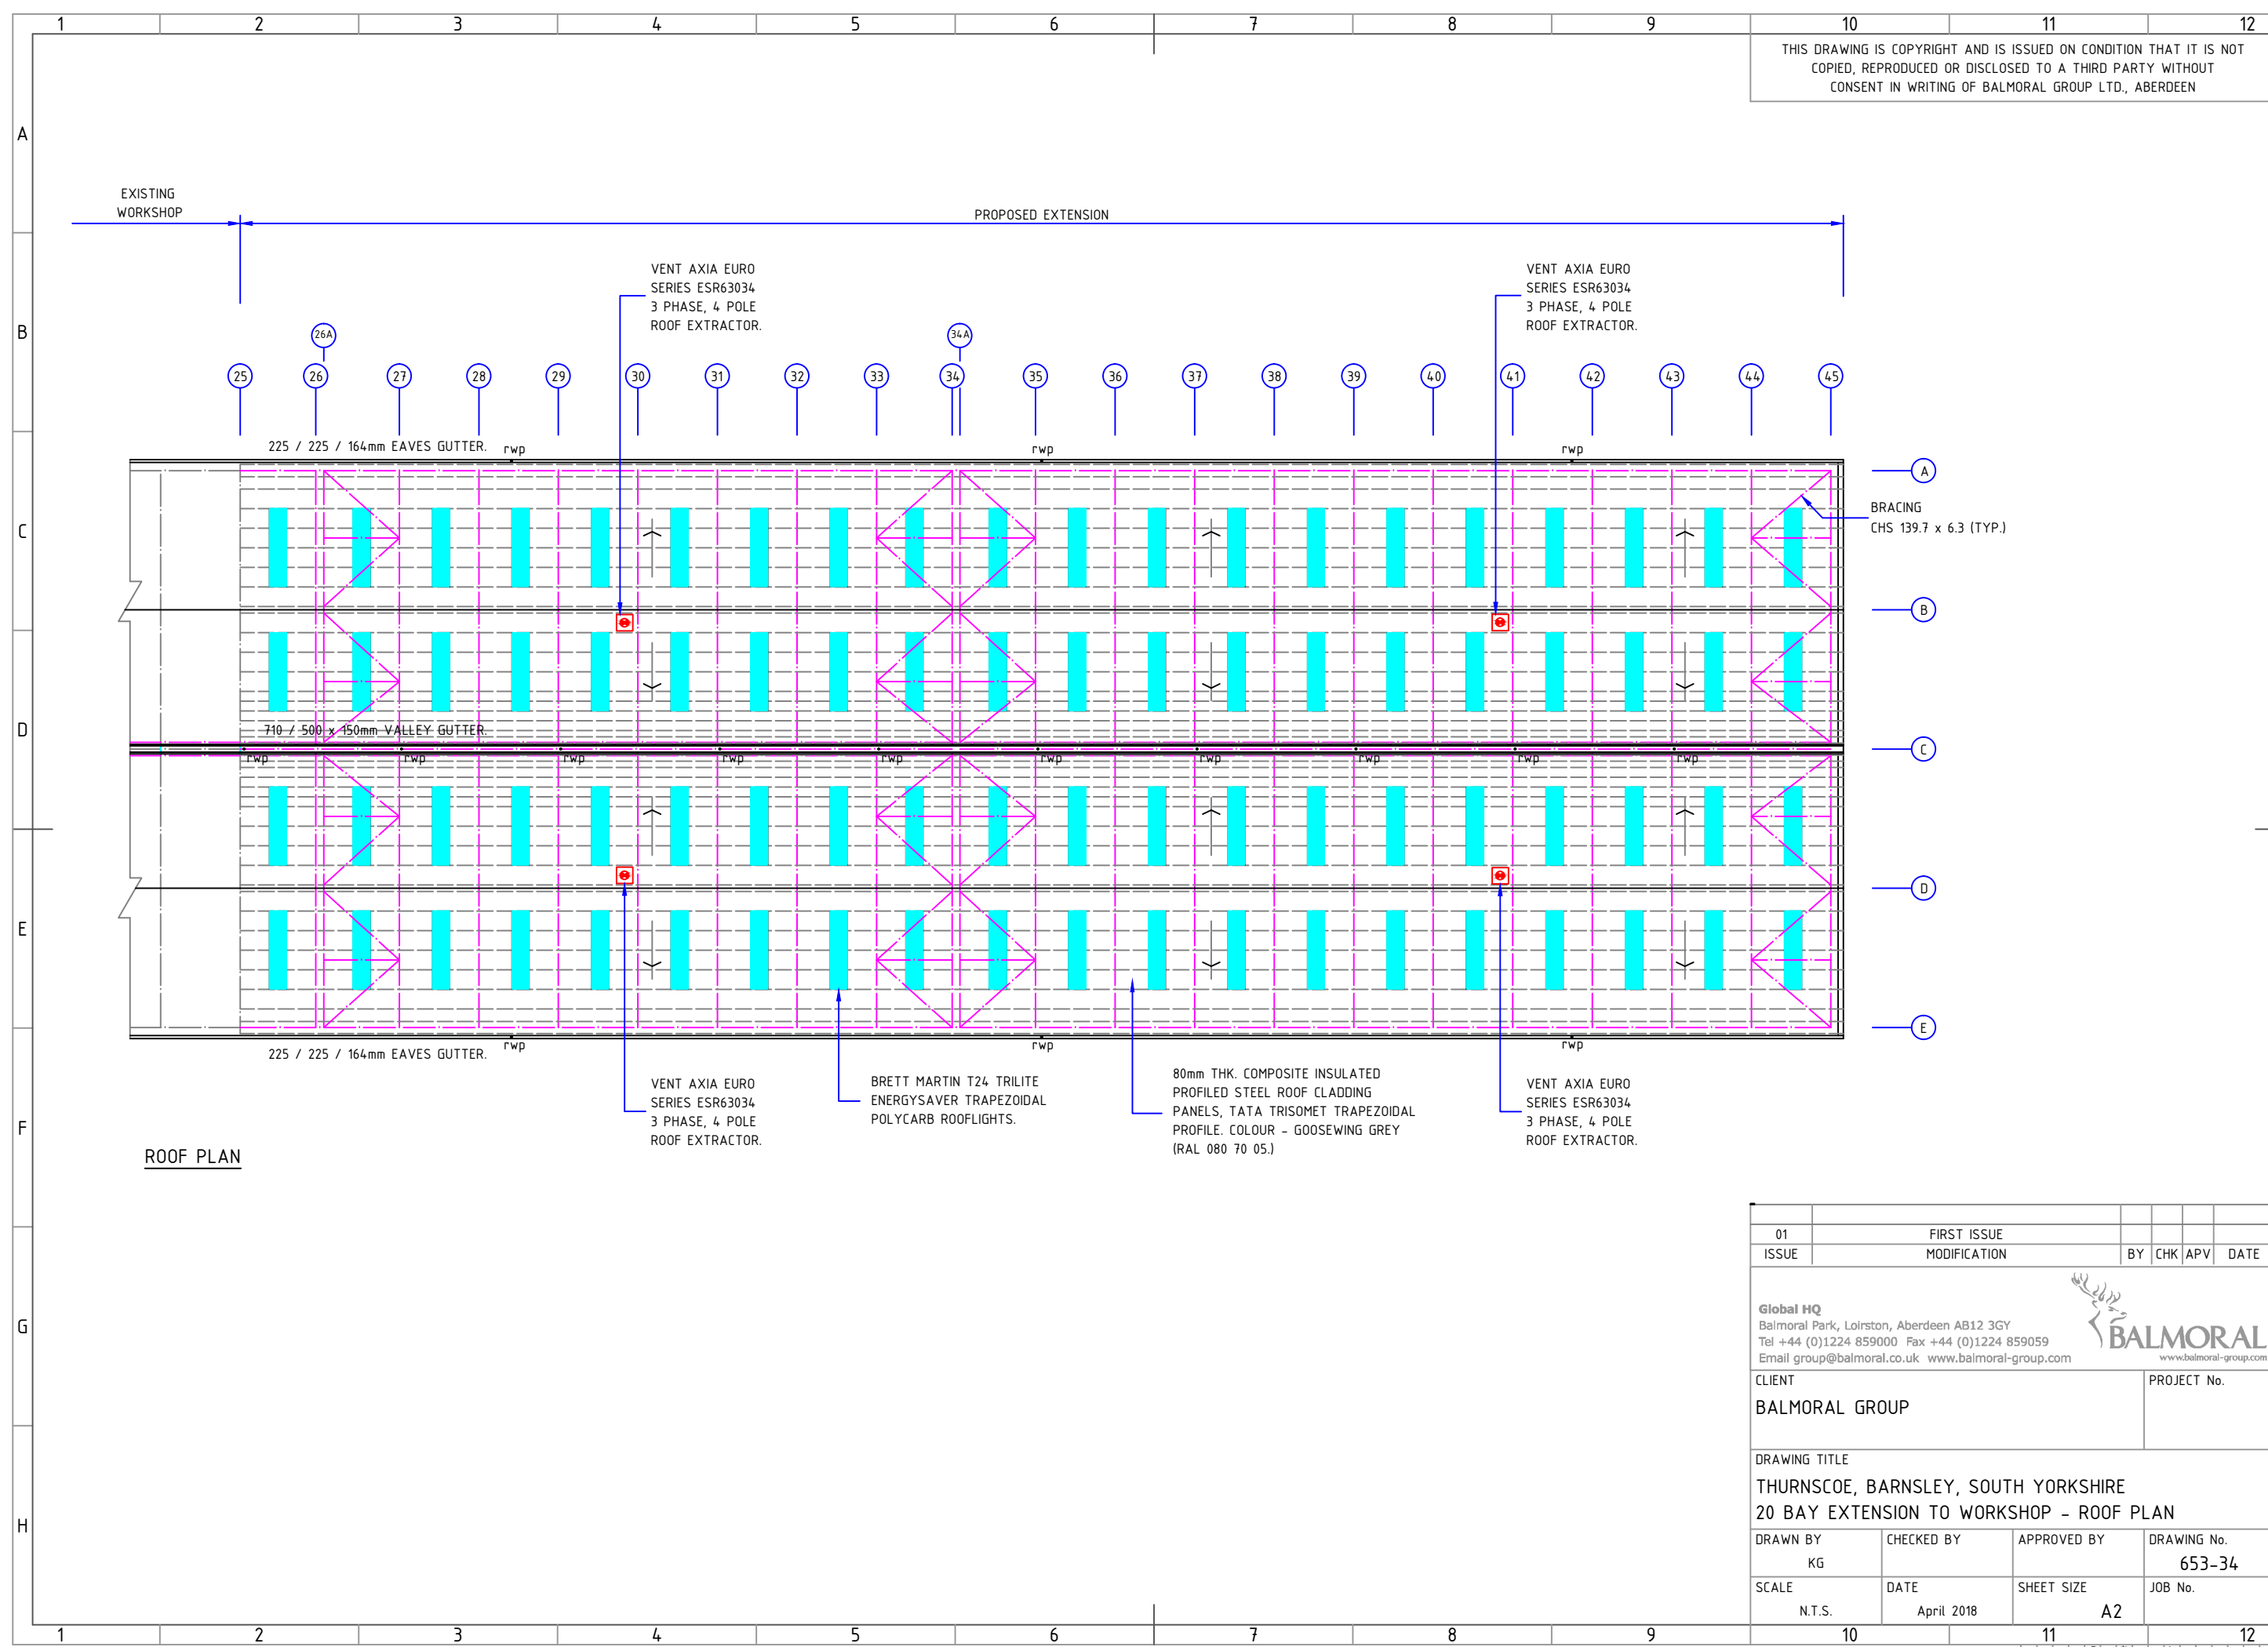

01	FIRST ISSUE				
ISSUE	MODIFICATION	BY	CHK	APV	DATE
Global HQ Balmoral Park, Loirston, Aberdeen AB12 3GY Tel +44 (0)1224 859000 Fax +44 (0)1224 859059 Email group@balmoral.co.uk www.balmoral-group.com		 BALMORAL www.balmoral-group.com			
CLIENT BALMORAL GROUP			PROJECT No.		
DRAWING TITLE THURNSCOE, BARNSELEY, SOUTH YORKSHIRE 20 BAY EXTENSION TO WORKSHOP – ROOF PLAN					
DRAWN BY KG		CHECKED BY		APPROVED BY	
				DRAWING No. 653-34	
SCALE N.T.S.		DATE April 2018		SHEET SIZE A2	
				JOB No.	