




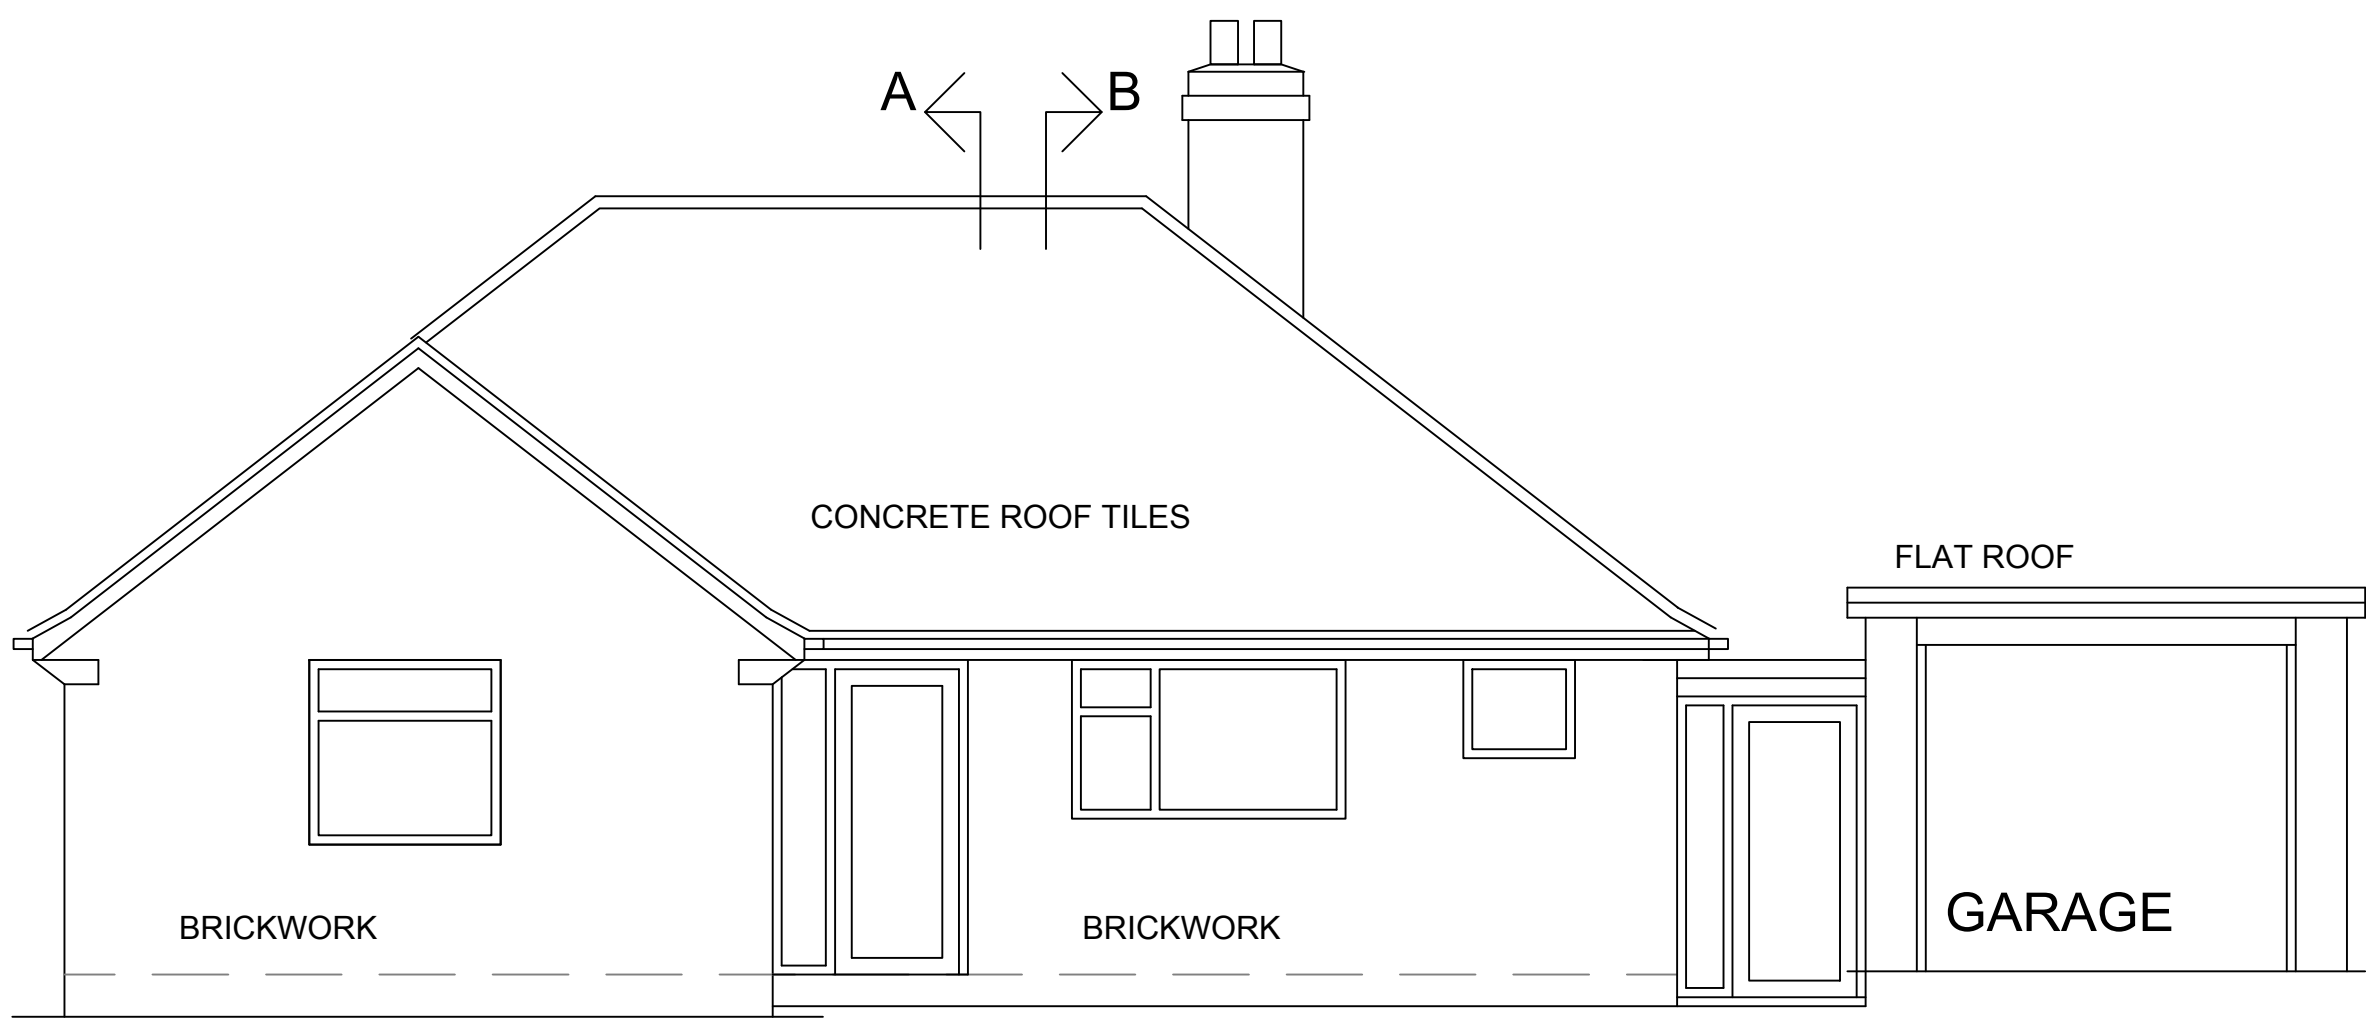


FRONT ELEVATION TO TIVYDALE DRIVE

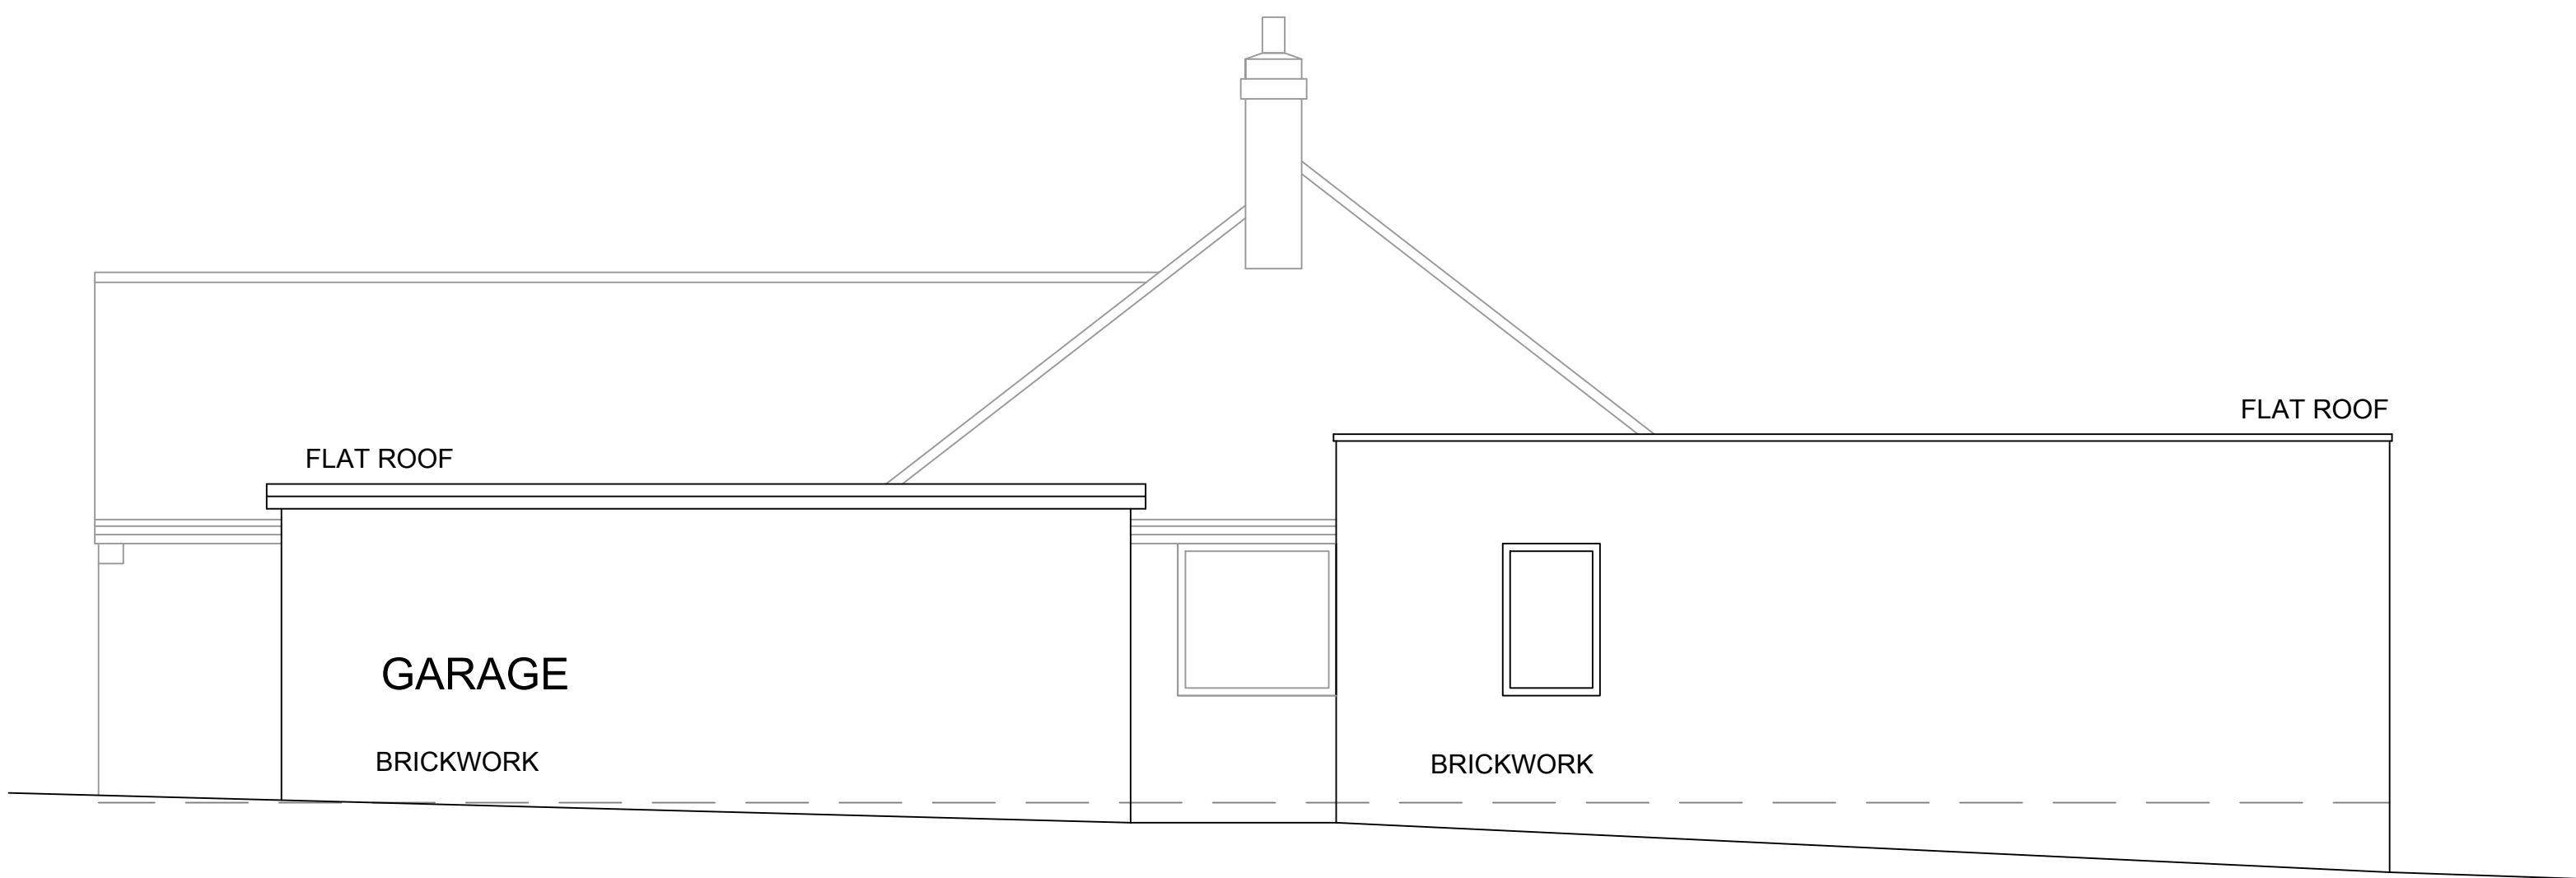


SIDE ELEVATION - RIGHT

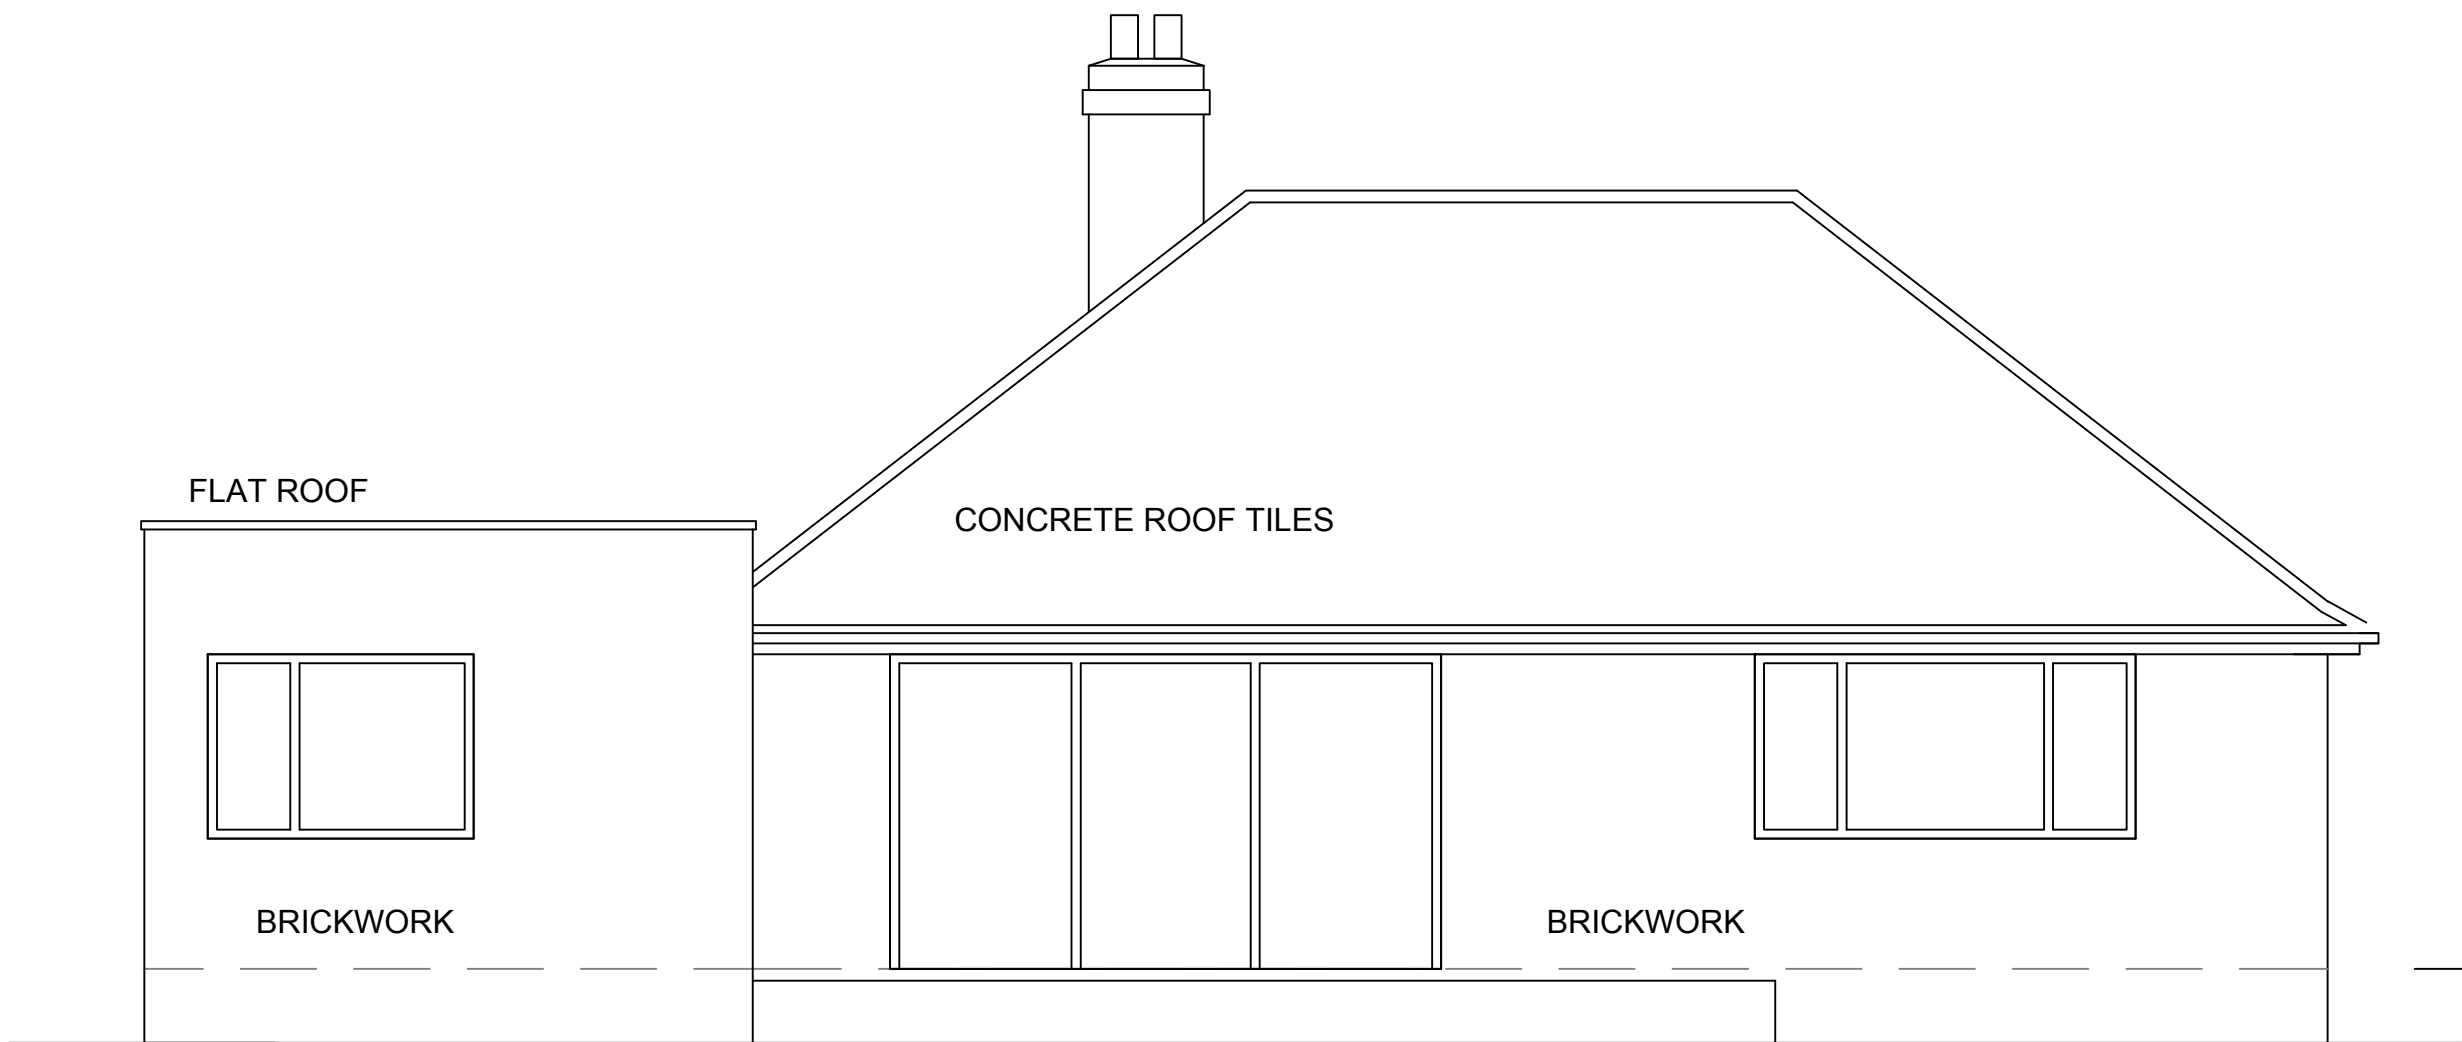


REAR ELEVATION

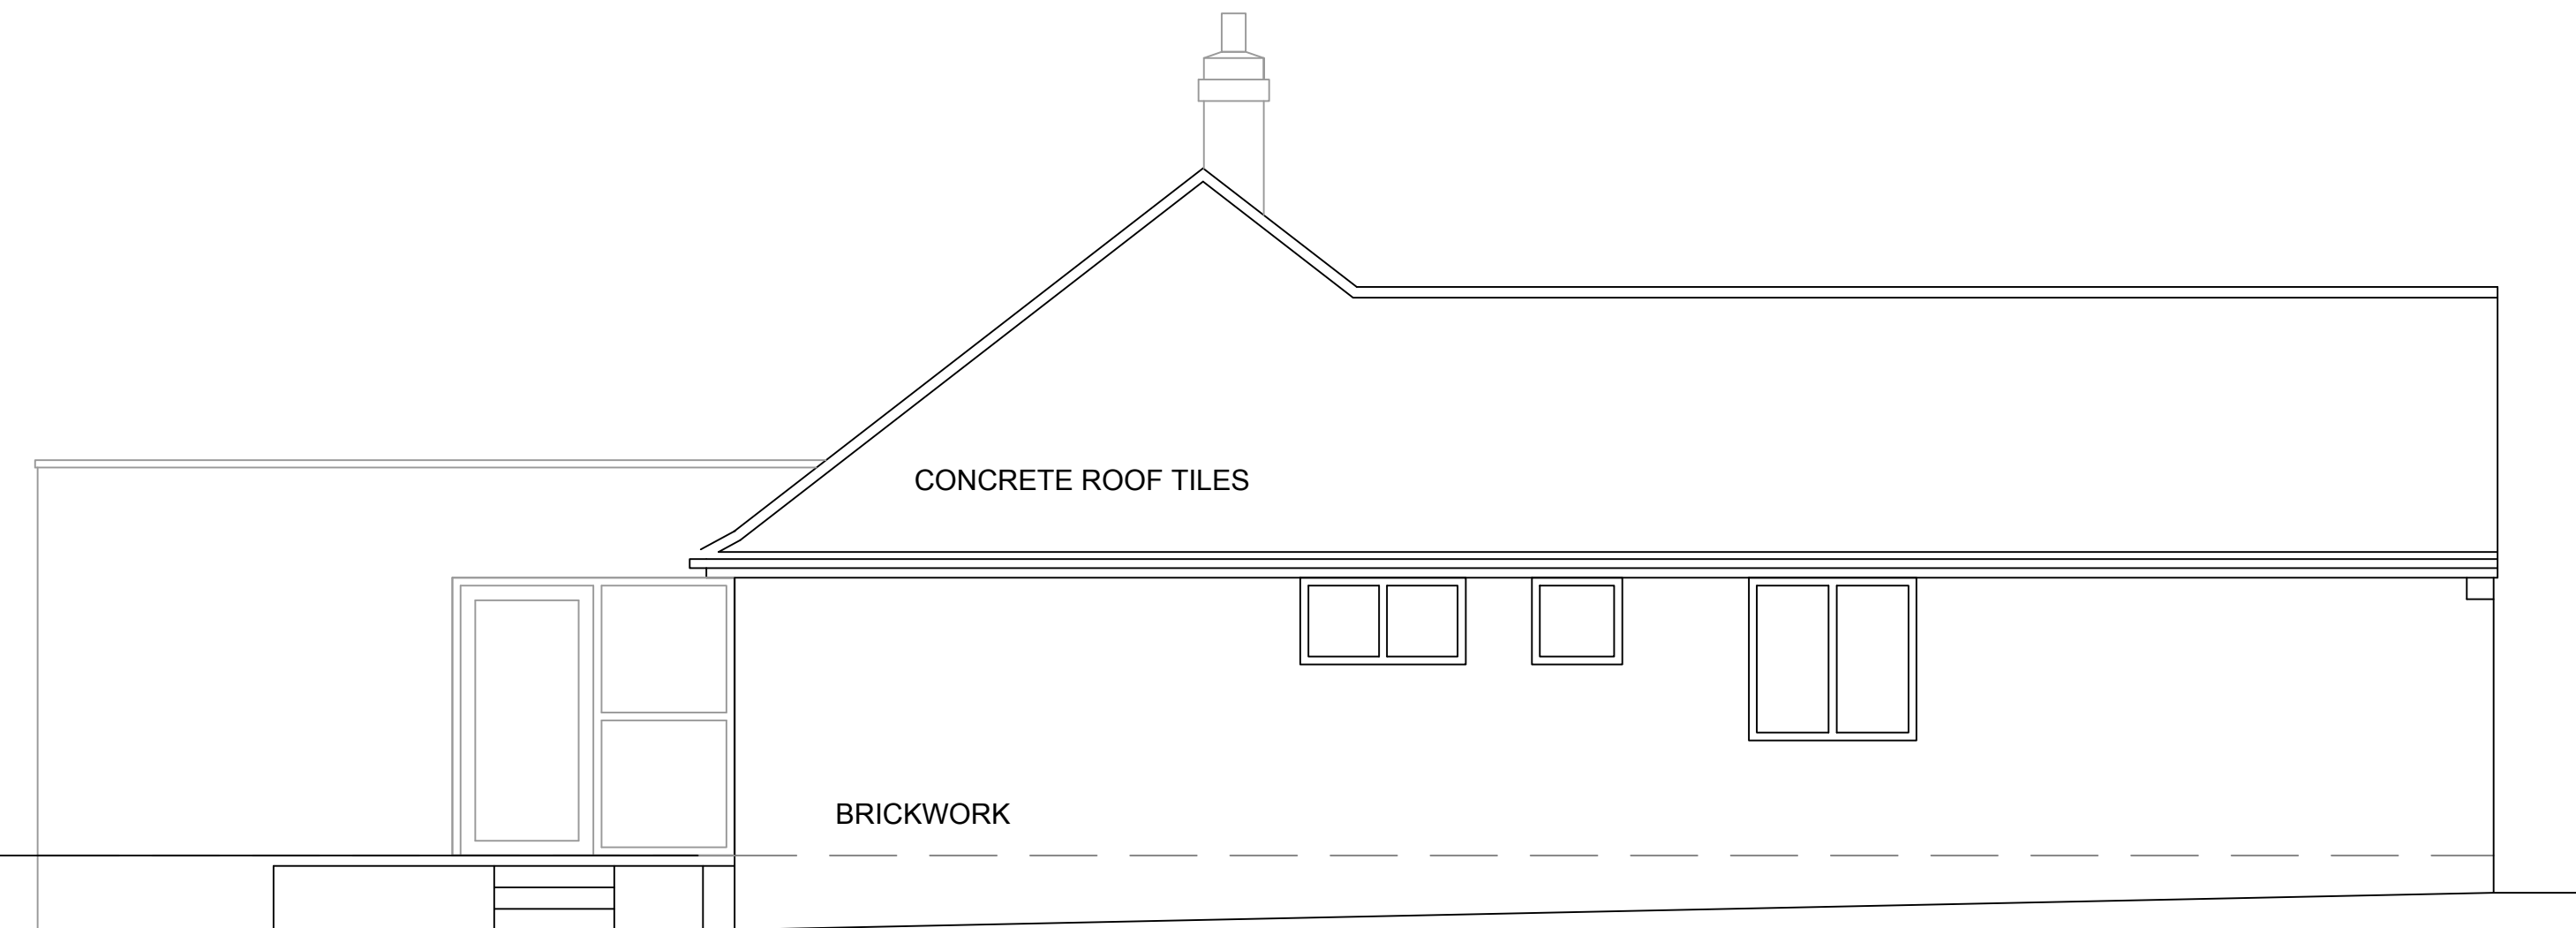

SIDE ELEVATION - LEFT

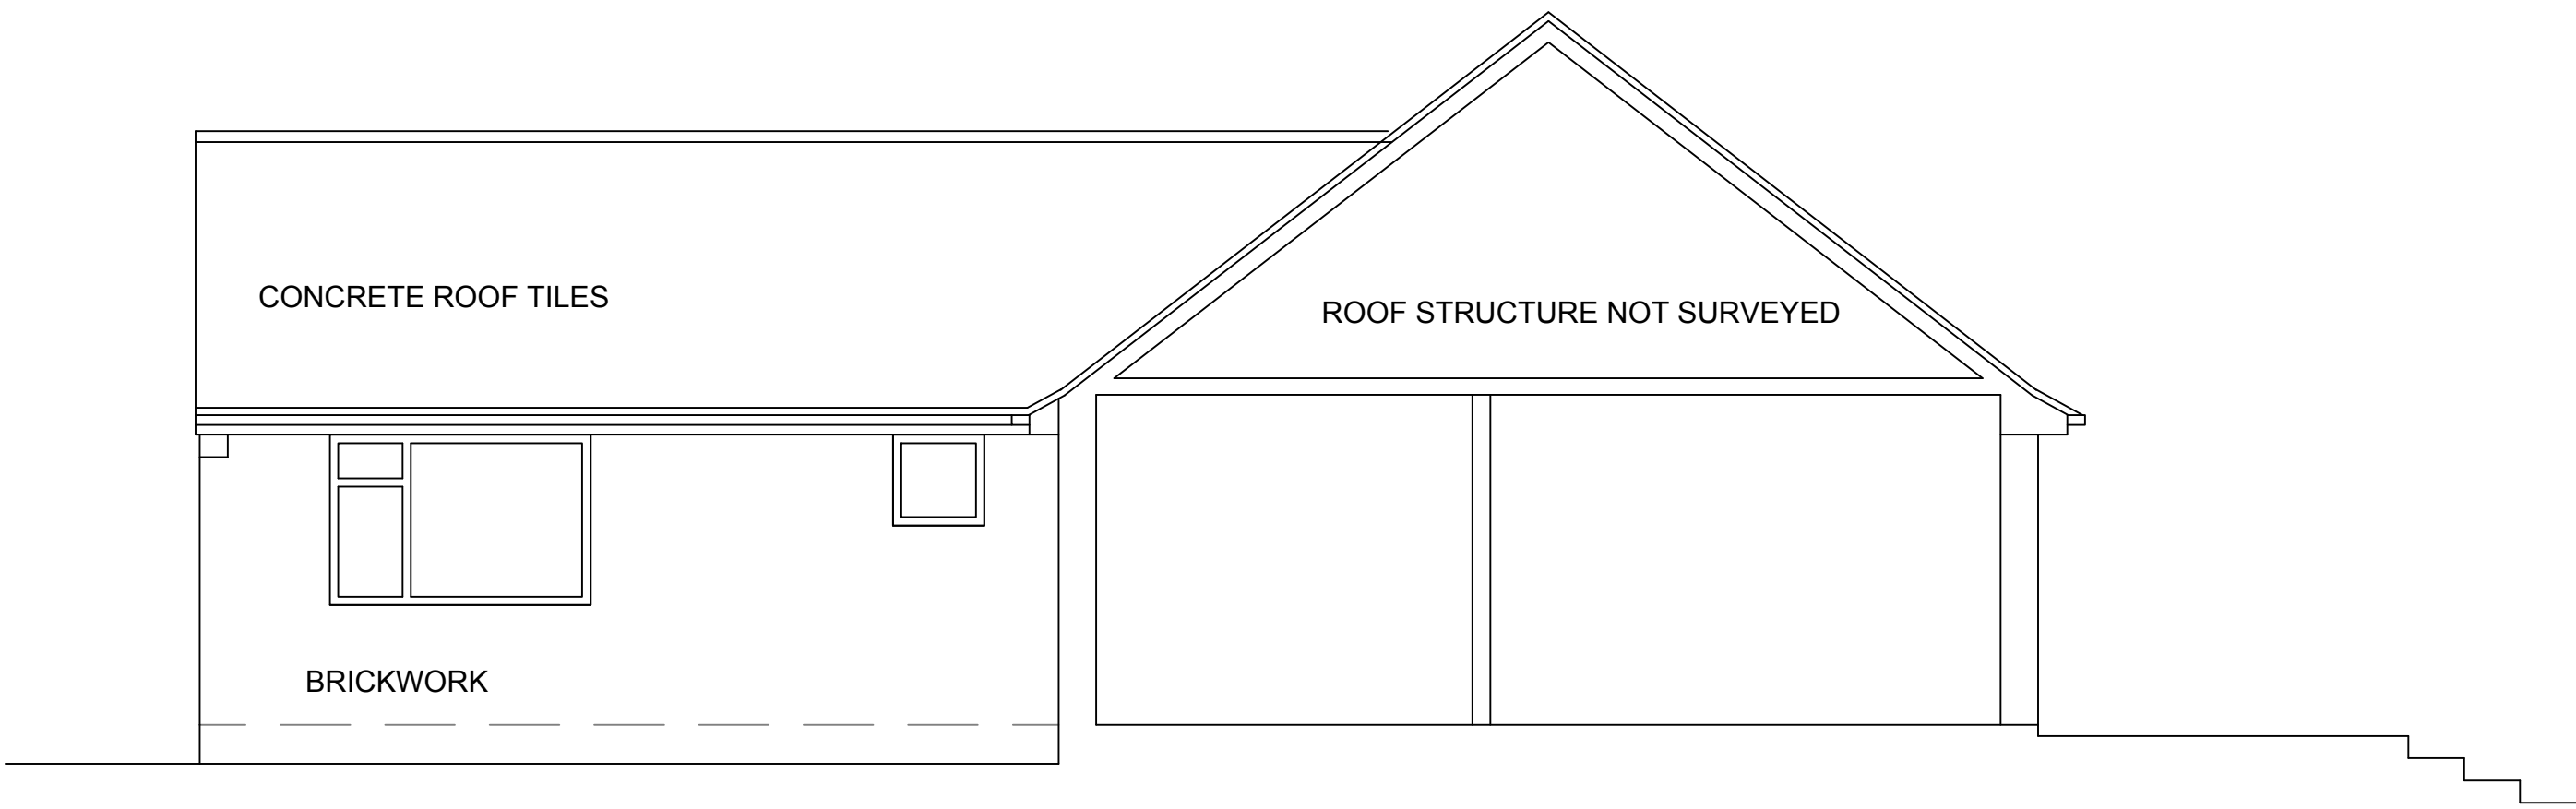

ELEVATION / SECTION A-A

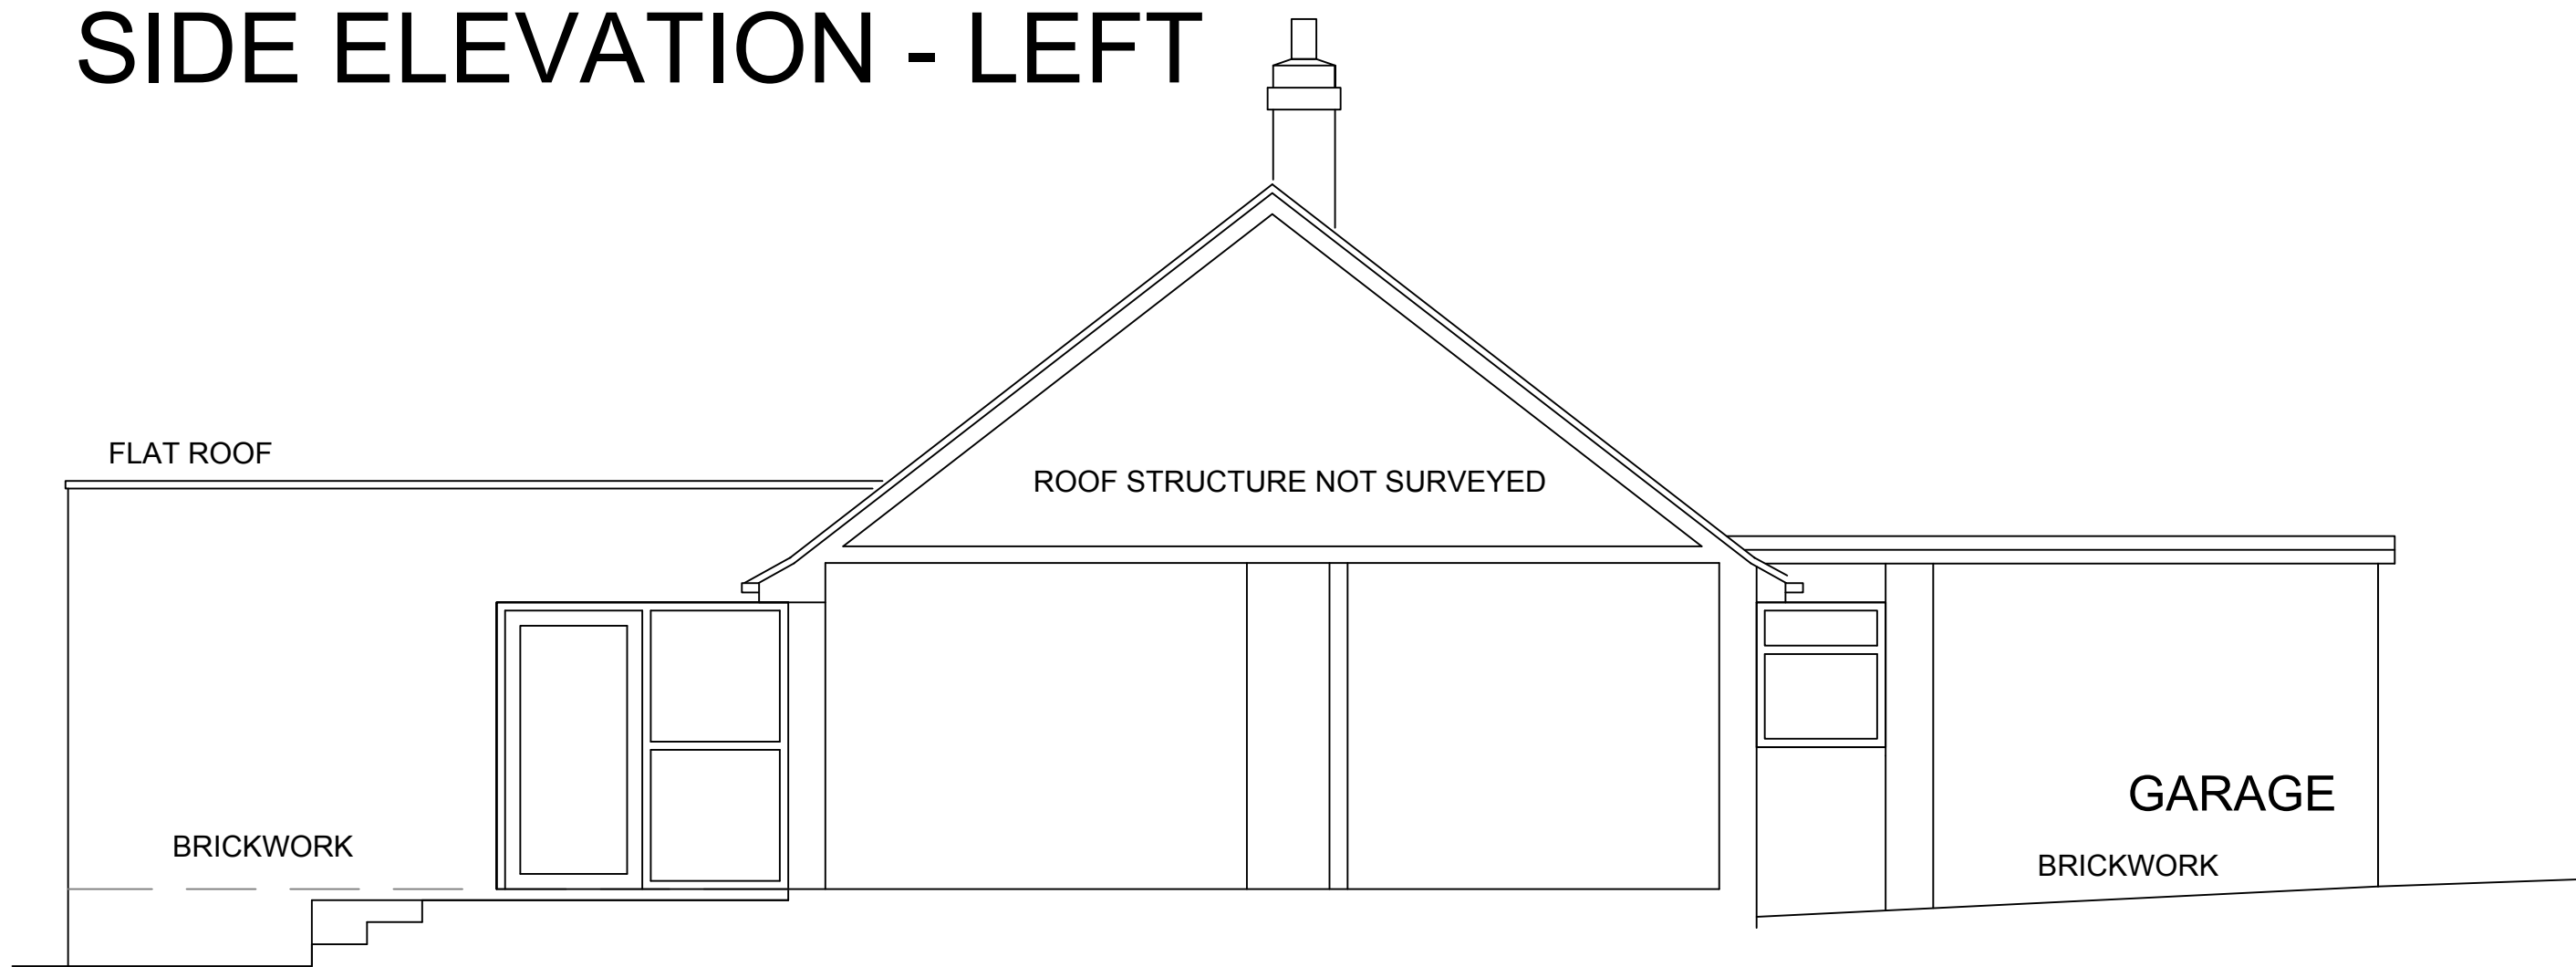

ELEVATION / SECTION B-B



	1. THIS DRAWING AND THE COPYRIGHTS AND PATENTS THEREIN ARE THE PROPERTY OF NYP ARCHITECTURAL SERVICES LIMITED REGISTERED IN ENGLAND AND WALES No. 123456337 AND MAY BE USED OR REPRODUCED ONLY UNDER CONTRACT. 2. CONTRACTORS AND SUB-CONTRACTORS MUST CHECK AND AGREE ALL DIMENSIONS BEFORE PREPARING SHOP DRAWINGS OR COMMENCING WORK ON SITE. 3. CONTRACTORS ARE RESPONSIBLE FOR INFORMING THE DESIGNER IF ANY DISCREPANCY DISCOVERED ON THIS DRAWING OR BETWEEN THIS DRAWING AND ANY OTHER RELATED DOCUMENT ISSUED UNDER THE STANDARD FORM OF CONTRACT IN RESPECT OF THE WORK. 4. WRITTEN DIMENSIONS ONLY ARE TO BE USED FROM THIS DRAWING. IF IN ANY DOUBT ASK FOR CLARIFICATION.	Notes.	Revisions.						NYP ARCHITECTURAL SERVICES LIMITED																				
			Date			Suffix			Description			Date			Suffix			Description			BUSINESS AND INNOVATION CENTRE, WILTHORPE, BARNSELEY, S75 1JL TEL: 01226 200989 EMAIL: scott@nypas.co.uk stephen@nypas.co.uk								
																					Project. 1 TIVYDALE DRIVE CAWTHORNE BARNSELEY S75 4EN								
																					Drawing Title. ELEVATIONS AS EXISTING			Date. MARCH 2023			Scale. 1:50 @ A1		
																					Ref. 104-27			Dwg. No. 02			Rev.		