



SCALE BAR

FRONT ELEVATION

FACING BELLWOOD CRESCENT

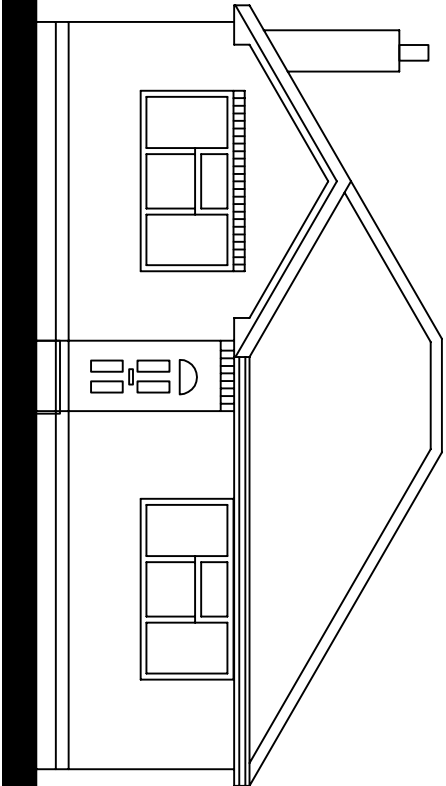

EXISTING CONSERVATORY
TO BE DEMOLISHED

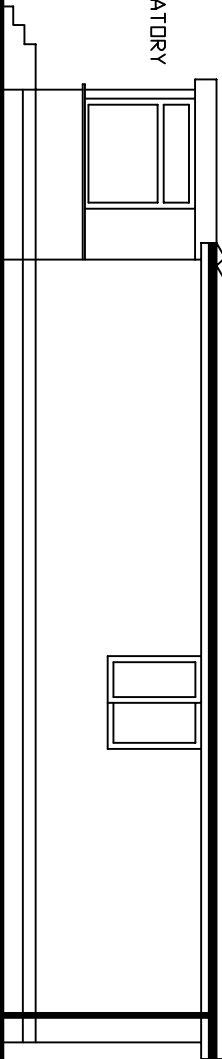


SIDE ELEVATION

FACING No 33

NO ALTERATION TO
PRINCIPLE ELEVATION


SIDE ELEVATION

FACING No 37

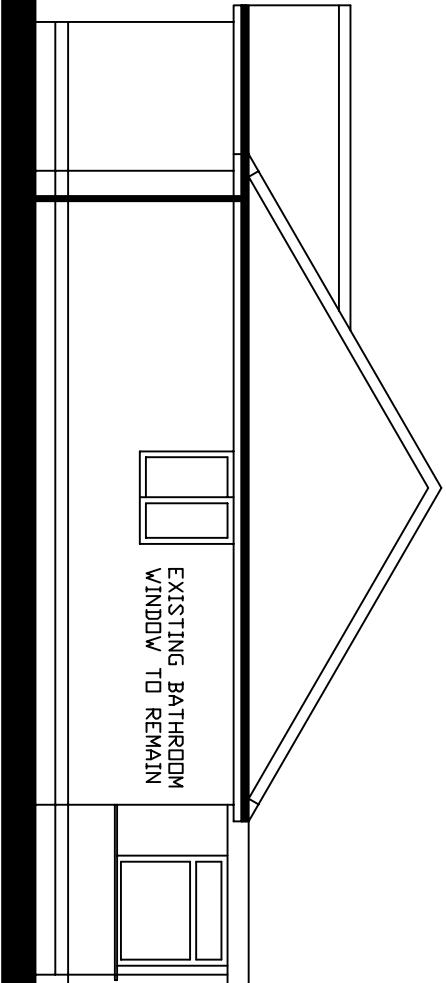

EXISTING BATHROOM
WINDOW TO REMAIN

EXISTING KITCHEN
WINDOW TO BE
REMOVED

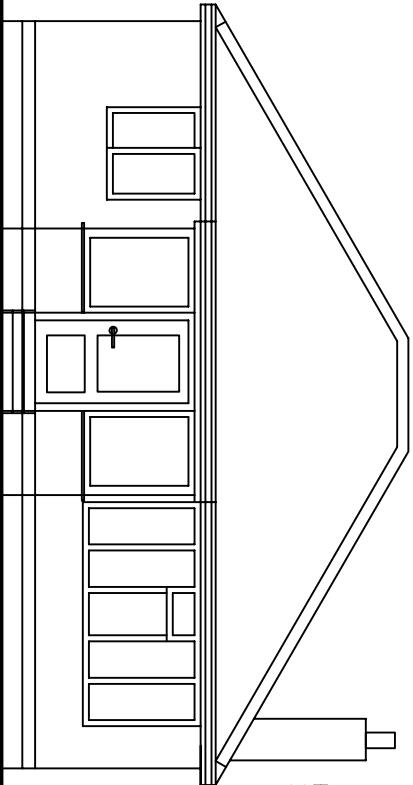

EXISTING CHIMNEY TO
BE DEMOLISHED

EXISTING LOUNGE
WINDOW TO BE
REMOVED

CLIENT
MR & MRS S THORP
35 BELLWOOD CRESCENT
HOVLAND

TITLE

EXISTING ELEVATIONS

DRAWN

AD

SCALE 1:100 @ A3

DATE 16/04/2024

REV

DRG No 003

