




|                |         |
|----------------|---------|
| Drawing No.    | Rev No. |
| MIJ001    -004 |         |

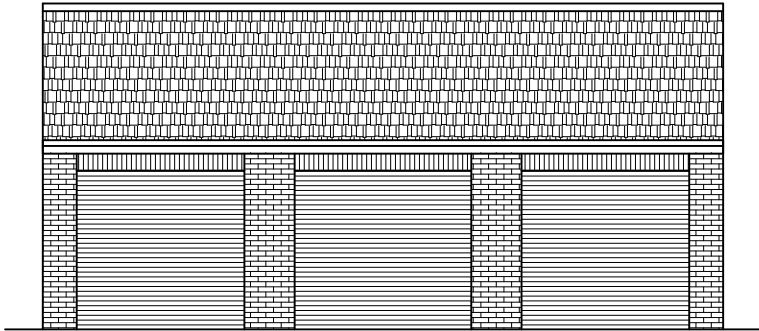


PROPOSED FRONT ELEVATION  
SCALE 1:100 AT A3

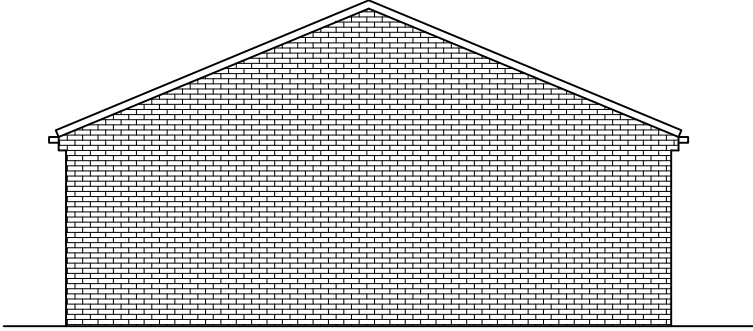


PROPOSED SIDE ELEVATION  
SCALE 1:100 AT A3

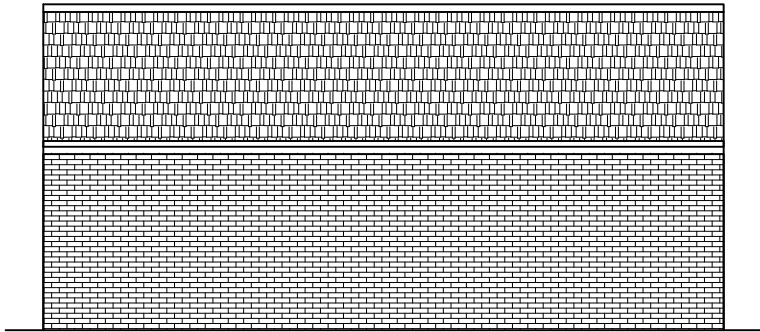

PROPOSED REAR ELEVATION  
SCALE 1:100 AT A3

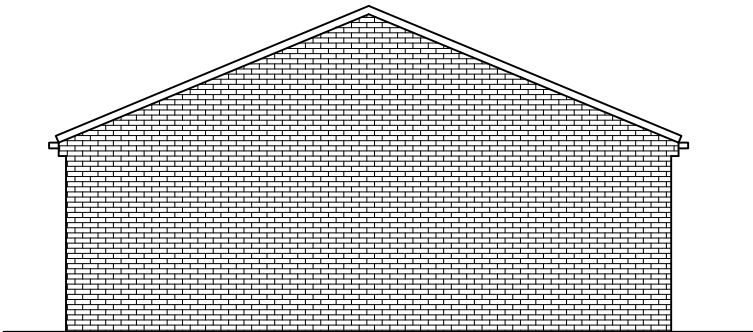

PROPOSED SIDE ELEVATION  
SCALE 1:100 AT A3

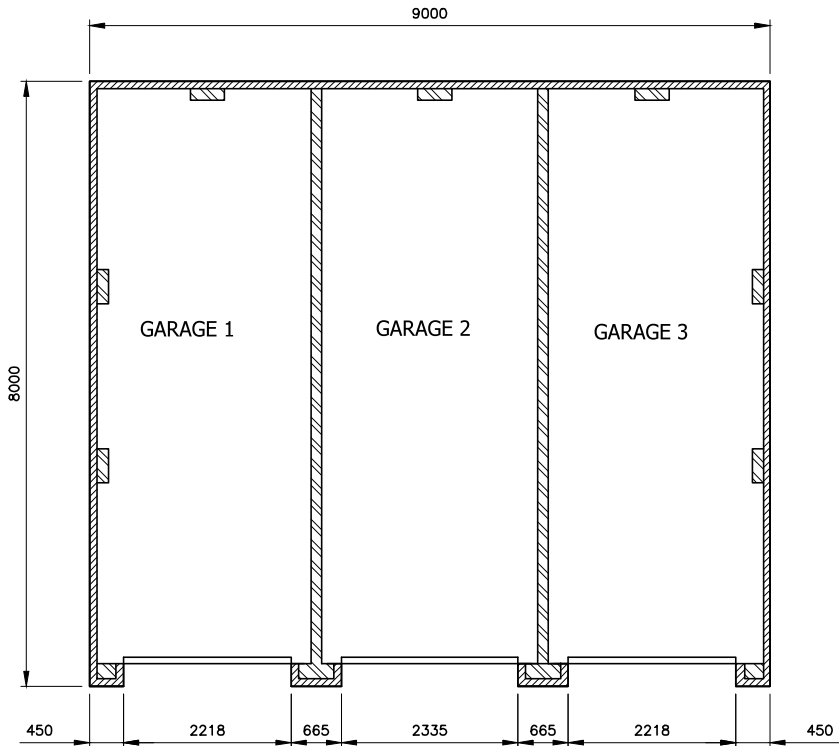

PROPOSED GARAGE PLAN  
SCALE 1:100 AT A3

DO NOT SCALE: Contractor to check all dimensions and report any omissions or errors

NOTES

| Rev | Description | By | Chk | App | Date |
|-----|-------------|----|-----|-----|------|
|-----|-------------|----|-----|-----|------|

JRB DESIGNS Ltd  
1 Saville Road  
Cudworth  
Barnsley  
S72 8LT  
Tel: 01226 383542  
Fax: 01226 380078  
Mob: 07970 541192  
Email: john@jrbdesigns.co.uk

This drawing is copyright. © jrbdesigns Ltd.

Client

MR. I JACKSON

Drawing Title

PROPOSED PLANS

Address

GARAGES ON HARVEY STREET  
BARNSELY  
SOUTH YORKSHIRE  
S70 6JX

Project Title:

PROPOSED REPLACEMENT  
GARAGES

Purpose of Issue:

PLANNING

Drawing Status

FIRST ISSUE

|                         |                    |                                   |
|-------------------------|--------------------|-----------------------------------|
| Scale at A3<br>AS SHOWN | Drawn By<br>JRB    | Date<br>08/11/2018                |
| Checked By              | Date<br>08/11/2018 | Approved By<br>Date<br>08/11/2018 |
| Project No.<br>MIJ001   | Drawing No.<br>004 | Revision<br>-                     |

APPROVAL ☒ INFORMATION ☐ TENDER ☐ CONTRACT ☐ CONSTRUCTION ☐