




EXISTING REAR ELEVATION

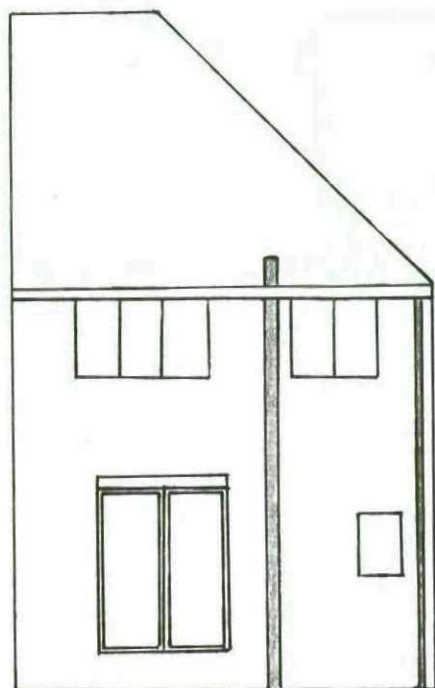

EXISTING ADJ. SIDE

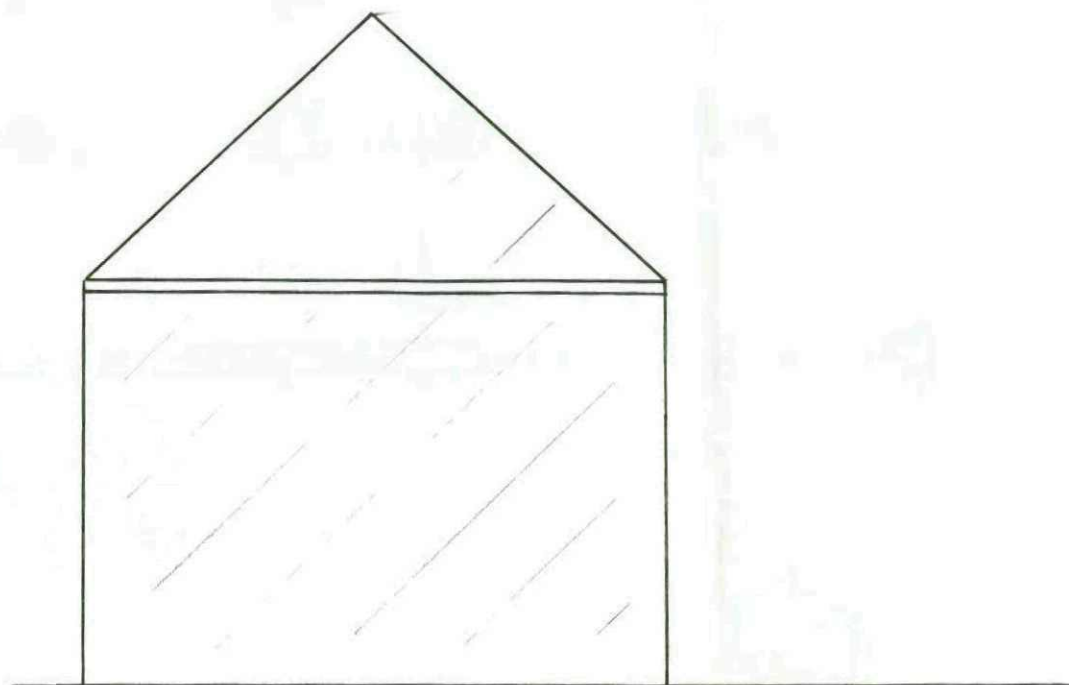

EXISTING NON-ADJ. SIDE

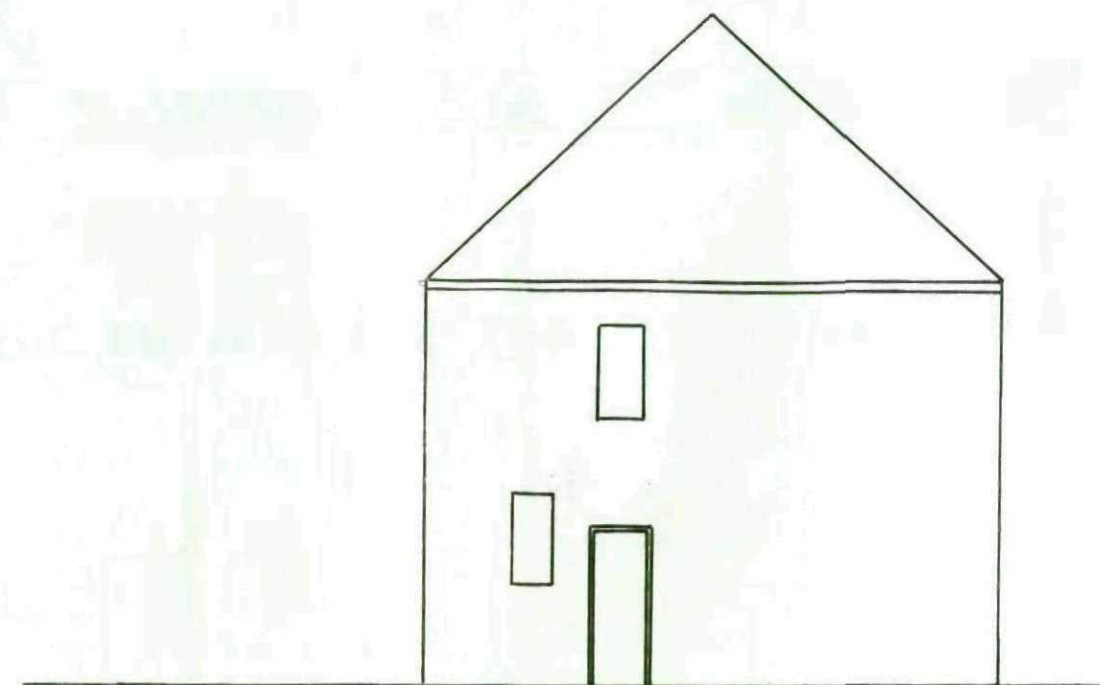


DATE: 29. JUNE 2011

SCALE: 1:100


PROPOSER: MR+MRS WADE

ADDRESS: 8 VALLEY WAY
HOYLAND,
BARNSELEY,
S74 9AN.


PROPOSED REAR ELEVATION

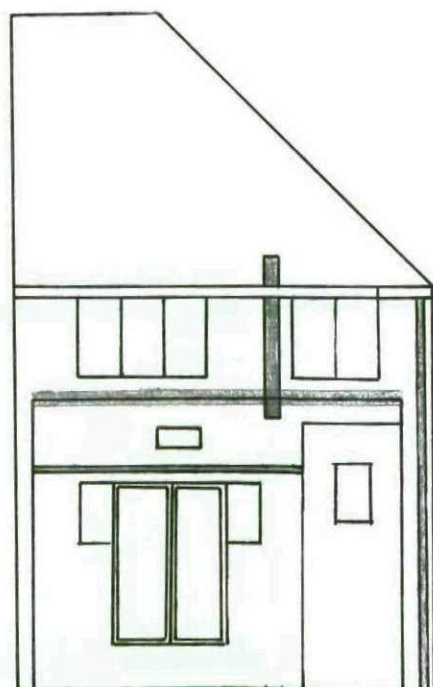


PROPOSED ADJ. SIDE

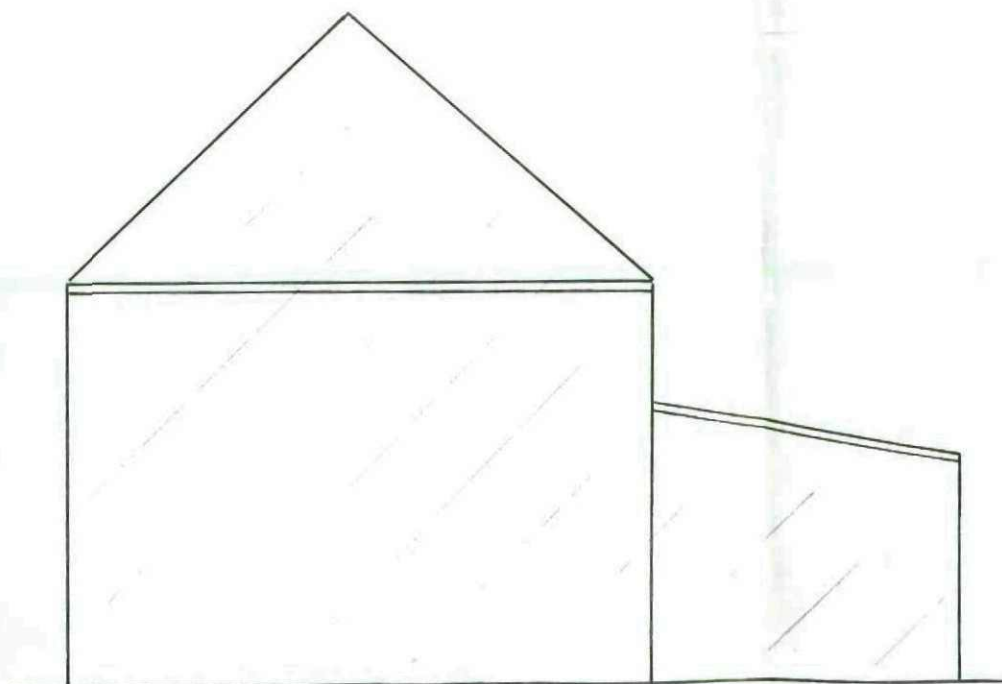


PROPOSED NON-ADJ. SIDE

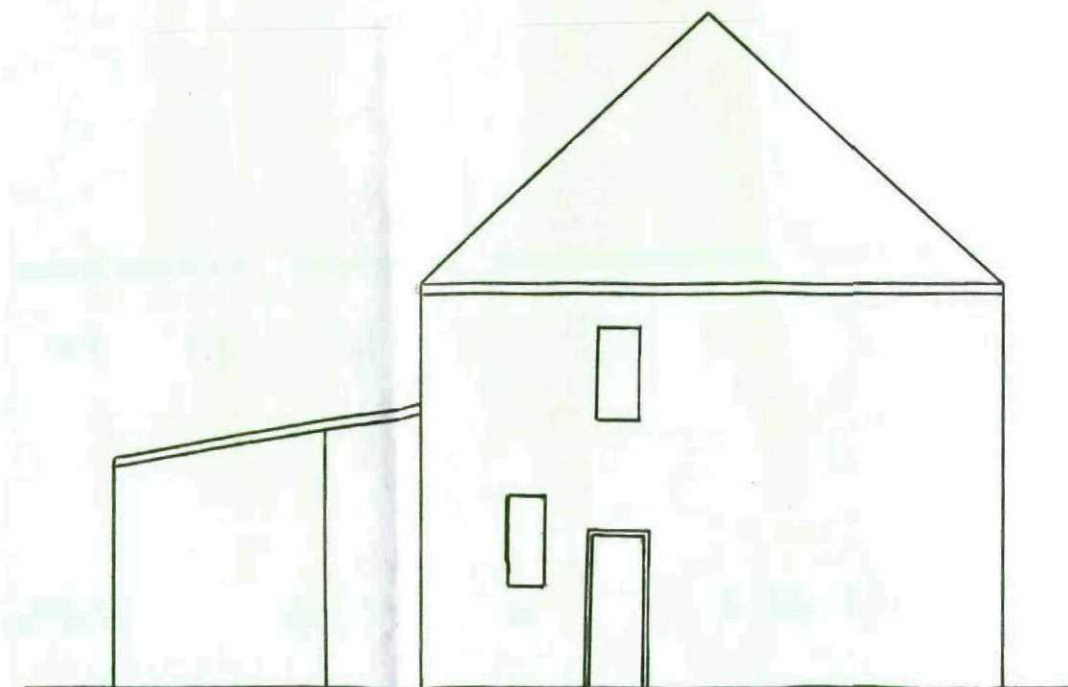

EXISTING GROUND FLOOR PLAN

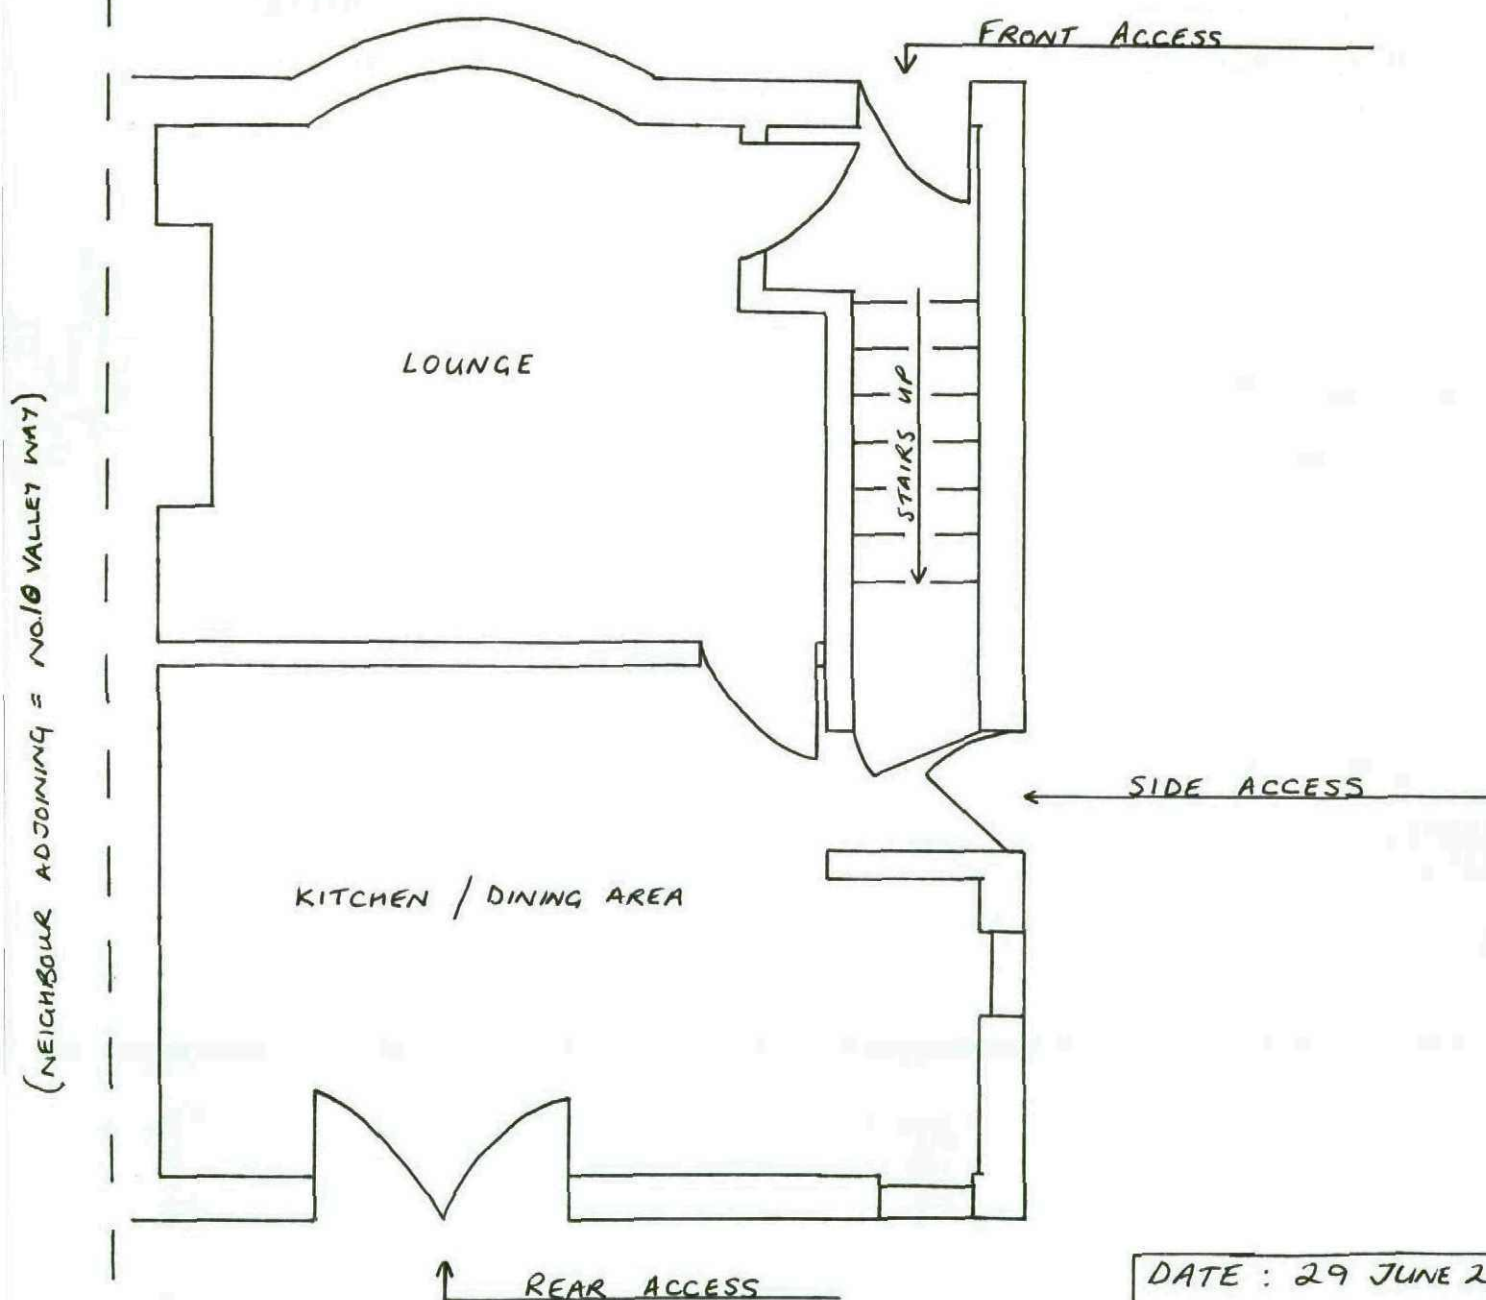

'PROPOSED' GROUND FLOOR PLAN

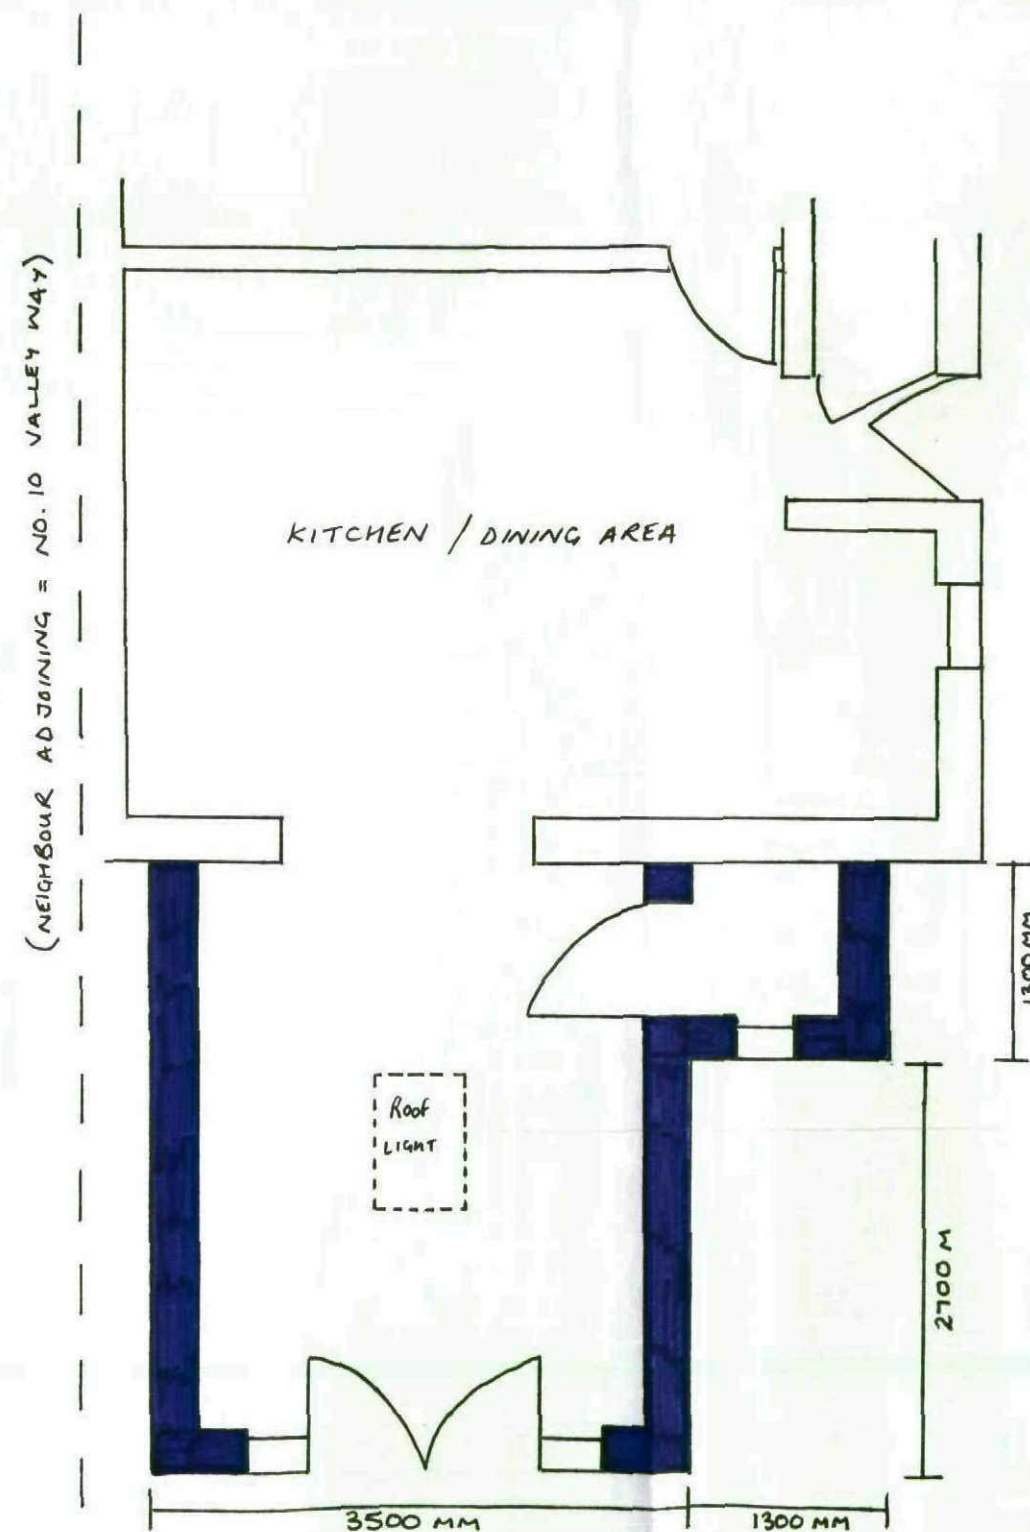

DATE : 29 JUNE 2011

SCALE : 1 : 50

PROPOSER :

MR + MRS WADE

ADDRESS :

8 VALLEY WAY,
HOYLAND,
BARNSTLEY,
S74 9AN.