



**Foundations**  
External wall foundations to be min 600mm x 225mm deep concrete at a depth of 715mm or to the satisfaction of the Local Authority  
Internal load bearing wall foundations are to be at the same depth as external.  
Wall ties are to be stainless steel and spaced at 750mm centres horizontally, 450mm centres vertically and staggered with ties at 300mm vertical centres within 225mm of an unbonded jamb. Tray DPC to be provided to heads of all external wall openings, and wall/lower roof abutments Provide cavity tray to wall abutments.  
**Code 4 lead flashings provided to abutments.**  
Provide lead flashings (and lead soakers where necessary) to 150mm upstands.  
Continuous DPCs are to be provided to both leaves of the cavity wall, 150mm above ground level.cavity wall insulation to extend 225 below dpc  
  
Where joists are parallel to external walls provide 5 x 30 mm galvanised mild steel straps pinned to 3 no joists, (supported by 50 x 50 noggins) at 2m max centres. Straps to continue to verge at 2m centres.

**Rainwater Goods**  
112mm half round or square section pvc guttering and 69mm square section downpipes to trapped gully then to hollow brick or rubble soakaway, a min of 5m from dwelling where applicable. See site layout for details. Soakaway design to be submitted before work carried out.

Insulated PVCu formers are to be provided to all external wall openings. Lintels to external walls are to be Catnic (insulated) or similar, steelwork calculations shall be provided where necessary.

**Internal Walls**  
To be 100mm solid blockwork, with 12.5mm plasterboard (dot and dabbed to the blockwork) and 5mm skim. Non load-bearing lintels are to be 100 x 70 pre-stressed concrete or Catnic CN102. Load-bearing or point load (i.e. floor joints, etc.) to be 150/225 x 100 concrete lintels or Catnic CN5/6.

Staircase to consist of equal rise and equal going, (subject to a max. rise and minimum going of 220mm.) all to suit a maximum pitch of 42o.  
Handrail 900mm above pitch line to widest part of stairs and 900mm above landing. 2m clear headroom above pitch line. No opening in baluster to be more than 100mm wide. Stairs to have unobstructed width of 800mm. Tapered treads to have a min of 50mm at narrowest end.

**New Windows**  
All windows are to be argon filled double-glazed frames to be upvc finish. Windows to all habitable rooms are to have a minimum unobstructed opening of 1/20th of the floor area of the room. All windows are to incorporate 8000mm² trickle vents to habitable rooms and 4000mm² to other rooms satisfying the necessary requirements for background ventilation All glazing situated in critical locations (in windows less than 800mm from floor level, in doors or sidelights, less than 1500mm from floor level) to be safety glazing to BS6206.  
All windows to ground floor habitable rooms shall be suitable for emergency egress, with a minimum clear opening of 450mm x 735mm.  
Glazing to have U value of 1.6  
All internal doors to be undercut by 10mm to ensure good air transfer  
Building Regulations, Part L  
All double glazed units must include one pane of Low E glass, and shall have a cavity width of 16mm minimum (e.g. 4/16/4)  
Dwelling is to be built in accordance with the Robust Construction Details: Air Leakage and Thermal Bridging.




**Electrical Installation**  
Wiring to latest IEE Regulations. Sockets and switches shall be fitted within a zone between 450mm and 1200mm from floor level. Mechanical extract ventilation should be provided to the kitchen area to be capable of extracting a rate of not less than 60 litres per second (or incorporated within a cooker hood capable of extracting at a rate of 30 litres per second) which may be operated intermittently. The bathroom require mechanical ventilation at a rate of 15 l/s. All in accordance with Part F1 of the latest revised building regulation. Self-contained smoke alarms to be positioned where indicated on plan, permanently wired to a separately fused circuit wired to latest IEE Regulations and interconnected. Smoke alarms, where fitted to ceilings, to be at least 300mm from any wall or light fitting. There shall be a minimum of one detector per floor, and a detector shall be situated in the circulation space within 7.5m of any door to a habitable room.  
**Energy efficient lighting is to be provided at a rate of 1 in 4 fittings or 1 per 25m² whichever is greater.**  
All electrical work is required to meet the requirements of Part P and be designed, inspected and tested by a person competent to do so. Prior to completion an appropriate BS 7671 certificate is to be issued.

**Fire Protection**  
Provide 30min hour fire protection to all steelwork supporting first floor.  
  
**Heating System**  
Existing boiler to be replaced spec to be confirmed. Existing system to be extended.  
All new radiators to be fitted with thermostatic control valves.New boiler to be installed by a person registered with an approved scheme (Gas Safe if gas boiler)

| REVISIONS   |      |             |         |          |
|---|------|-------------|---------|----------|
| REV   | DATE | DESCRIPTION | CHECKED | APPROVED |
|   |      |             |         |          |
| Part L Summary   |      |             |         |          |
| Ground Floor: Solid floor, 100mm TF70 under 100mm concrete slab. (U value 0.181W/m².K)                                                                               |      |             |         |          |
| Walls: Cavity Wall; Dritherm 32, Plasmore fibolite 2 100mm leaves with 100mm cavity, 40mm kingspan k18 bonded to plasterboard with skim finish. (U value 0.24W/m².K) |      |             |         |          |
| Loft Walls: As warm roof   |      |             |         |          |
| Lintels: Catnic Cougar or similar open back style insulated lintel.                                                                                                  |      |             |         |          |
| Warm Roof existing and new roof: 110mm TP10 between rafters and 40/12.5mm K18 below. (U value 0.16W/m².K) Warm roof insulation taken to eaves.                       |      |             |         |          |
| Windows: Double glazed Upvc, argon filled, soft low E coating to inner pane. (Max. U value of 1.5W/m².K) Manufacturers confirmation required.                        |      |             |         |          |
| Doors: Part glazed as above. (Max. U Value 1.9W/m².K)   |      |             |         |          |
| Roof Lights: Velux. Manufacturer's U value 1.4W/m².K   |      |             |         |          |
| Take warm roof to eaves, allowing attic room walls to be un-insulated                                                                                                |      |             |         |          |



SITE PLAN 1:500

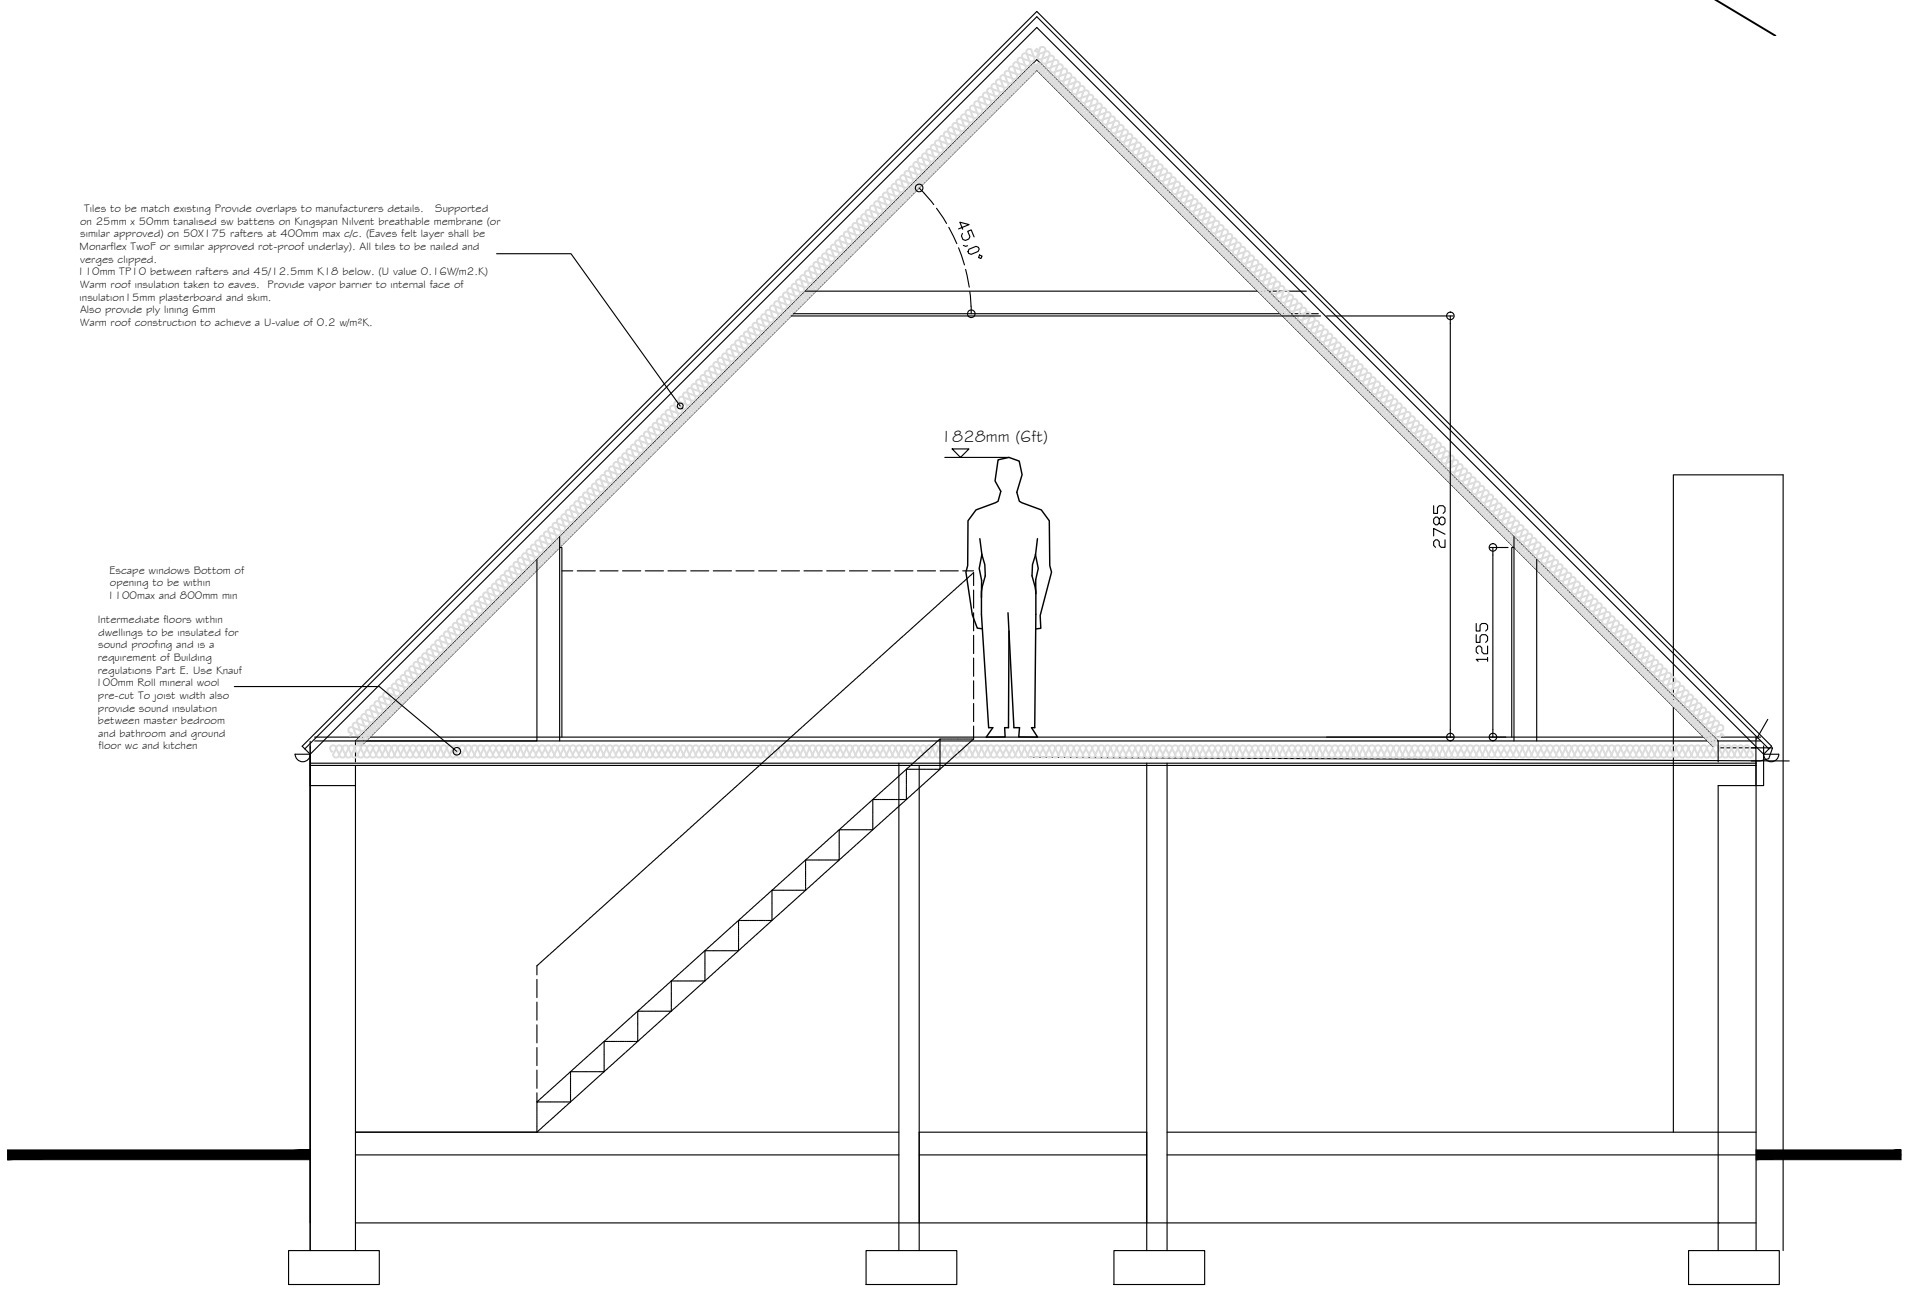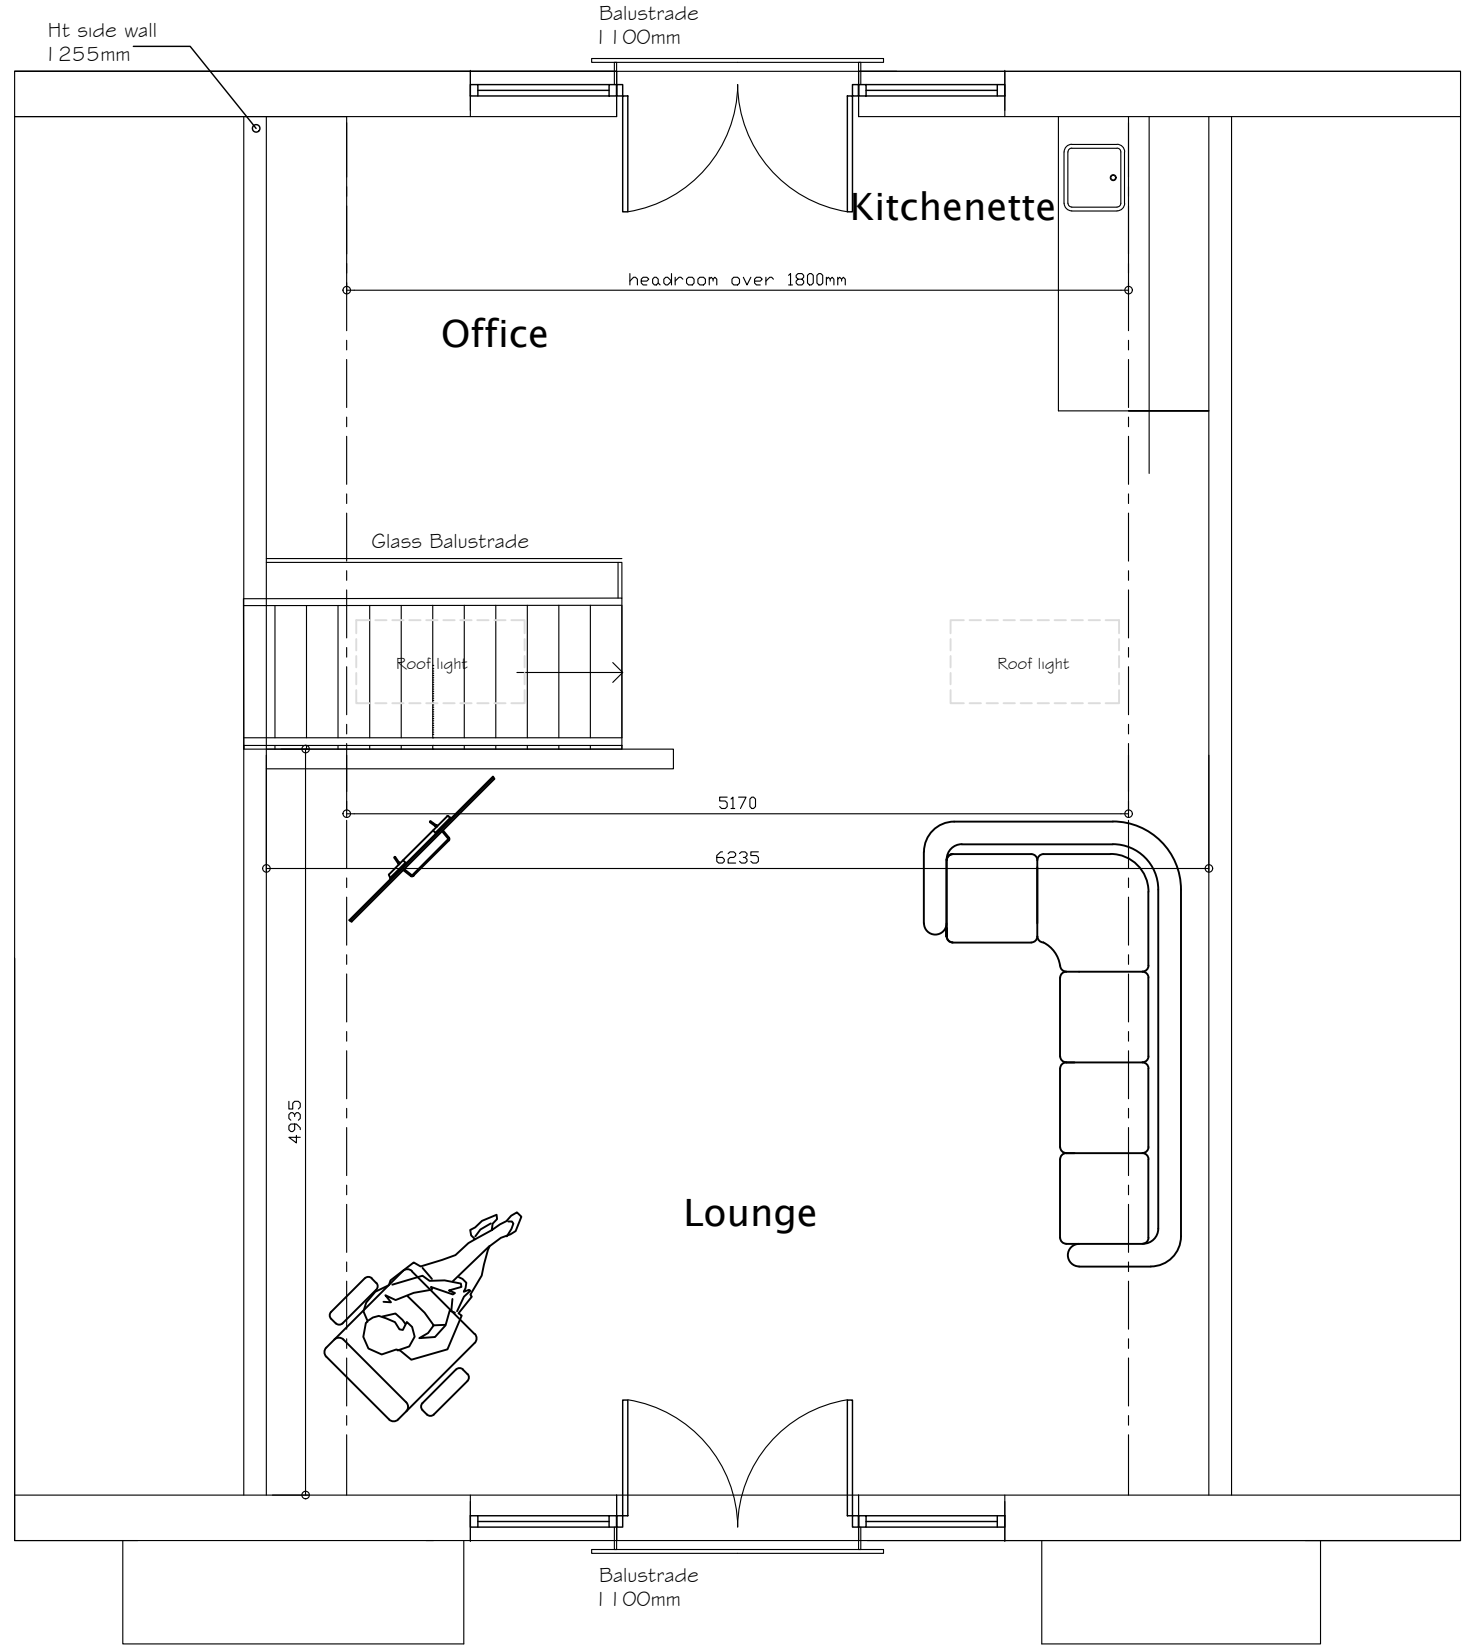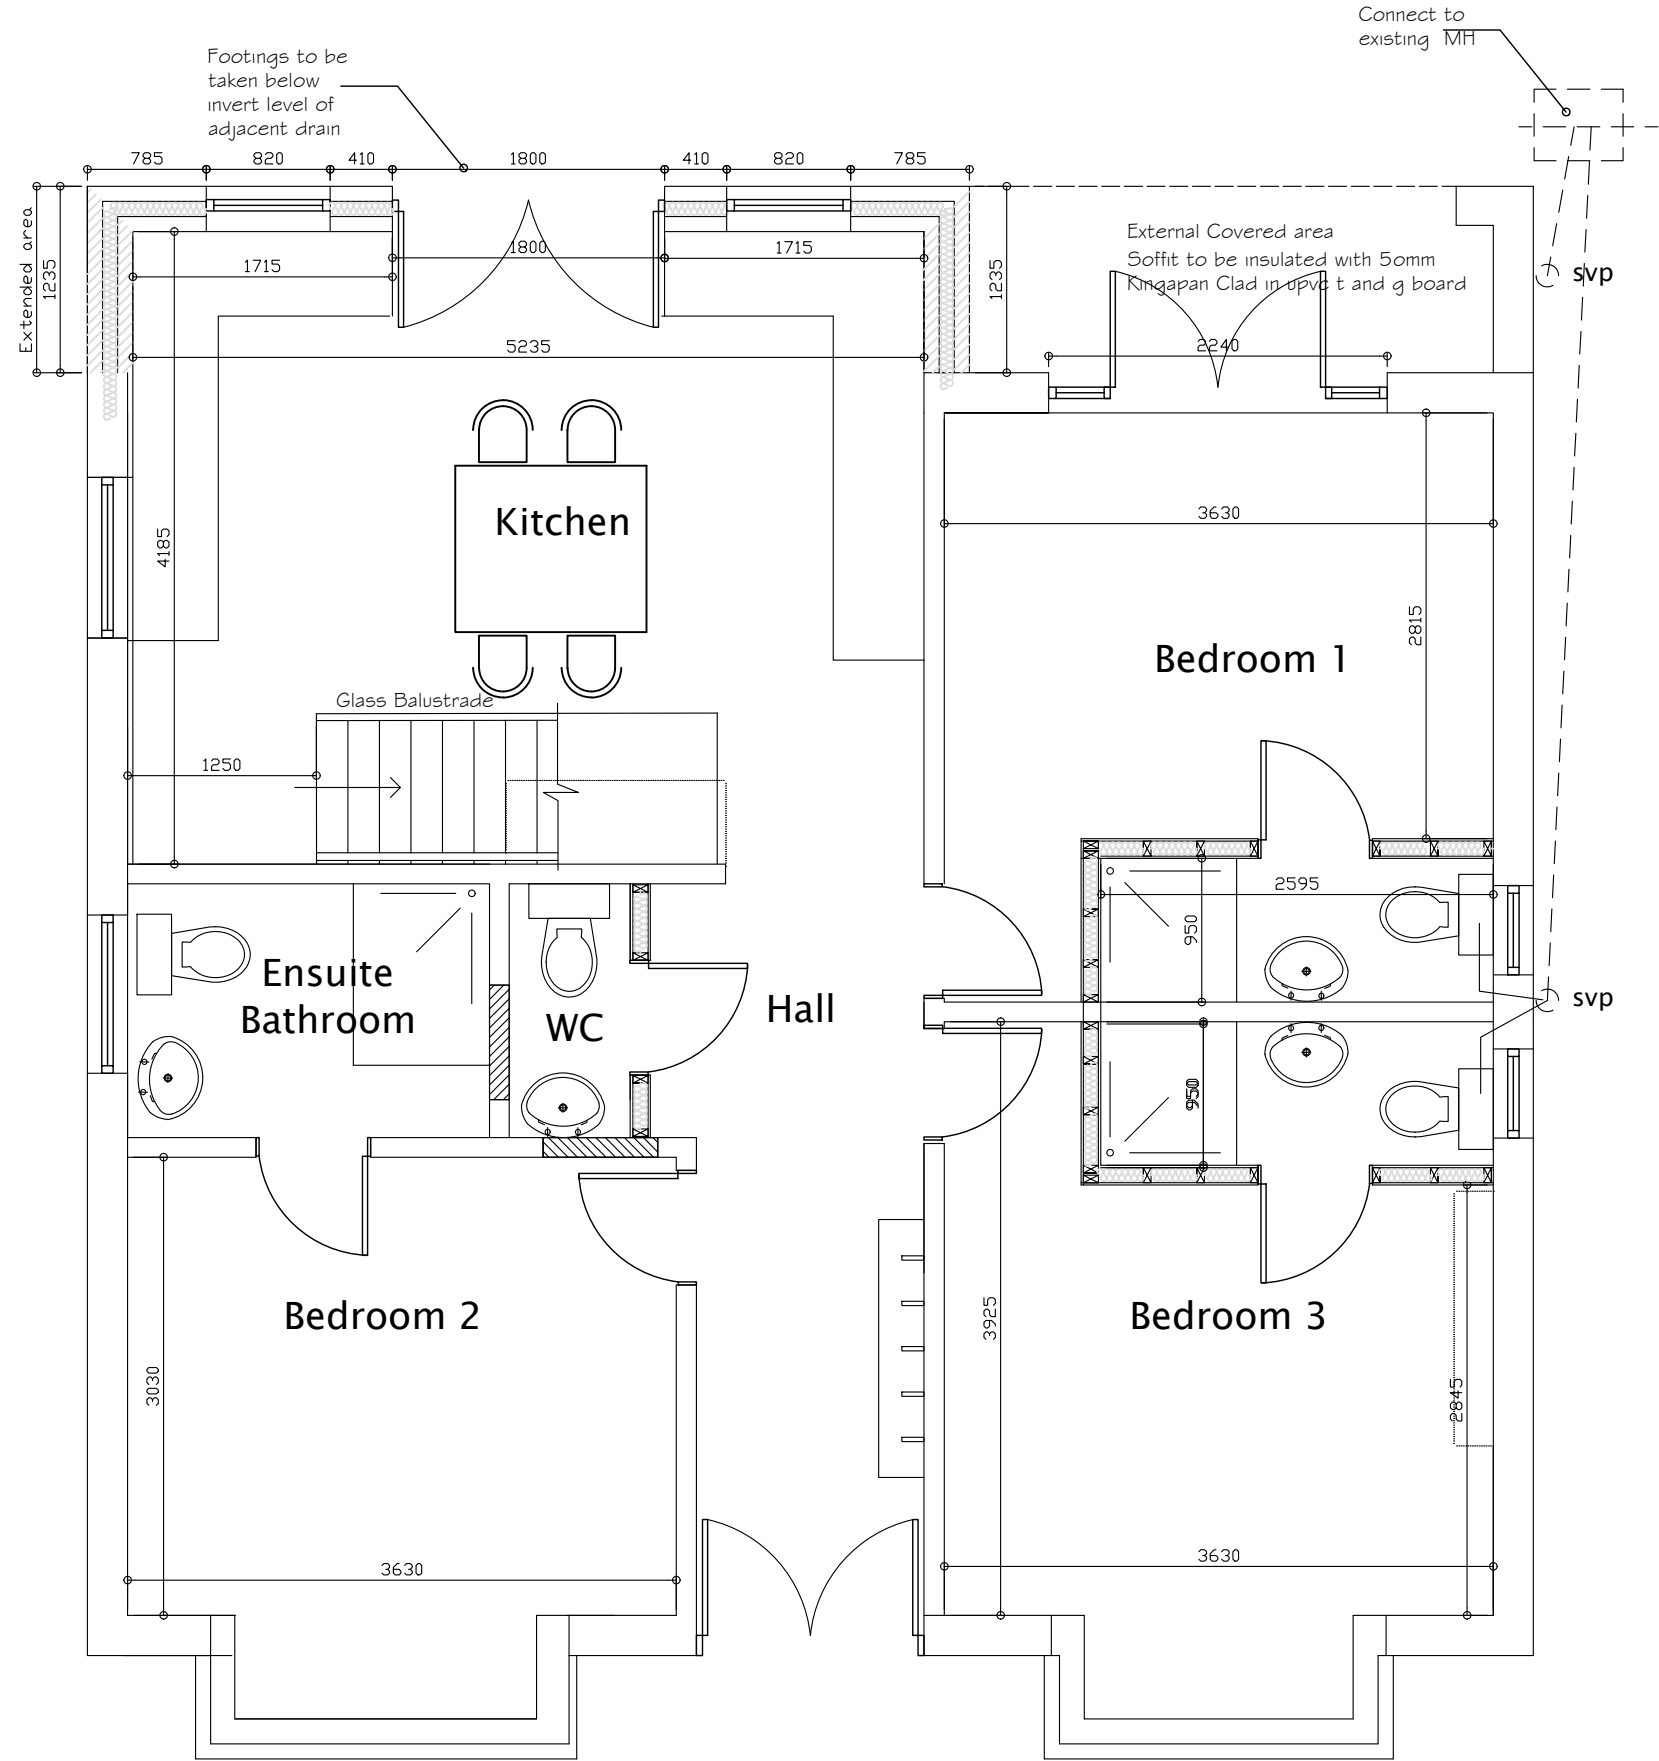

SECTION A-A

GROUND FLOOR PLAN

FIRST FLOOR PLAN

|                                                                       |                   |            |
|-----------------------------------------------------------------------|-------------------|------------|
| CLIENT<br>DEBBIE CRAWSHAW                                             |                   |            |
| PROJECT TITLE<br>PROPOSED RE ROOFING AND LOFT CONVERSION CONSTRUCTION |                   |            |
| DRAWING TITLE<br>PROPOSED FLOOR PLAN ELEVATIONS AND SITE PLAN         |                   |            |
| © ANTHONY SNOWDEN ARCHITECT 2020 RIBA                                 |                   |            |
| SCALE<br>1:50 AND 1:100 at A1 1:1250 AND 1:500                        |                   |            |
| PROJECT NO.<br>023                                                    | DRAWING NO.<br>02 | REV.<br>00 |