


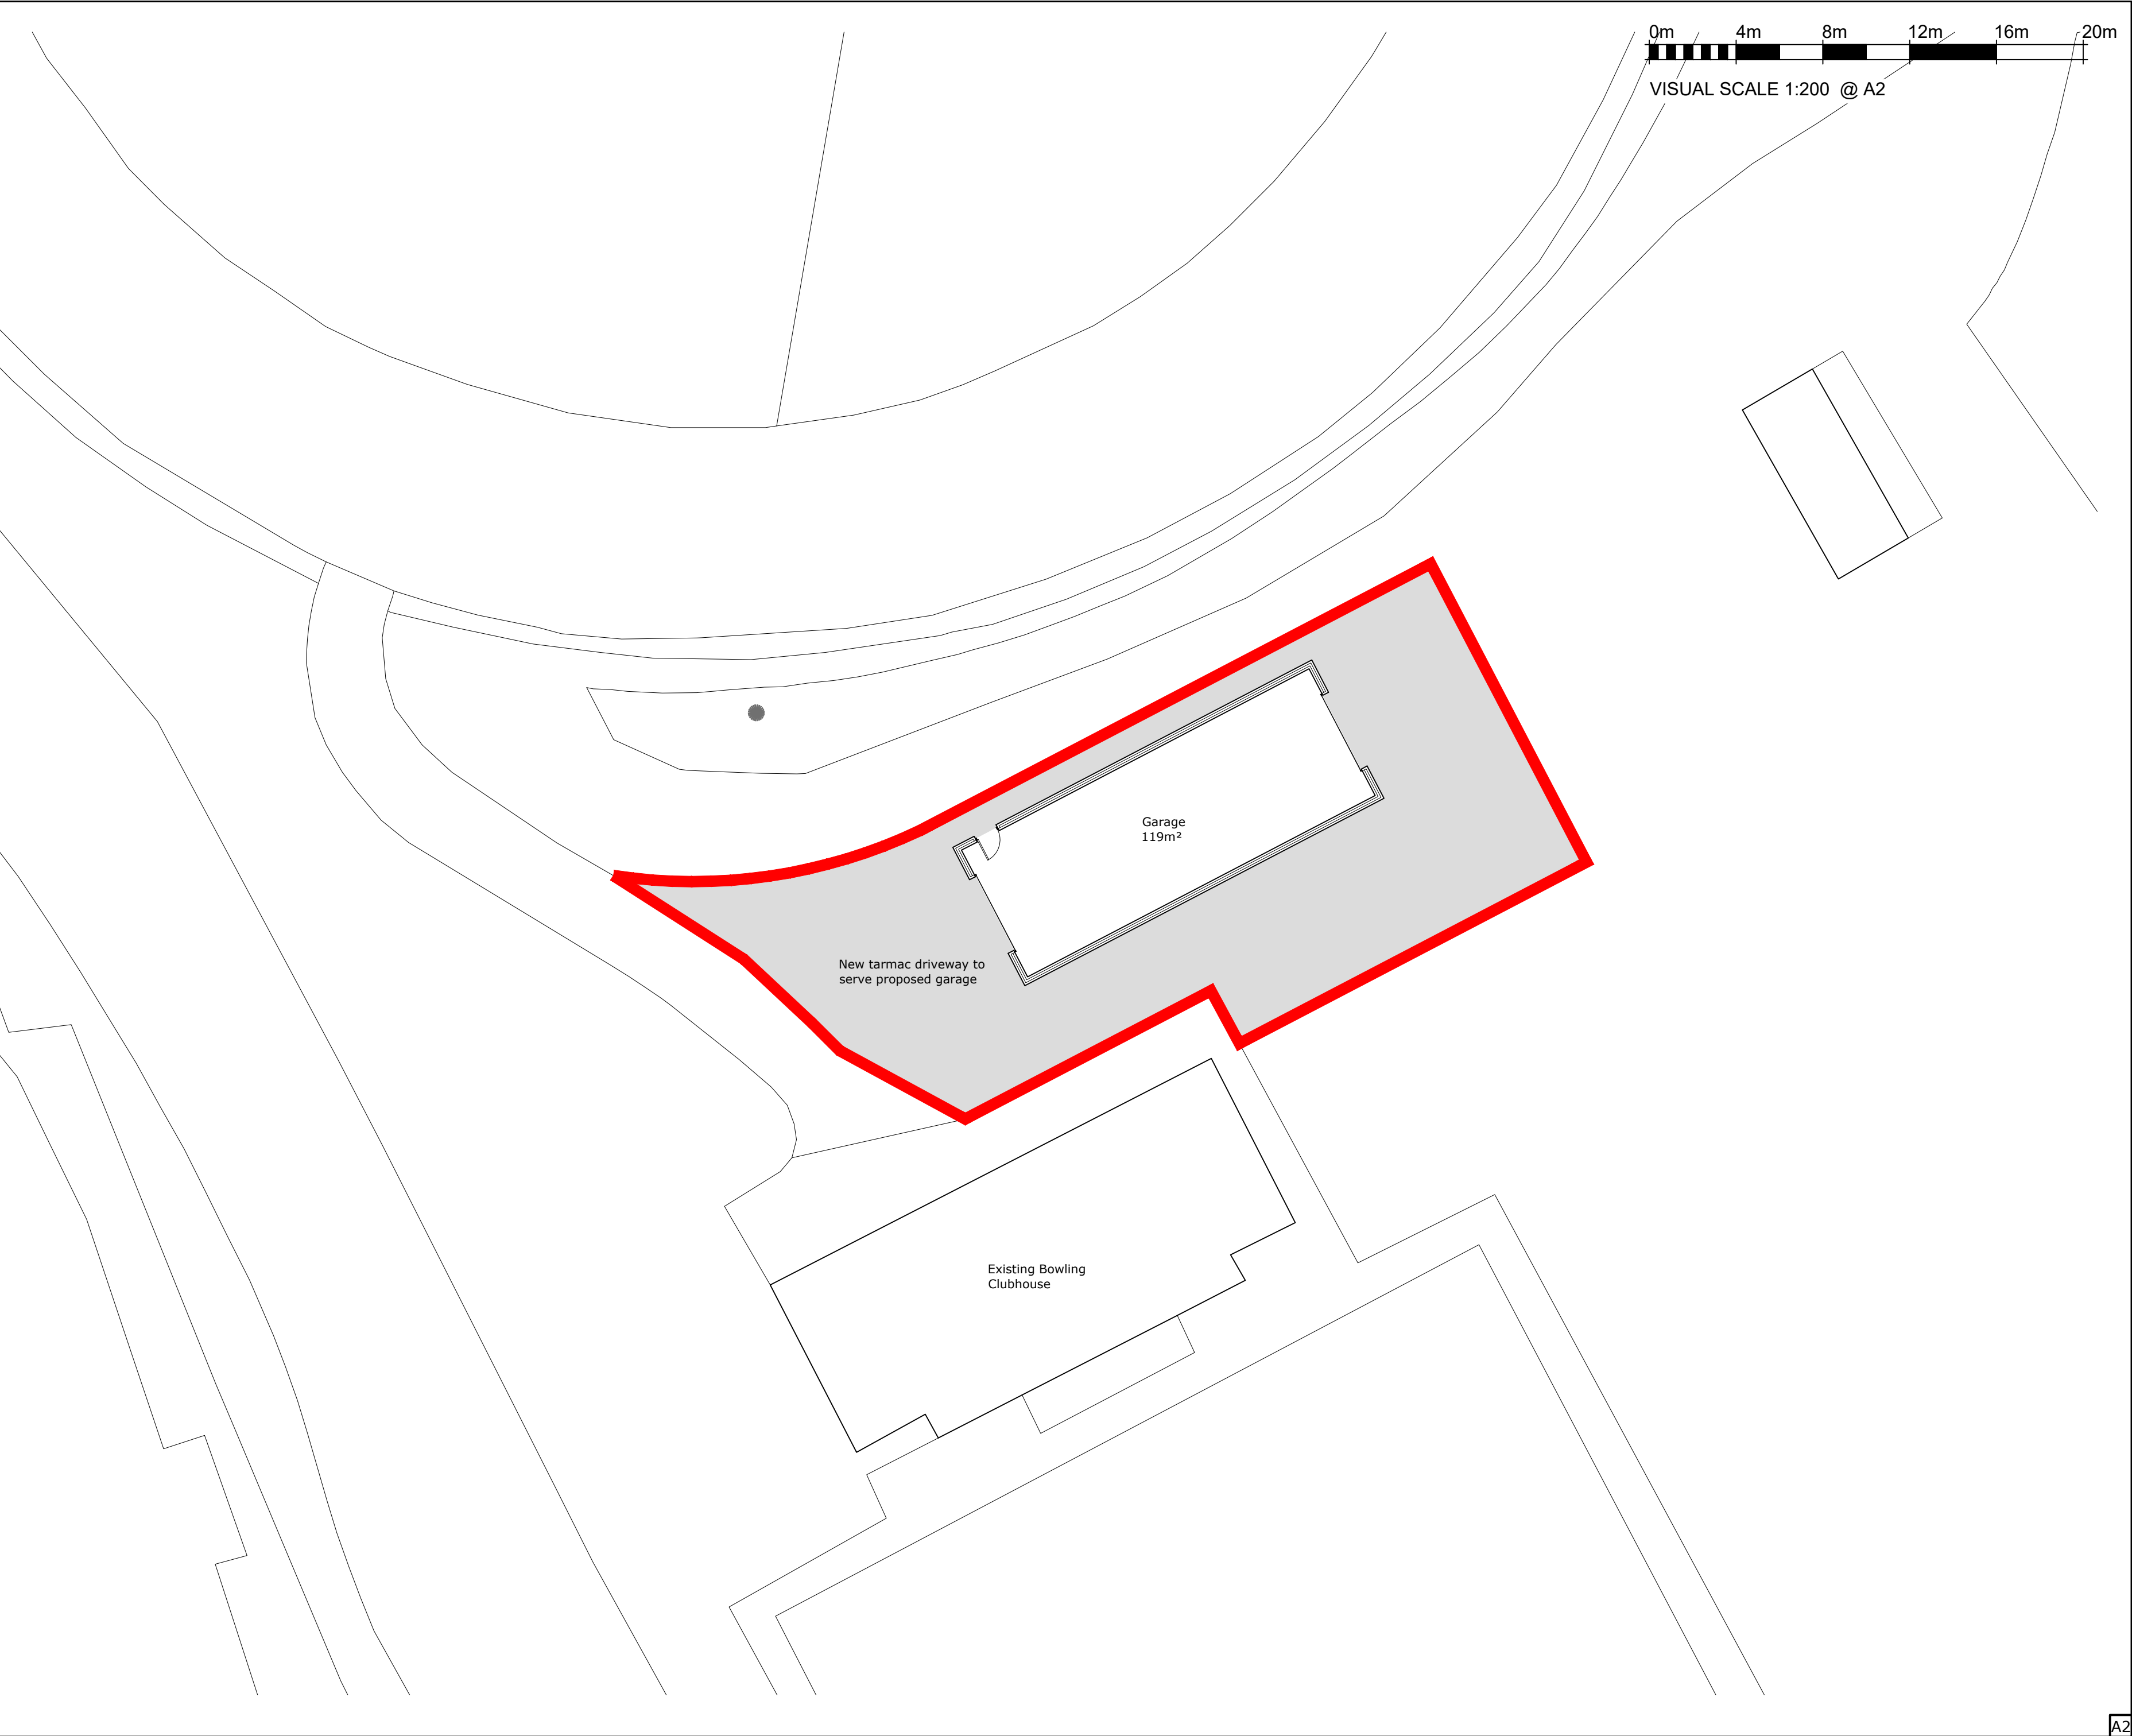

Do not scale from this drawing
The contractor is to check all dimensions on site and report any discrepancies to the architect
All rights described in chapter IV of the copyright, designs and patents act 1988 have been generally asserted

Notes

A	Initial Issue	14.10.23
Rev	Description	Date

S75.
DESIGN

Project
New Garage & Store
Dorothy Hyman Sports Centre
Snydale Road, Cudworth, Barnsley, S72 8LH
Drawing
Proposed Site Plan

Scale 1:200	Drawn CJR	Date 14.10.23
Drawing Purpose FOR PLANNING		
Ref 1045-S75-XX-XX-DR-A-20002		Rev. A

A2