




Ground Floor Level 193.37

Front Elevation

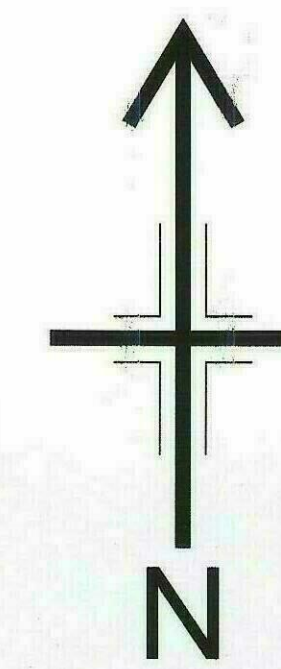

Topographic Legend

Bottom of Bank	OH Electric
Top of Banking	Railway Line
Building	Road Centre
Building Canopy	Road Markings
Concrete Base	SC Hard Hard
Contour Major	SC Hard Soft
Contour Minor	SC Soft Soft
Fences	Slips
General	Tree Canopy
Kerb Bottom	Vegetation
Kerb Drop	Visible Trench
Kerb Top	Walls
OH Corers	Water Edge

Topographic Abbreviations

AV	Air Valve	PB	Pedestrian Beacon
BA	Barrel	PBX	Post Box
BO(L)	Bollard (Illuminated)	PGR	Pedestrian Guard Rail
BS	Bus Stop	PM	Parking Meter
CAB	Cabinet	PO	Pole
CL	Cover Level	RE	Rodding Eye
COL	Column	RSL(L)	Road Sign (Illuminated)
CONC	Concrete	RWP	Rain Water Pipe
DC	Drainage Channel	SPL(L)	Sign Post (Illuminated)
DFBin	Dog Feul Bin	SPCam	Speed Camera
DP	Down Pipe	ST	Stop Sign
EP	Electricity Pole	SV	Sluice Valve
ER	Earth Rod	SVP	Soil Vent Pipe
FFLu	Finished Floor Level	TBox	Telephone Box
FL	Fire Hydrant	TL	Traffic Light
FP	Flag Pole	TOP	Top of Fence Level
GP	Gate Post	TOW	Top of Wall Level
GV	Gas Valve	TP	Telecoms Pole
GV	Gully	VP	Vent Pipe
IC	Inspection Cover	WB	Waste Bin
KO	Kerb Outlet	WB	Window Bottom Level
LP	Lamp Post	WM	Water Meter
WH	Manhole	WO	Water Old
MR	Marker	WT	Window Top Level
MP	Marker Post	WV	Water Valve
		MW	Monitoring Well

Notes


THIS DRAWING SHOULD ONLY BE USED FOR ITS ORIGINAL PURPOSE.
ZS SURVEYS LTD. ACCEPTS NO RESPONSIBILITY FOR THIS DRAWING IF
SUPPLIED TO ANY PARTY OTHER THAN THE ORIGINAL CLIENT.
ALL LEVELS RELATED OSTN-15 GRID PROJECTION.
ALL DIMENSIONS SHOULD BE VERIFIED ON SITE PRIOR TO
CONSTRUCTION.
ALL HATCHING IS FOR PRESENTATIONAL PURPOSES ONLY.

Name	Address/Notes/Notes	Approved & Signed	Date
------	---------------------	-------------------	------

Client	
Site Location	50 DON STREET PENISTONE S26 6HY
Drawing Type	CAD
Surveyed:	Drawn: SS
Checked: ZH	Authorised: ZS
Date:	Scale: 1:50@A0

ZS SURVEYS
Accurate Survey Solutions
Land, Building & Engineering Surveyors
8 Norton Close,
Barnsley,
WF11 8LQ
info@zssurveys.com


Project Number: 1104-S-CA
Sheet Number: Front Elevation

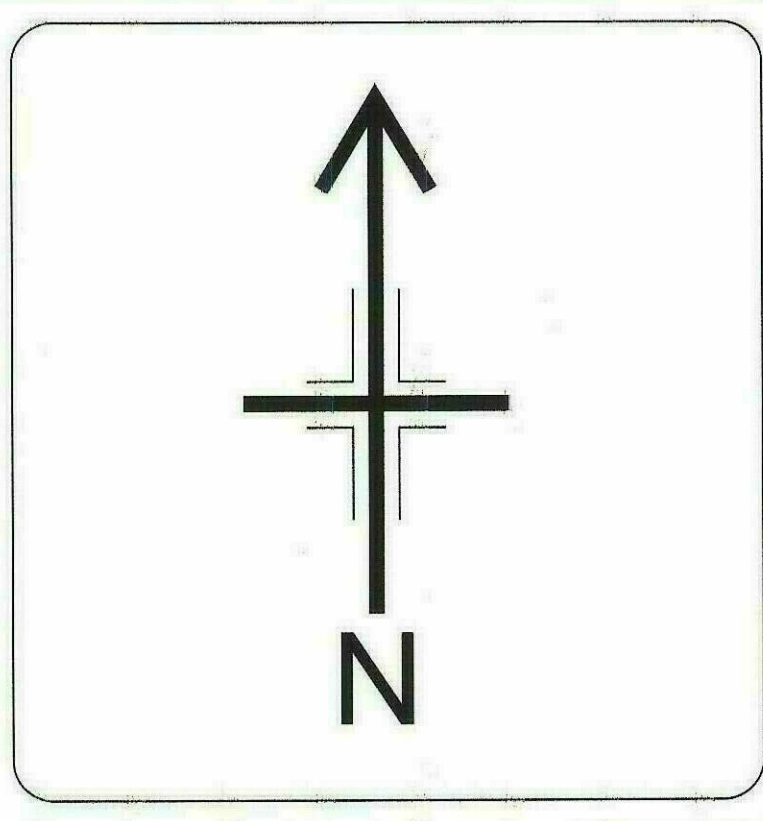

Topographic Legend	
	Bottom of Bank
	Top of Bank
	Building
	Building Canopy
	Concrete Base
	Contour Major
	Contour Minor
	Fences
	General
	Kerb Bottom
	Kerb Drop
	Kerb Top
	OH Comms
	OH Electric
	Railway Line
	Road Centre
	Road Markings
	SC Hard/Hard
	SC Hard/Soft
	SC Soft/Soft
	Slips
	Tree Canopy
	Vegetation
	Vialia Trench
	Walls
	Water Edge

Topographic Abbreviations	
AV	Air Valve
BH	Borehole
BOIL	Bollard (Illuminated)
BS	Bus Stop
Cab	Cabinet
CL	Cover Level
COL	Column
Conc	Concrete
DC	Drainage Channel
DFBin	Dog Foul Bin
DP	Down Pipe
EP	Electricity Pole
ER	Earth Rod
FFL	Finished Floor Level
FL	Fire Hydrant
FP	Flag Pole
GP	Gate Post
GV	Gas Valve
GY	Gully
IC	Inspection Cover
KO	Kerb Outlet
LP	Lamp Post
MH	Manhole
Mic	Marker
MP	Marker Post
PB	Pedestrian Beacon
PBX	Post Box
PGR	Pedestrian Guard Rail
PM	Parking Meter
PO	Post
RE	Road Sign
RS(I)	Road Sign (Illuminated)
RWP	Rain Water Pipe
SP(I)	Sign Post (Illuminated)
SPCem	Speed Camera
ST	Street Light
SV	Sluice Valve
SVP	Soil Vent Pipe
TBox	Telephone Box
TL	Traffic Light
TOF	Top of Fence Level
TOV	Top of Wall Level
TP	Telecoms Pole
VP	Vent Pipe
WB	Waste Bin
WB	Window Bottom Level
WM	Water Meter
WO	Wash Out
WT	Window Top Level
WV	Water Valve
MW	Monitoring Well


Notes
THIS DRAWING SHOULD ONLY BE USED FOR ITS ORIGINAL PURPOSE.
ZS SURVEYS LTD. ACCEPTS NO RESPONSIBILITY FOR THIS DRAWING IF
SUPPLIED TO ANY PARTY OTHER THAN THE ORIGINAL CLIENT.
ALL LEVELS RELATED TO THIS GRID PROJECTION.
ALL DIMENSIONS SHOULD BE VERIFIED ON SITE PRIOR TO
CONSTRUCTION.
ALL HATCHING IS FOR PRESENTATIONAL PURPOSES ONLY.

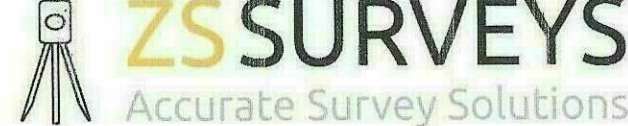Rev #	Attachment Made	Drawn & Dated	Date
Client			
Site Location:	50 DON STREET PENISTONE S38 9HW		
Drawing Type:	CAD		
Surveyed:	Drawn:	SS	
Checked: ZH	Authorised: ZS		
Date:	Scale:	1:50@A0	
 Accurate Survey Solutions Land, Building & Engineering Surveyors 8 Norfolk Close, Braithwaite, WF11 9LQ info@zssurveys.com			
Project Number:	1104-S-CA		
Sheet Number:	Rear Elevation		



Ground Floor Level 193.37

Rear Elevation

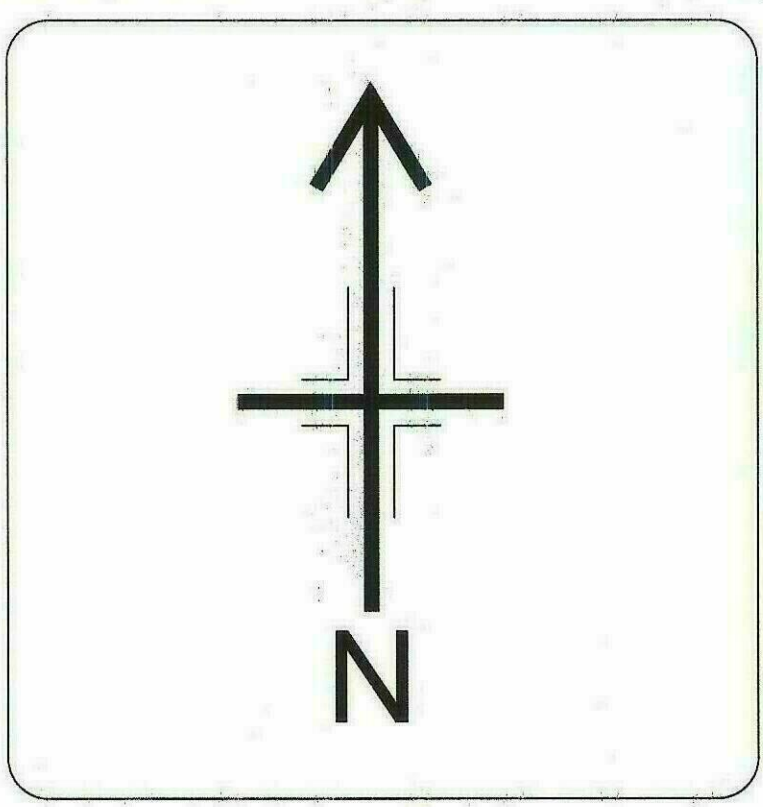

Topographic Legend	
Bottom of Bank	OH Electric
Top of Banking	Railway Line
Building	Road Centre
Building Canopy	Road Markings
Concrete Base	SC Hard/Hard
Contour Major	SC Hard/Soft
Contour Minor	SC Soft/Soft
Fences	Steps
General	Tree Canopy
Kerb Bottom	Vegetation
Kerb Drop	Visible Trench
Kerb Top	Wells
OH Cables	Water Edge

Topographic Abbreviations	
AV Air Valve	PE Pedestrian Beacon
BH Borehole	PBX Post Box
BO(L) Bollard (Illuminated)	PGR Pedestrian Guard Rail
BS Bus Stop	PM Parking Meter
CB Cabinet	PO Post
CL Cover Level	RE Road Eye
COL Column	RS(IL) Road Sign (Illuminated)
CONC Concrete	RWP Rain Water Pipe
DC Drainage Channel	SPL(S) Sign Post (Illuminated)
DFBin Dog Fouling Bin	SPCam Speed Camera
DP Down Pipe	ST Stop Tap
EP Electricity Pole	SV Sluice Valve
ER Earth Road	SVP Soil Vent Pipe
FFL* Finished Floor Level	TBox Telephone Box
FI Fire Hydrant	TL Traffic Light
FP Flag Pole	TOP* Top of Fence Level
GP Gully Post	TOW* Top of Wall Level
GV Gas Valve	TP Telecoms Pole
GY Gully	VP Vent Pipe
IC Inspection Cover	WB Waste Bin
KO Kerb Outlet	WB* Window Bottom Level
LP Lamp Post	WM Water Meter
MM Manhole	WO Wash Out
Mx Marker	WTS Window Top Level
MP Manhole Post	WV Water Valve
NW Monitoring Well	


Notes


THIS DRAWING SHOULD ONLY BE USED FOR ITS ORIGINAL PURPOSE.
ZS SURVEYS LTD. ACCEPTS NO RESPONSIBILITY FOR THIS DRAWING IF
SUPPLIED TO ANY PARTY OTHER THAN THE ORIGINAL CLIENT.

ALL LEVELS RELATED D87N15 GRID PROJECTION.

ALL DIMENSIONS SHOULD BE VERIFIED ON SITE PRIOR TO
CONSTRUCTION.

ALL HATCHING IS FOR PRESENTATIONAL PURPOSES ONLY.

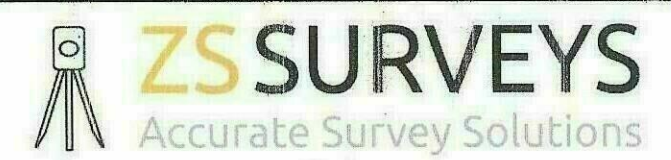Rev. #	Annotations Made	Drawn & Date	Date
Client:			
Site Location:	50 DON STREET PENISTONE S26 8HW		
Drawing Type:	CAD		
Surveyed:	Drawn:	SS	
Checked: ZH	Authorised: ZS		
Date:	Scale:	1:50@A0	
 Accurate Survey Solutions Land, Building & Engineering Surveyors 8 Norfolk Close, Brotherton, WF11 9LQ info@zssurveys.com			
Project Number:	1104-S-CA		
Sheet Number:	West Elevation		

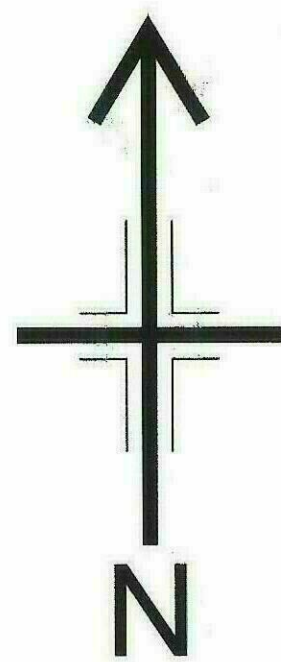

Topographic Legend

Bottom of Bank	OH Electric
Top of Bank	Railway Line
Building	Road Centre
Building Canopy	Road Markings
Concrete Base	SC Hard/Hard
Contour Major	SC Hard/Soft
Contour Minor	SC Soft/Soft
Fences	Steps
General	Tree Canopy
Kerb Bottom	Vegetation
Kerb Drop	Visible Trench
Kerb Top	Walls
OH Cables	Water Edge

Topographic Abbreviations

AV	Air Valve	PB	Pedestrian Beacon
BH	Bench	PBX	Post Box
BO(L)	Bollard (Illuminated)	PGR	Pedestrian Guard Rail
BS	Bus Stop	PM	Parking Meter
Cab	Cabinet	PO	Post
CL	Cover Level	RE	Rodding Eye
COL	Column	RS(L)	Road Sign (Illuminated)
CONC	Concrete	RWP	Rain Water Pipe
DC	Drainage Channel	SP(L)	Sign Post (Illuminated)
DP	Down Pipe	SPCam	Speed Camera
DPB	Down Pipe Bin	SV	Stop Tap
EP	Electric Pole	SV	Stop Valve
ER	Earth Rod	SVP	Sol Vent Pipe
FFL	Finished Floor Level	TBox	Telephone Box
FS	Fire Hydrant	TL	Traffic Light
FP	Flag Pole	TOP	Top of Fence Level
GP	Gate Post	TOP	Top of Wall Level
GV	Gas Valve	TP	Telephone Pole
GV	Gully	VP	Vent Pipe
IC	Inspection Cover	WB	Waste Bin
KO	Kerb Outlet	WB	Window Bottom Level
LP	Lamp Post	WM	Water Meter
MH	Manhole	WO	Wash Out
Mir	Marker	WT	Window Top Level
MP	Marker Post	WV	Water Valve
		MW	Monitoring Well

Notes


THIS DRAWING SHOULD ONLY BE USED FOR ITS ORIGINAL PURPOSE.
ZS SURVEYS LTD. ACCEPTS NO RESPONSIBILITY FOR THIS DRAWING IF
SUPPLIED TO ANY PARTY OTHER THAN THE ORIGINAL CLIENT.
ALL LEVELS RELATED TO THIS GRID PROJECTION.
ALL DIMENSIONS SHOULD BE VERIFIED ON SITE PRIOR TO
CONSTRUCTION.
ALL HATCHING IS FOR PRESENTATIONAL PURPOSES ONLY.

Rev #	Amendments Made	Submitted & Date	Date
-------	-----------------	------------------	------


Client	
Site Location	80 DON STREET PENSTONE S26 6HW
Drawing Type	CAD
Surveyed	Drawn: SS
Checked: ZH	Authorised: ZS
Date:	Scale: 1:50@A0



Project Number:	1104-S-CA
Sheet Number:	East Elevation

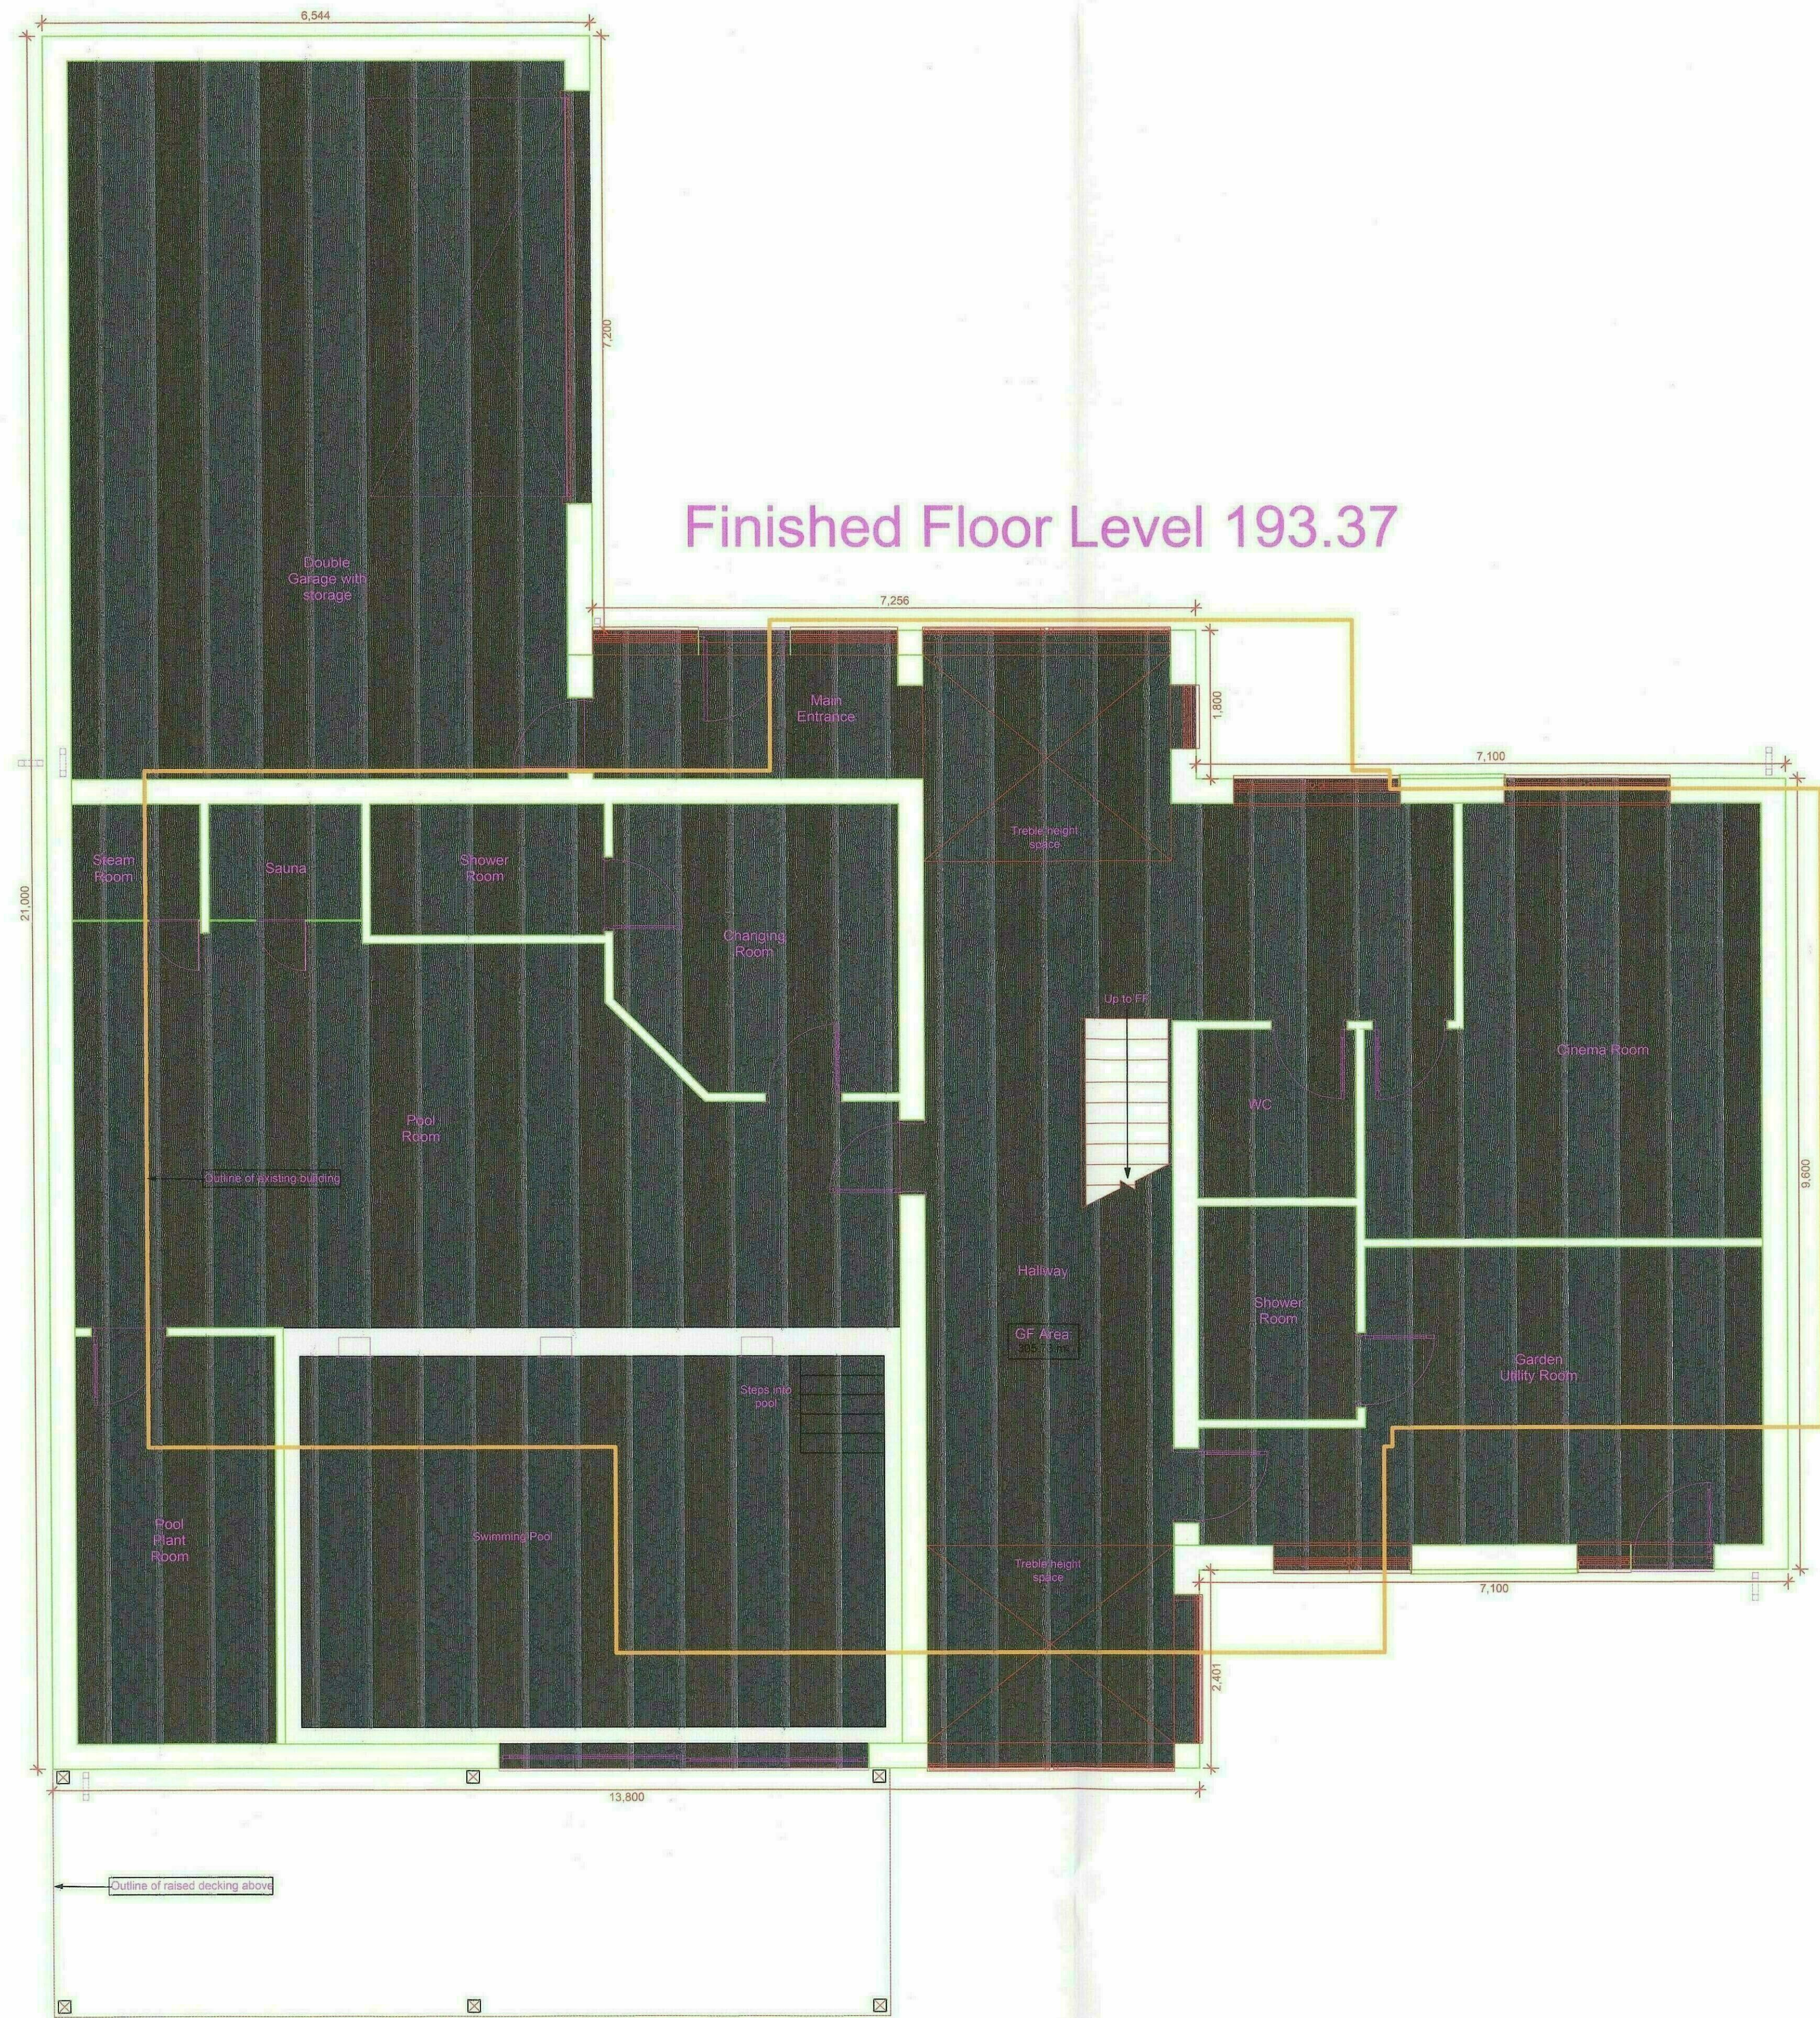

Finished Floor Level 193.37

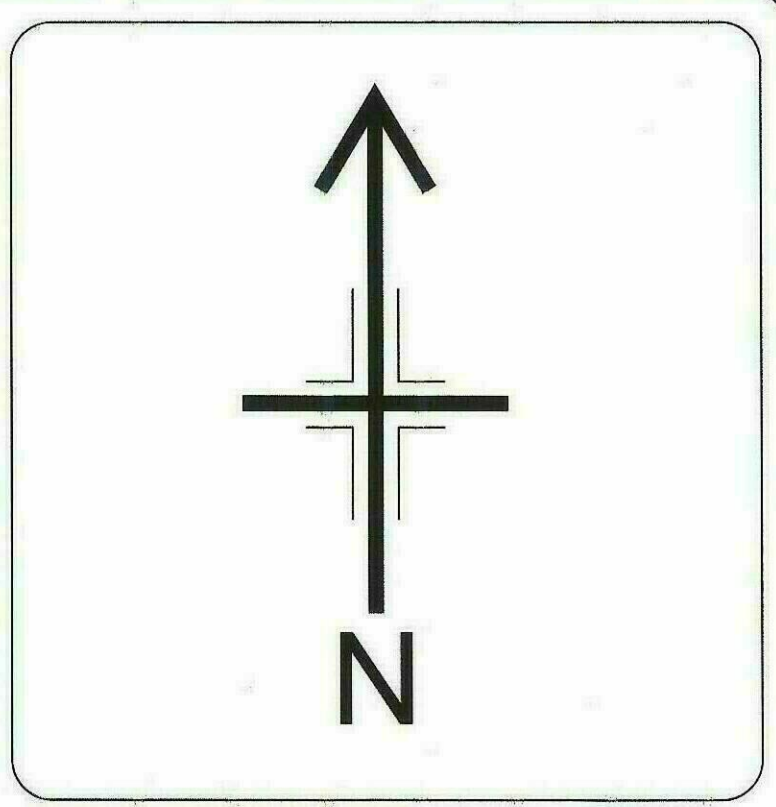

Topographic Legend			
Bottom of Bank	OH Electric	OH Electric	
Top of Bank	Railway Line	Railway Line	
Building	Road Centre	Road Centre	
Building Canopy	Road Markings	Road Markings	
Concrete Base	SC Hard-Hard	SC Hard-Hard	
Contour Major	SC Hard-Soft	SC Hard-Soft	
Contour Minor	SC Soft-Soft	SC Soft-Soft	
Fences	Shops	Shops	
General	Trees Canopy	Trees Canopy	
Kerb Bottom	Vegetation	Vegetation	
Kerb Drop	Visible Trench	Visible Trench	
Kerb Top	Walls	Walls	
OH Conns	Water Edge	Water Edge	


Topographic Abbreviations			
AV	Air Valve	PB	Pedestrian Beacon
BH	Borehole	PBox	Post Box
BO(ILL)	Bollard (Illuminated)	PGR	Pedestrian Guard Rail
BS	Bus Stop	PM	Parking Meter
Cab	Cabinet	PO	Post
CL	Cover Level	RE	Rodding Eye
COL	Column	RS(ILL)	Road Sign (Illuminated)
Conc	Concrete	RWP	Rain Water Pipe
DC	Drainage Channel	SH(ILL)	Sign Post (Illuminated)
DFBin	Dog Fou Bin	SPCam	Speed Camera
DP	Down Pipe	ST	Stop Tap
EP	Electricity Pole	SV	Subsoil Valve
ER	Earth Road	SV	Soil Vent Pipe
FFL	Finished Floor Level	TBox	Telephone Box
FI	Fire Hydrant	TL	Traffic Light
FP	Flag Pole	TOF	Top of Fence Level
GP	Gate Post	TOW	Top of Wall Level
GV	Gas Valve	TP	Telecoms Pole
GY	Gully	VP	Vent Pipe
IC	Inspection Cover	WB	Waste Bin
KO	Kerb Outlet	WB	Window Bottom Level
LP	Lamp Post	WM	Water Meter
MH	Manhole	WO	Wash Out
Mkr	Marker	WT	Window Top Level
MP	Marker Post	WV	Water Valve
	MW	MW	Monitoring Well

Notes
THIS DRAWING SHOULD ONLY BE USED FOR ITS ORIGINAL PURPOSE.
ZS SURVEYS LTD. ACCEPTS NO RESPONSIBILITY FOR THIS DRAWING IF
SUPPLIED TO ANY PARTY OTHER THAN THE ORIGINAL CLIENT.
ALL LEVELS RELATED TO THIS GRID PROJECTION.
ALL DIMENSIONS SHOULD BE VERIFIED ON SITE PRIOR TO
CONSTRUCTION.
ALL HATCHING IS FOR PRESENTATIONAL PURPOSES ONLY.

Rev. #	Amendments Made	Surveyed & Drawn	Date
Client:			
Site Location: 50 DON STREET PENISTONE S38 9HW			
Drawing Type: CAD			
Surveyed:		Drawn: SS	
Checked: ZH		Authorised: ZS	
Date:		Scale: 1:50@A0	
 Accurate Survey Solutions Land, Building & Engineering Surveyors 8 Norfolk Close, Barnsley, WF11 9LQ info@zssurveys.com			
Project Number:		1104-S-GA	
Sheet Number:		Ground Floor	



Finished Floor Level 196.27

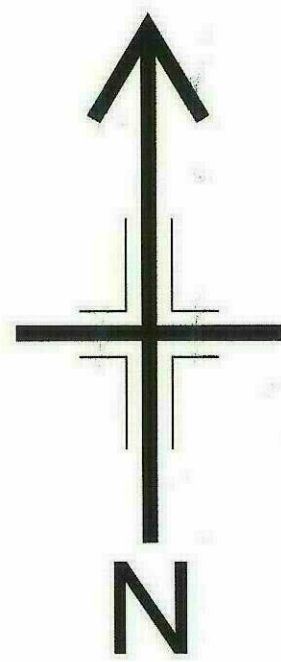

Topographic Legend


Bottom of Bank	OH Electric
Top of Bank	Railway Line
Building	Road Centre
Building Canopy	Road Markings
Concrete Base	SC Hard/Soft
Contour Major	SC Hard/Soft
Contour Minor	SC Soft/Soft
Fences	Slips
General	Tree Canopy
Kerb Bottom	Vegetation
Kerb Drop	Visible Trench
Kerb Top	Walls
OH Comms	Water Edge



Topographic Abbreviations

AV	Air Valve	PB	Pedestrian Beacon
BH	Borehole	PBox	Post Box
BO(L)	Boat (Illuminated)	PCR	Pedestrian Guard Rail
BS	Bus Stop	PM	Parking Meter
Cab	Cabinet	PO	Post
CL	Cover Level	RE	Rodding Eye
COL	Column	RS(L)	Road Sign (Illuminated)
Conc	Concrete	RWP	Rain Water Pipe
DC	Drainage Channel	SPL(L)	Sign Post (Illuminated)
DFBin	Dog Fouling Bin	SPCam	Speed Camera
DP	Down Pipe	ST	Stop Tap
EP	Electricity Pole	SV	Subsoil Valve
ER	Earth Rod	SUP	Soil Vent Pipe
FFL	Finished Floor Level	TBox	Telephone Box
FL	Flag	TL	Traffic Light
FP	Flag Pole	TOF	Top of Fence Level
GP	Gate Post	TOW	Top of Wall Level
GV	Gas Valve	TP	Telecom's Pole
GY	Gully	VP	Vent Pipe
I	Inspection Cover	WB	Waste Bin
KO	Kerb Outlet	WB	Window Bottom Level
LP	Lamp Post	WM	Water Meter
MH	Manhole	WO	Wash Out
Mir	Marker	WT	Window Top Level
MP	Marker Post	WV	Water Valve
	MW		Monitoring Well

Notes

THIS DRAWING SHOULD ONLY BE USED FOR ITS ORIGINAL PURPOSE.
ZS SURVEYS LTD. ACCEPTS NO RESPONSIBILITY FOR THIS DRAWING IF
SUPPLIED TO ANY PARTY OTHER THAN THE ORIGINAL CLIENT.
ALL LEVELS RELATED TO THIS GRID PROJECTION.
ALL DIMENSIONS SHOULD BE VERIFIED ON SITE PRIOR TO
CONSTRUCTION.
ALL HATCHING IS FOR PRESENTATIONAL PURPOSES ONLY.

 Rev #	Amendments Made	Surveyed & Drawn	Date
Client:			
Site Location:	80 DON STREET PENISTONE S38 8HW		
Drawing Type:	CAD		
Surveyed:	Drawn:	SS	
Checked:	ZH	Authorised:	ZS
Date:		Scale:	1:50@A0
 ZS SURVEYS Accurate Survey Solutions Land, Building & Engineering Surveyors 8 Norfolk Close, Brotherton, WF11 8LQ info@zssurveys.com			
Project Number:	1104-S-CA		
Sheet Number:	First Floor		

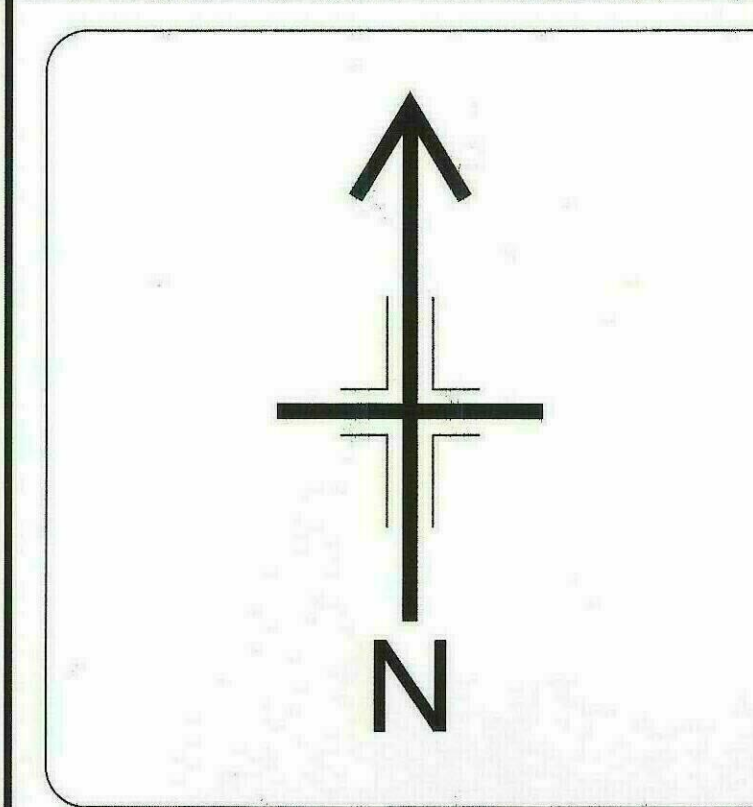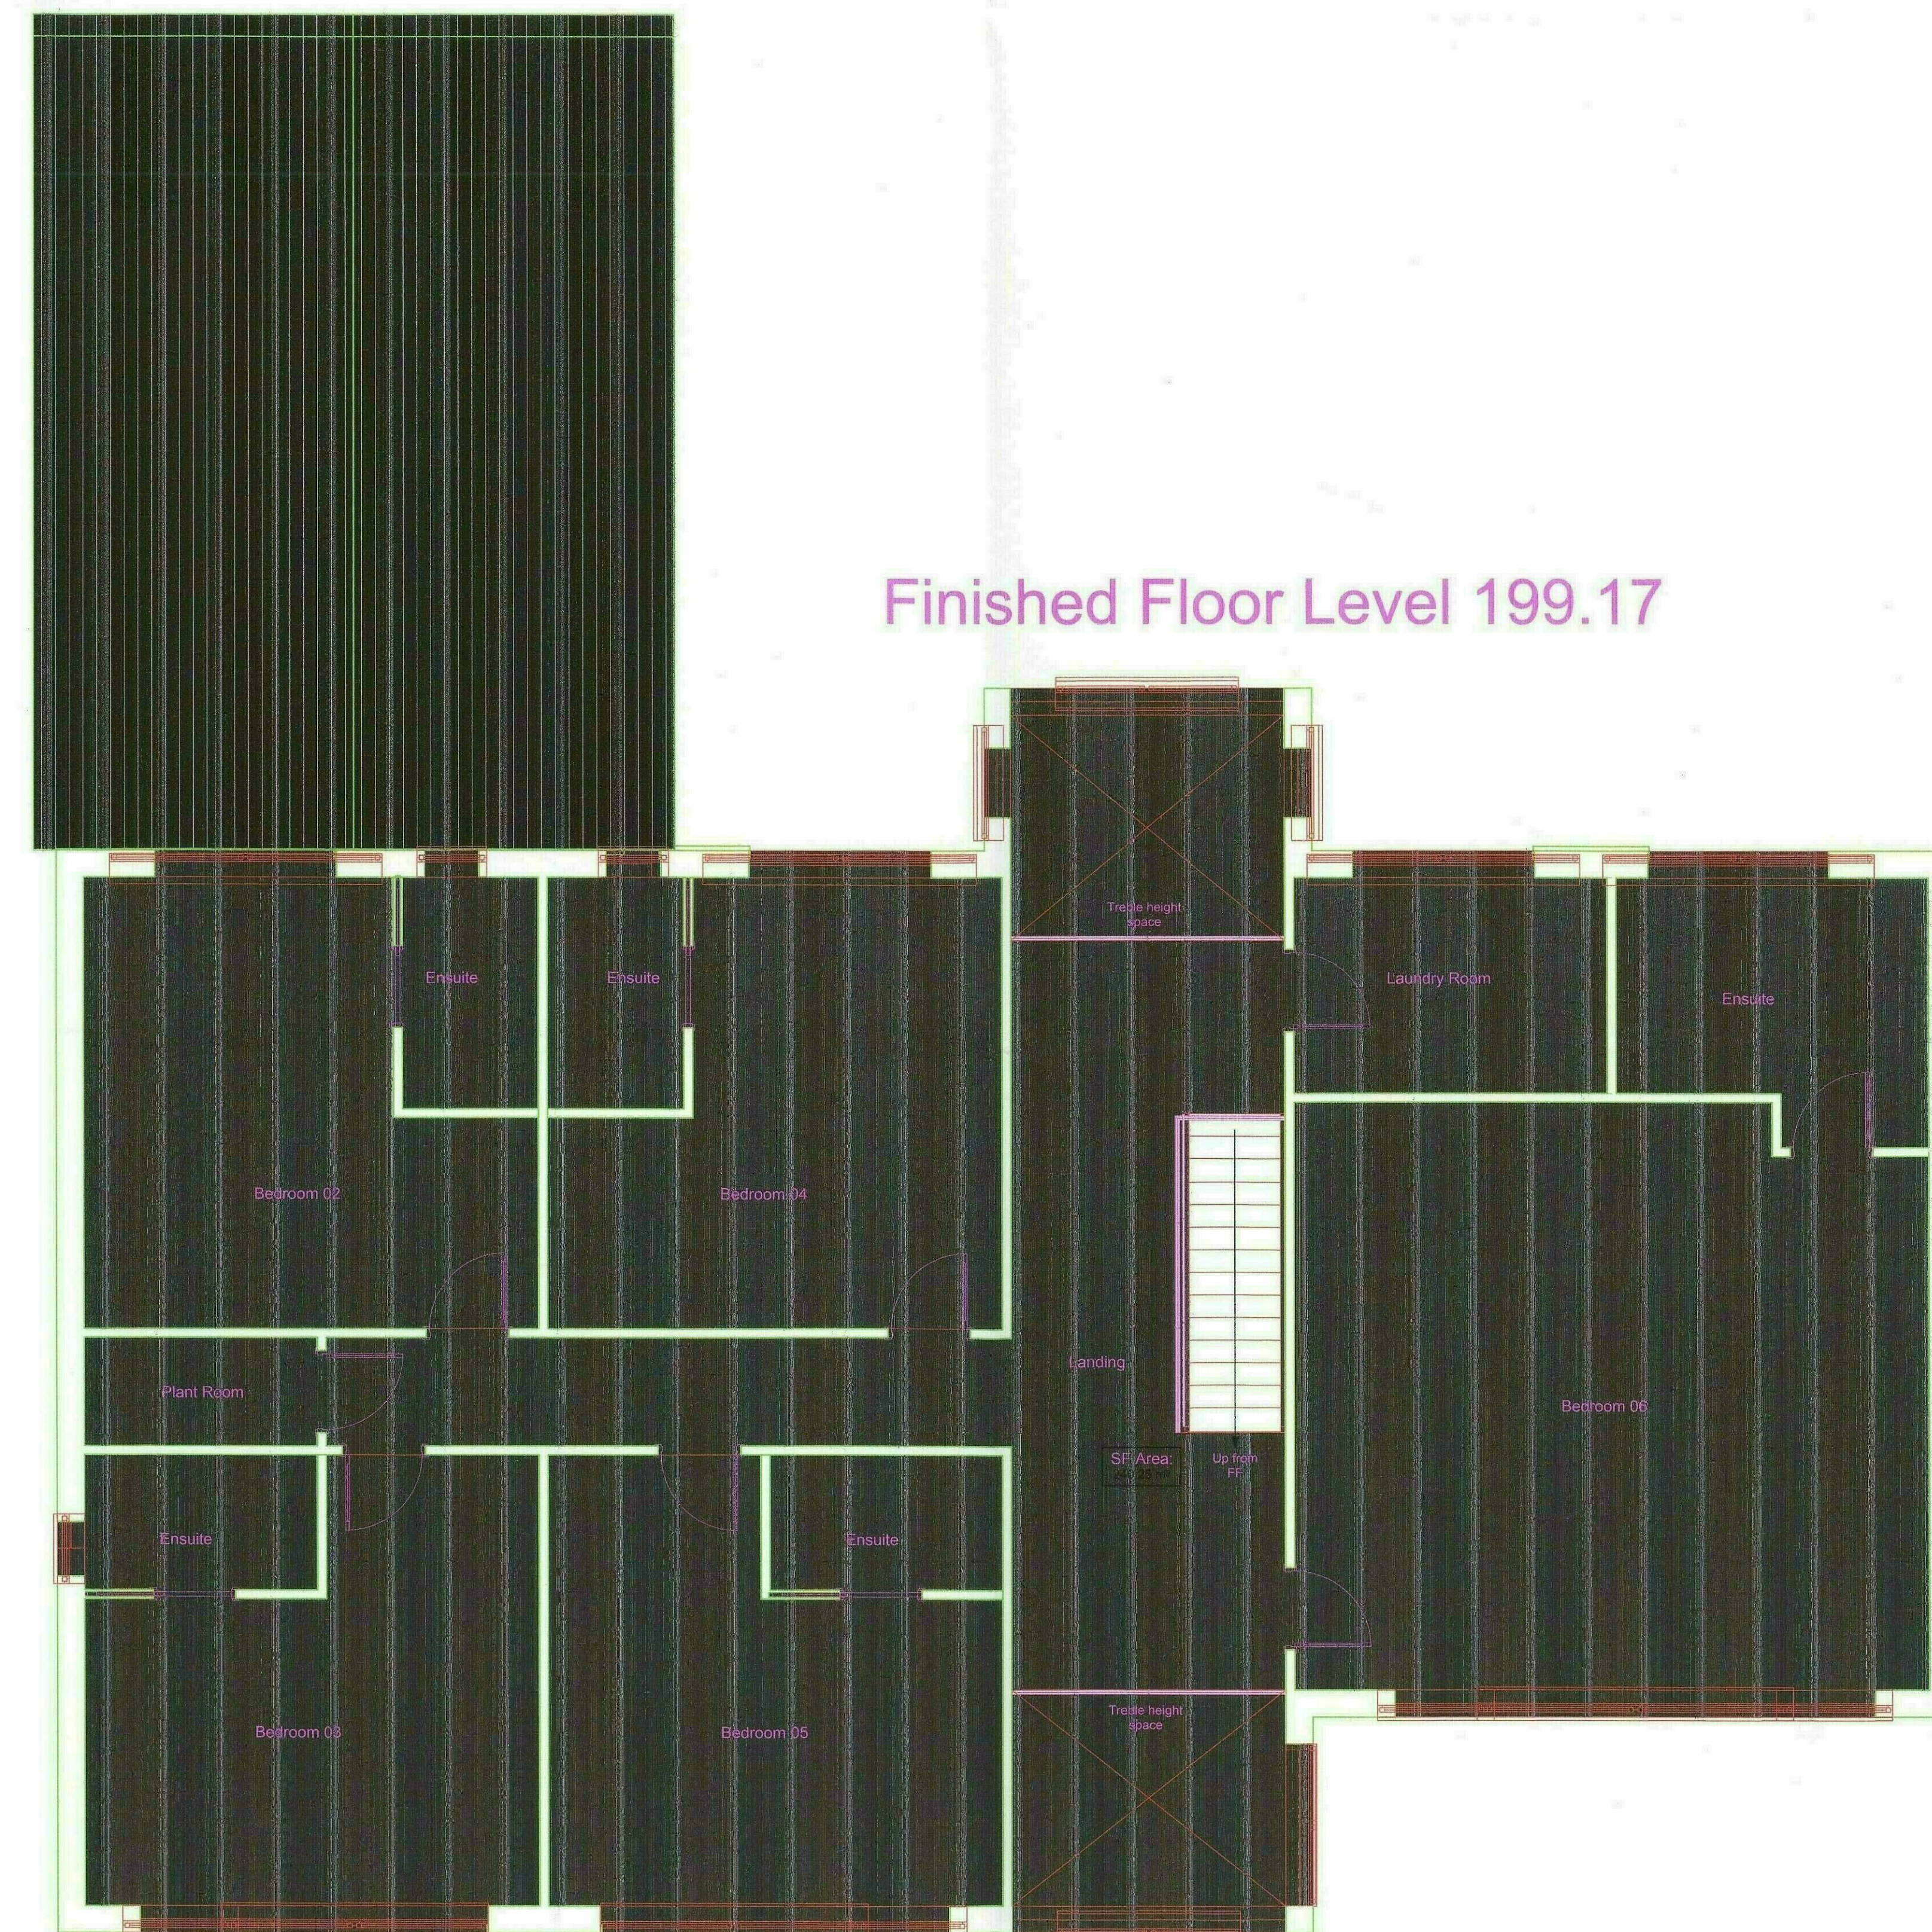

Topographic Legend

	Bottom of Bank		OH Electric
	Top of Banking		Railway Line
	Building		Road Centre
	Building Canopy		Road Marking
	Concrete Base		SC Hard-Hard
	Contour Major		SC Hard-Soft
	Contour Minor		SC Soft-Soft
	Fences		Steps
	General		Tree Canopy
	Kerb Bottom		Vegetation
	Kerb Drop		Visible Trench
	Kerb Top		Walls
	OH Cables		Water Edge

Topographic Abbreviations

AV	Air Valve	PB	Pedestrian Box
BH	Borehole	PBX	Post Box
BO(L)	Bolted (Illuminated)	PGR	Pedestrian Guard Rail
BS	Bus Stop	P	Parking Meter
CB	Canister	PO	Post
CL	Level	RE	Receiving Eye
COL	Concrete	RS(L)	Read Sign (Illuminated)
CONC	Concrete	RW	Rain Water Pipe
CS	Cable Street Channel	SC	Signpost
Dr(B)	Drop Box	SCV	Security Camera
EP	Electric Pole	SP	Stop
EP	Electric Pole	SV	Slave Valve
ES	Exit Sign	TP	Telephone Pole
FLL	Finished Floor Level	TLB	Telephone Box
FL	Fire Hydrant	T	Traffic Light
FR	Flow Rate	TR	Turn
GV	Gate Valve	TOW	Tow of Trail Vehicle
GY	Gate	UP	Upstream Pole
GU	Guyle	VP	Vent Pipe
IC	Inspection Cover	WB	Waste Bin
KL	Keel	WB	Waste Bottom
L	Lamp Post	WM	Window Lower Level
L	Machine	WU	Wash Out
Mx	Marker	WT	Window Top Level
MP	Market Post	WV	Water Valve
	<i>MW</i>	Monitoring Well	

Notes


THIS DRAWING SHOULD ONLY BE USED FOR ITS ORIGINAL PURPOSE.
ZS SURVEYS LTD. ACCEPTS NO RESPONSIBILITY FOR THIS DRAWING IF
SUPPLIED TO ANY PARTY OTHER THAN THE ORIGINAL CLIENT.

ALL LEVELS: RELATED OSTN15 GRID PROJECTION

ALL DIMENSIONS SHOULD BE VERIFIED ON SITE PRIOR TO CONSTRUCTION.

ALL HATCHING IS FOR PRESENTATIONAL PURPOSES ONLY

Rev. 2	Amendments Made	Surveyed & Drawn	0
--------	-----------------	------------------	---

 Client:			
Site Location:	50 DON STREET PENIDSTONE S36 9HW		
Drawing Type:	CAD		
Surveyed:	Drawn:	SS	
Checked: ZH	Authored:	ZN	
Date:	Scale:		1:500@A
 ZS SURVEYS Accurate Survey Solutions Land, Building & Engineering Surveys 8 Norfolk Close, Eborotherton, Weymouth DT9 8QD info@zs-surveys.com			
Project Number:		1104-S-CA	
Sheet Number:		Second Floor	