



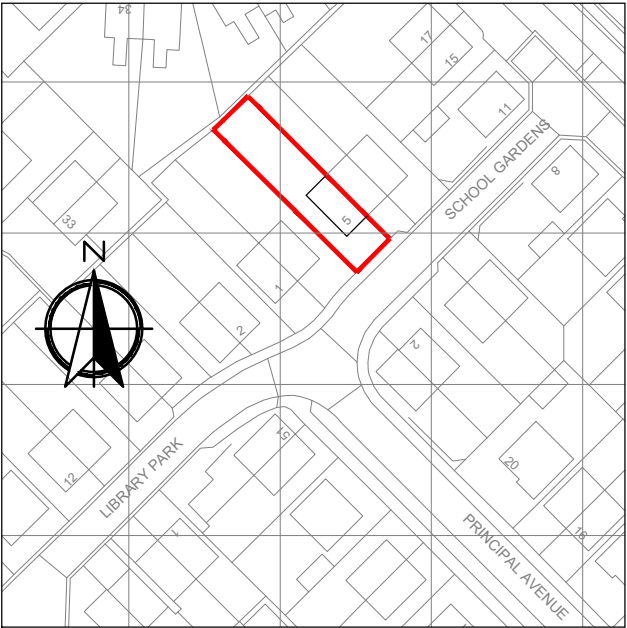

LOCATION PLAN
SCALE 1:1250

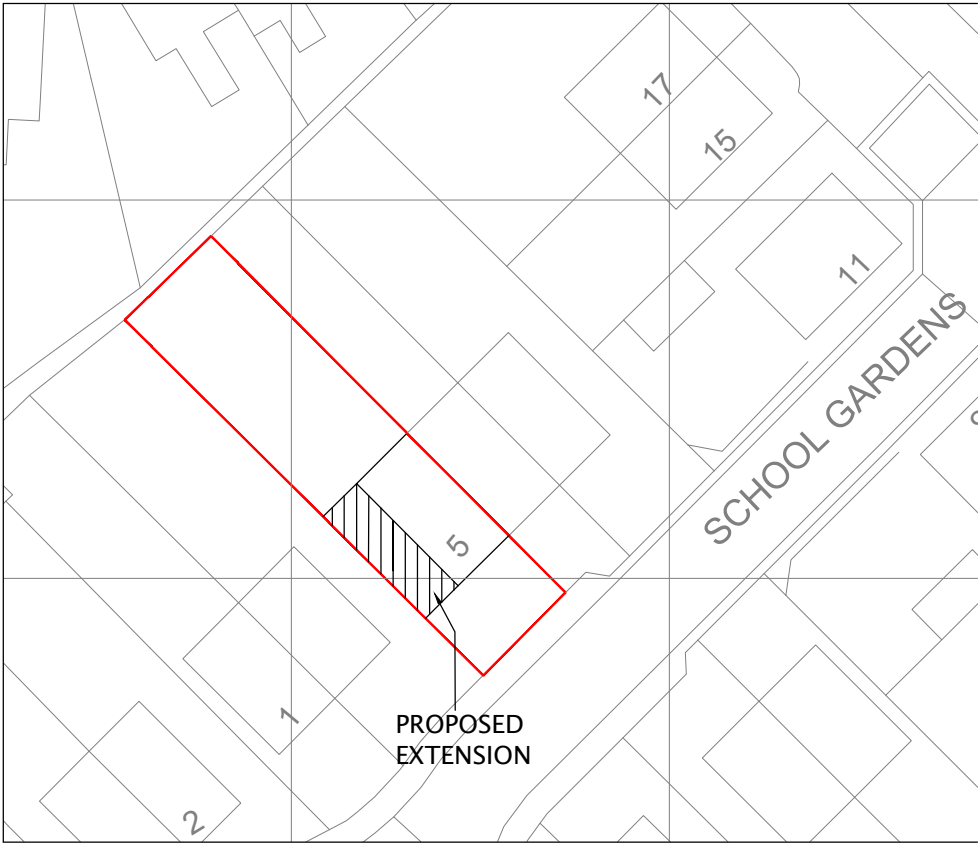

**PROPOSED
SITE PLAN**
SCALE 1:500

DRAWING CREATED IN REVIT.

	TITLE: 5 SCHOOL GARDENS	DRAWING No: 002
--	-----------------------------------	---------------------------