


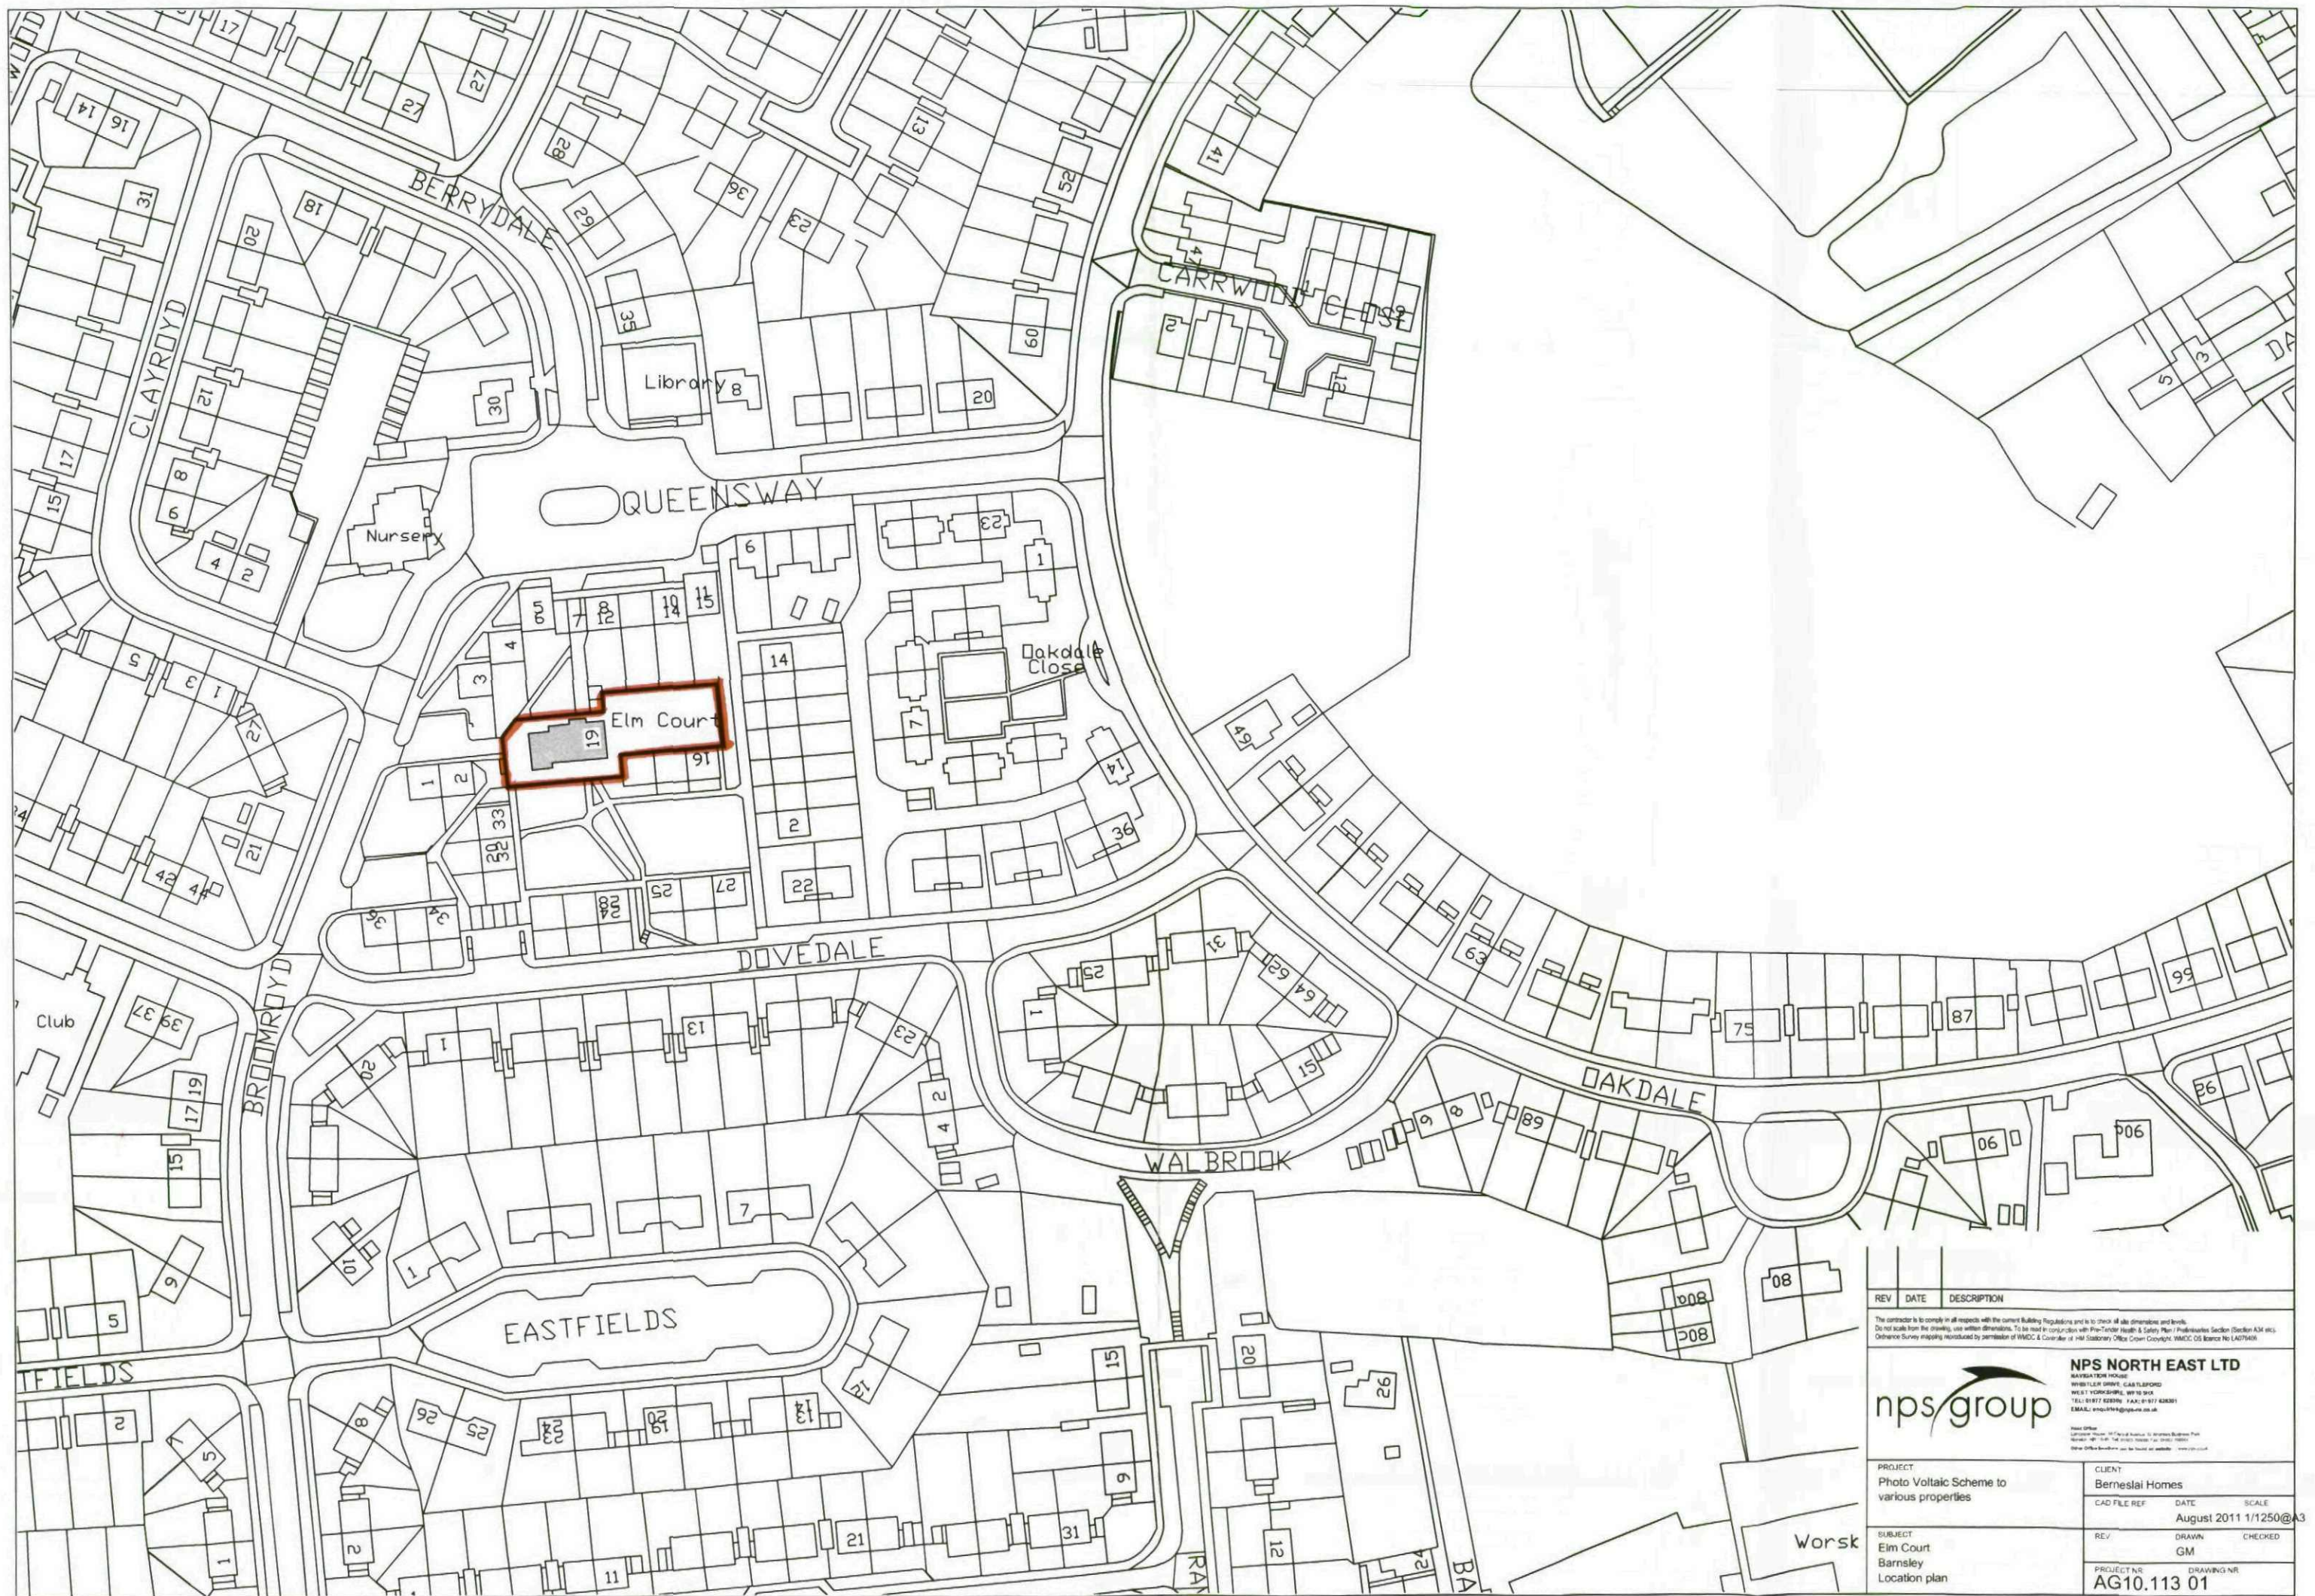

| REV | DATE | DESCRIPTION |
|-----|------|-------------|
|     |      |             |


The contractor is to comply in all respects with the current Building Regulations and is to check all site dimensions and levels.  
Do not scale from the drawing, use written dimensions. To be used in conjunction with Pre-Tender Health & Safety Plan / Professional's Section (Section A34 etc).  
Ordnance Survey mapping reproduced by permission of Ordnance Survey and Crown Copyright. WMSD OS Licence No. LA079406.

**nps group**

**NPS NORTH EAST LTD**  
NAVIGATION HOUSE  
WHITFIELD DRIVE, CASTLEFORD  
WELLS, YORKSHIRE, WF1 1 9JL  
TEL: 01977 820700 FAX: 01977 820801  
EMAIL: enquiries@npsgroup.co.uk

Head Office:  
Lancaster House, 10 Chapel Square, 10, Market Street, Lancaster, Lancashire LA1 1RS  
Ordnance Survey mapping reproduced by permission of Ordnance Survey and Crown Copyright. WMSD OS Licence No. LA079406.

|                                                          |                                     |
|----------------------------------------------------------|-------------------------------------|
| PROJECT<br>Photo Voltaic Scheme to<br>various properties | CLIENT<br>Berneslai Homes           |
| SUBJECT<br>Elm Court<br>Barnsley<br>Location plan        | DATE<br>August 2011 1/1250@A3       |
|                                                          | REVISIONS<br>DRAWN<br>GM<br>CHECKED |
|                                                          | PROJECT NO.<br>AG10.113 01          |
|                                                          | DRAWING NO.                         |

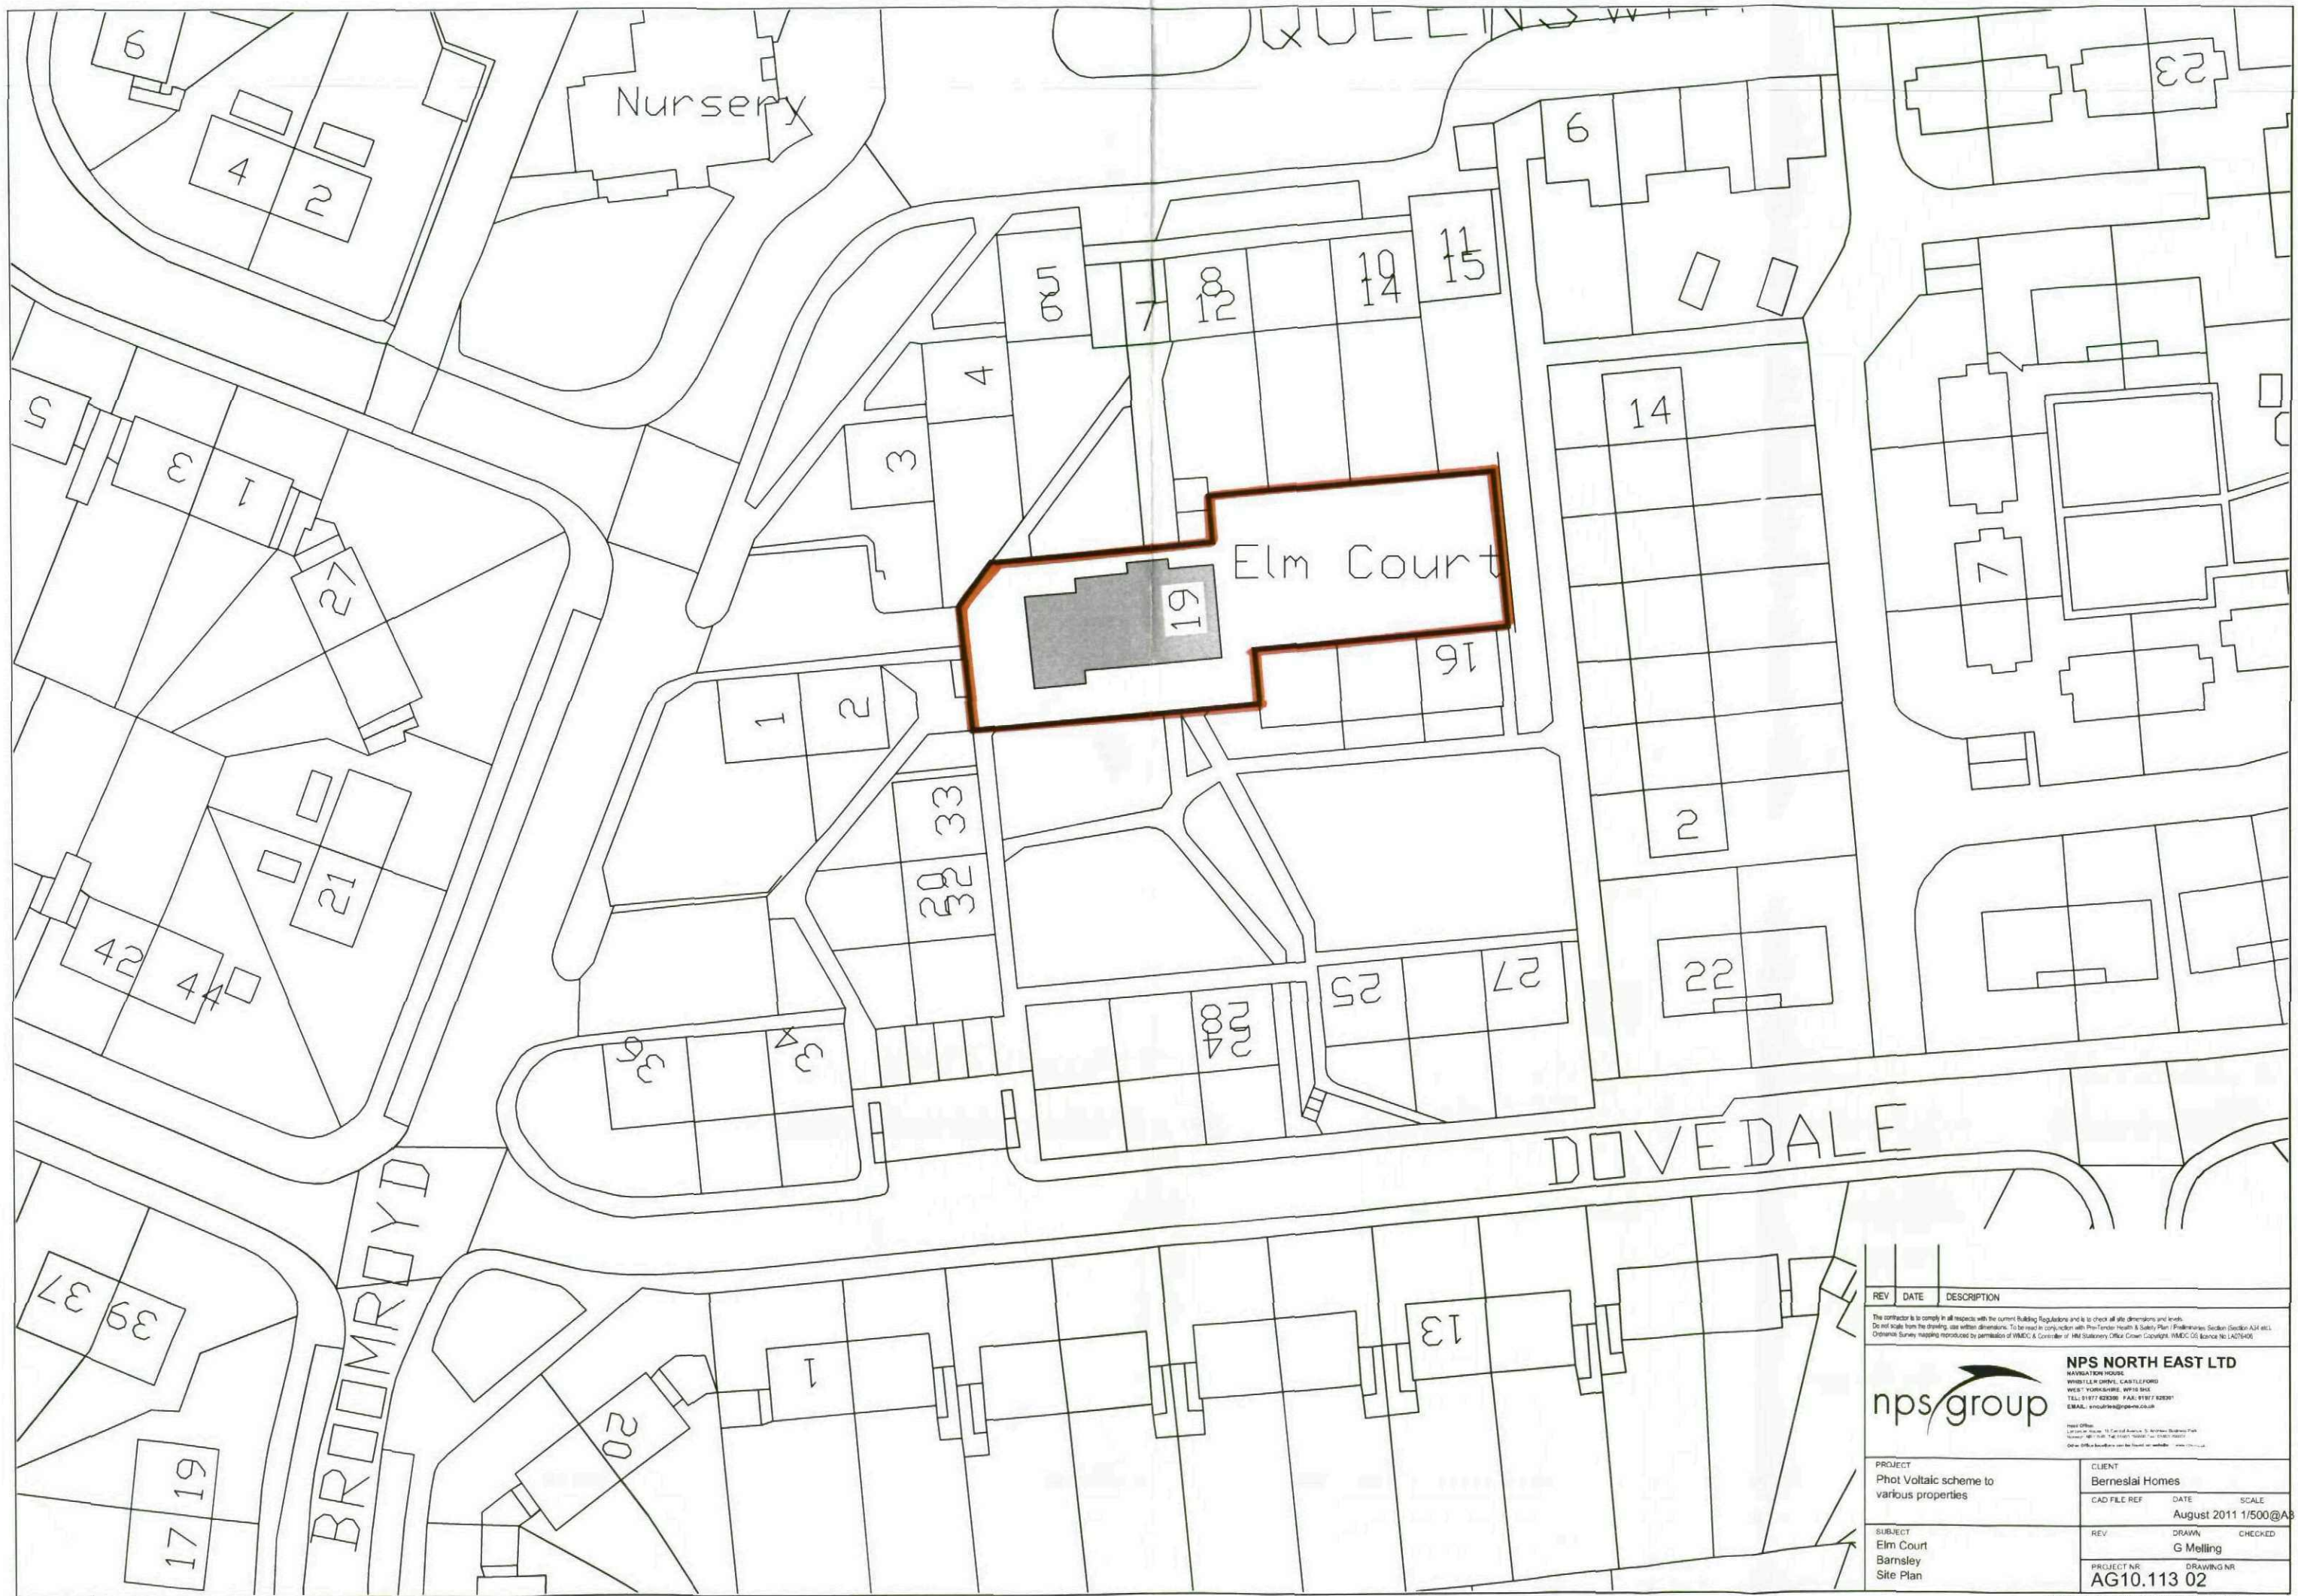

| REV | DATE | DESCRIPTION |
|-----|------|-------------|
|     |      |             |

The contractor is to comply in all respects with the current Building Regulations and is to check all site dimensions and levels.  
Do not scale from the drawing, use written dimensions. To be read in conjunction with the Tender and Safety Plan / Preliminary Section (Section A1) etc.  
Ownership Survey: Mapping reproduced by permission of WMEC & Controller of HM Stationery Office Crown Copyright, WMEC OS Licence No. LA250406

**nps group**

**NPS NORTH EAST LTD**  
 NAVIGATION HOUSE  
 WHITELANDS, CASTLEFORD  
 WEST YORKSHIRE, WF10 5HS  
 TEL: 01177 820000 FAX: 01177 820001  
 EMAIL: enquire@nps.co.uk

Head Office:  
 Lymington House, 11 Canal Avenue, St. Nicholas, Barnsley  
 Tel: 01226 561111 Fax: 01226 561112  
 Our office locations can be found on website: www.nps.co.uk

|                                                      |                                      |
|------------------------------------------------------|--------------------------------------|
| PROJECT<br>Photovoltaic scheme to various properties | CLIENT<br>Berneslai Homes            |
| CAD FILE REF                                         | DATE<br>August 2011 1/500@A3         |
| SUBJECT<br>Elm Court<br>Barnsley<br>Site Plan        | REV<br>DRAWN<br>G Melling<br>CHECKED |
| PROJECT NR<br>AG10.113 02                            | DRAWING NR                           |

© NPS. This drawing may not be reproduced in any form without prior written agreement