



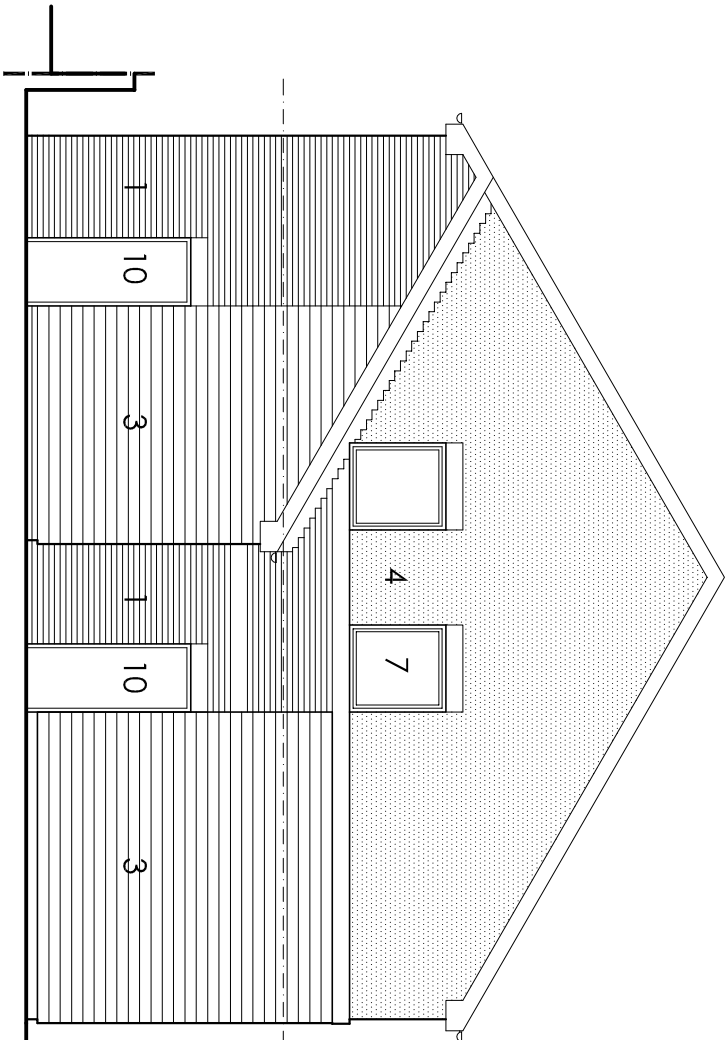

- KEY**
- 1 RED FACING BRICKWORK
  - 2 FEATURE FACING BRICKWORK DETAILING
  - 3 WESTERN RED CEDAR BOARDING
  - 4 OFF WHITE THROUG COLOURED RENDER
  - 5 GREY PLAIN CONCRETE ROOF TILES
  - 6 PPC ALUMINIUM FRAMED SHOPFRONT WINDOWS
  - 7 UPVC WHITE FRAMED WINDOWS
  - 8 UPVC FASCIAS, SOFFITS AND RAINWATER GOODS
  - 9 COLOUR COATED EXTERNAL SECURITY SHUTTERS
  - 10 PAINTED/COLOUR COATED FLUSH TIMBER/STEEL DOOR
  - 11 SIGNAGE ZONE
  - 12 STEEL AND GLAZED ENTRANCE CANOPY

## WEST ELEVATION

PHARMACY CAR PARK WEST STREET

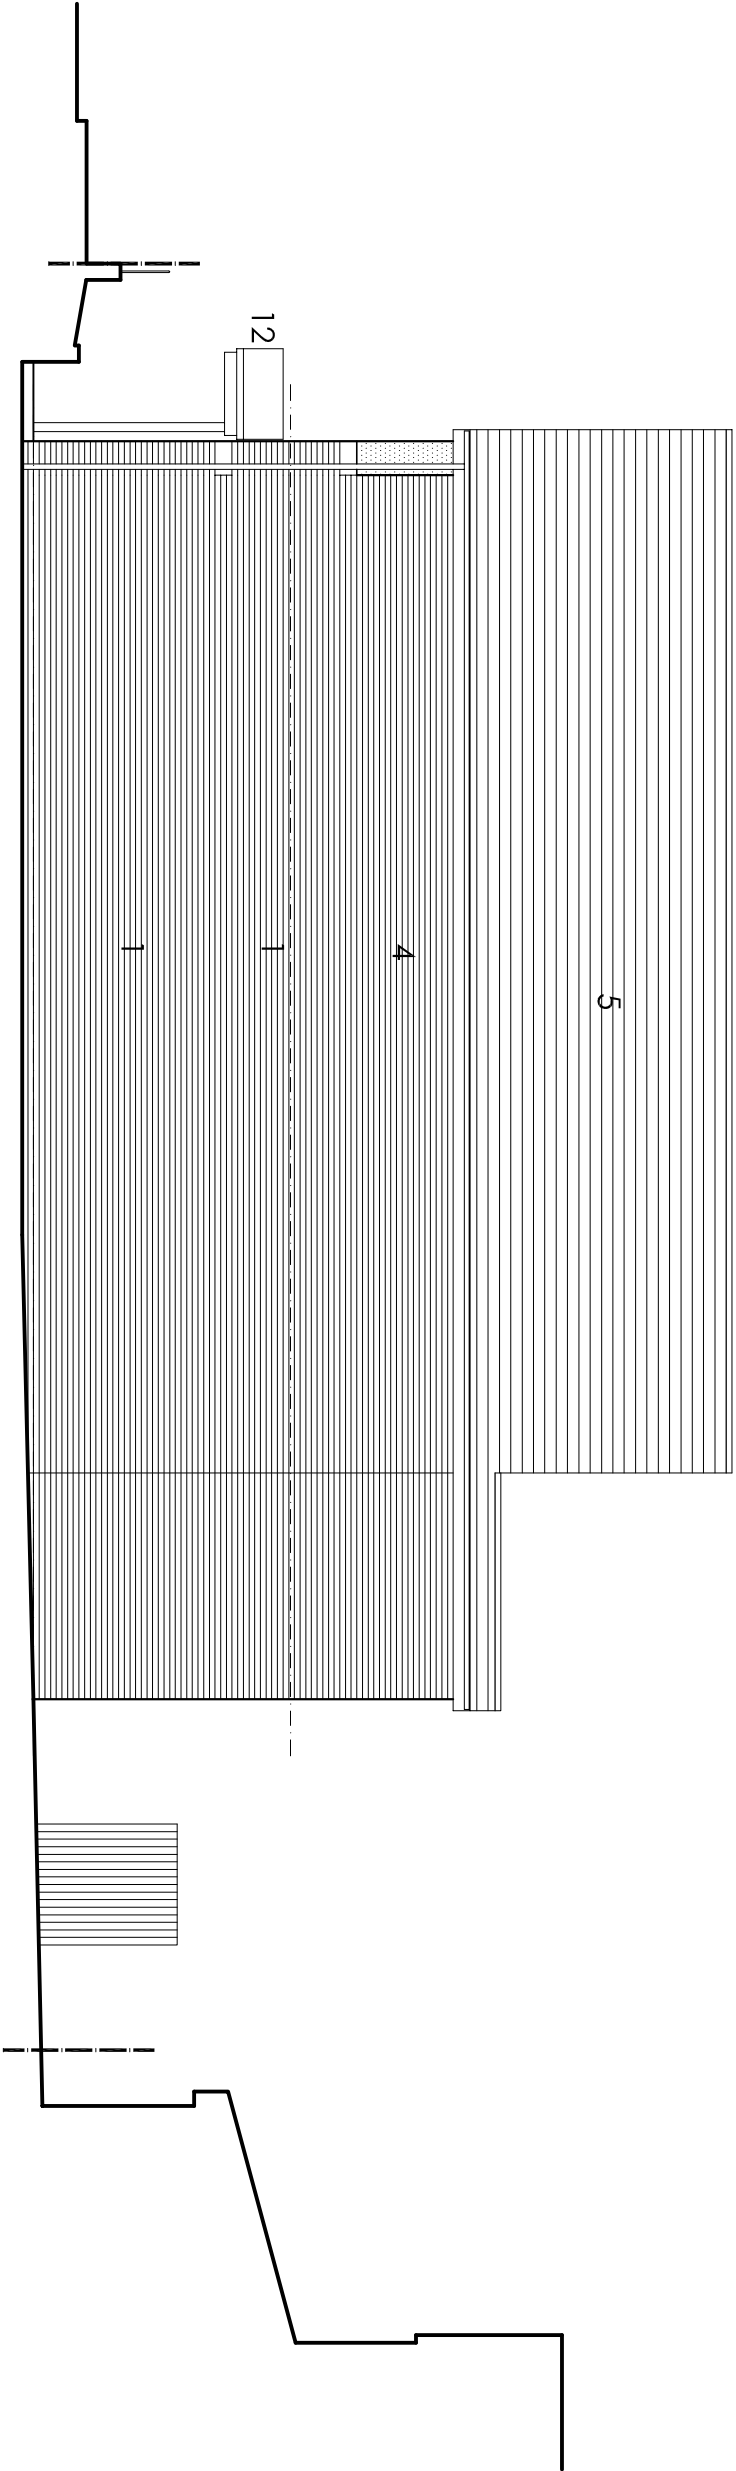

BADEN STREET PHARMACY STAIR

## NORTH ELEVATION


31 ELMSDALE ROAD

REV A - 16.02.16 DRAWING AMENDED TO SUIT  
REVISED NORTHERN BOUNDARY POSITION

**TP ARCHITECTURE**

2 STRICKLAND AVENUE  
LEEDS  
LS17 8JU

T: 0113 2732706  
M: 07766 015350  
E: [tony@tparchitecture.co.uk](mailto:tony@tparchitecture.co.uk)

 

PHARMACY & RESIDENTIAL DEVELOPMENT  
WEST STREET  
WORSBOROUGH  
for  
LO'S PHARMACY

PROPOSED WEST AND NORTH  
ELEVATIONS

|               |                |
|---------------|----------------|
| Date:         | Scale (at A3): |
| FEBRUARY 2015 | 1:100          |
| Project no:   | Drawing no:    |
| 1209          | 012            |
|               | Revision:      |
|               | A              |