




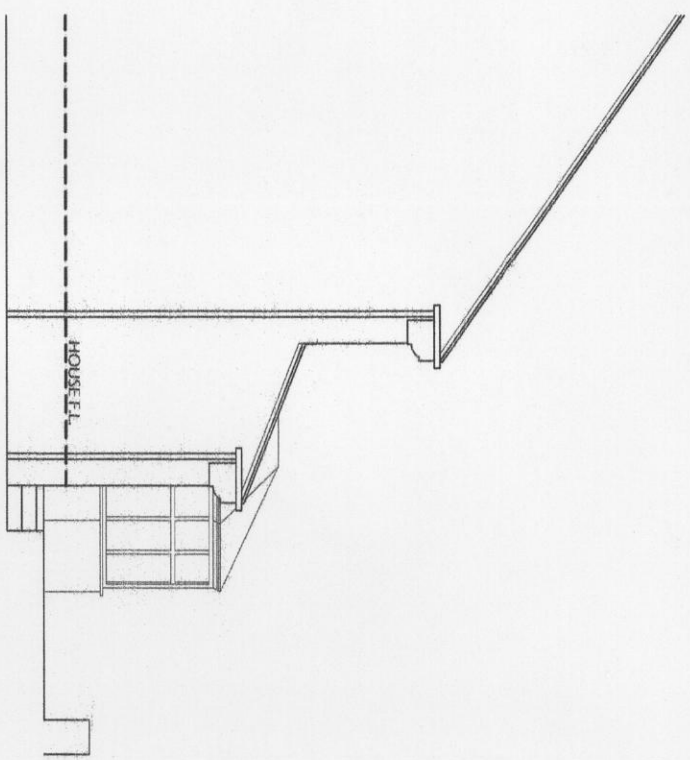


NORTH EAST ELEVATION
SCALE 1:100

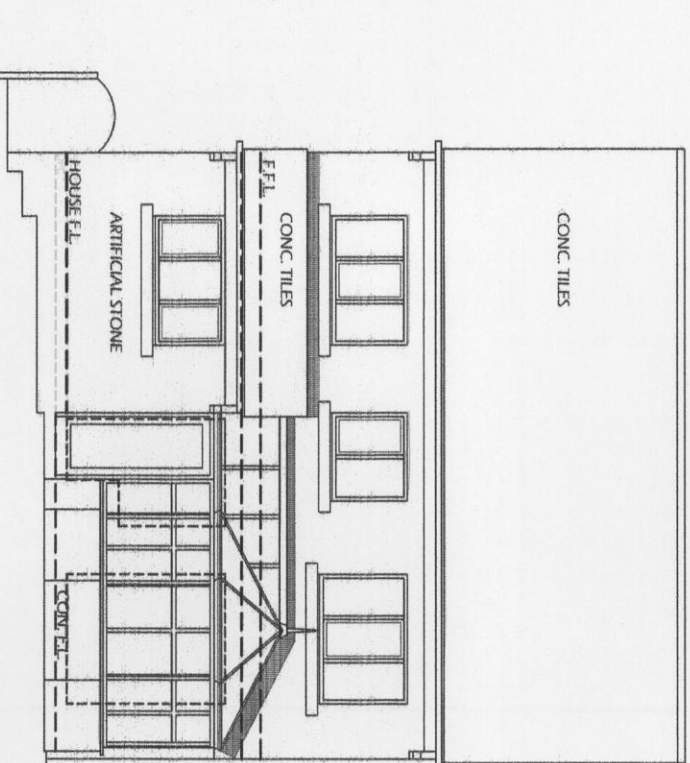


NORTH WEST ELEVATION
SCALE 1:100

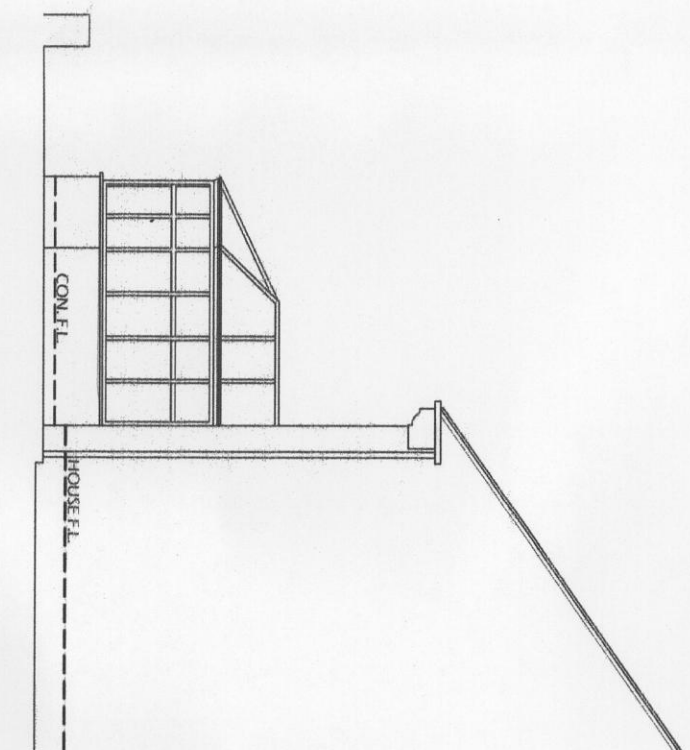

SOUTH WEST ELEVATION
SCALE 1:100

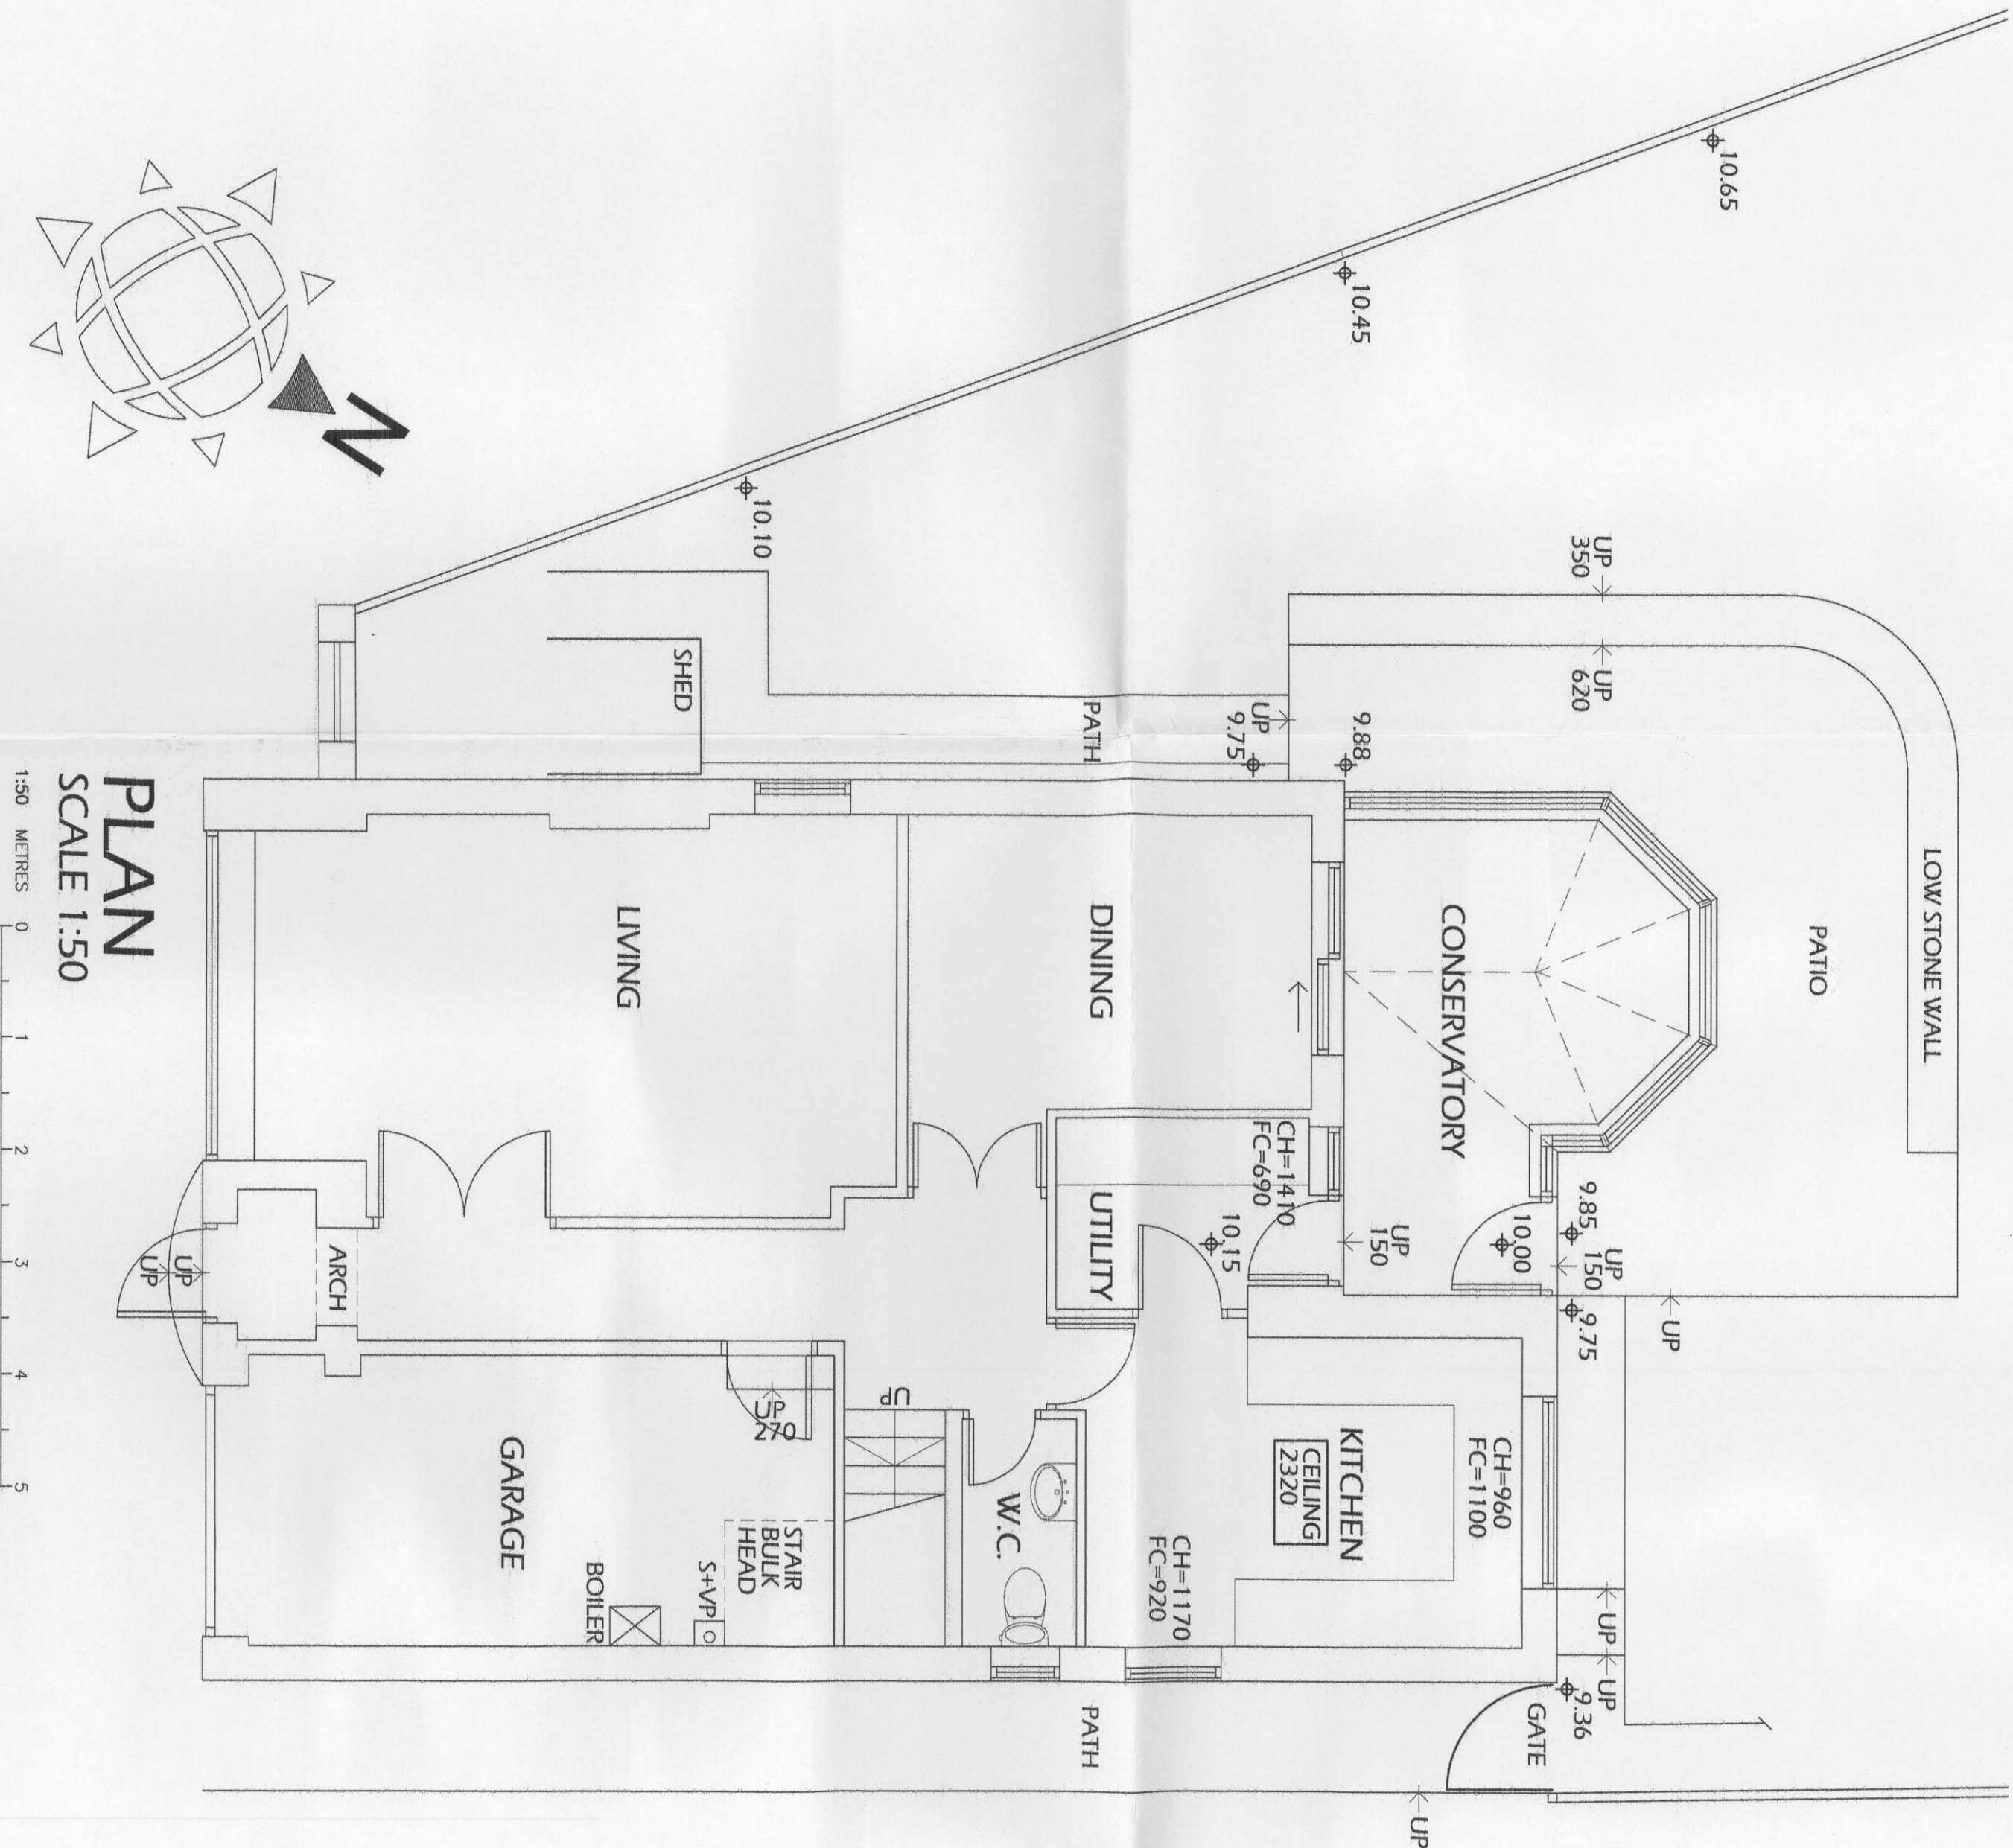

PLAN
SCALE 1:50

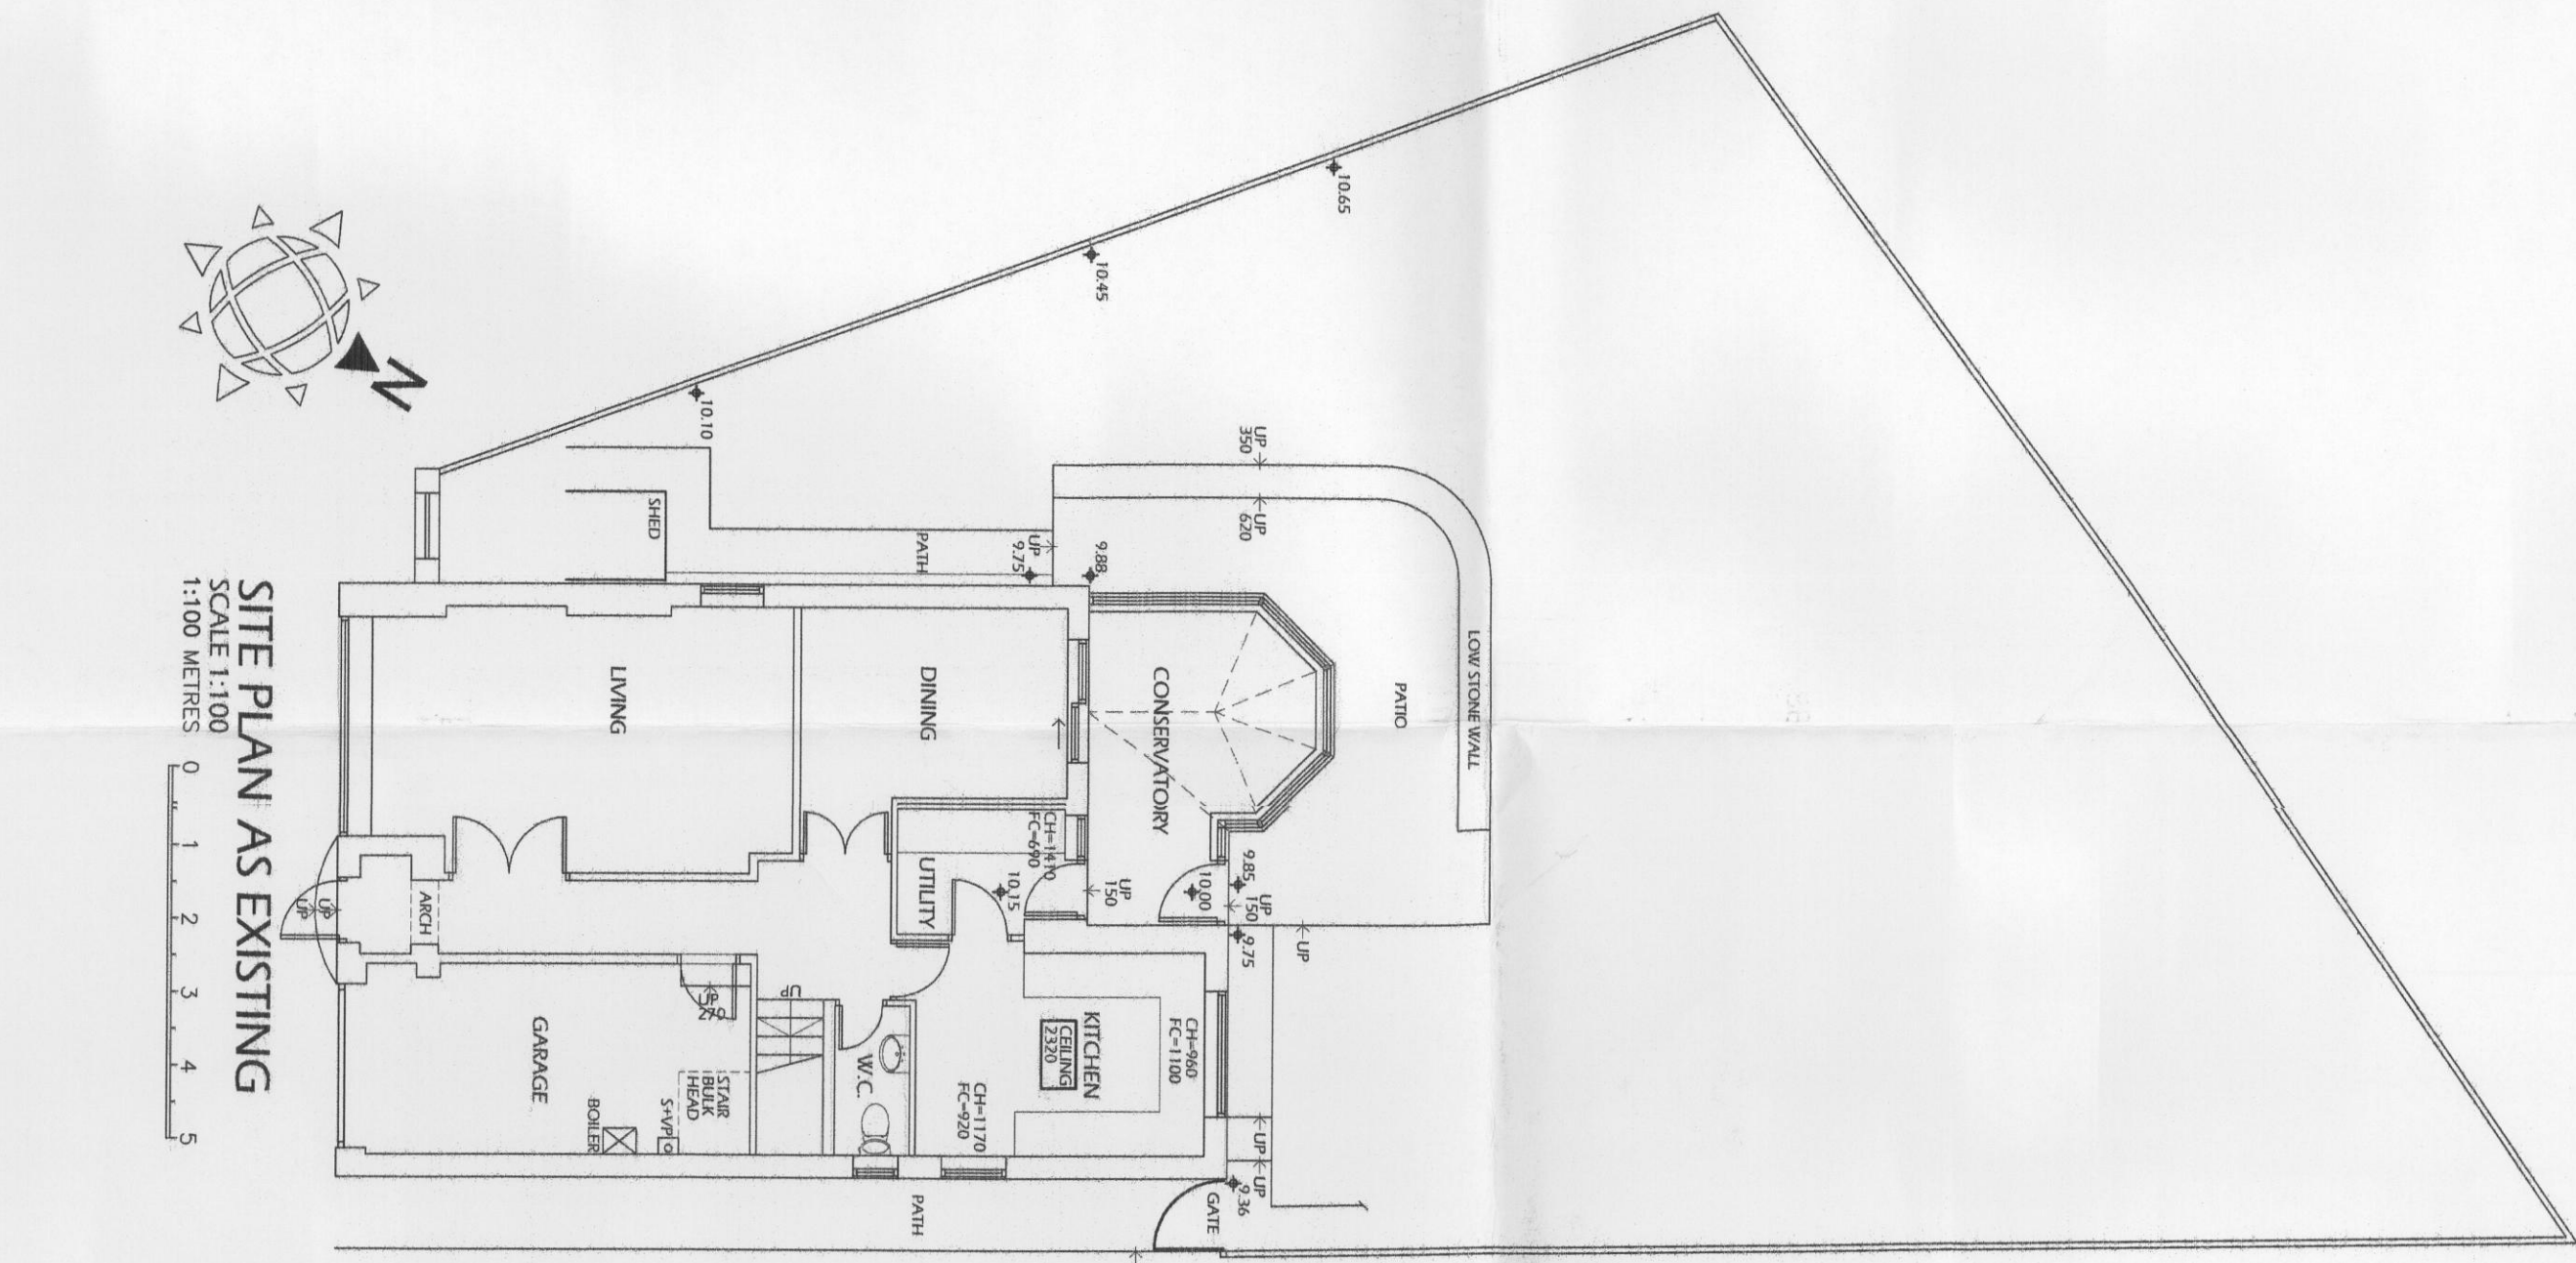

SITE PLAN AS EXISTING
SCALE 1:100


Notes.

1. THIS DRAWING AND THE COPYRIGHT AND PATENT HEREIN ARE THE PROPERTY OF NUTTALL YARWOOD & PARTNERS LIMITED AND SHALL REMAIN THE PROPERTY OF NUTTALL YARWOOD & PARTNERS LIMITED AND SHALL NOT BE REPRODUCED OR TRANSMITTED IN ANY FORM OR BY ANY MEANS, ELECTRONIC OR MECHANICAL, INCLUDING PHOTOCOPYING, RECORDING, OR BY ANY INFORMATION STORAGE AND RETRIEVAL SYSTEM, WITHOUT THE WRITTEN PERMISSION OF NUTTALL YARWOOD & PARTNERS LIMITED.
2. CONSTRUCTION AND SUB-CONTRACTORS MUST CHECK AND VERIFY ALL DIMENSIONS AND LEVELS BEFORE COMMENCING WORK ON SITE.
3. CONSTRUCTION IS TO BE COMPLETED WITHIN THE PERIOD OF 12 MONTHS FROM THE DATE OF COMMENCEMENT OF WORK. THE PERIOD OF 12 MONTHS IS THE MAXIMUM PERIOD FOR THE COMPLETION OF THE WORK AND ANY DELAY IN THE COMPLETION OF THE WORK SHALL BE AT THE RISK OF THE CONTRACTOR.
4. WRITTEN DIMENSIONS ONLY ARE TO BE USED FOR THE DRAWING.


Revisions.	Date	Suffix	Description

NUTTALL YARWOOD & PARTNERS LIMITED CHARTERED ARCHITECTS The Grove, High Street, Deddington, Banbury, S75 3BU. Tel: 01226 208771. W: www.nyarchitects.com. E: info@nyarchitects.com 120 Main Street, Banbury-in-Warwickshire, S75 3BU. Tel: 01945 844411. Fax: 01945 844411. E: info@nyarchitects.com	Client.
---	----------------


Project. 9 HIGH THORNS, SILKSTONE, S75 4HE	Date. MARCH 2014	Scale. 1:50, 1:100 & A1
Drawing Title. PLAN, ELEVATIONS AND SITE PLAN AS EXISTING	Ref. 44/63	Dwg. No. 101
		Rev.

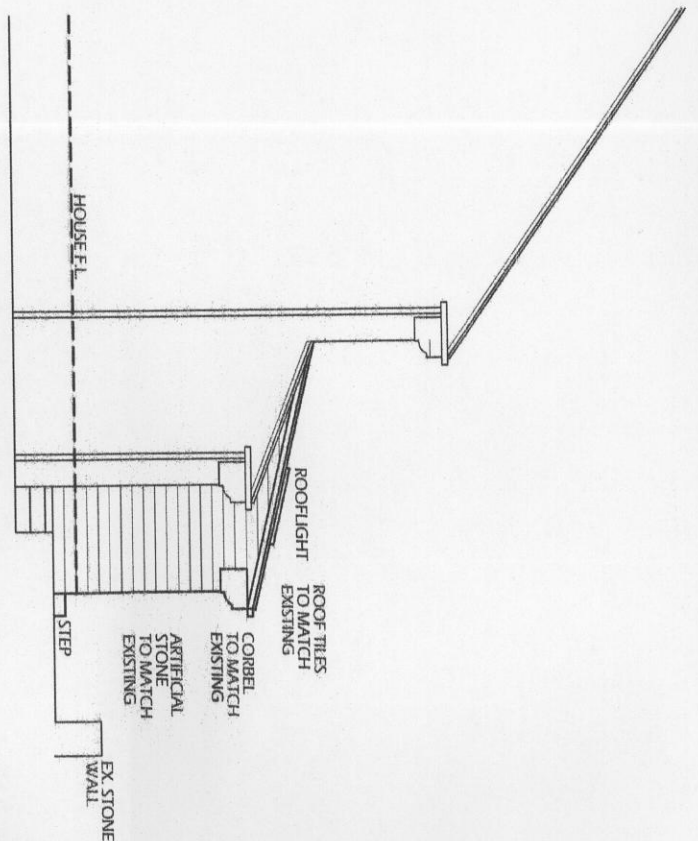

NORTH EAST ELEVATION
SCALE 1:100
1:100 METRES

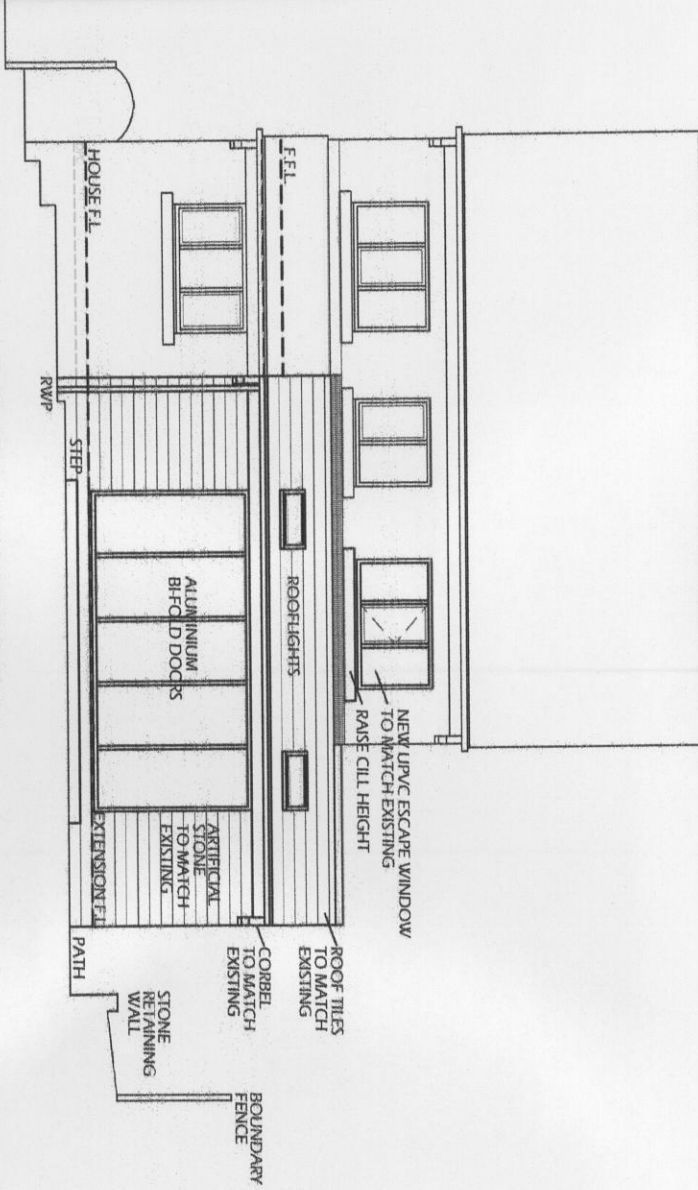


NORTH WEST ELEVATION
SCALE 1:100

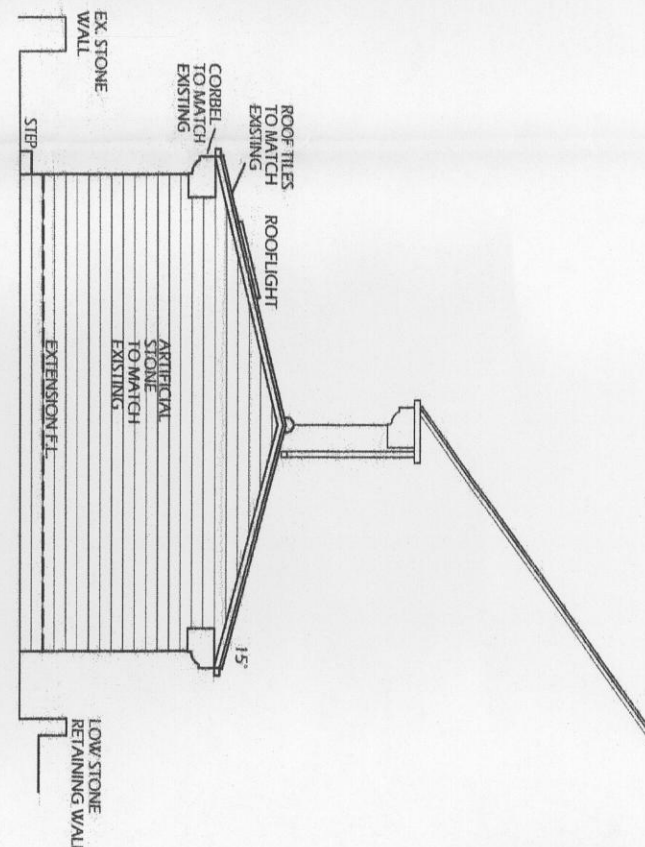

SOUTH WEST ELEVATION
SCALE 1:100




SOUTH EAST ELEVATION
SCALE 1:100

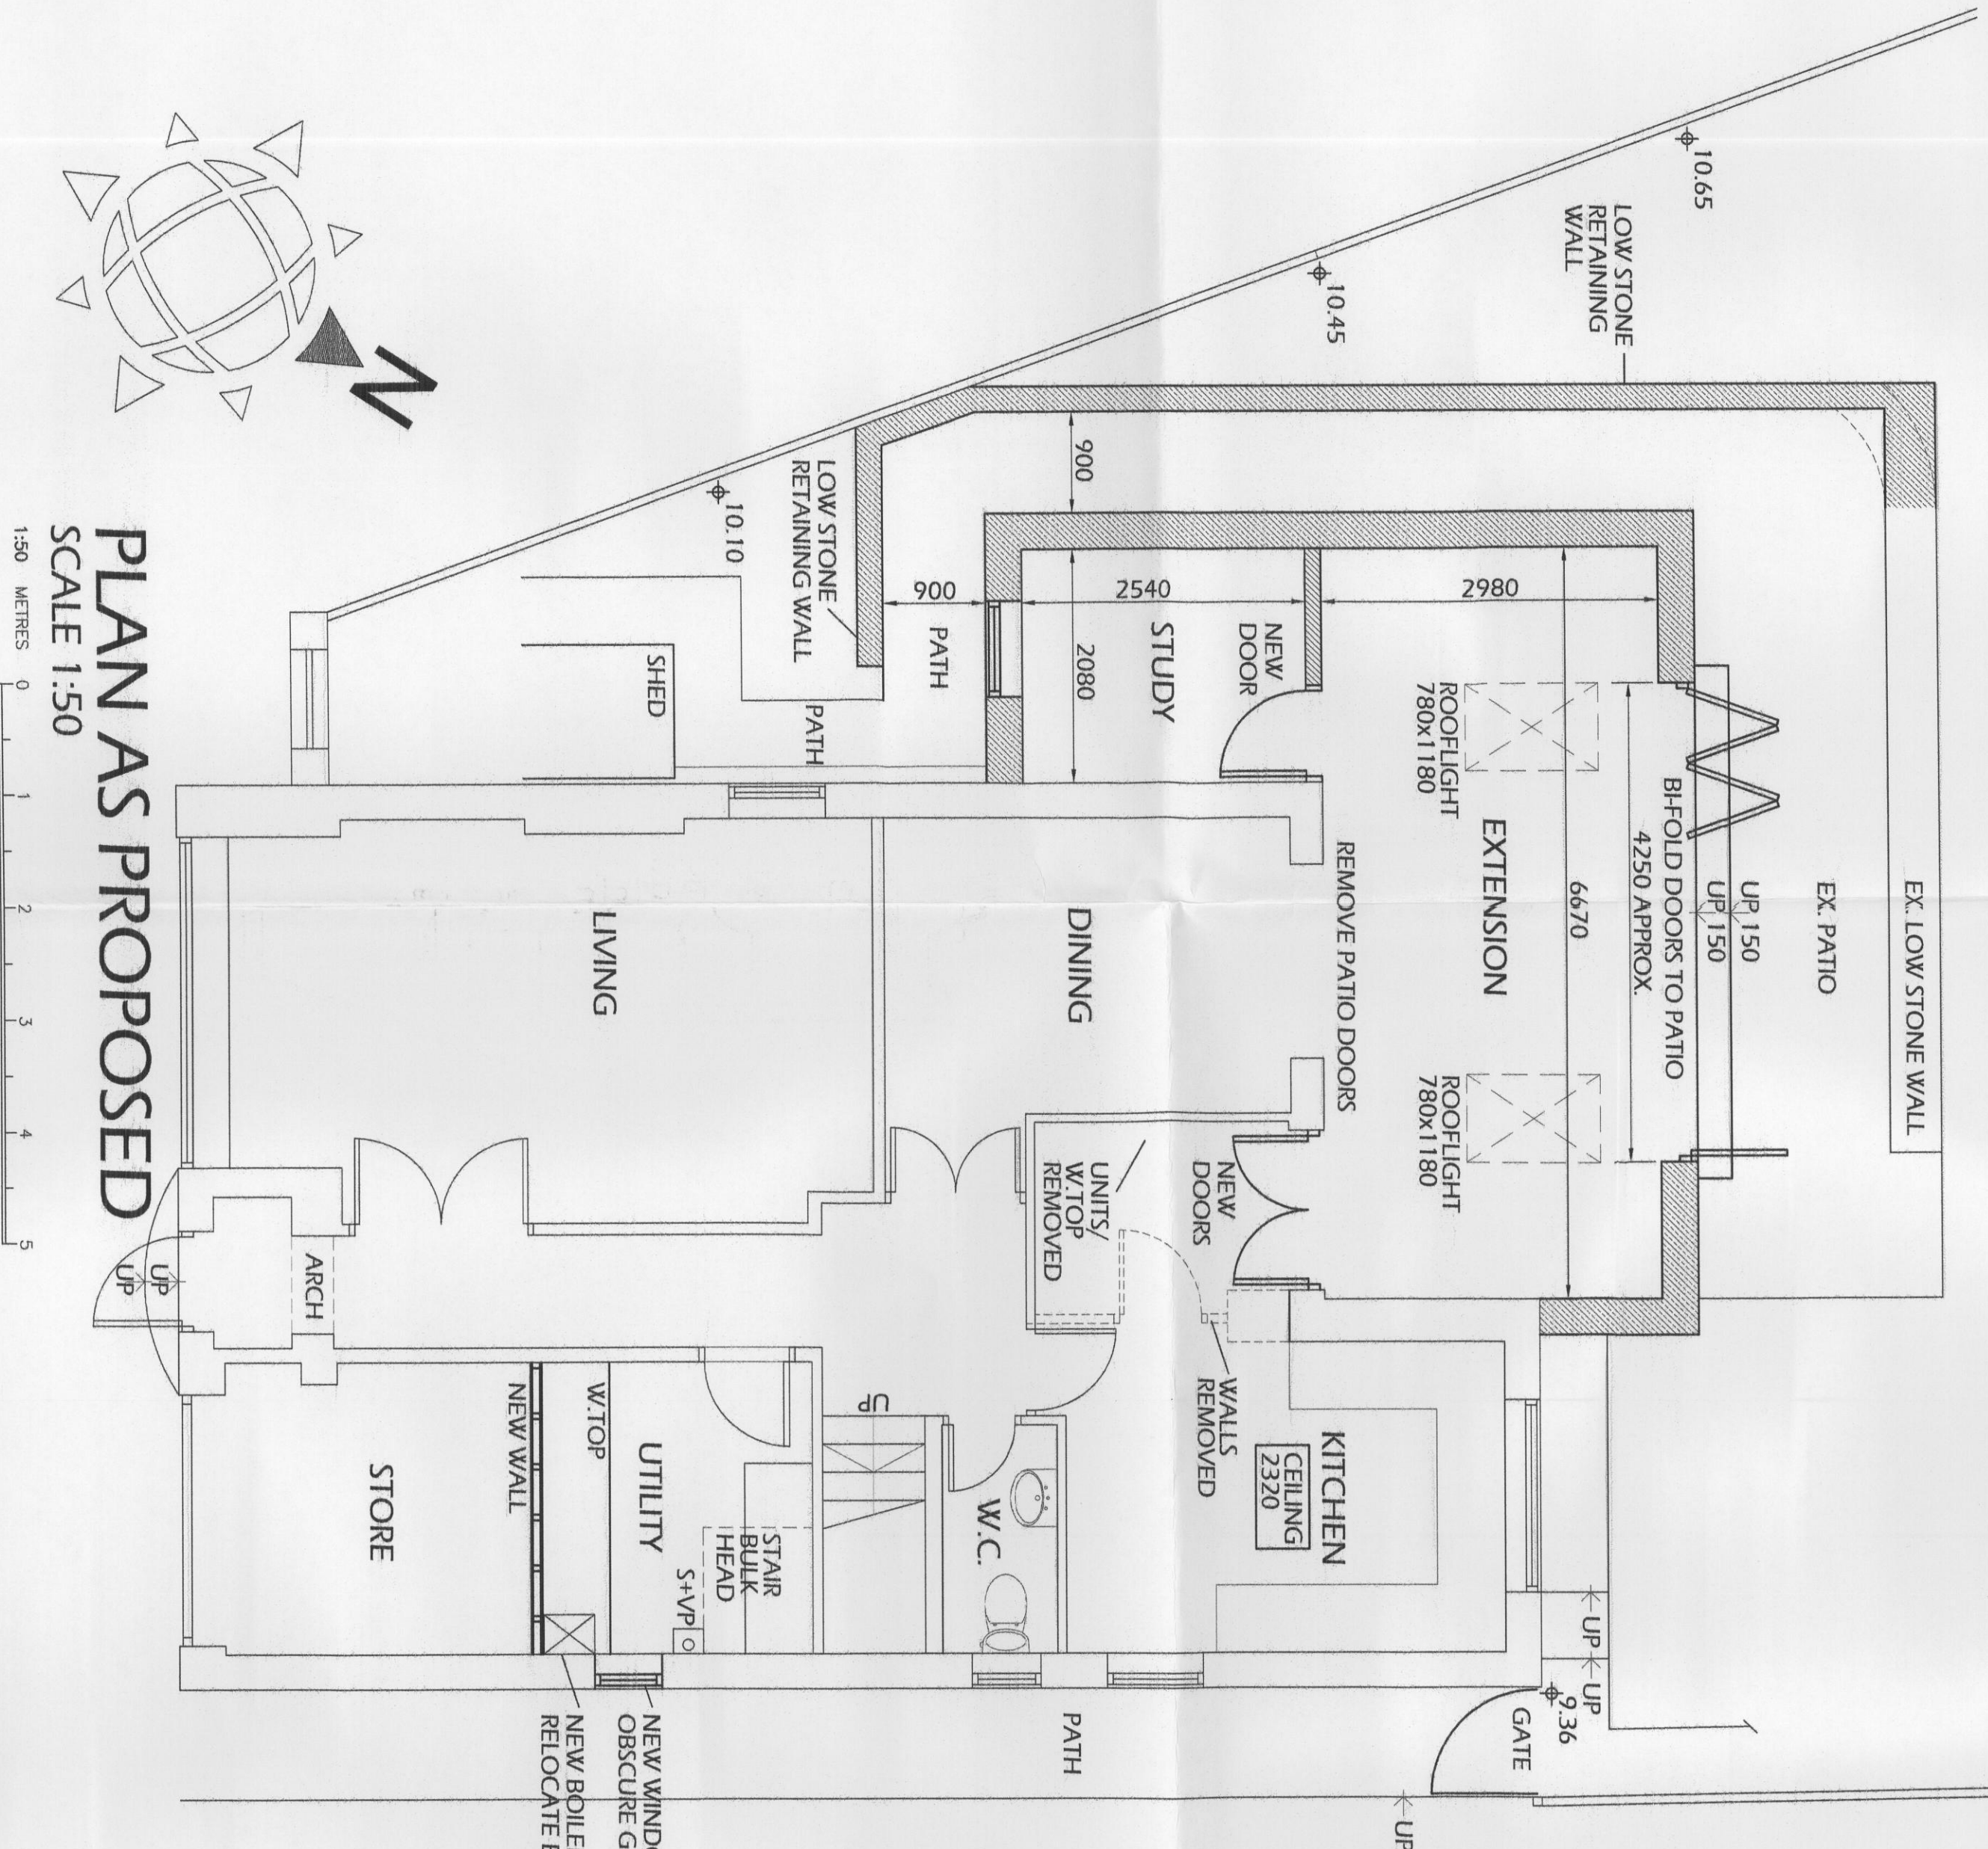

PLAN AS PROPOSED
SCALE 1:50

1:50 METRES

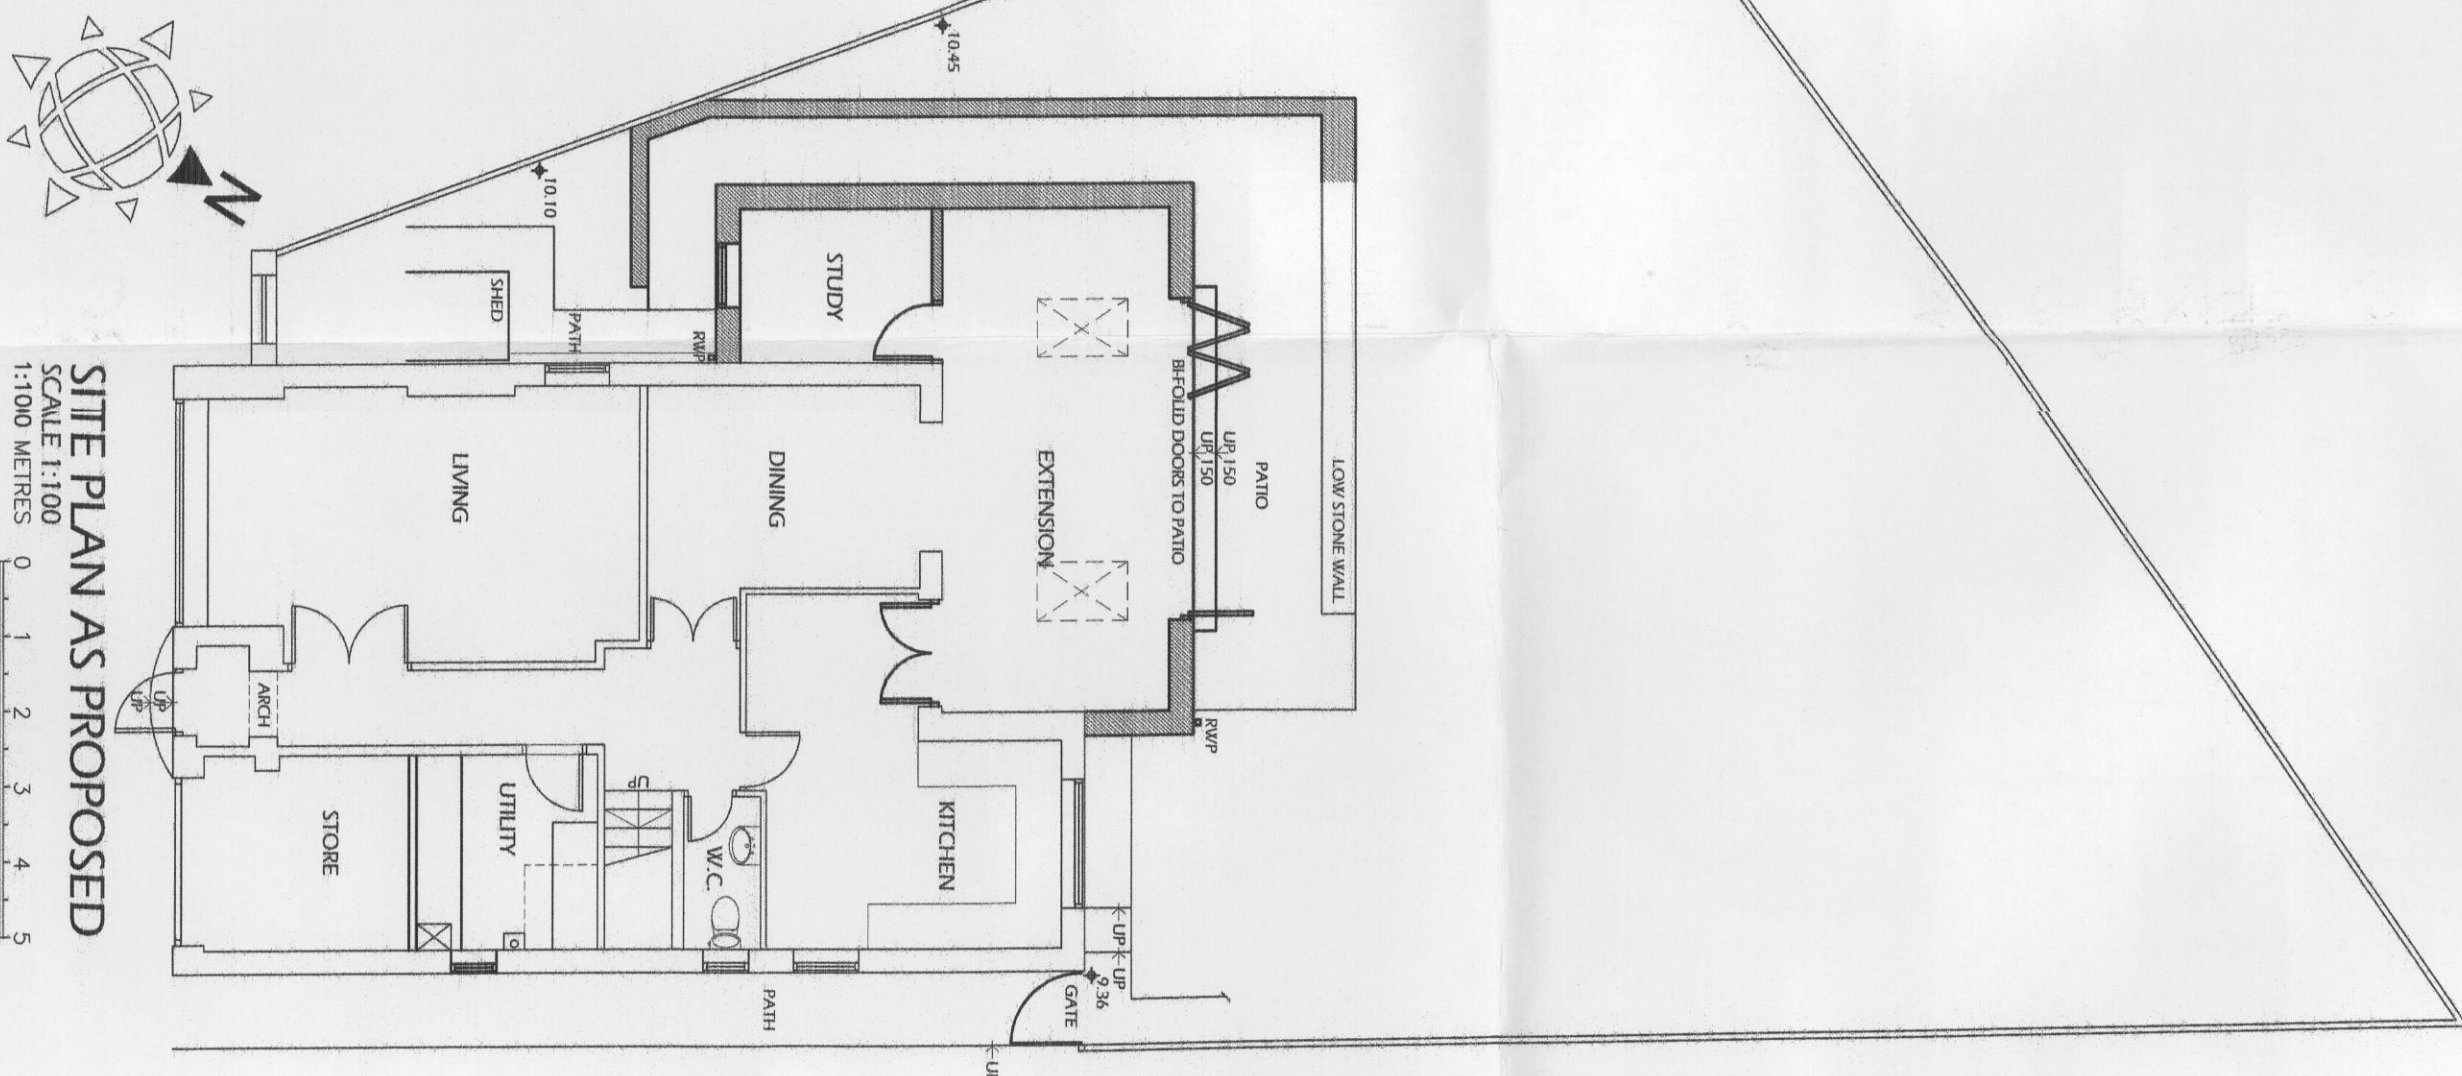

SITE PLAN AS PROPOSED
SCALE 1:100

1:100 METRES

Notes.

1. THIS DRAWING, AND THE COPYRIGHTS AND PATENTS THEREIN ARE THE PROPERTY OF NUTTALL YARWOOD & PARTNERS LIMITED AND SHALL REMAIN THE PROPERTY OF NUTTALL YARWOOD & PARTNERS LIMITED IF REPRODUCED OR OTHERWISE USED IN ANY MANNER WITHOUT THE WRITTEN CONSENT OF NUTTALL YARWOOD & PARTNERS LIMITED.
2. CONSULTANTS AND SUB-CONSULTANTS HAVE BEEN USED IN THE PREPARATION OF THIS DRAWING. THEIR CONTRIBUTIONS ARE INDICATED BY THE APPROPRIATE SYMBOLS AND/OR COMMENTARY ON THE DRAWING.
3. CONSULTANTS ARE RESPONSIBLE FOR THE ACCURACY OF THE INFORMATION PROVIDED TO THEM BY THE CLIENT. THE ARCHITECTS ARE NOT RESPONSIBLE FOR THE ACCURACY OF THE INFORMATION PROVIDED TO THEM BY THE CLIENT.
4. WRITTEN DIMENSIONS ONLY ARE TO BE USED FOR THIS DRAWING. IF IN ANY DOUBT FOR CLARIFICATION.

Revisions.

Date Suffix Description

Date Suffix Description

Date Suffix Description

NUTTALL YARWOOD & PARTNERS LIMITED
CHARTERED ARCHITECTS

The Grove, High Street, Daresbury, Stretford, Merseyside, L29 7XK. Tel: 01945 884441. Fax: 01945 882300. E-mail: info@nyarchitects.com

Project: PROPOSED EXTENSION
9 HIGH THORNS, SILKSTONE, ST5 4HE

Client:

Drawing Title: PLAN, ELEVATIONS AND SITE PLAN AS PROPOSED

Date: MAY 2014

Ref: 44/63

Dwg. No. 102

Scale: 1:50, 1:100 @ A1

Rev.