


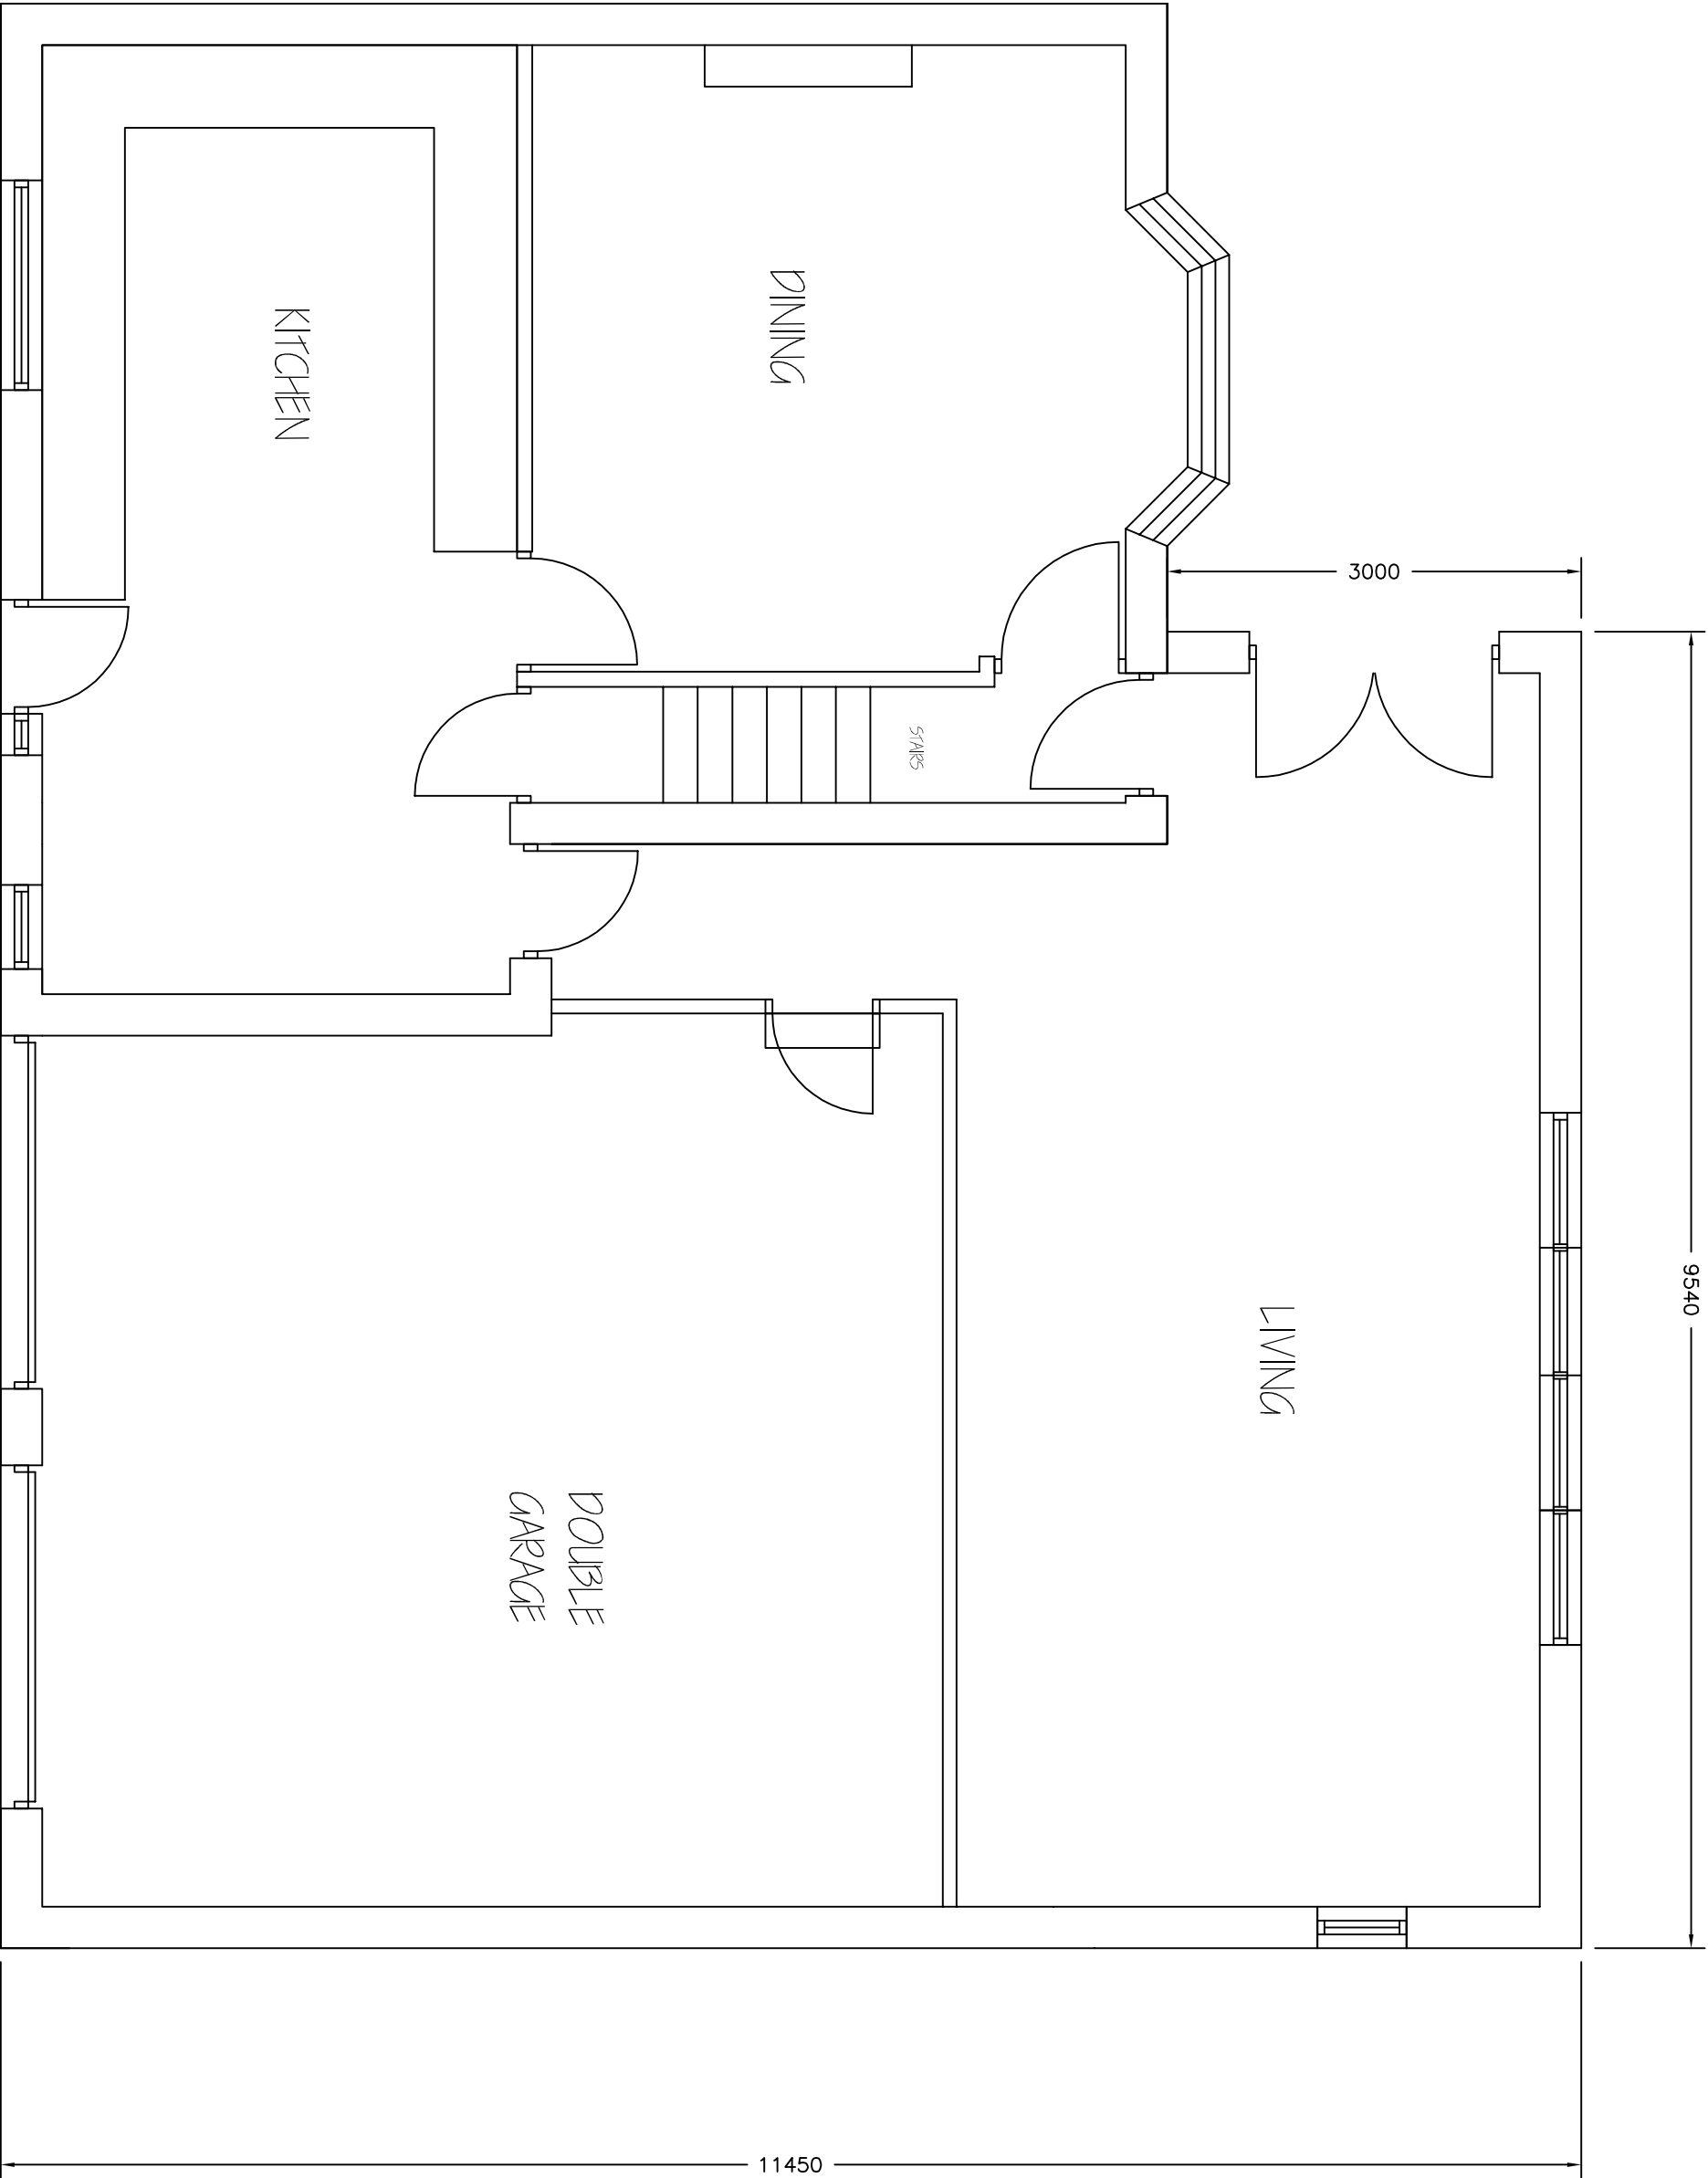

Revisions	A. Floor plan amended - flush to front	04-02-
This drawing is for planning permission only and is not a construction drawing.		
Drawing Title	PROPOSED-PLAN	
Job No. - Dwg No.	JH/2013/10	—
Client:	JOHN HUTCHINSON PARK HOUSE WORSKLOUGH DALE BRANISLEY S10 3SF	
Scale:	1:50	

PROPOSED
GROUND FLOOR
PLAN 1:50