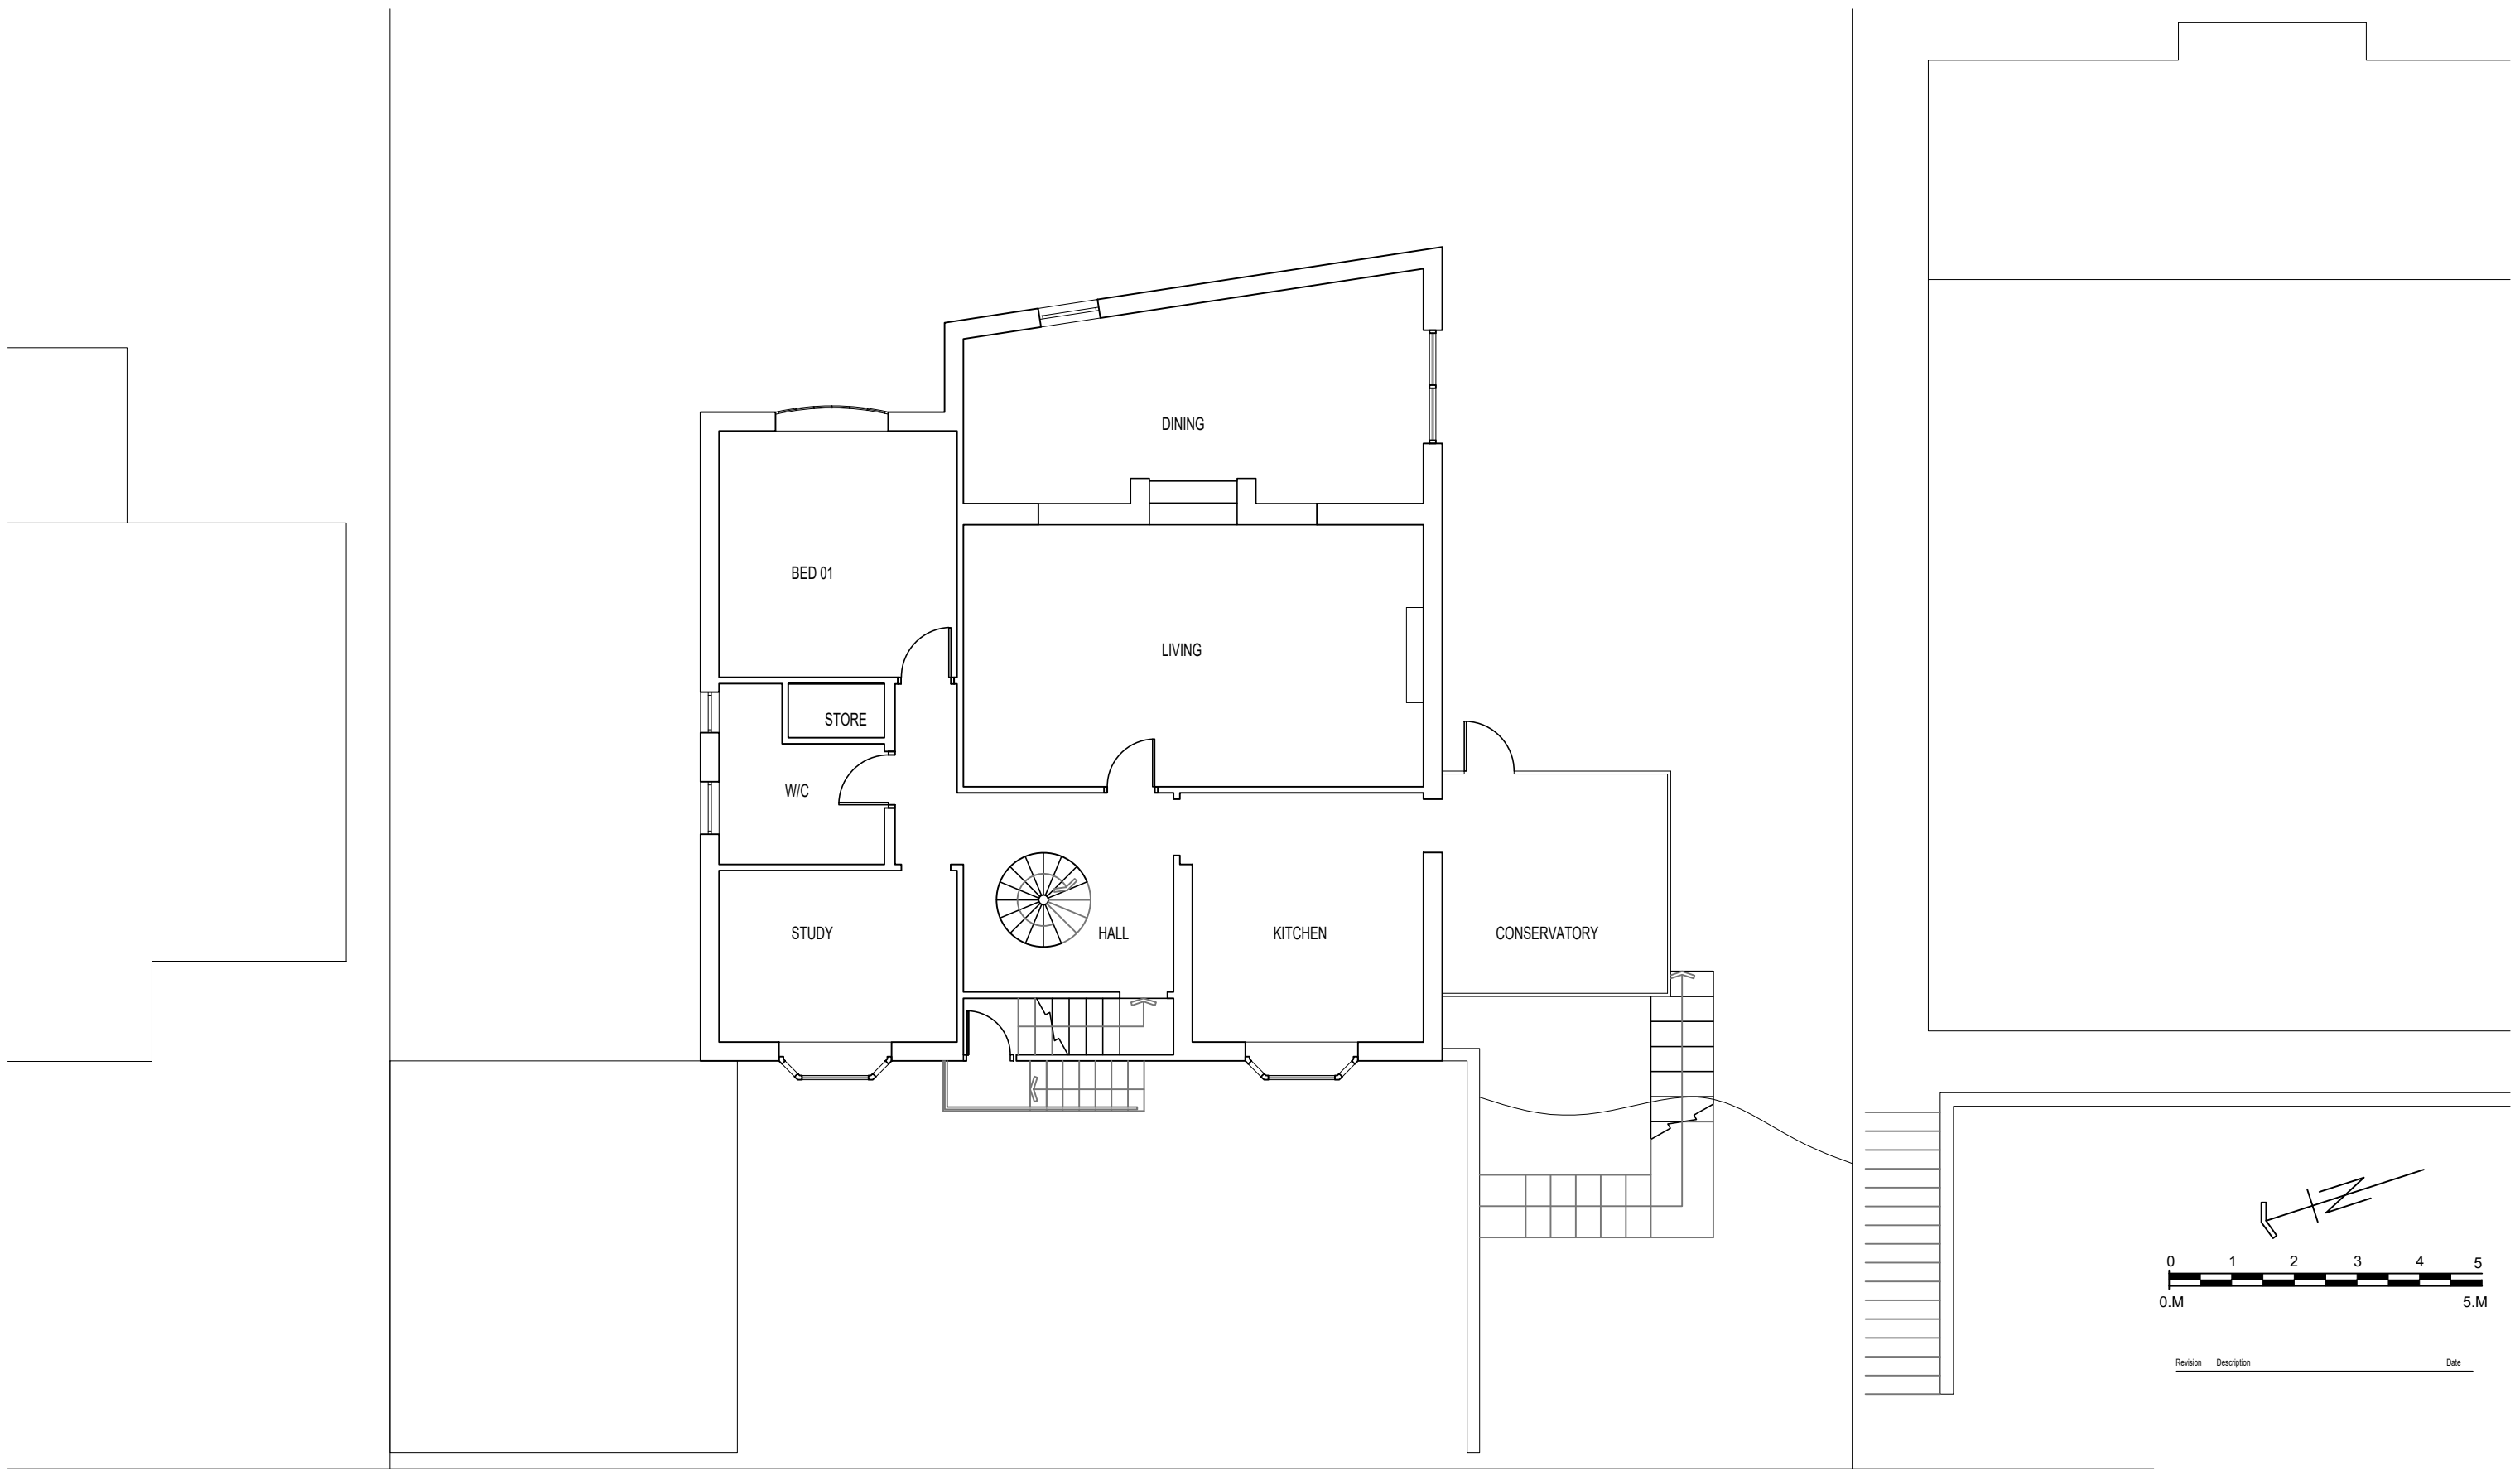


Revision	Description	Date
----------	-------------	------

AHA
Tel 07903399490

Client G.HARRIS

Project 40 LOCKE AVENUE RENOVATION

Drawing EXISTING FIRST FLOOR PLAN

Drawing No.	1217-LA-003	Revision
Scale	1:100@A3	Date 07.12.2017 Drawn AJH

Dimensions should not be scaled off this drawing. All dimensions should be checked on site.

A3 Drawing