
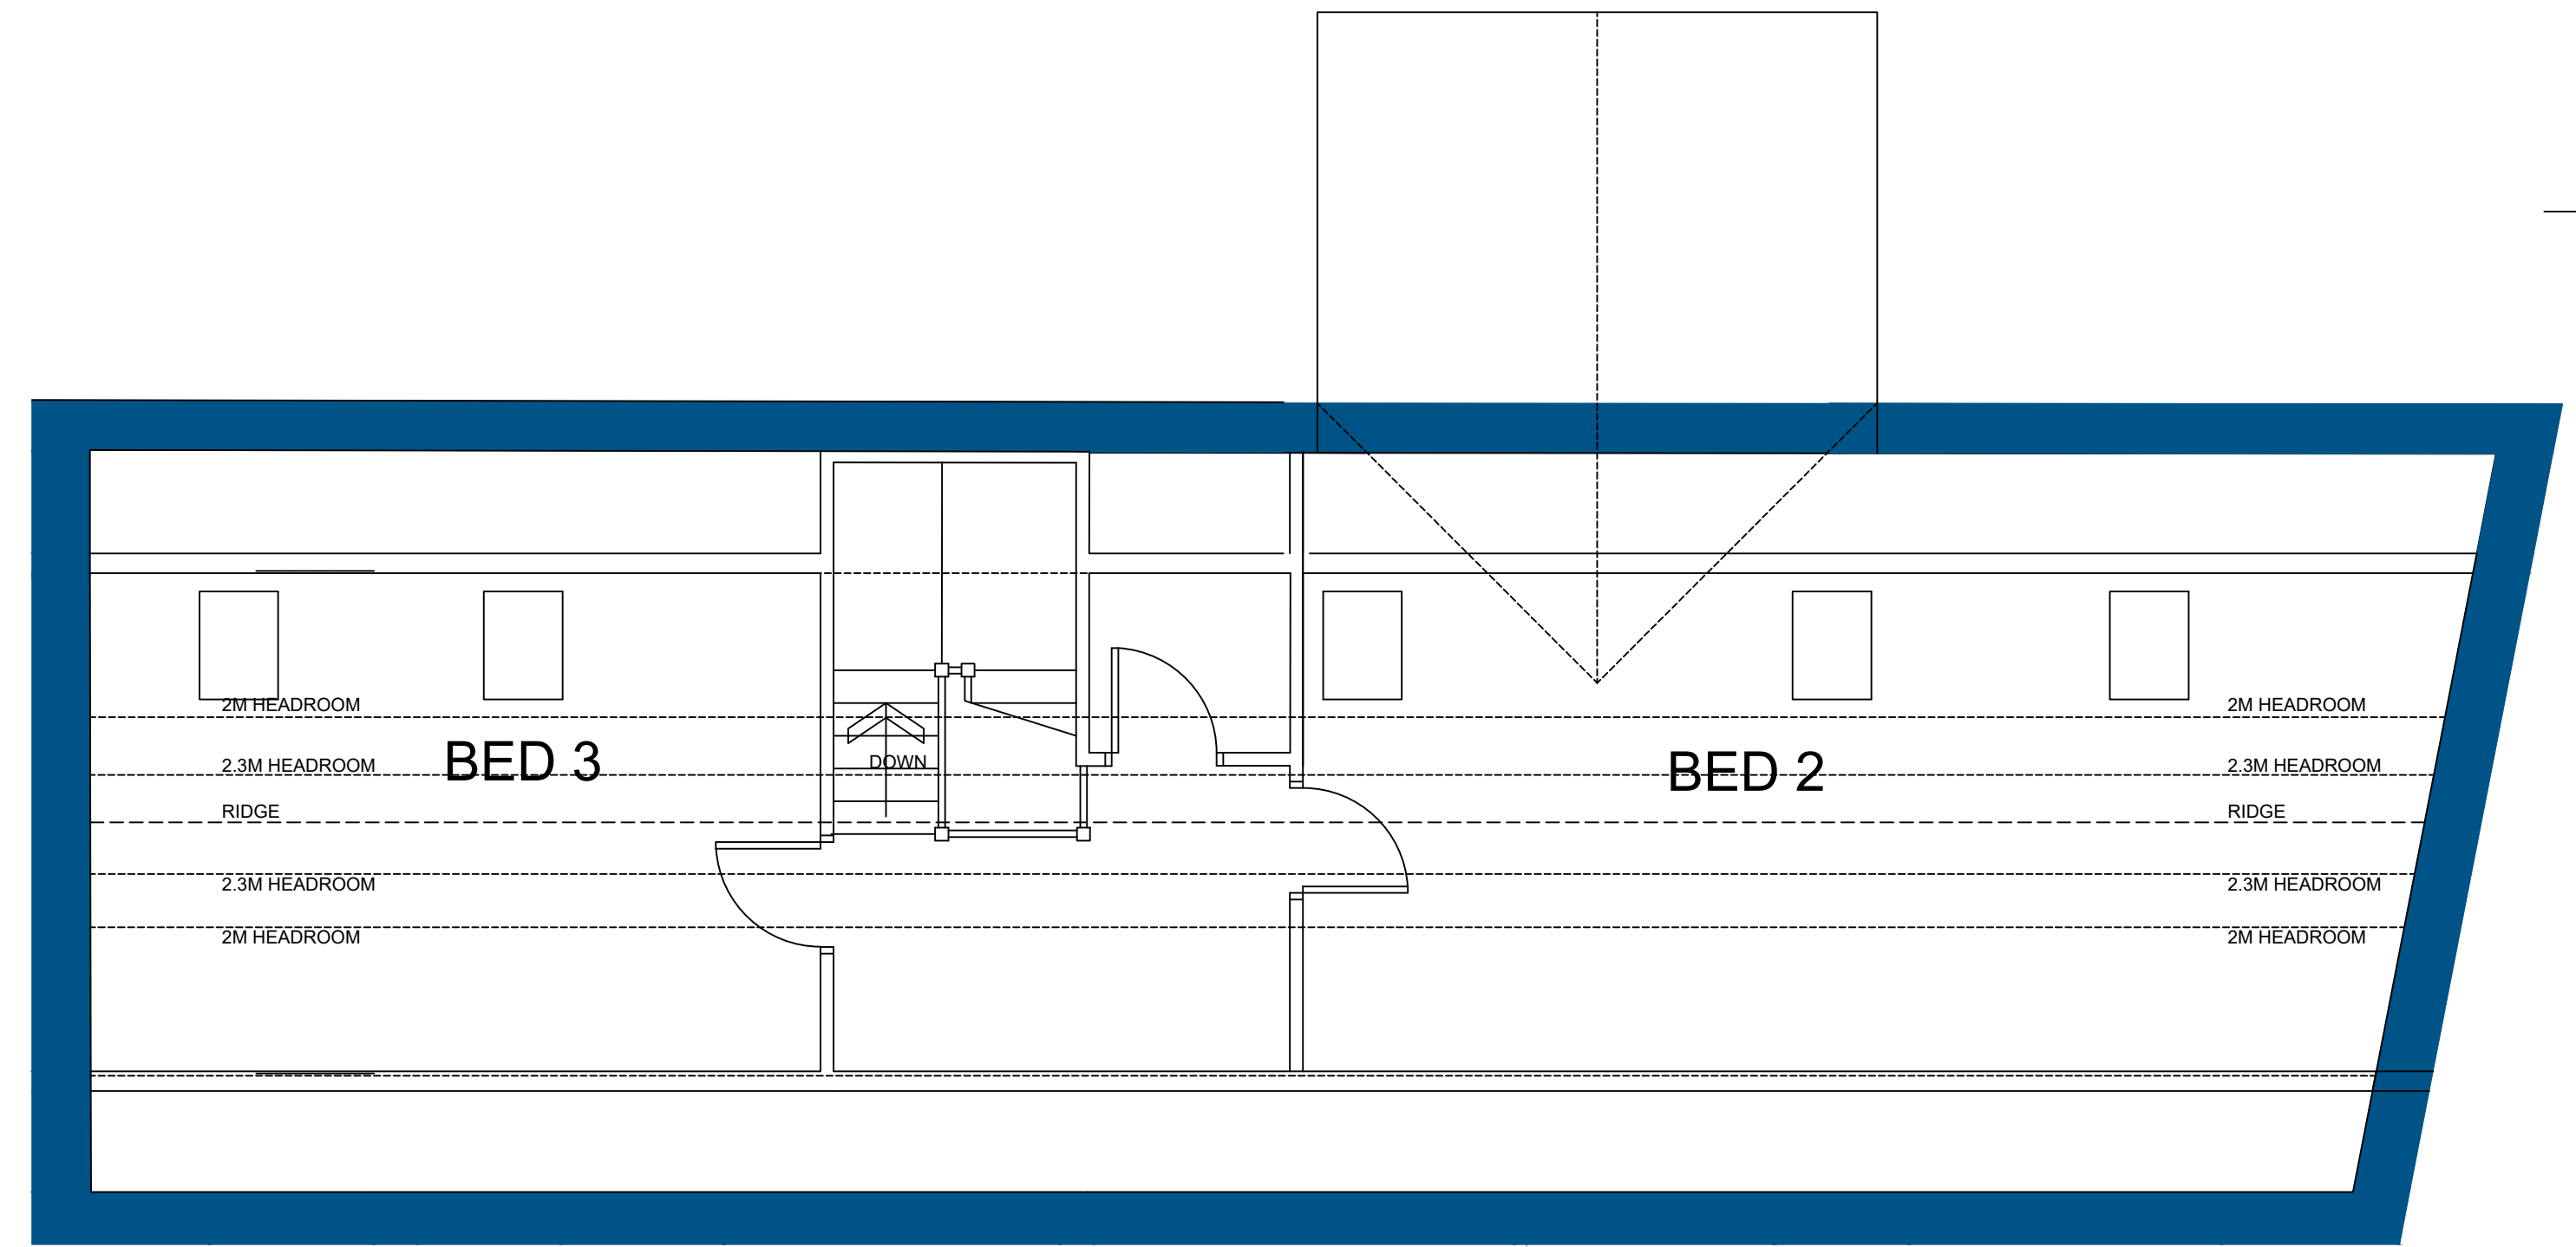


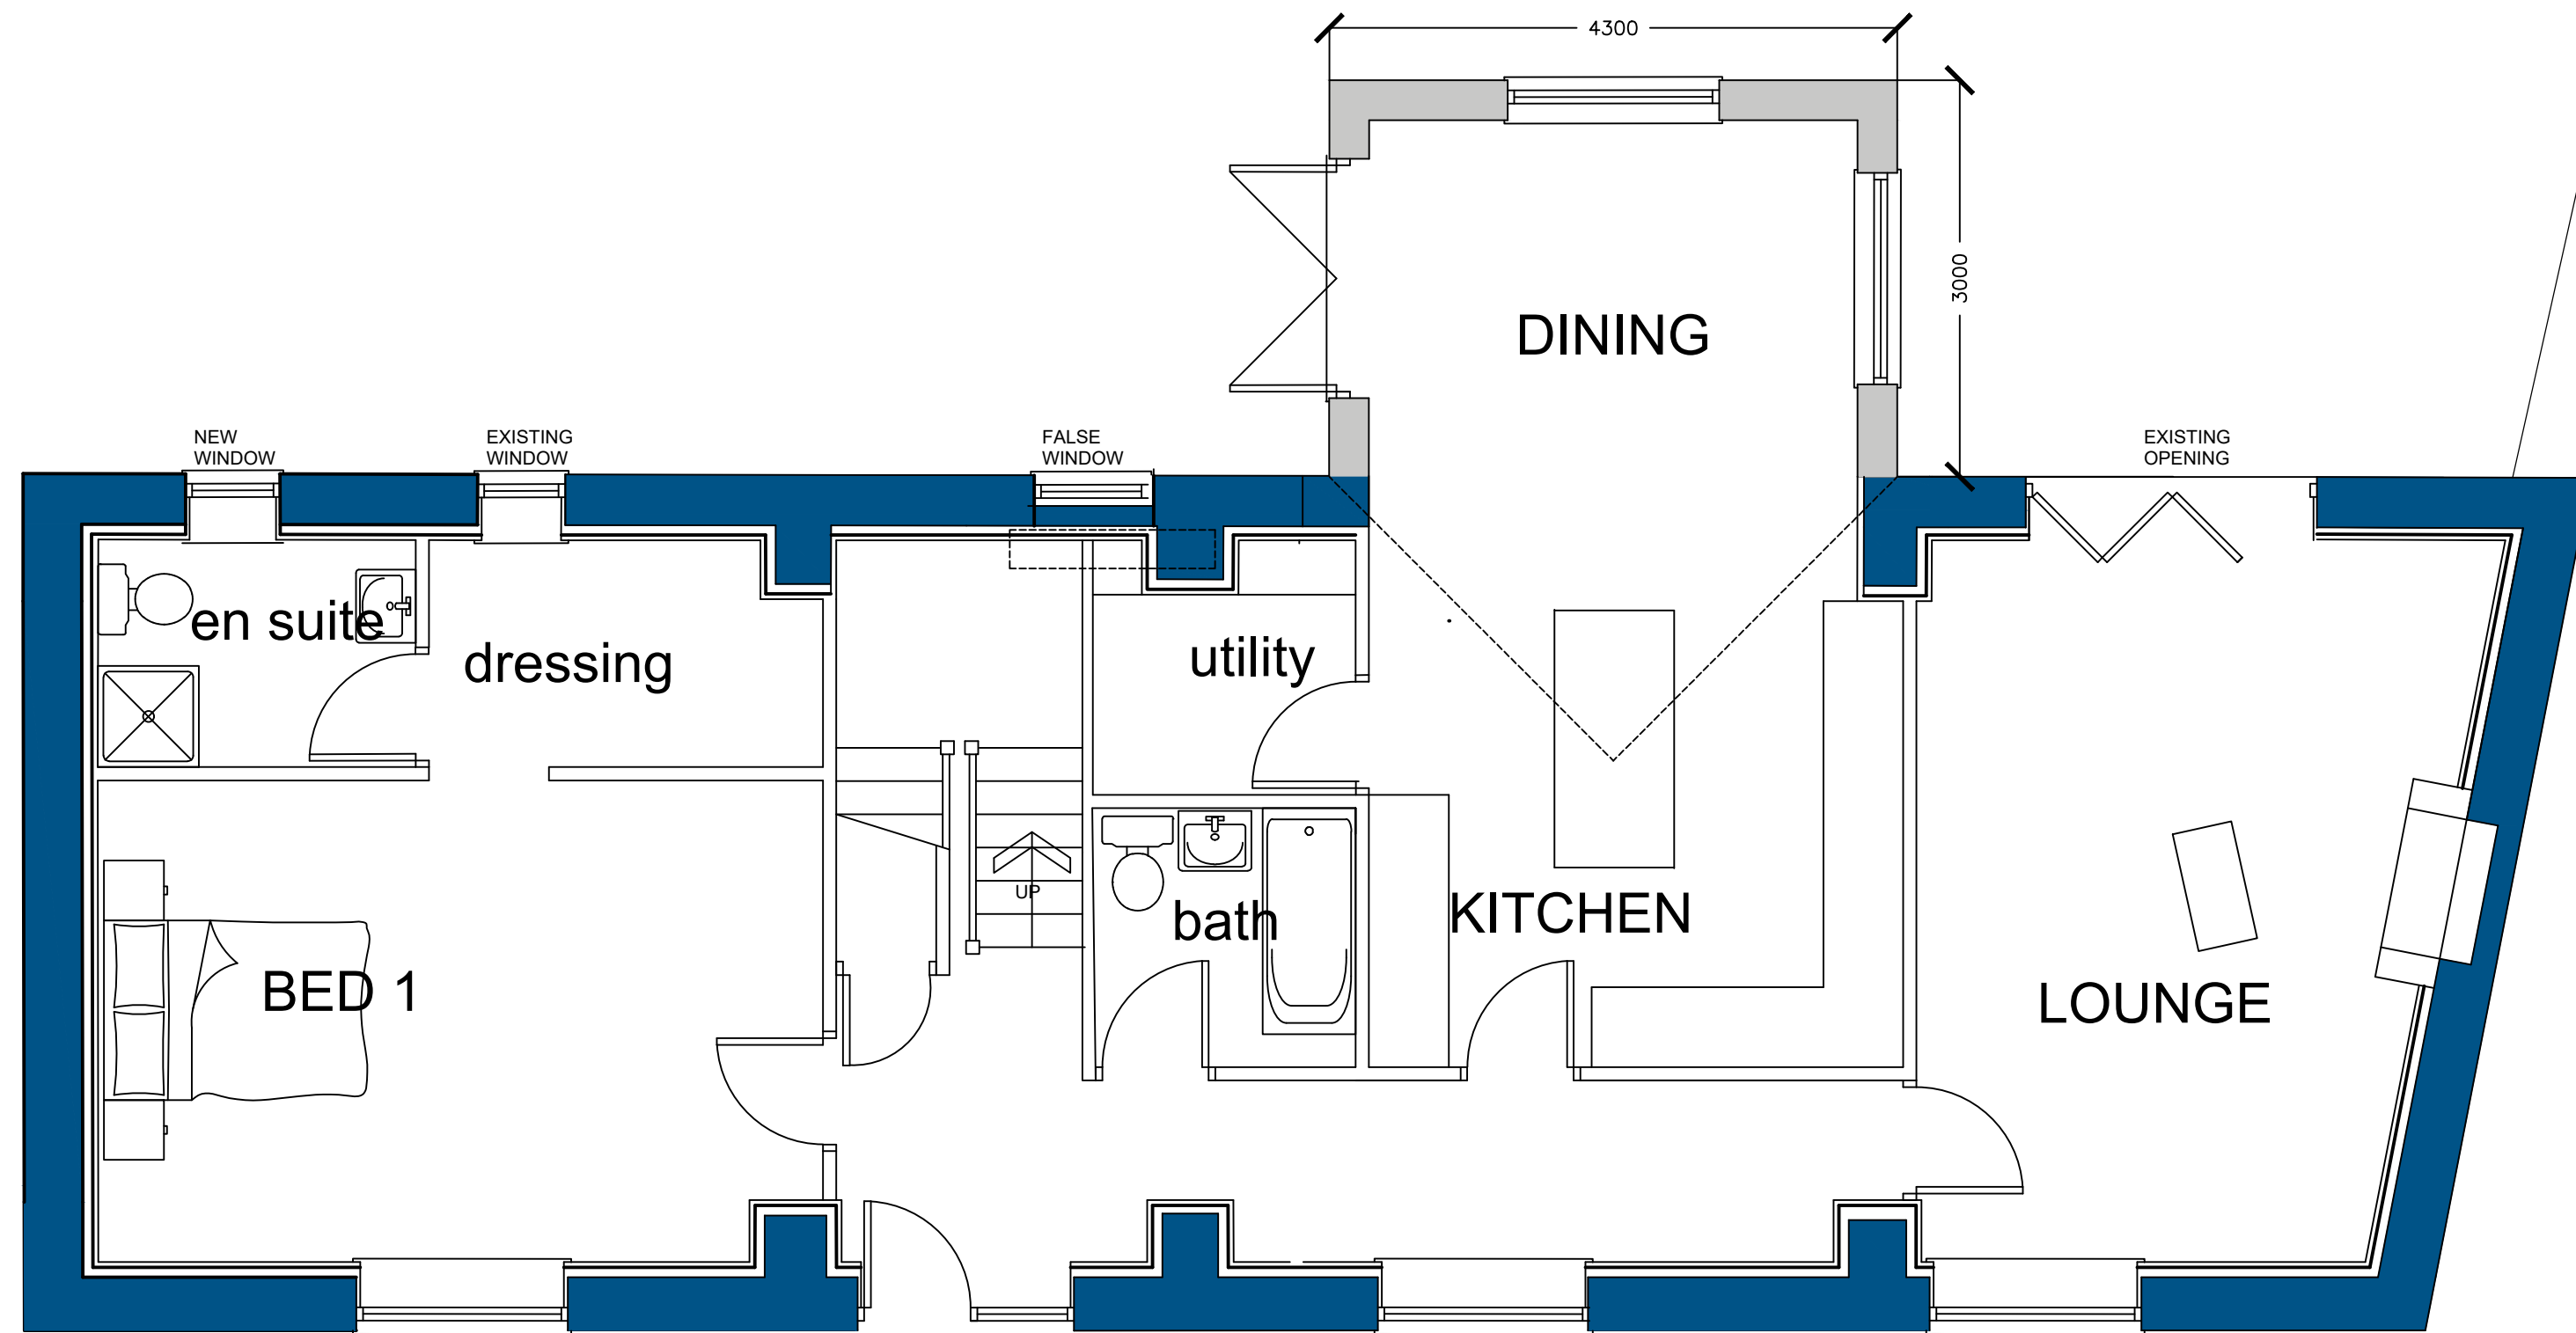

GROUND FLOOR PLAN AS PROPOSED

FIRST FLOOR PLAN AS PROPOSED

 White Agus PARTNERSHIP			8 MORSTON BUSINESS PARK, WHALEY ROAD, BARUGH GREEN, BARNSELEY. S75 1HQ			Phone: 01226 208482 Fax: 01226 283030			
ARCHITECTURAL SERVICES AND SURVEYORS						Email: info@whiteaguspартnership.co.uk Web: www.whiteaguspартnership.co.uk			
Project: RESIDENTIAL DEVELOPMENT STUD FARM, SPRING LANE CARLTON, BARNSELEY						Client: MR N. FERGUSON			
Drawing Title: BARN CONVERSIONS- PLOT 14 AS PROPOSED						Date: JULY 2015		Scale: 1:50 & 1:100 @ A1	
						Ref. 14-148		Dwg. No. 07	Rev. C
Date	Suffix	Description				Date	Suffix	Description	
01-12-16	A	GARAGE ADDED							
07-02-22	B	GENERAL REVISIONS TO CLIENTS REQUIREMENTS							
29-03-22	C	EXTENSION REDUCED							