


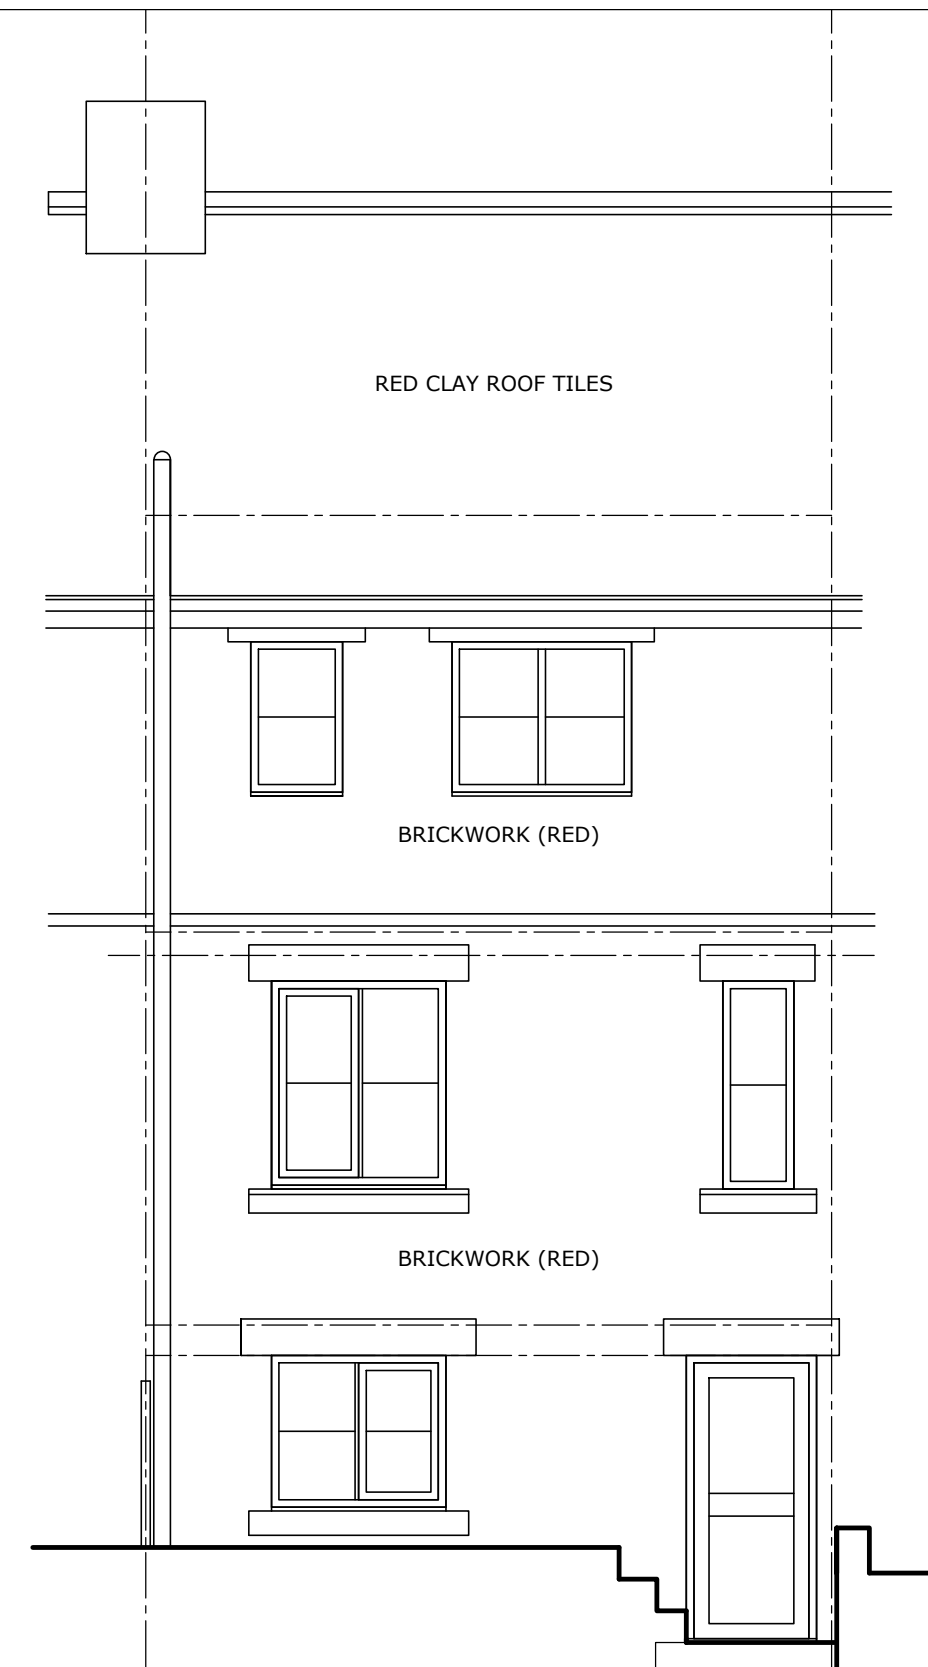


FRONT ELEVATION
SCALE 1:50





REAR ELEVATION

SCALE 1:50

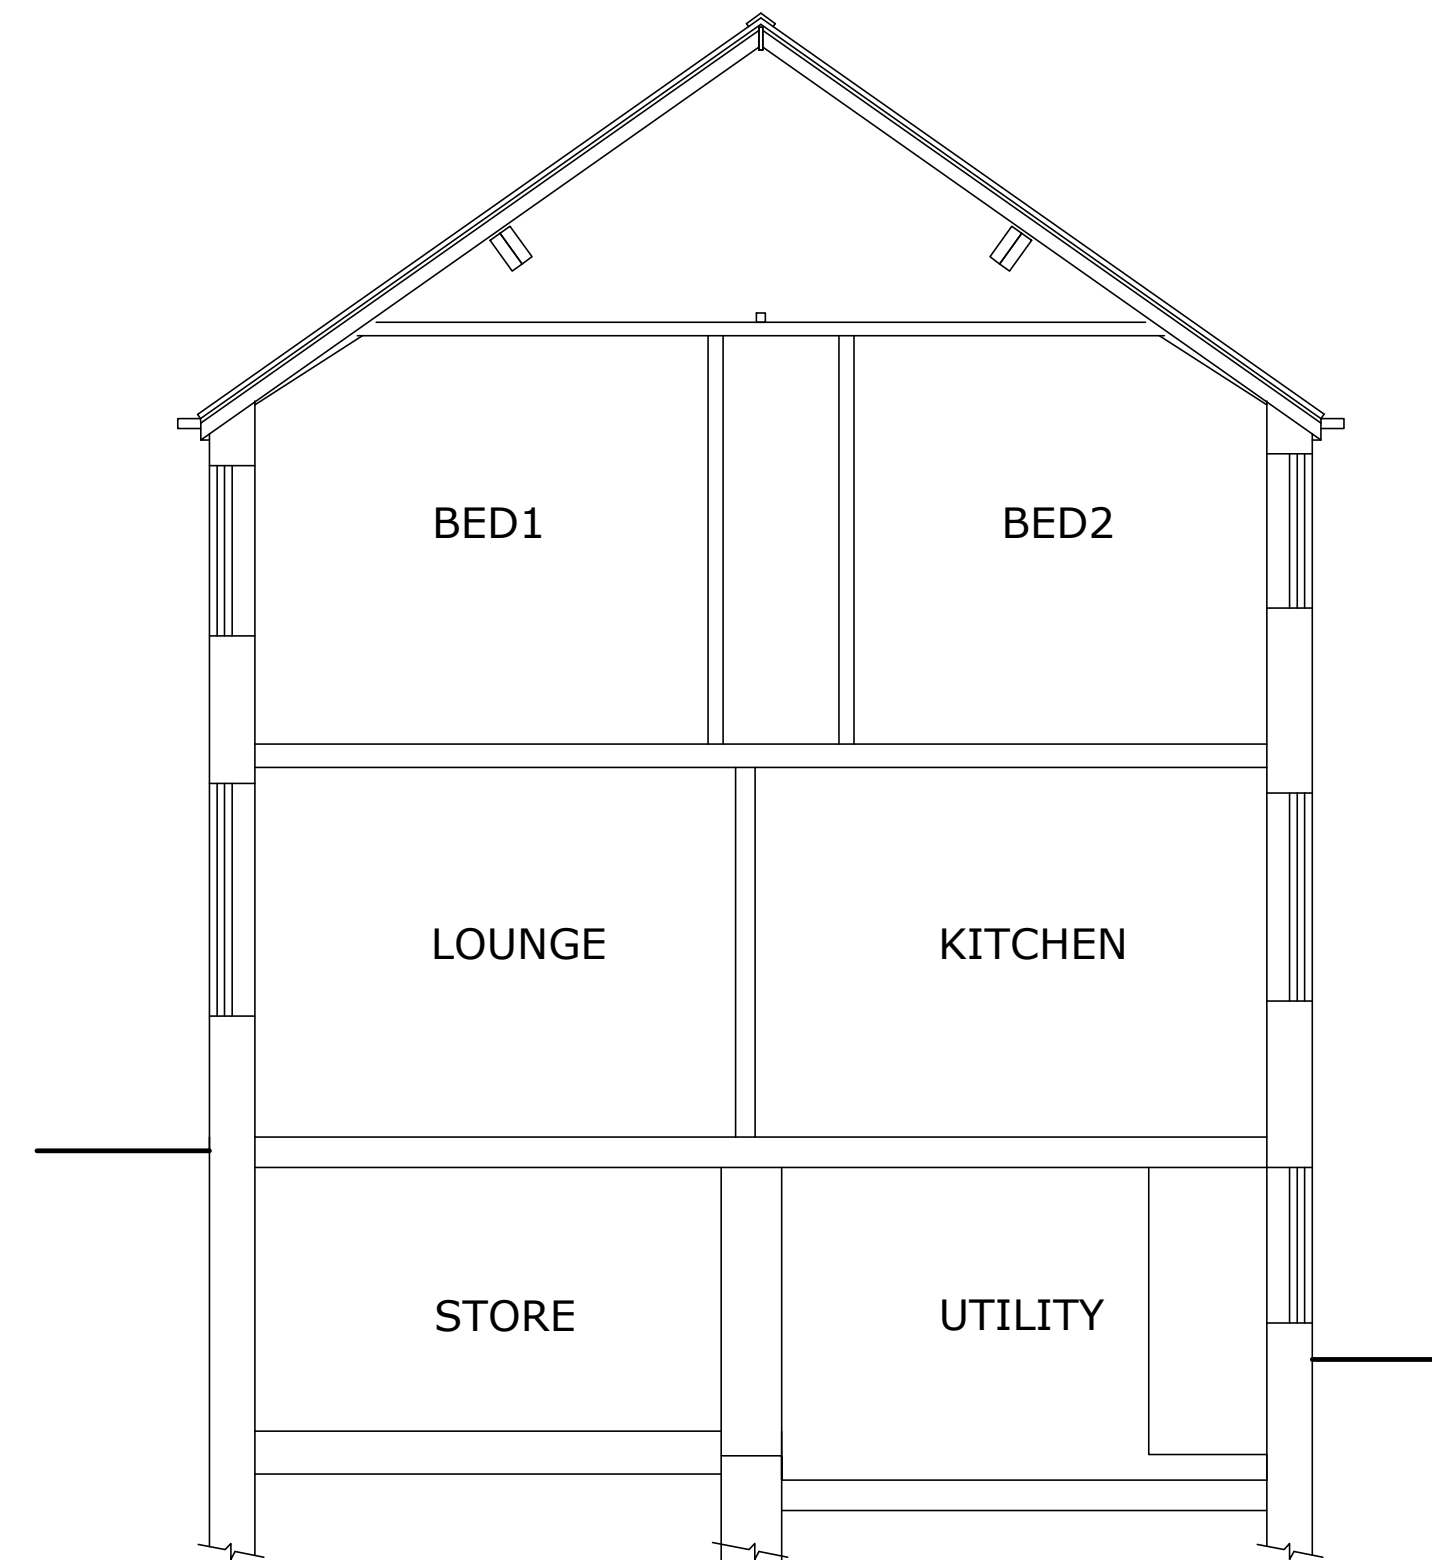


TYPICAL SECTION
SCALE 1:50

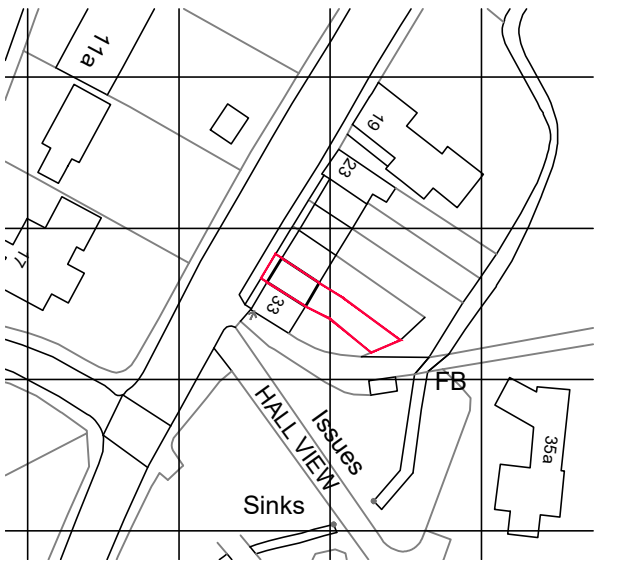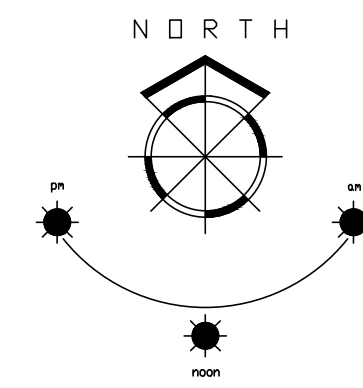


LOCATION PLAN

SCALE 1:1250

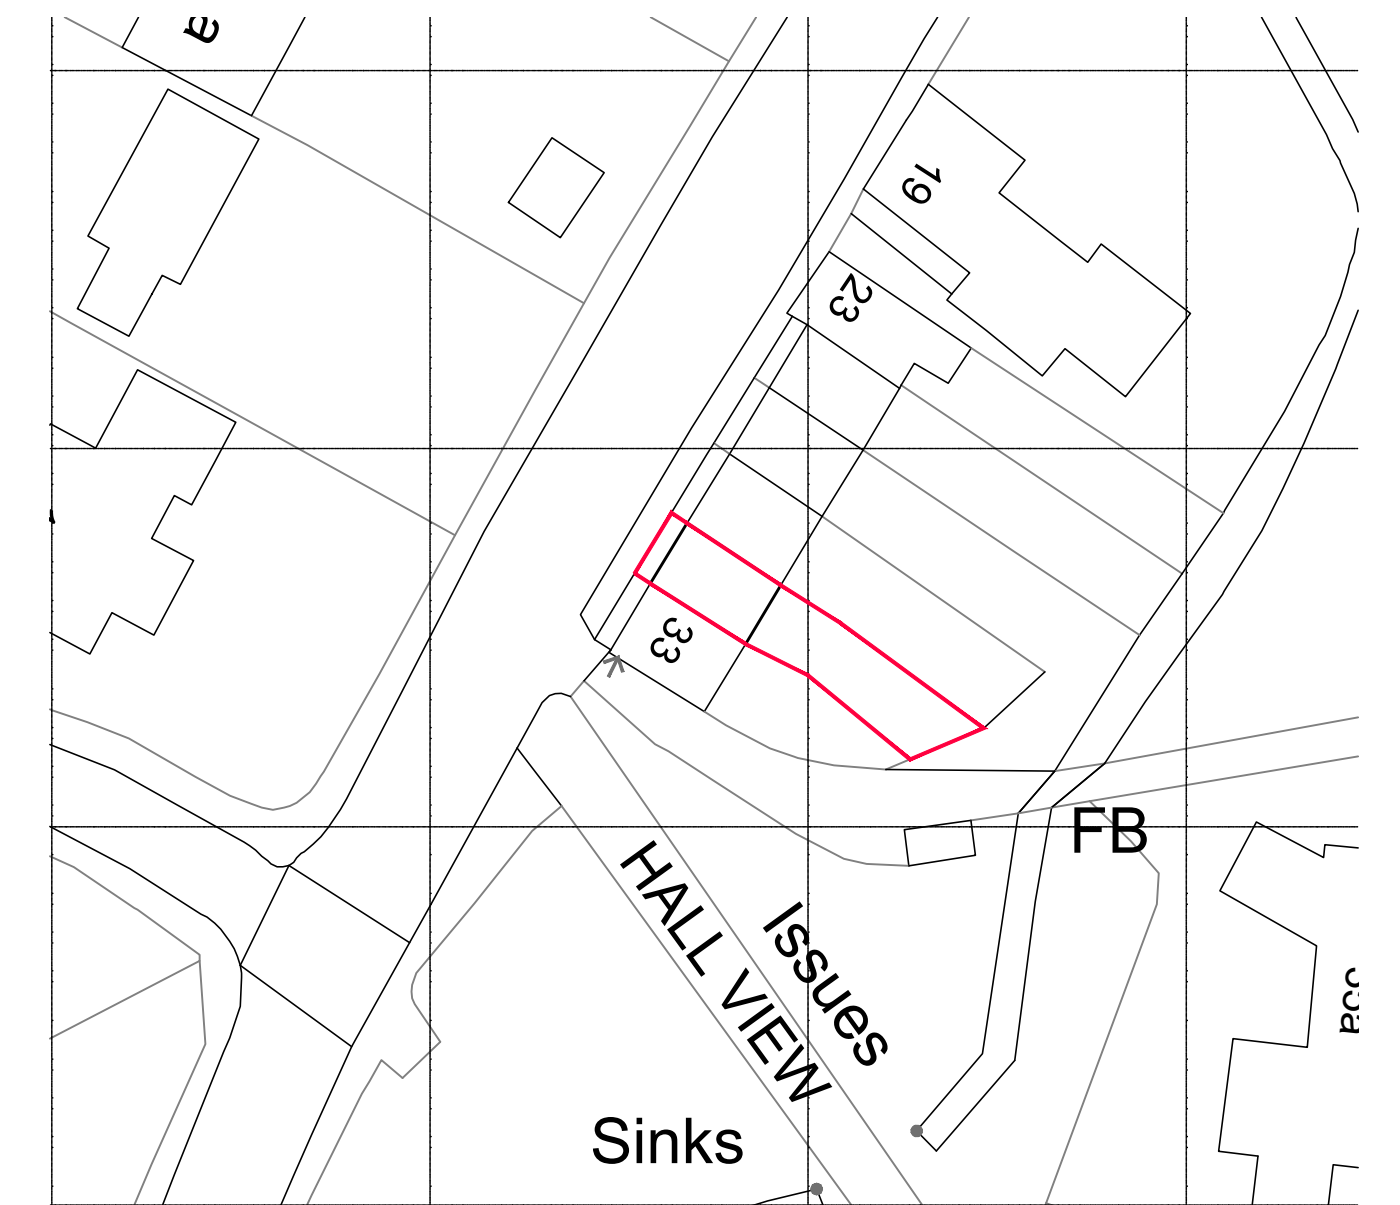


BLOCK PLAN


SCALE 1:500

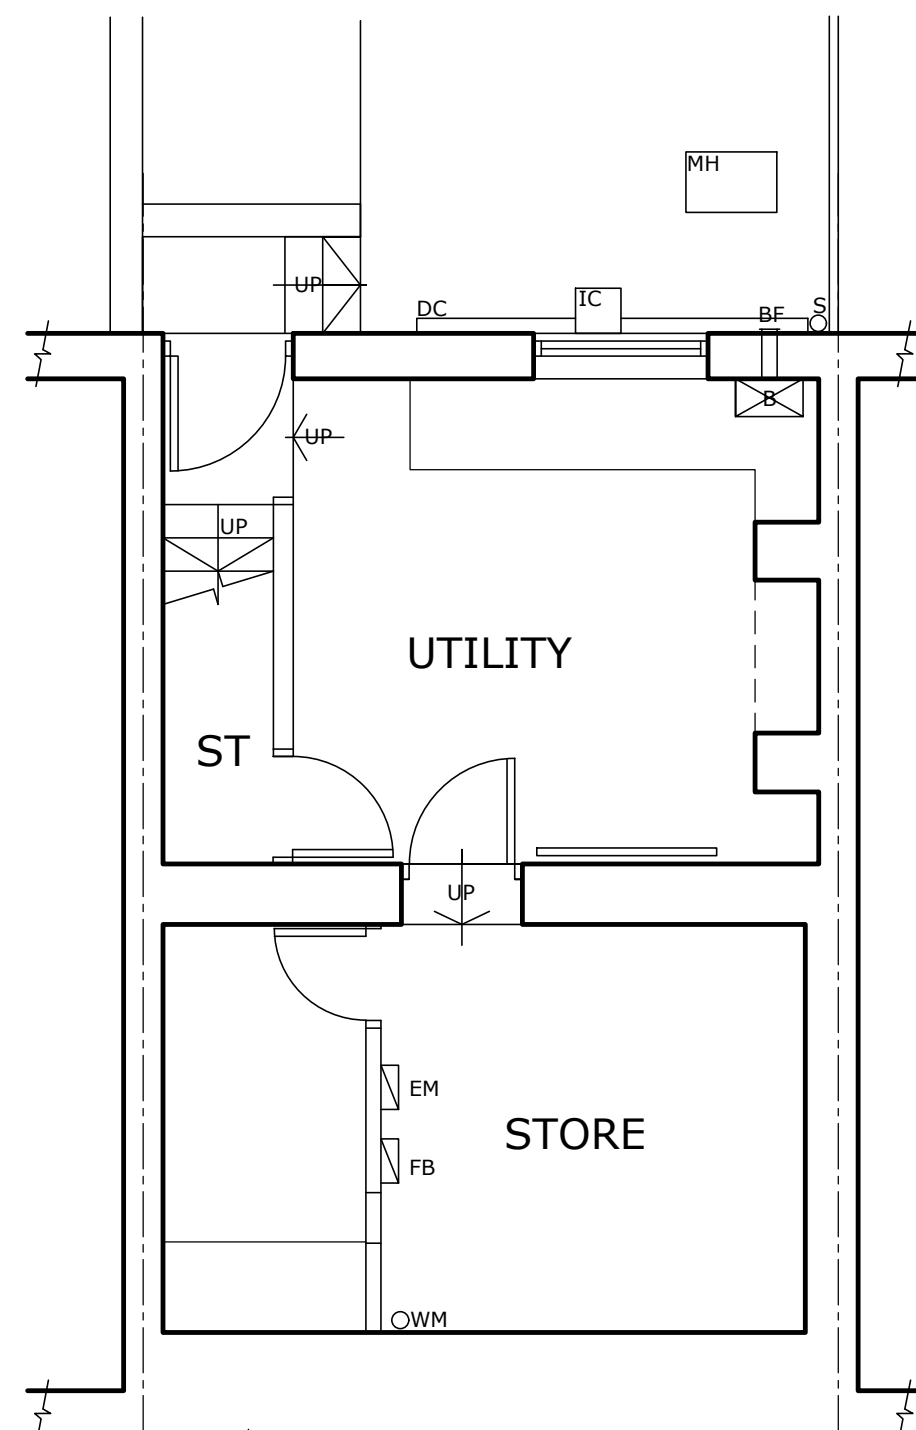


UP
LOWER GROUND PLAN
SCALE 1:50

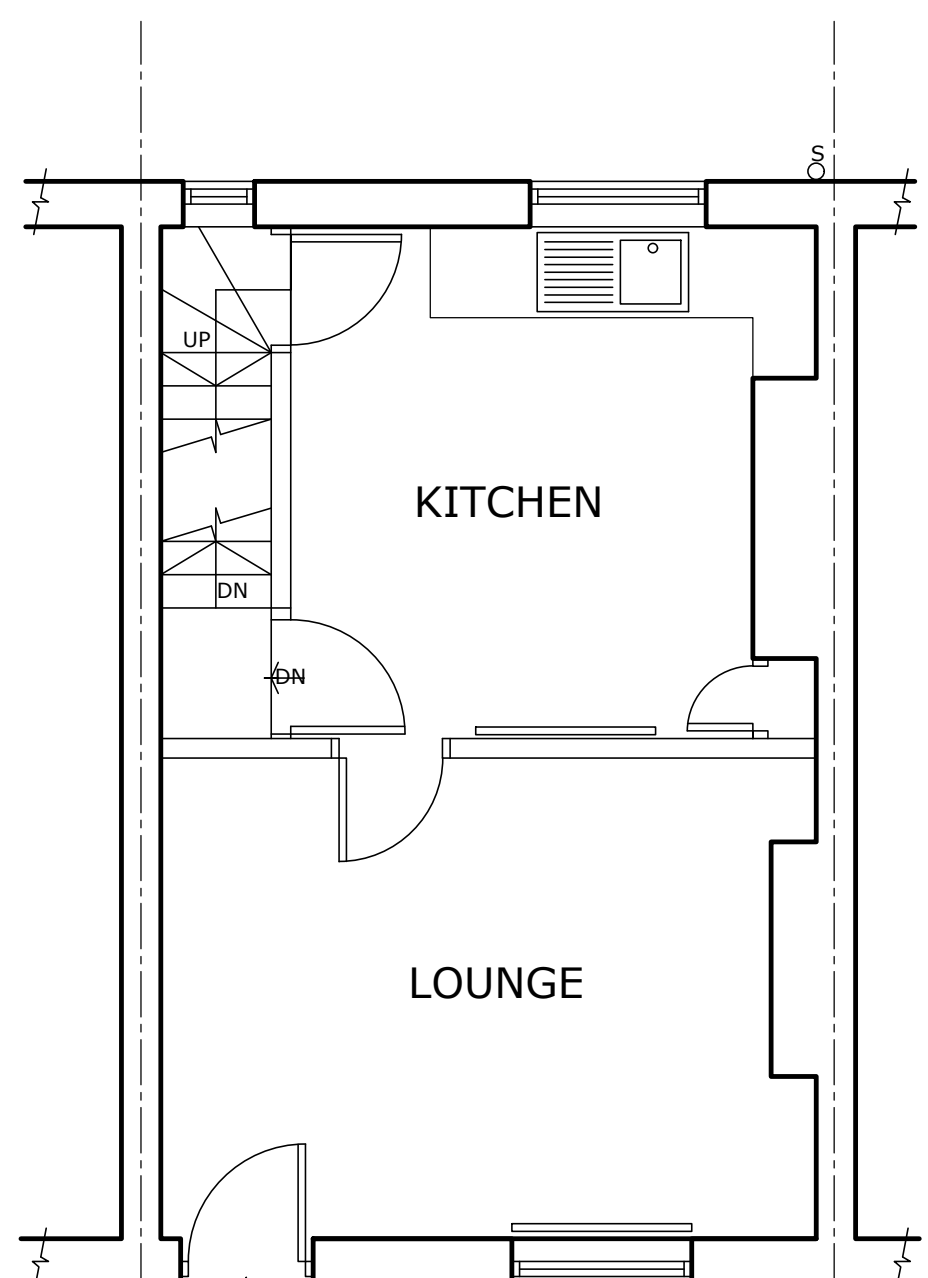


GROUND FLOOR PLAN
SCALE 1:50

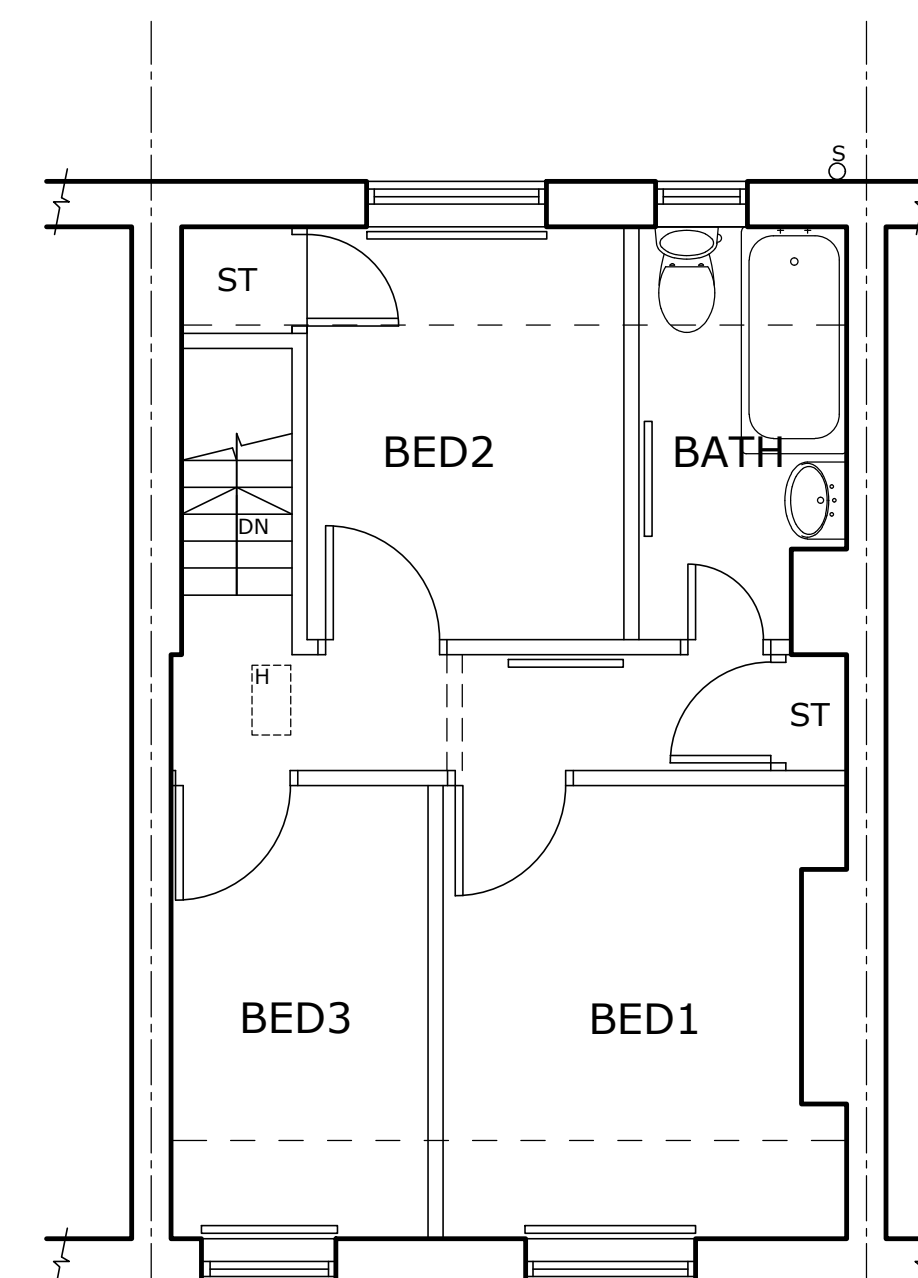

FIRST FLOOR PLAN
SCALE 1:50

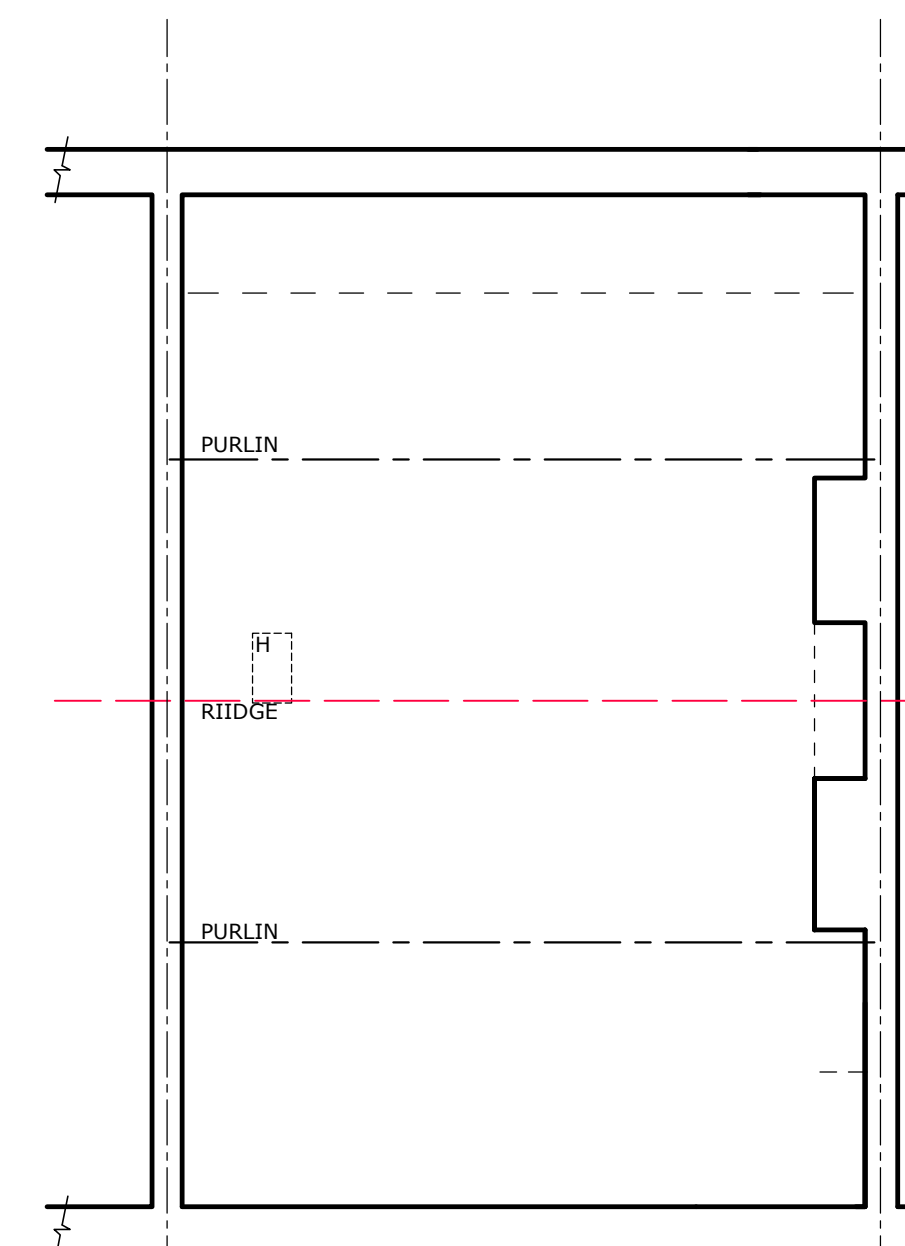


LOFT PLAN
SCALE 1:50

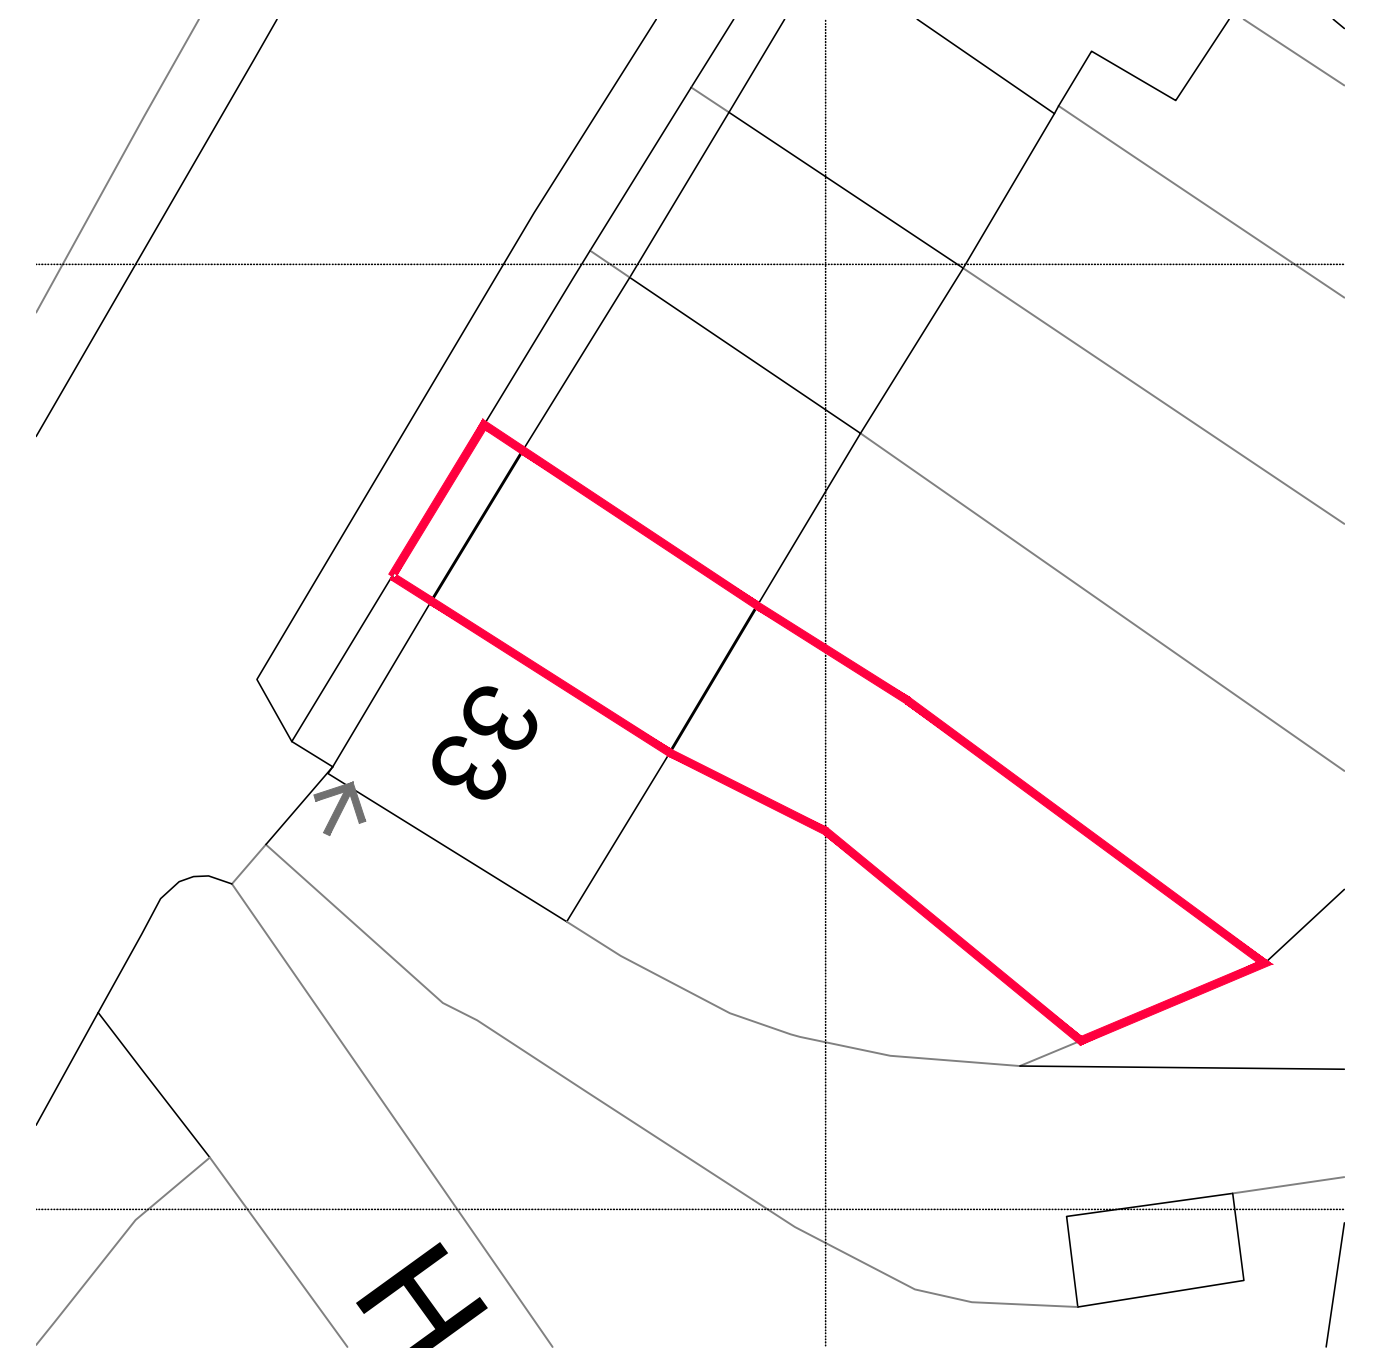

SITE PLAN

SCALE 1:200

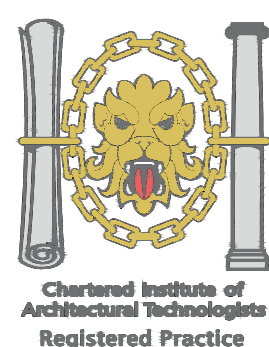

1. THIS DRAWING AND THE COPYRIGHTS AND PATENTS THEREIN ARE THE PROPERTY OF NIP ARCHITECTURAL SERVICES LLP, REGISTERED IN ENGLAND AND WALES No. 4531336 AND MAY BE USED OR REPRODUCED ONLY UNDER CONTRACT.

2. CONTRACTORS AND SUB-CONTRACTORS MUST CHECK AND AGREE ALL DIMENSIONS BEFORE PREPARING SHOP DRAWINGS OR COMMENCING WORK ON SITE.

3. CONTRACTORS ARE RESPONSIBLE FOR INFORMING THE DESIGNER OF ANY DISCREPANCY DISCOVERED ON THIS DRAWING OR BETWEEN THIS DRAWING AND ANY OTHER RELATED DOCUMENT ISSUED UNDER THE STANDARD FORM OF CONTRACT IN RESPECT OF THE WORK.

4. WRITTEN DIMENSIONS ONLY ARE TO BE USED FROM THIS DRAWING, IF IN ANY DOUBT AS FOR CLARIFICATION.

Notes.

Revisions.					
Date	Suffix	Description	Date	Suffix	Description

NYP ARCHITECTURAL SERVICES LIMITED

Project.		31 TIVDALE CAWTHORNE, BARNSELEY, S75-4EJ		Client.		MRS C BOTTOMLEY	
Drawing Title.		SURVEY AS EXISTING		Date.		Scale.	
				JUNE 2023		AS INDICATED	
				Ref.		Dwg. No.	
				104-79		01	
						Rev.	

