




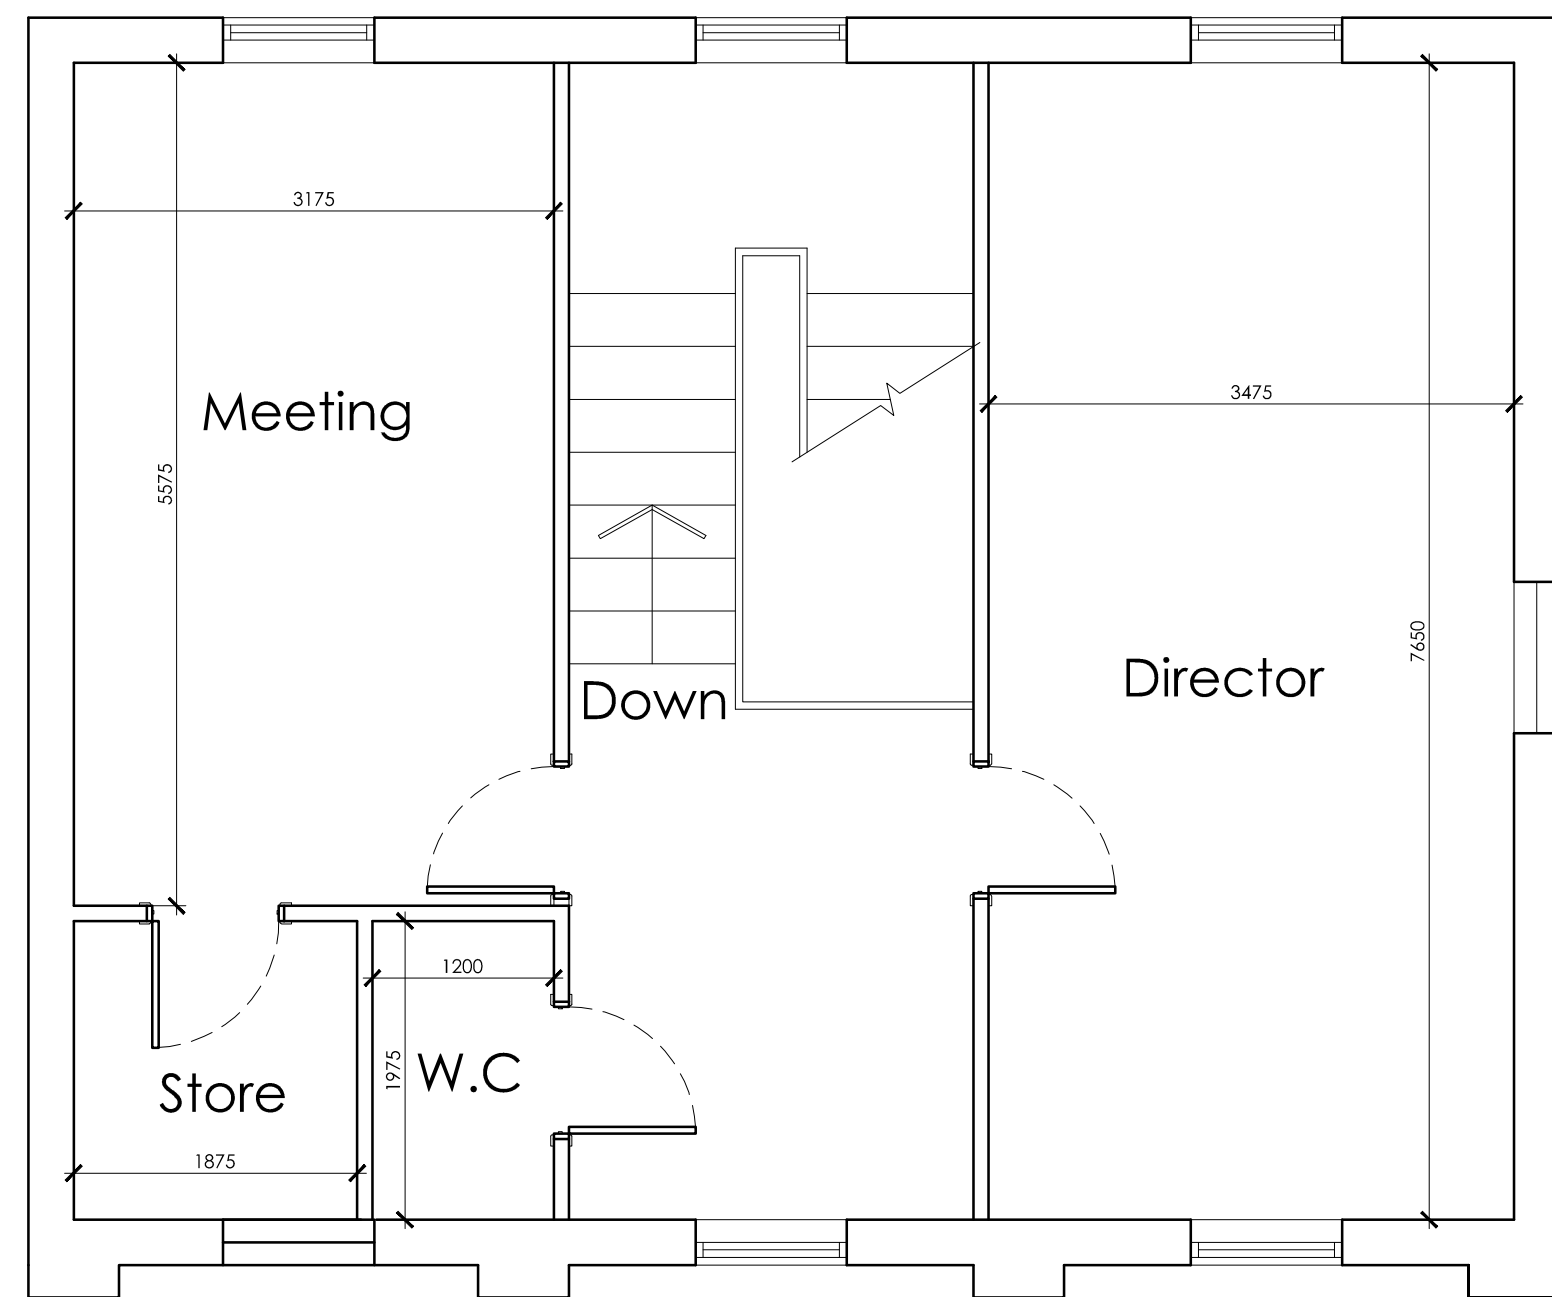


FIRST FLOOR
scale 1:50

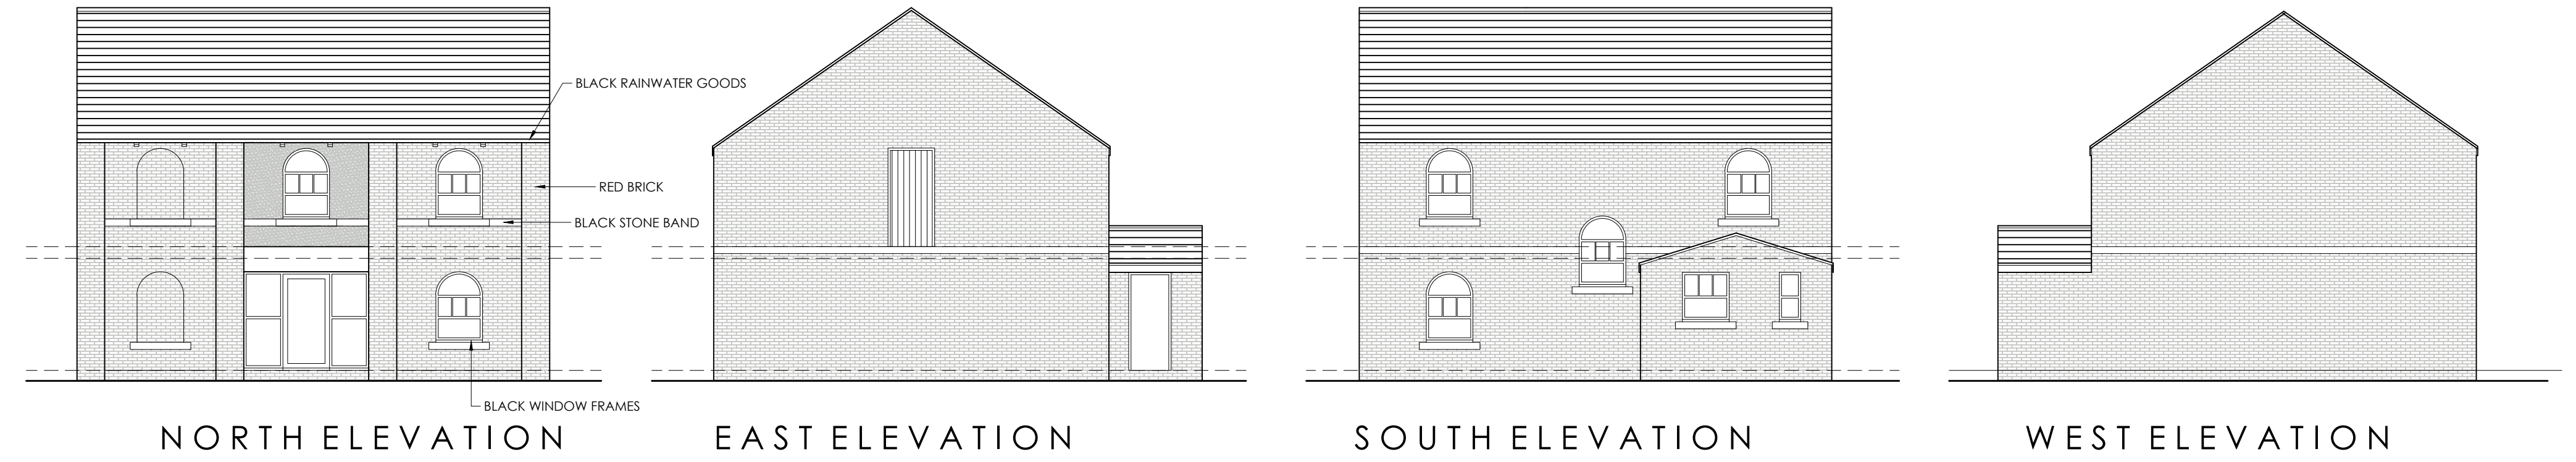

GROUND FLOOR
scale 1:50

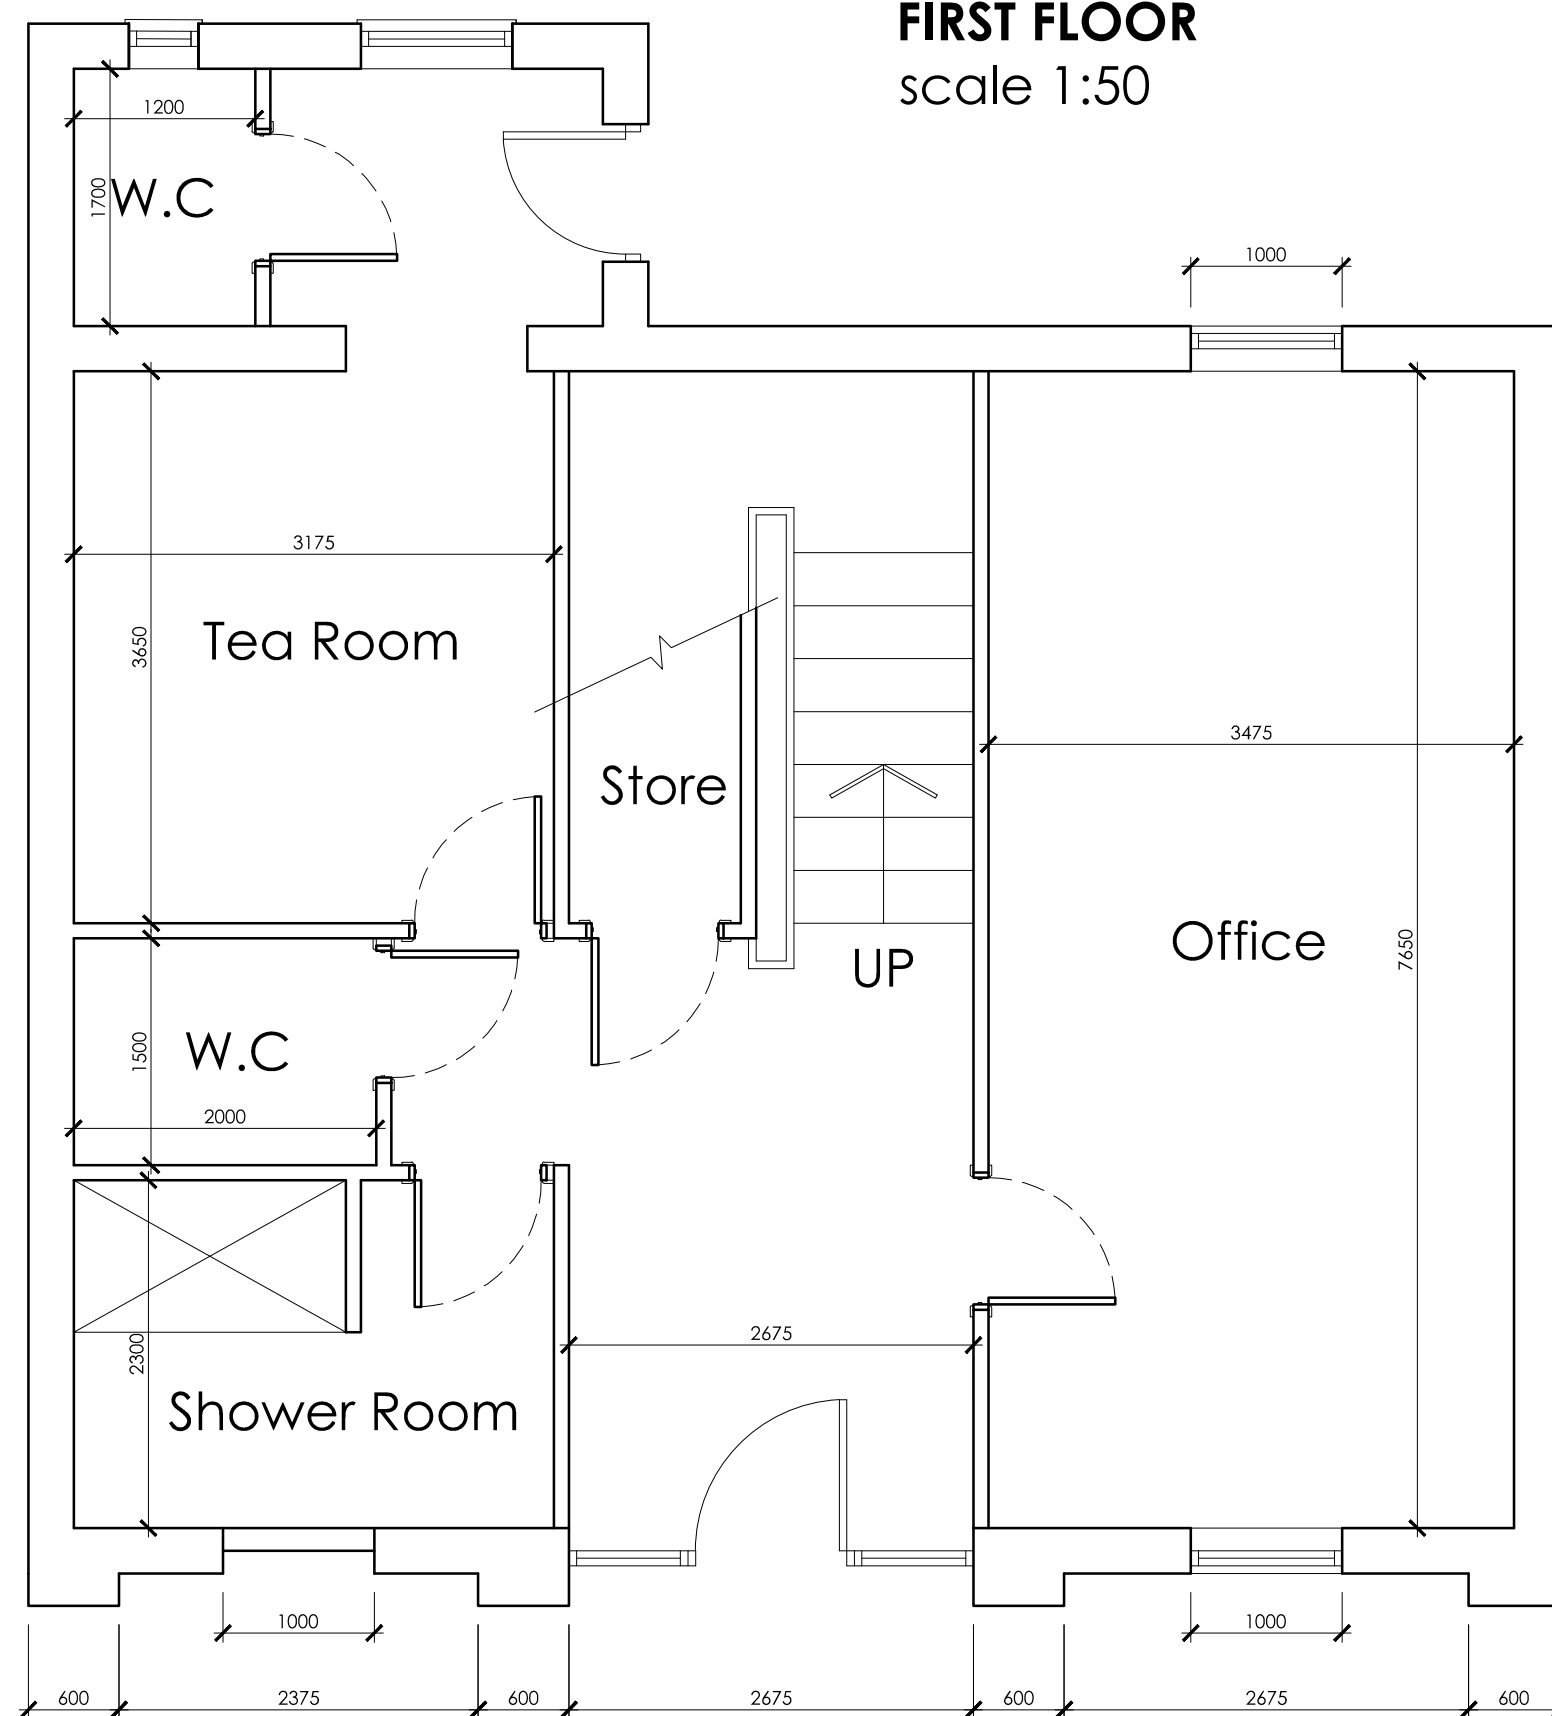

SITE PLAN
scale 1:200

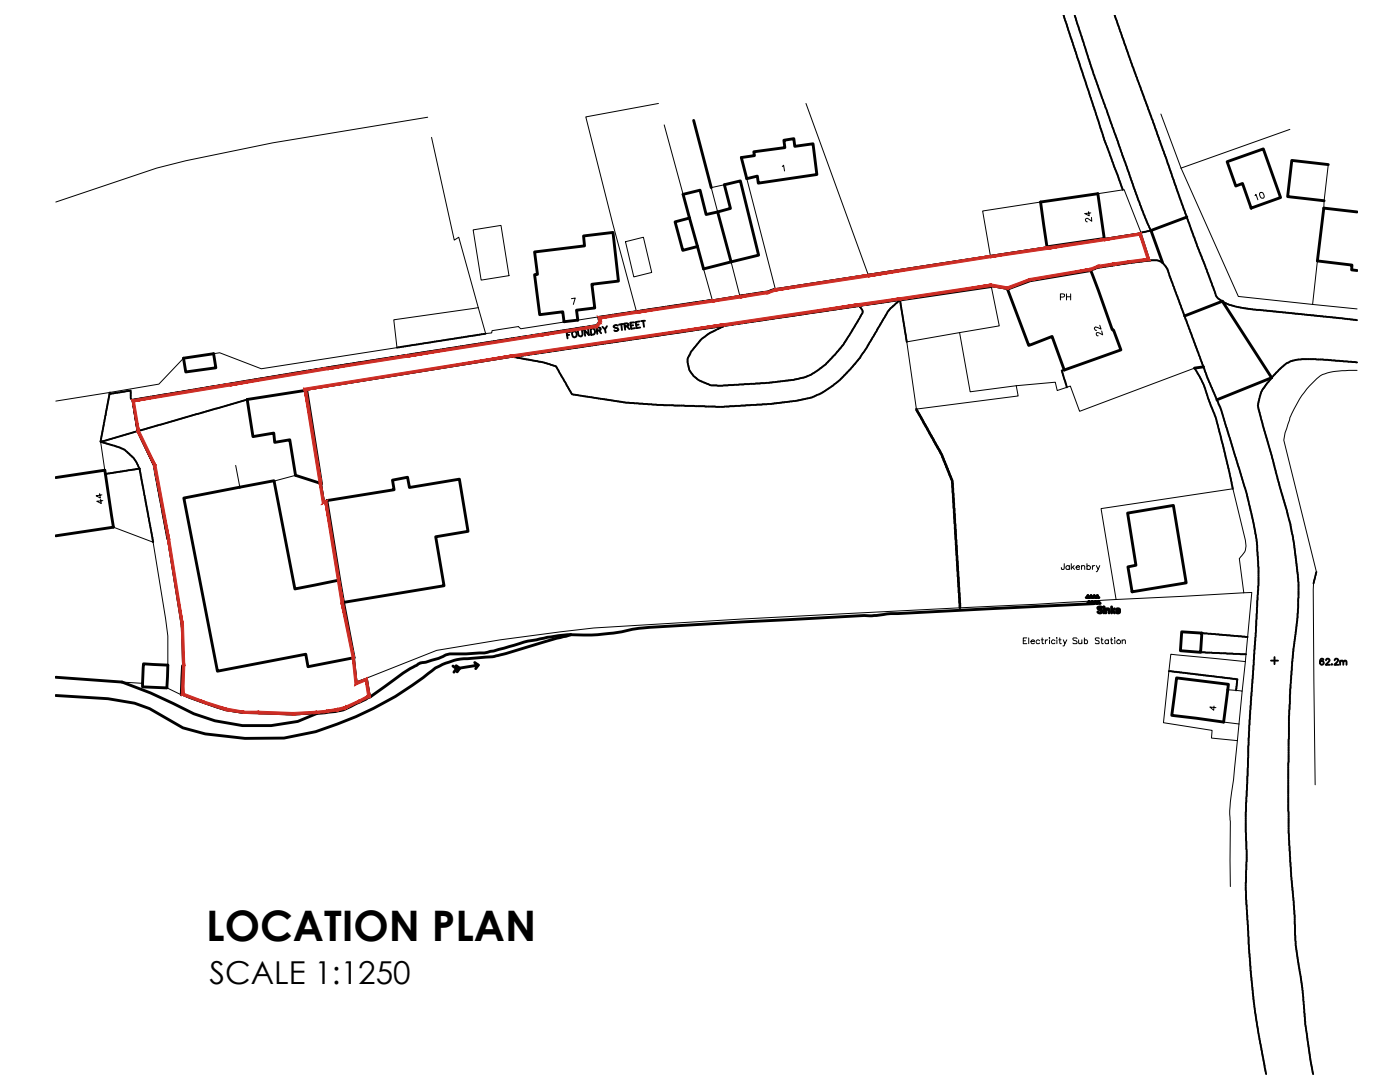

BLOCK PLAN
SCALE 1:500

W A W White Agus PARTNERSHIP OFFICE ONE, 34 VICTORIA ROAD, BARNLEY, S70 2BU Phone: 01226 208482			Email: info@whiteaguspartnership.co.uk Web: www.whiteaguspartnership.co.uk		
ARCHITECTURAL SERVICES					
Project. OFFICE BLOCK AND SITE FOUNDARY STREET, ELSECAR S74 8EQ		Client. MR A. GALLAGHER			
Drawing Title. PLANS & ELEVATIONS		Date. JAN 2022		Scale. 1:50 & 1:100 @ A1	
		Ref. 21-205		Dwg. No. 01	
				Rev. D	
Date	Suffix	Description	Date	Suffix	Description
18/02/2022	A	REVISED			
08/03/2022	B	REVISED TO CLIENTS REQUIREMENTS			
08/11/2022	C	REVISED FOR PLANNING			
09/01/2022	D	REVISED FOR PLANNING			