





Front Elevation




Rear Elevation

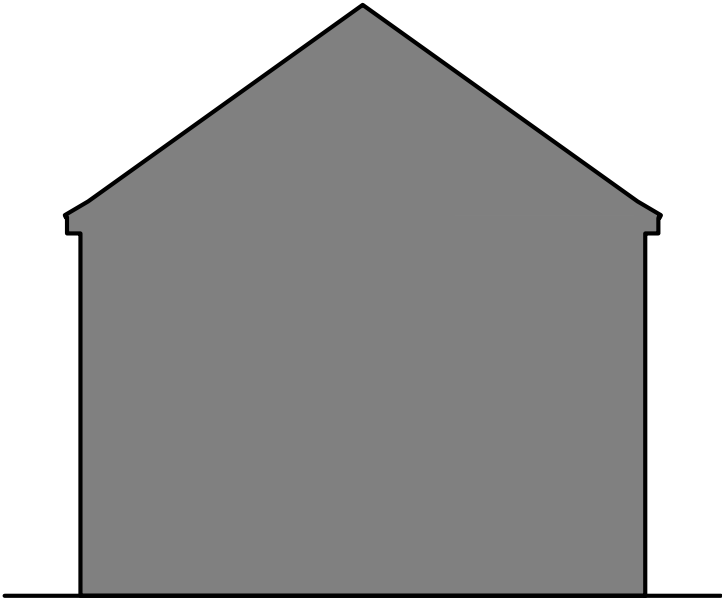


Section

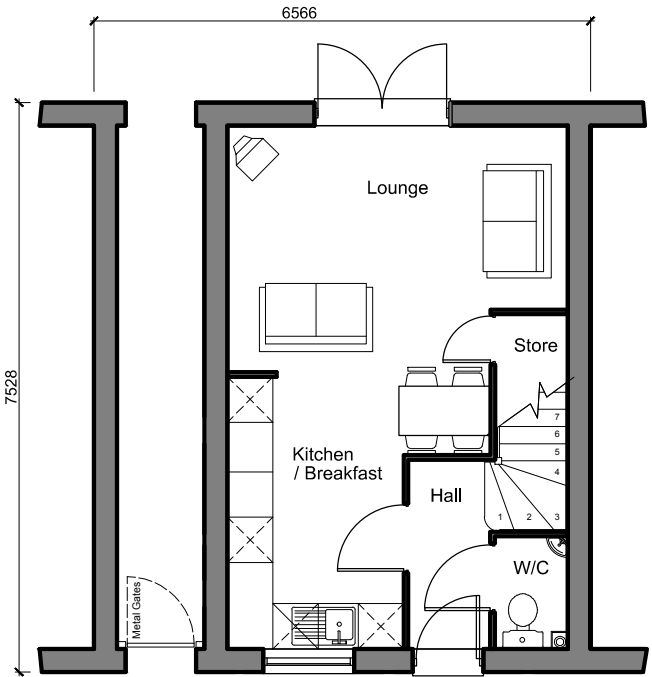

Ground Floor Plan

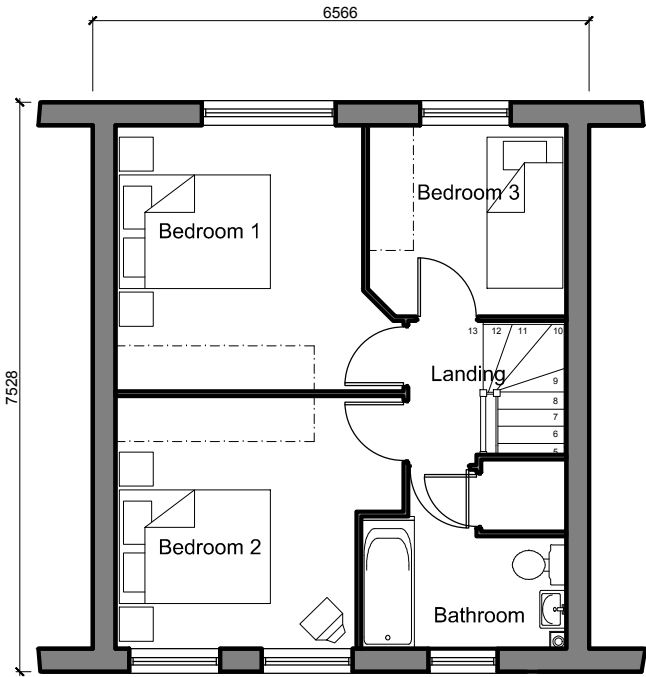

First Floor Plan

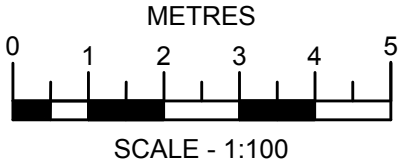

Revision	Date	Drawn	Checked
Project			
PROPOSED RESIDENTIAL REDEVELOPMENT THURNSCOE BARNSELY			
KEEPMOAT PLC			
THURNSCOE HOUSE TYPE E 771 sq ft (3B5P) C/SH Level 3			
Drawing No. 3835 - RM1 - House Type - E			
Date: 15.10.09 Scale: 1:100 @ A3 Drawn: J.A.J.B. Checked: K.N.S.			
CAD Ref:			
Note: Do not scale from this drawing. All dimensions to be checked on site.			
Watson Batty Architects Limited 3 Rivers House, 3 Rivers Road Guisborough, Lincolnshire LN22 8EL			
T: 01522 876 005 F: 01522 882 306 E: enquiries@watsonbatty.com W: www.watsonbatty.com			
WATSON BATTY architects			