


Drawing No.	Rev No.
MNC001 -002	

DO NOT SCALE: Contractor to check all dimensions and report any omissions or errors


NOTES




EXISTING FRONT ELEVATION
SCALE 1:100 AT A3

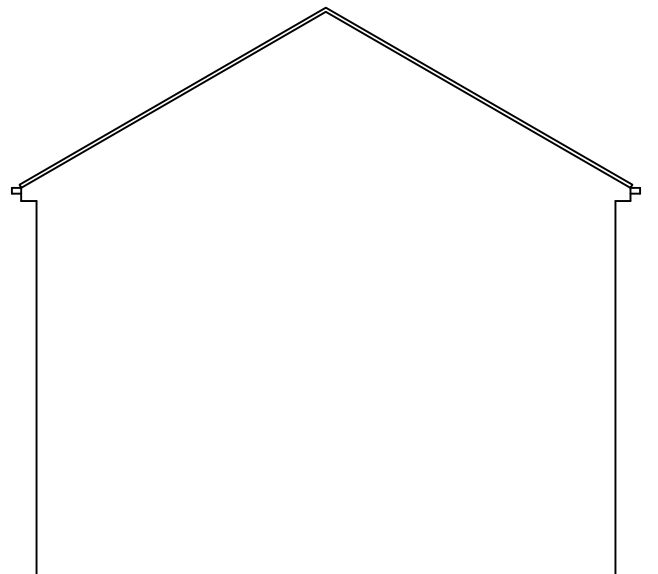

EXISTING END ELEVATION
SCALE 1:100 AT A3

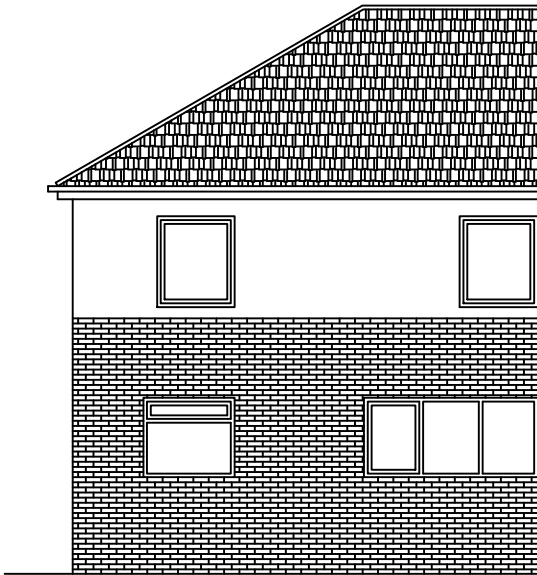

EXISTING REAR ELEVATION
SCALE 1:100 AT A3

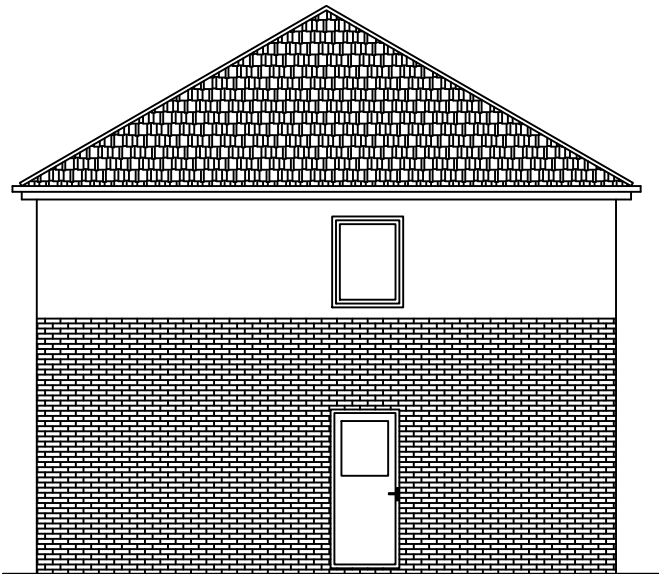

EXISTING END ELEVATION
SCALE 1:100 AT A3

Rev	Description	By	Chk	App	Date
JRB DESIGNS Ltd 1 Saville Road Cudworth Barnsley S72 8LT Tel: 01226 383542 Fax: 01226 380078 Mob: 07970 541192 Email: john@jrbdesigns.co.uk This drawing is copyright. © jrbdesigns Ltd.					
Client	MR. N CLARKE				
Drawing Title	EXISTING ELEVATIONS				
Address	11 WILLOW DENE ROAD GIMETHORPE BARNLEY S72 7ER				
Project Title:	PROPOSED TWO STOREY REAR & FRONT 2 STOREY SIDE EXTENSIONS				
Purpose of Issue:	PLANNING				
Drawing Status	FIRST ISSUE				
Scale at A3 AS SHOWN	Drawn By JRB	Date 19/07/2022			
Checked By	Date 19/07/2022	Approved By	Date 19/07/2022		
Project No. MNC001	Drawing No. 002		Revision -		
APPROVAL ☒	INFORMATION ☐	TENDER ☐	CONTRACT ☐	CONSTRUCTION ☐	