


|             |         |
|-------------|---------|
| Drawing No. | Rev No. |
| MNM001 -003 | A       |

DO NOT SCALE: Contractor to check all dimensions and report any omissions or errors

NOTES



PROPOSED REAR ELEVATION  
SCALE 1:100 AT A3

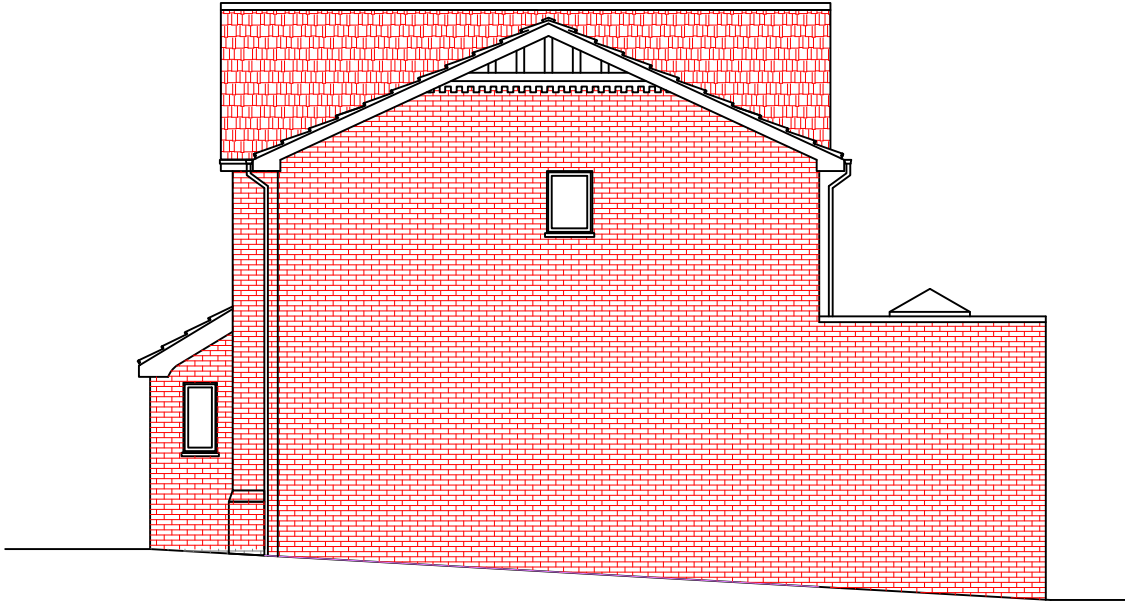


PROPOSED END ELEVATION  
SCALE 1:100 AT A3

TILES TO MATCH EXISTING

BRICK TO MATCH EXISTING



PROPOSED FRONT ELEVATION  
SCALE 1:100 AT A3

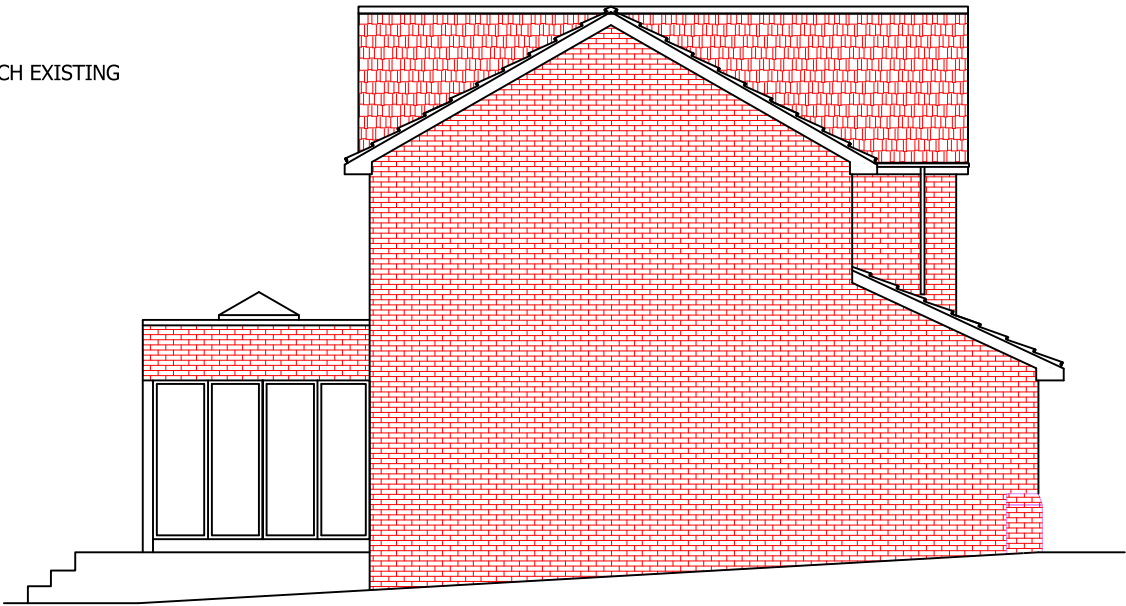

PROPOSED END ELEVATION  
SCALE 1:100 AT A3

|     |              |     |     |     |          |
|-----|--------------|-----|-----|-----|----------|
| A   | Roof lowered | JRB |     |     | 27/10/15 |
| Rev | Description  | By  | Chk | App | Date     |

JRB DESIGNS Ltd  
1 Saville Road  
Cudworth  
Barnsley  
S72 8LT  
Tel: 01226 383542  
Fax: 01226 380078  
Mob: 07970 541192  
Email: john@jrbdesigns.co.uk

This drawing is copyright. © jrbdesigns Ltd.

Client  
**MR. N MACFARLANE**

Drawing Title  
**PROPOSED ELEVATIONS**

Address  
**9 COWLEY GREEN  
WOMBWELL  
BARNSELY  
S73 0LB**

Project Title:  
**PROPOSED TWO STOREY SIDE &  
SINGLE REAR EXTENSION**

Purpose of Issue:  
**PLANNING**

Drawing Status  
**FIRST ISSUE**

|                         |                    |                                   |
|-------------------------|--------------------|-----------------------------------|
| Scale at A3<br>AS SHOWN | Drawn By<br>JRB    | Date<br>21/08/2015                |
| Checked By              | Date<br>21/08/2015 | Approved By<br>Date<br>21/08/2015 |

|                              |                           |                      |
|------------------------------|---------------------------|----------------------|
| Project No.<br><b>MNM001</b> | Drawing No.<br><b>003</b> | Revision<br><b>A</b> |
|------------------------------|---------------------------|----------------------|

APPROVAL ☒ INFORMATION ☐ TENDER ☐ CONTRACT ☐ CONSTRUCTION ☐