




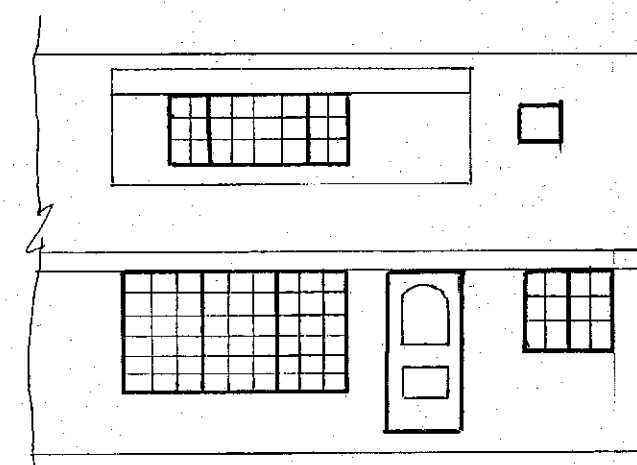


EXISTING FRONT ELEVATION

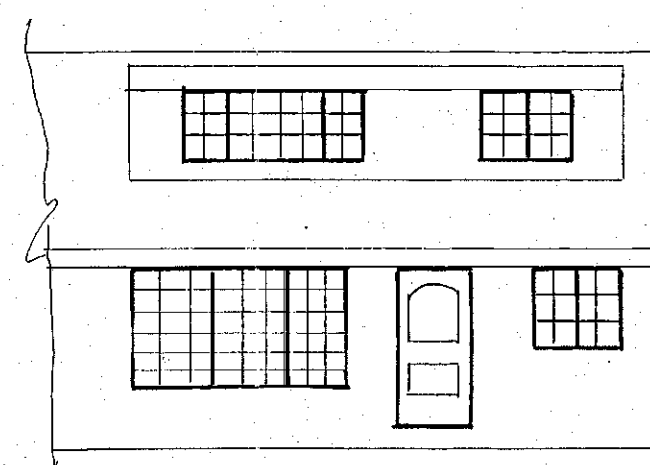

PROPOSED FRONT ELEVATION

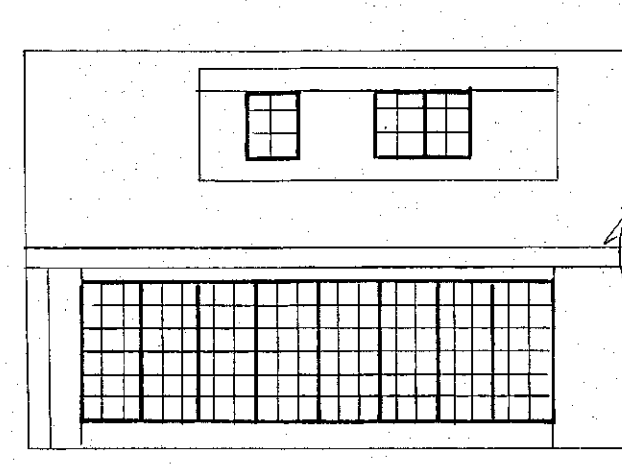


EXISTING REAR ELEVATION

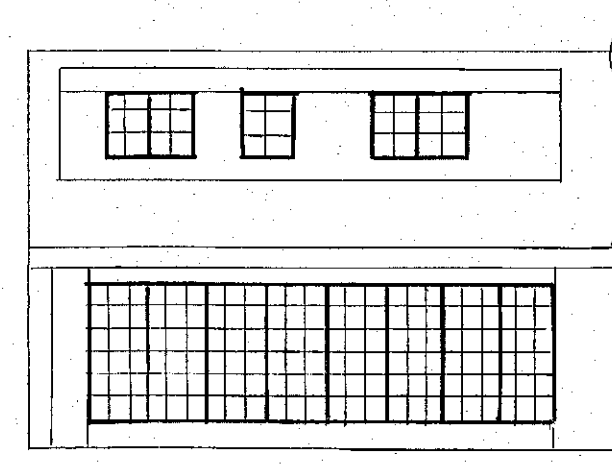


PROPOSED REAR ELEVATION


ELEVATIONS SCALE 1:100

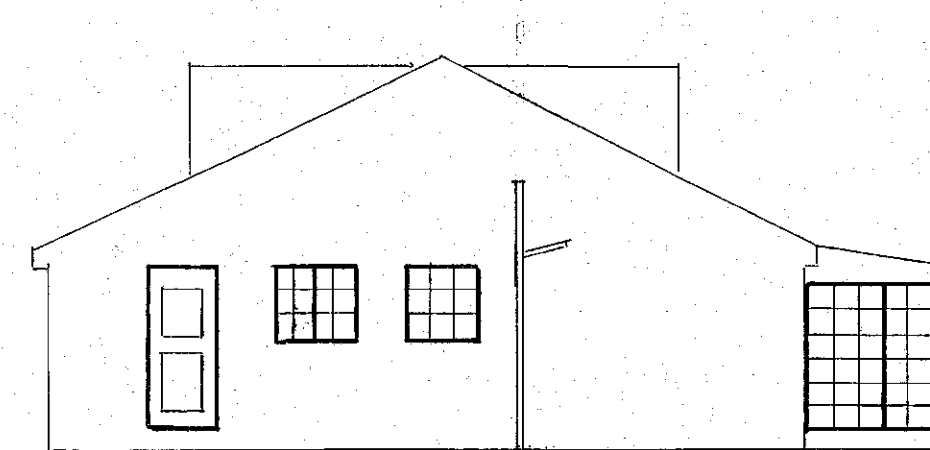

EXISTING SIDE ELEVATION

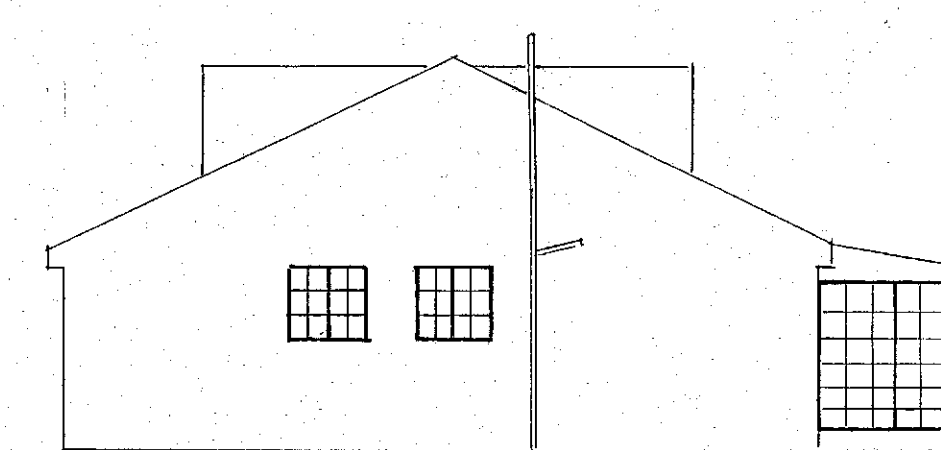


PROPOSED SIDE ELEVATION

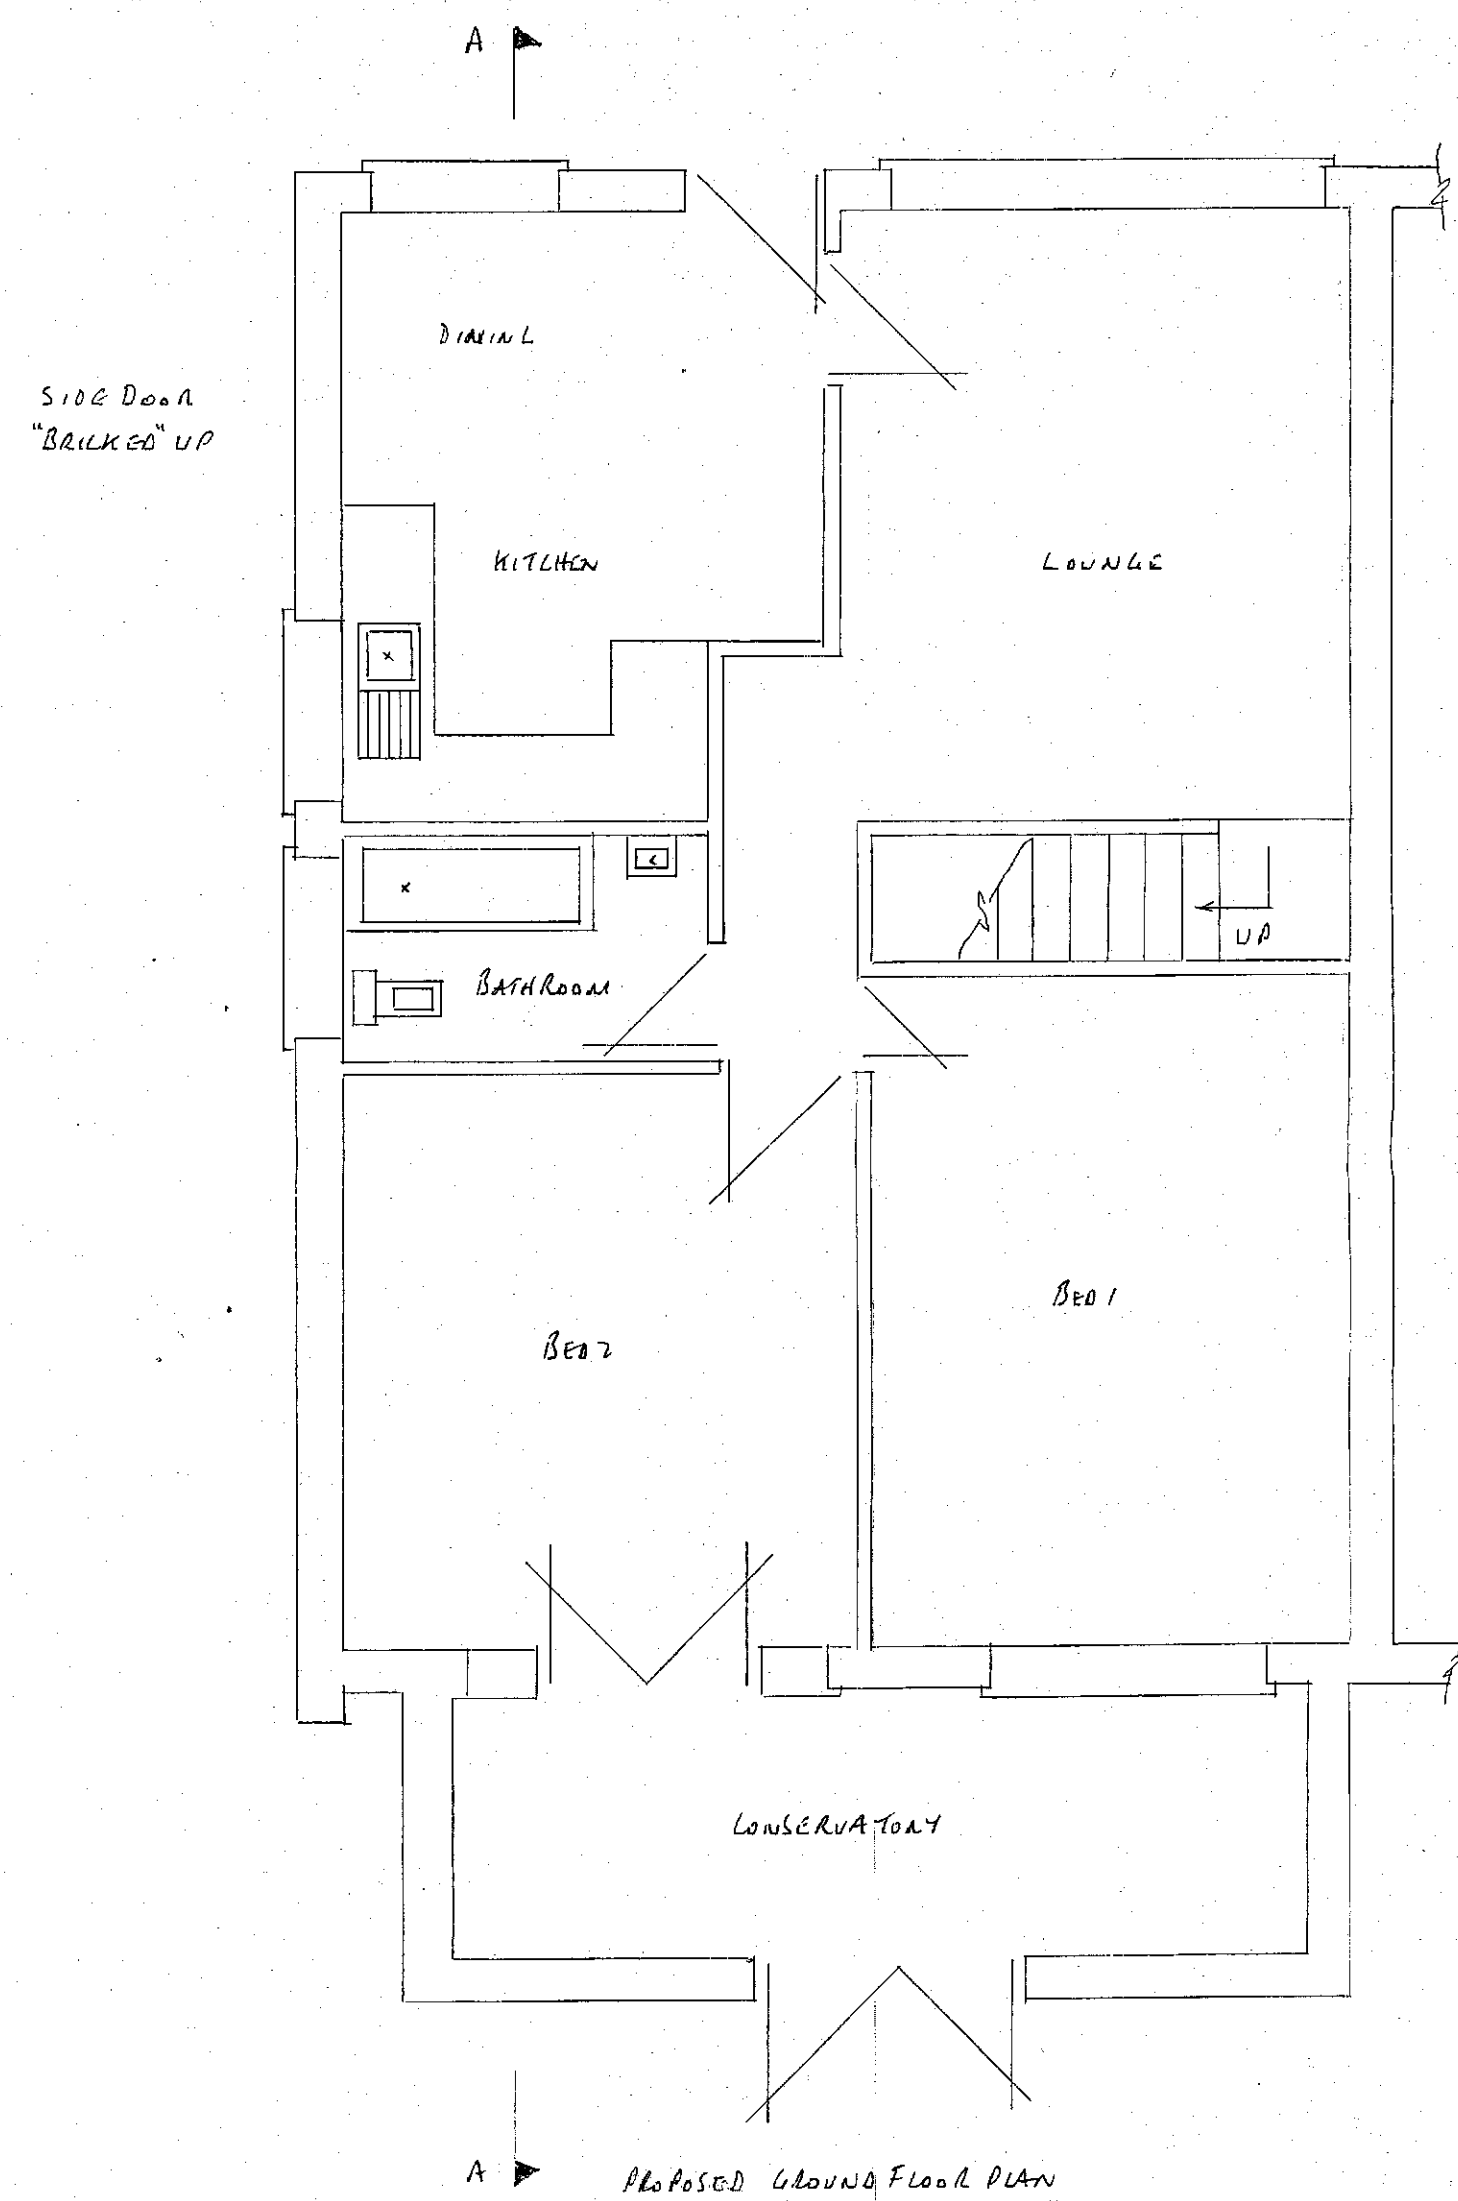


PROPOSED GROUND FLOOR PLAN


PROPOSED PLANS SCALE 1:50

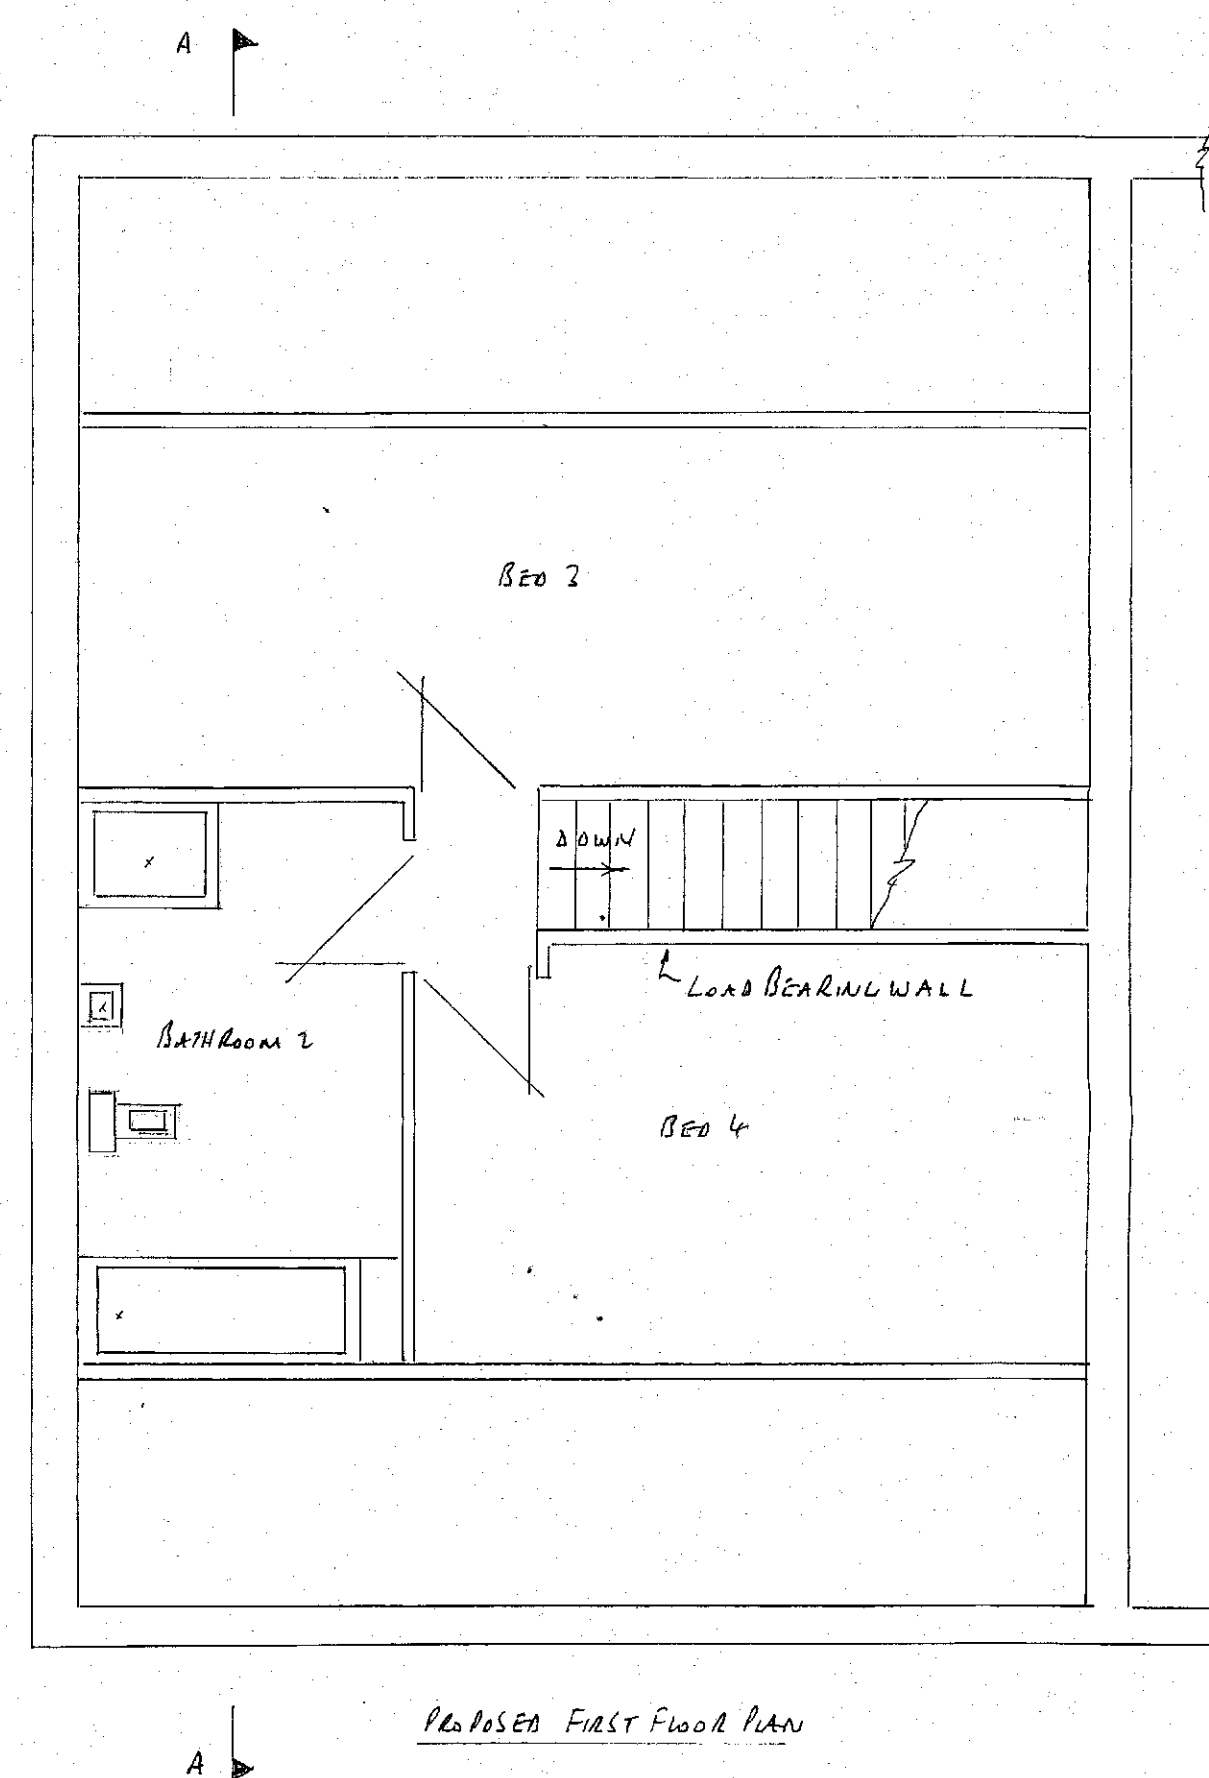

PROPOSED FIRST FLOOR PLAN

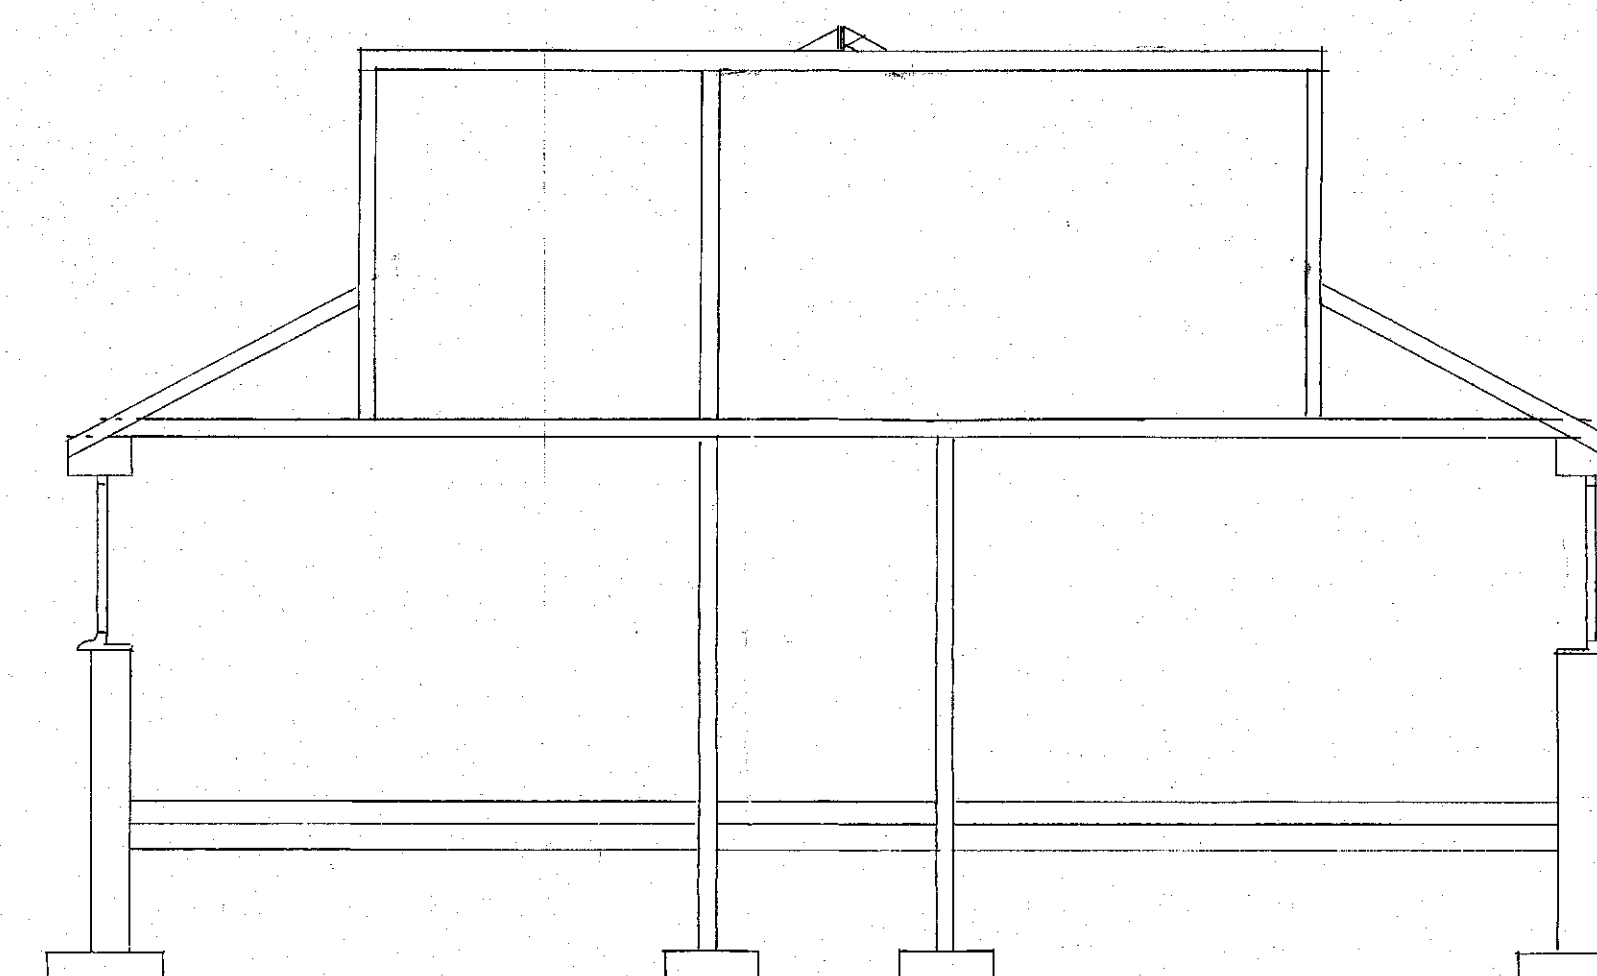


SECTION THRO' A-A SCALE 1:50

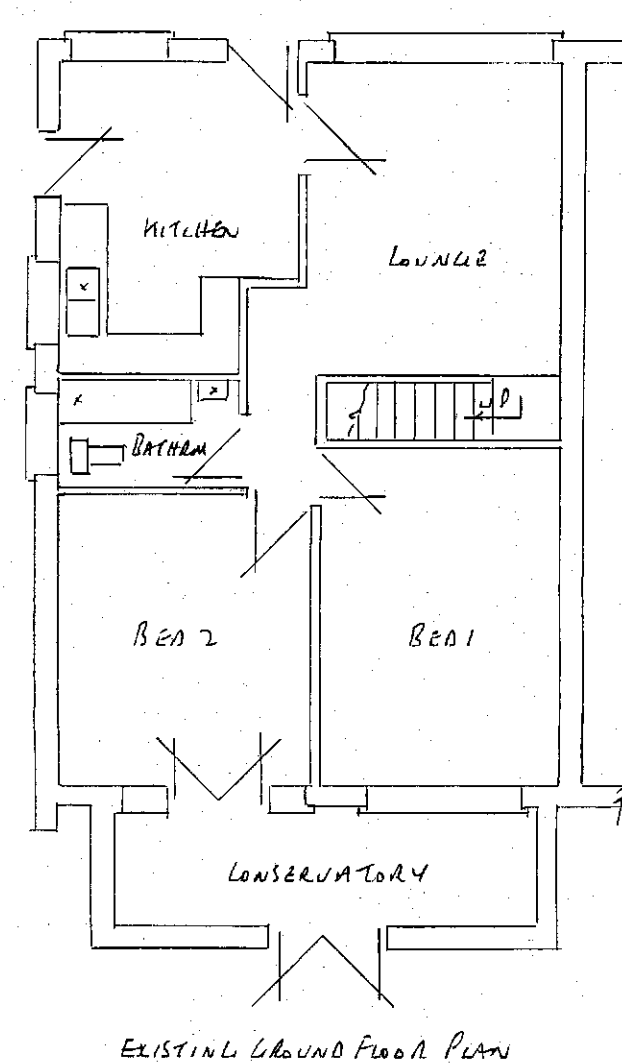

EXISTING GROUND FLOOR PLAN

EXISTING PLANS SCALE 1:100

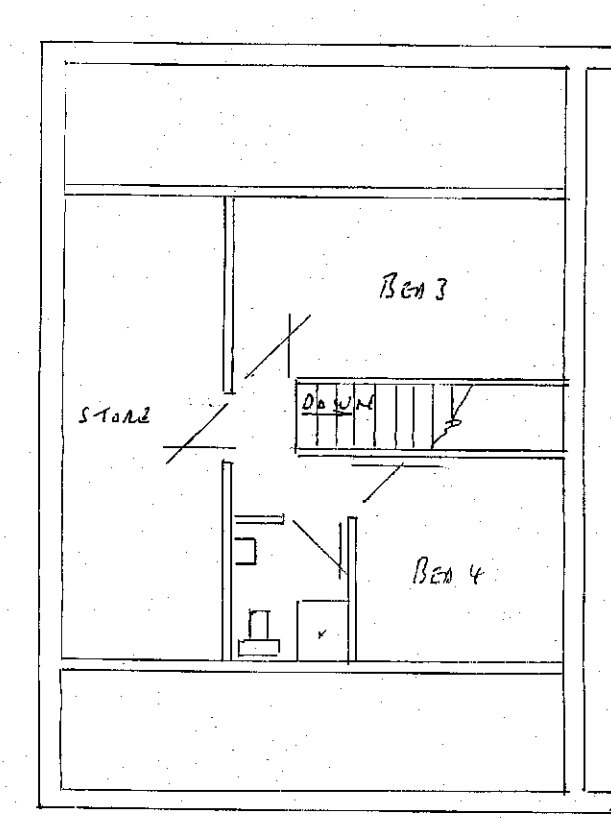

EXISTING FIRST FLOOR PLAN

PROPOSED EXTENSIONS TO FRONT AND REAR DORMERS AT:-
23 HUNTERS RISE
POLYMER
BARNESLEY

