



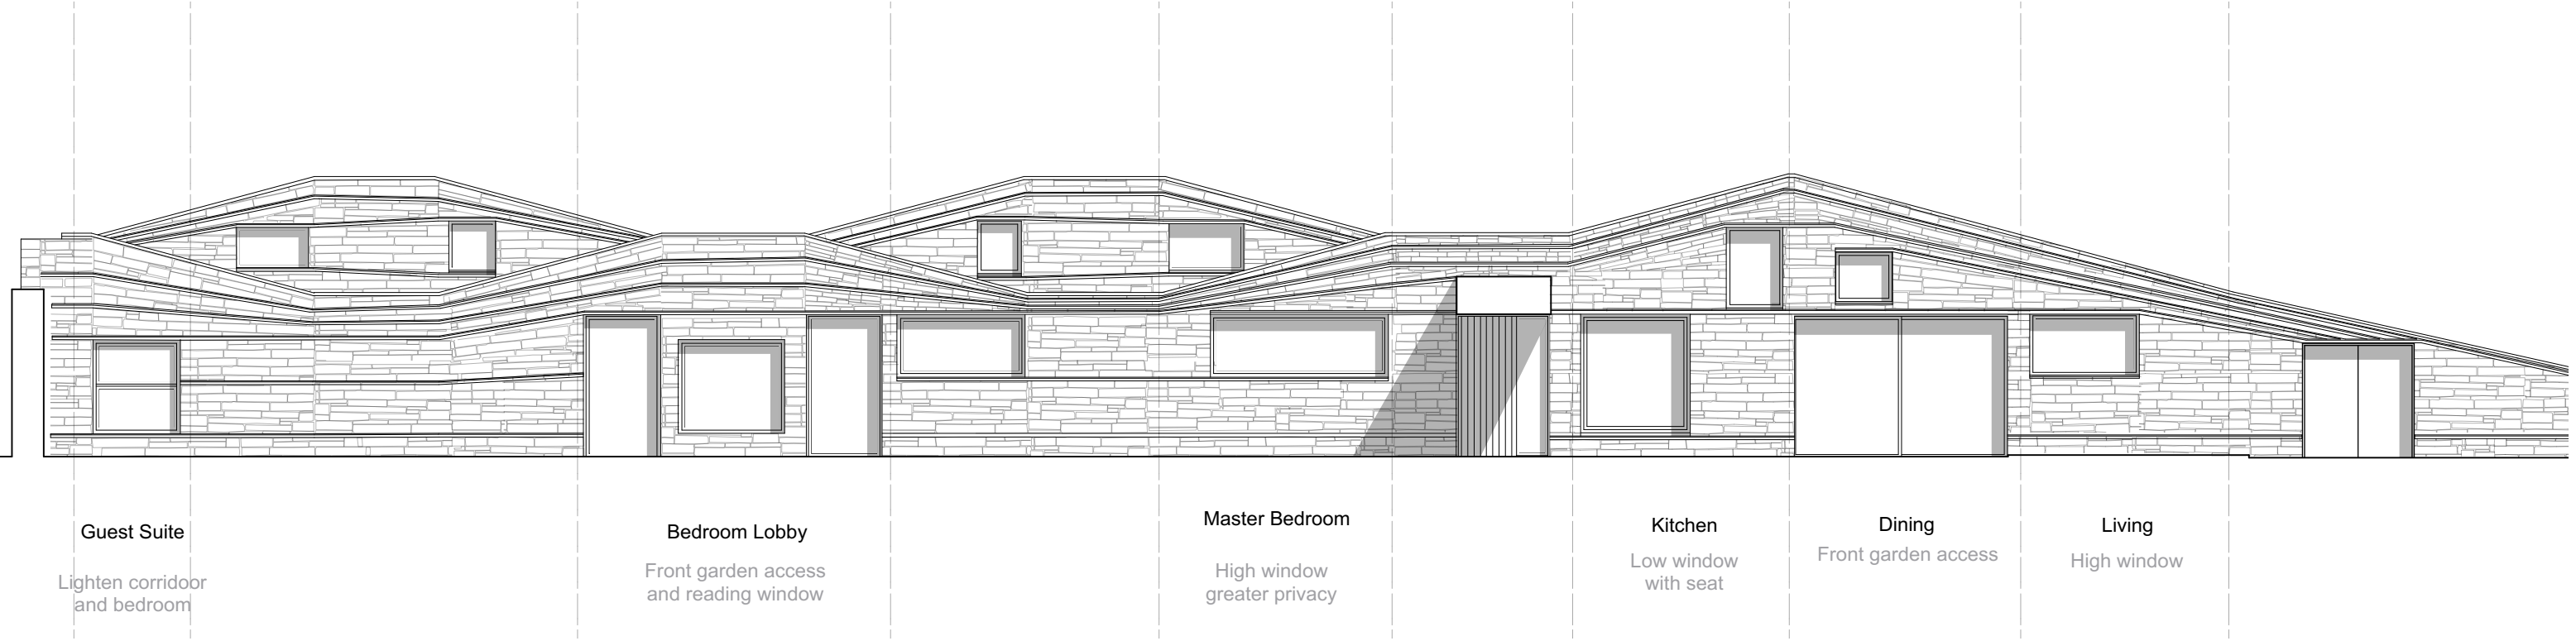


South Elevation - Straightened

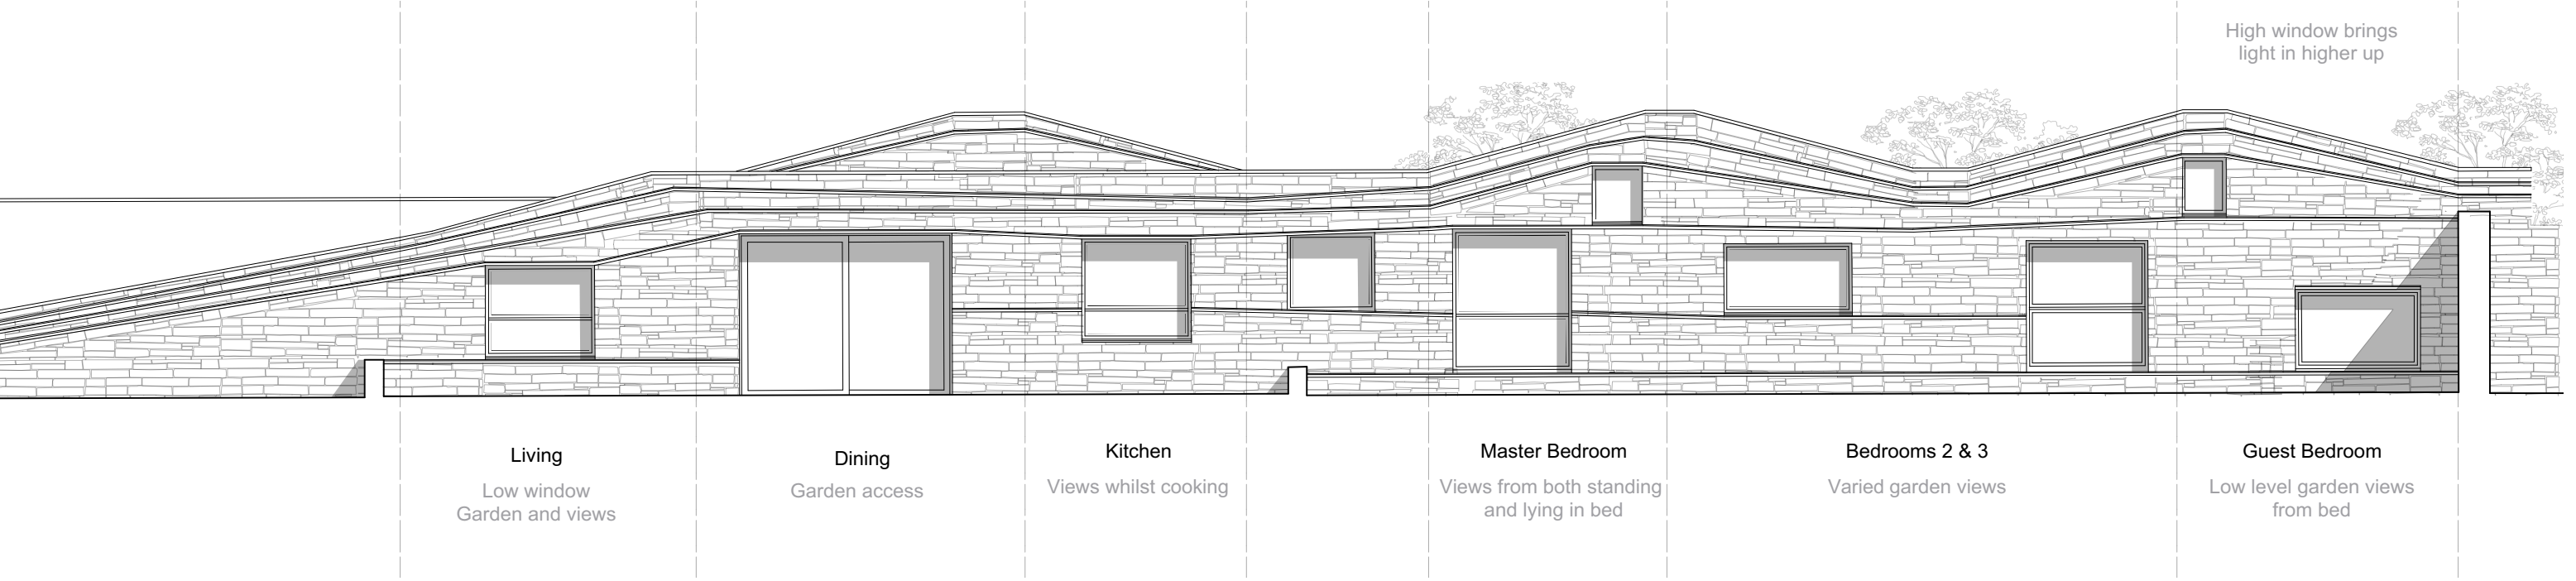

North Elevation - Straightened

P2 13/03/19 MG Update from consultant's notes
P1 28/09/18 MG Design Development

paul testa architecture

 

This drawing is the copyright of Paul Testa Architecture and should not be reproduced in whole or in part without their written permission.	Paul Testa Architecture Limited	Scale @ A3: 1:100	Project: Hoylandswaine	
	283 Glossop Road	Purpose: For Review & Comment	Client: Mr & Mrs Poisson	
	Sheffield S10 2HB			
	0114 442 0123	Status: S3	Revision: P2	Drawing Title: Proposed Elevations 1:100_Straightened
	info@paultestaarchitecture.co.uk	Drawn: MG	Checked: PT	Drawing no: PT135-PTA-00-ZZ-DR-A-00121
	www.paultestaarchitecture.co.uk			