



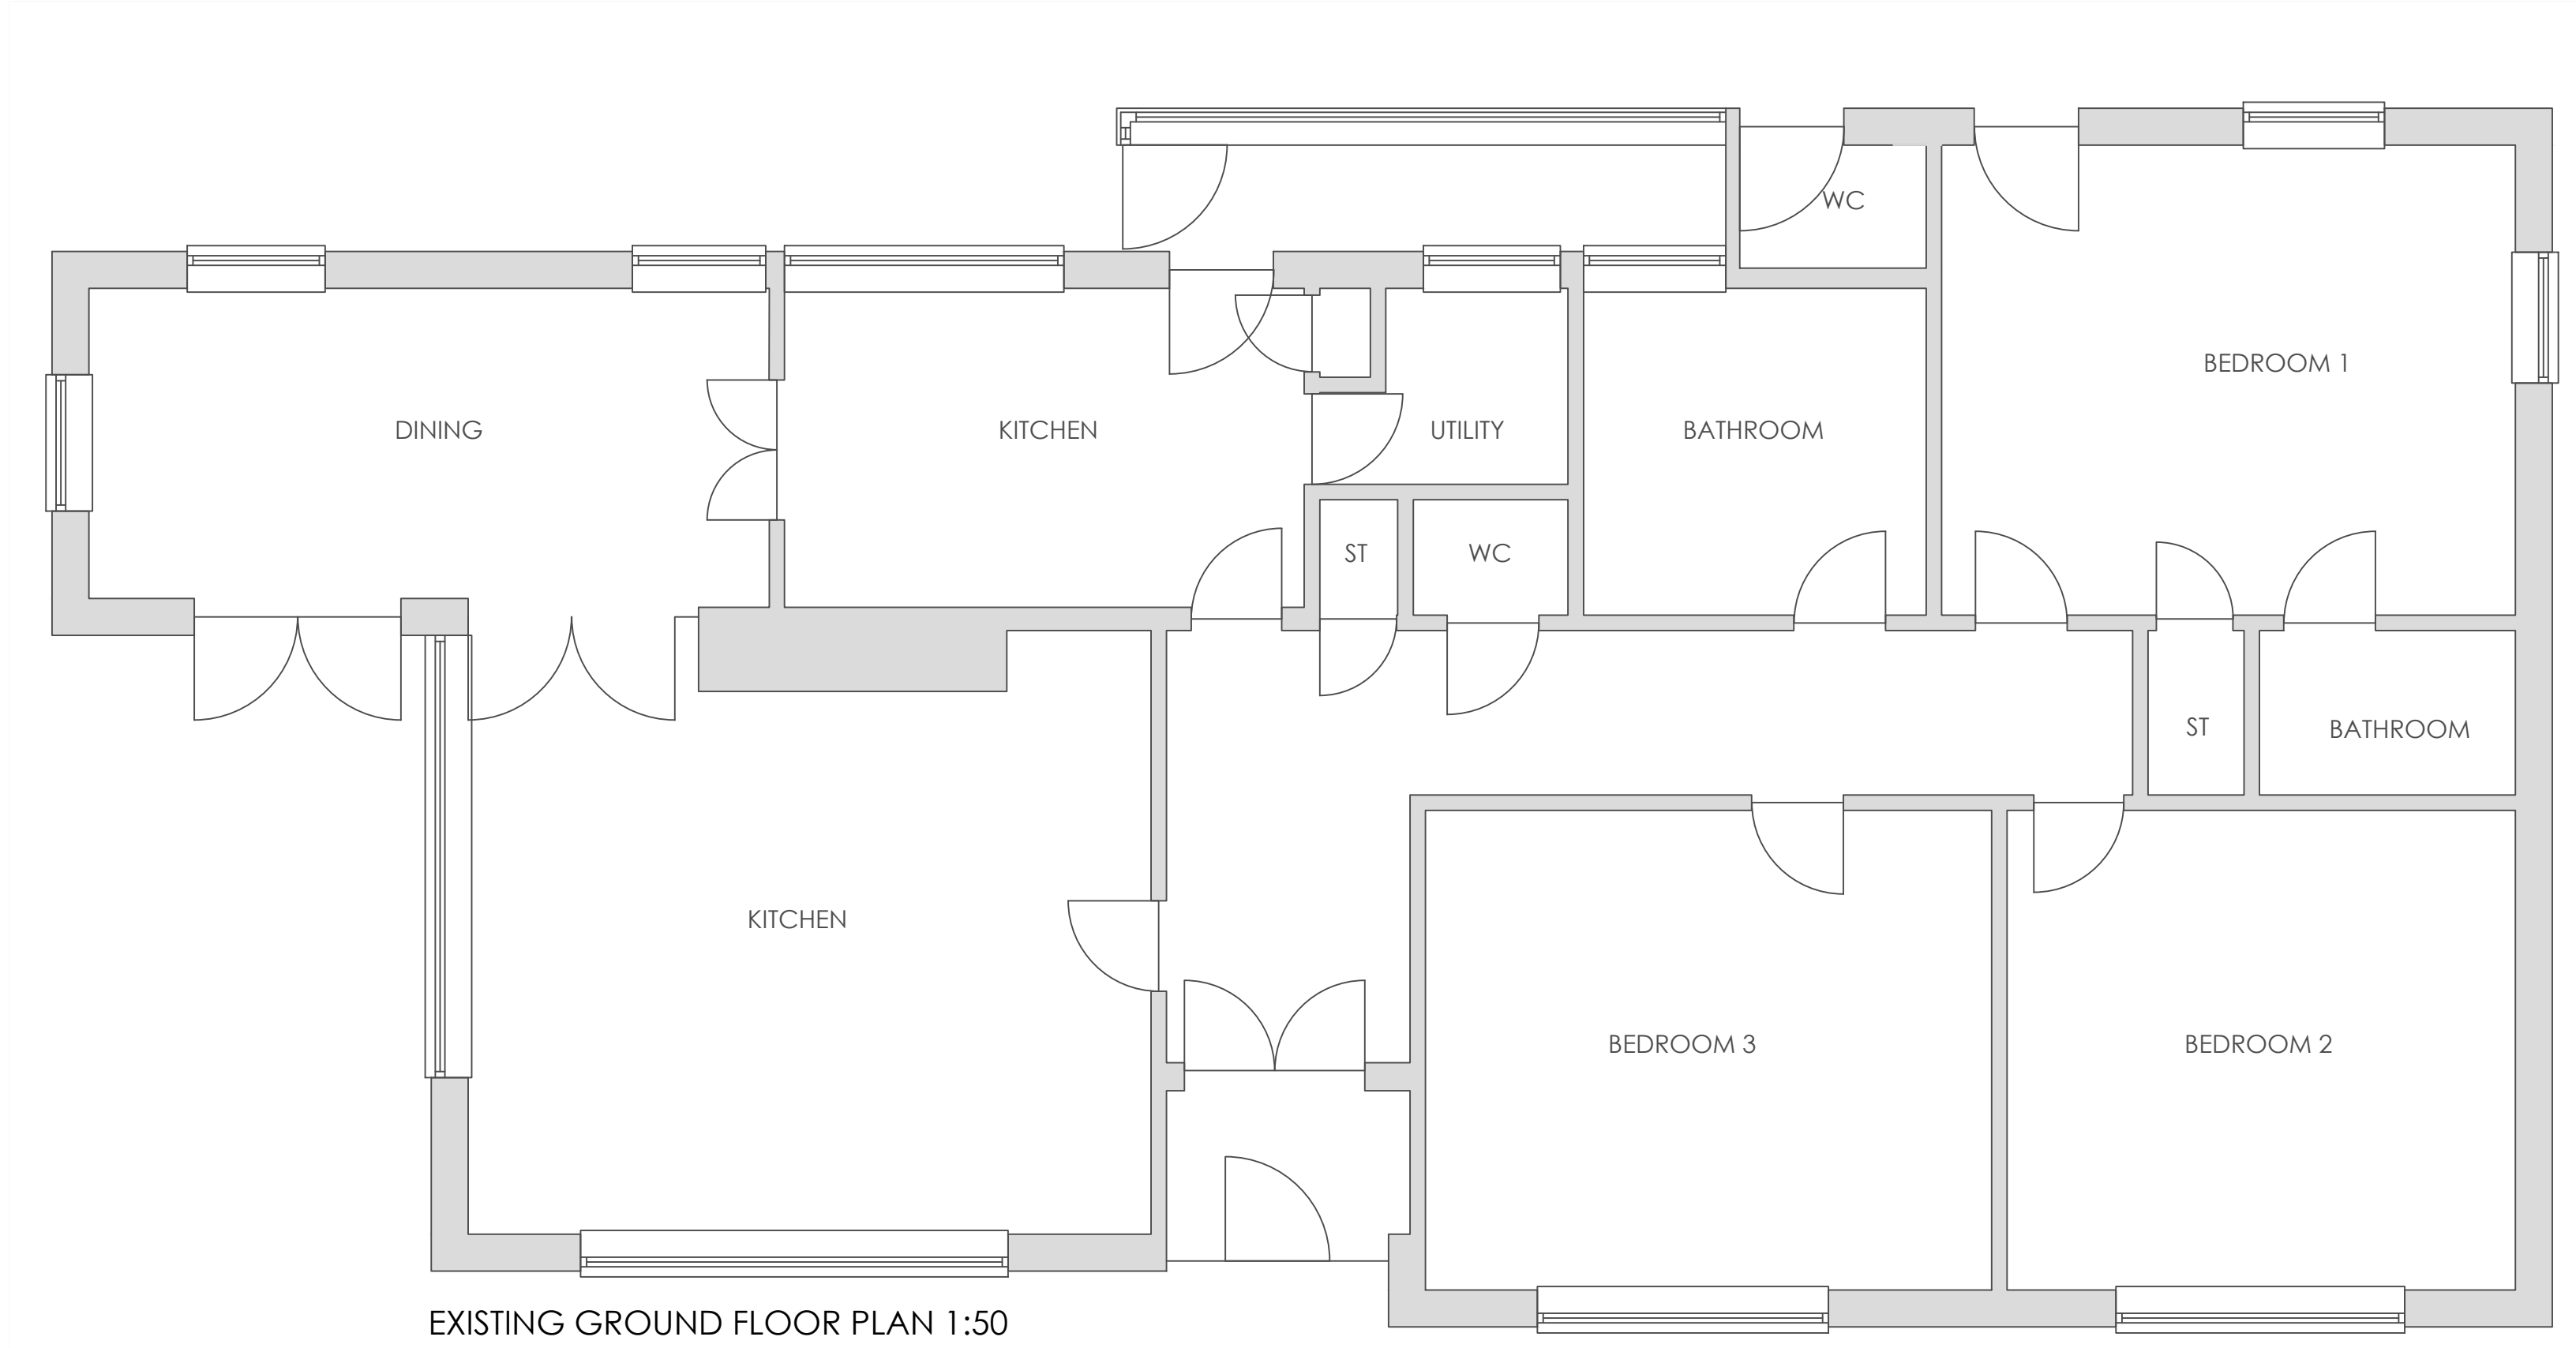


EXISTING GROUND FLOOR PLAN 1:50

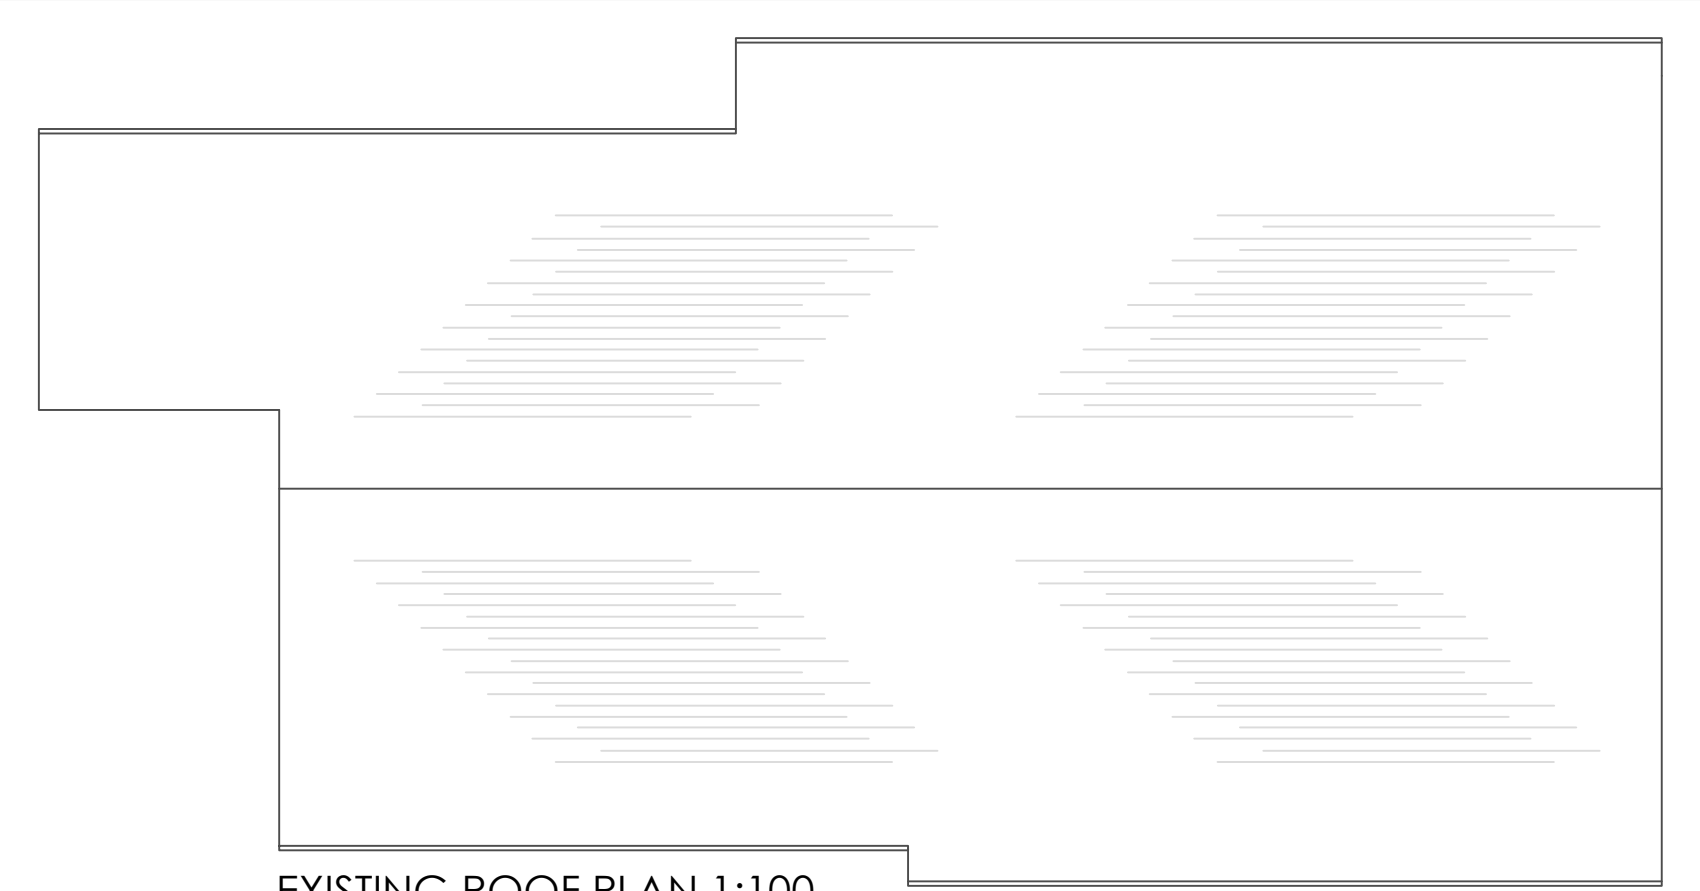


EXISTING ROOF PLAN 1:100



EXISTING FRONT ELEVATION 1:50

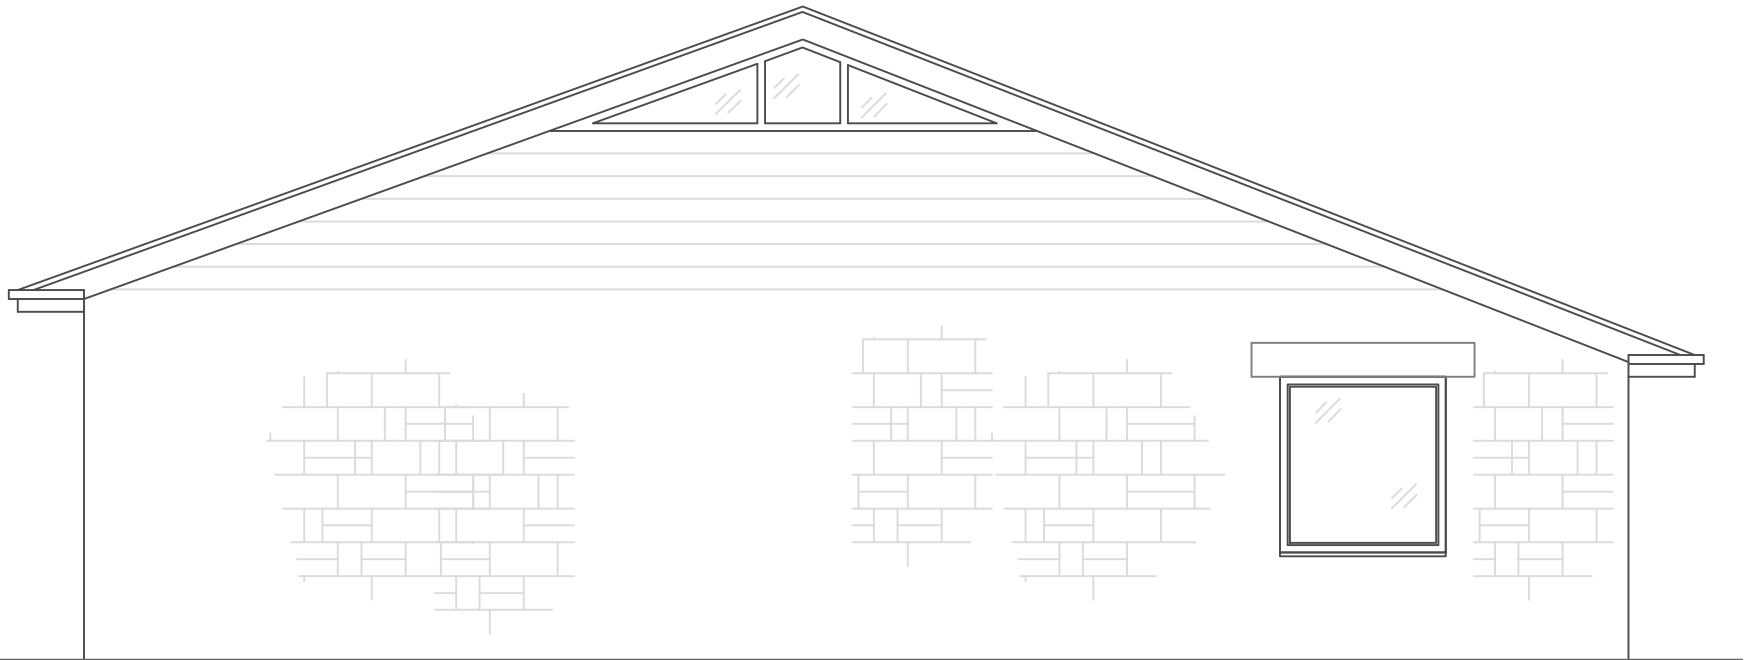

EXISTING SIDE ELEVATION 1:50

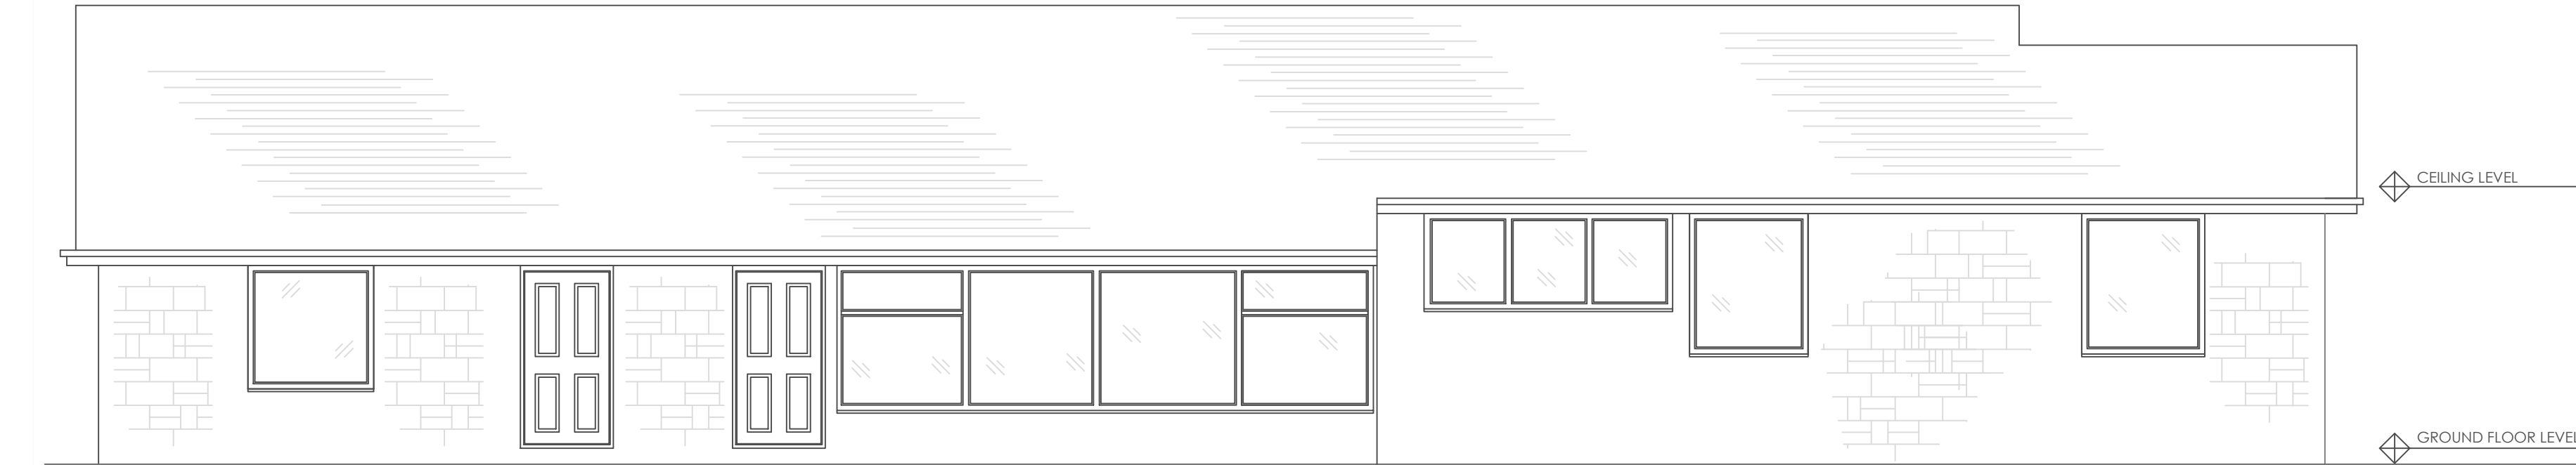

EXISTING REAR ELEVATION 1:50



EXISTING SIDE ELEVATION 1:50



MR CLIFTON,
152 INTAKE LANE,
POGMOOR, BARNSELY,
S75 2HU
PLANNING APPLICATION
ELEVATION AMENDMENT,
GARAGE CONVERSION &
OUTBUILDING

DWELLING EXISTING: FLOOR PLANS ELEVATIONS	SCALE: 1:50 1:50
DATE: 02/2021	
DRAWING NO: 002	
PAPER SIZE A1	