


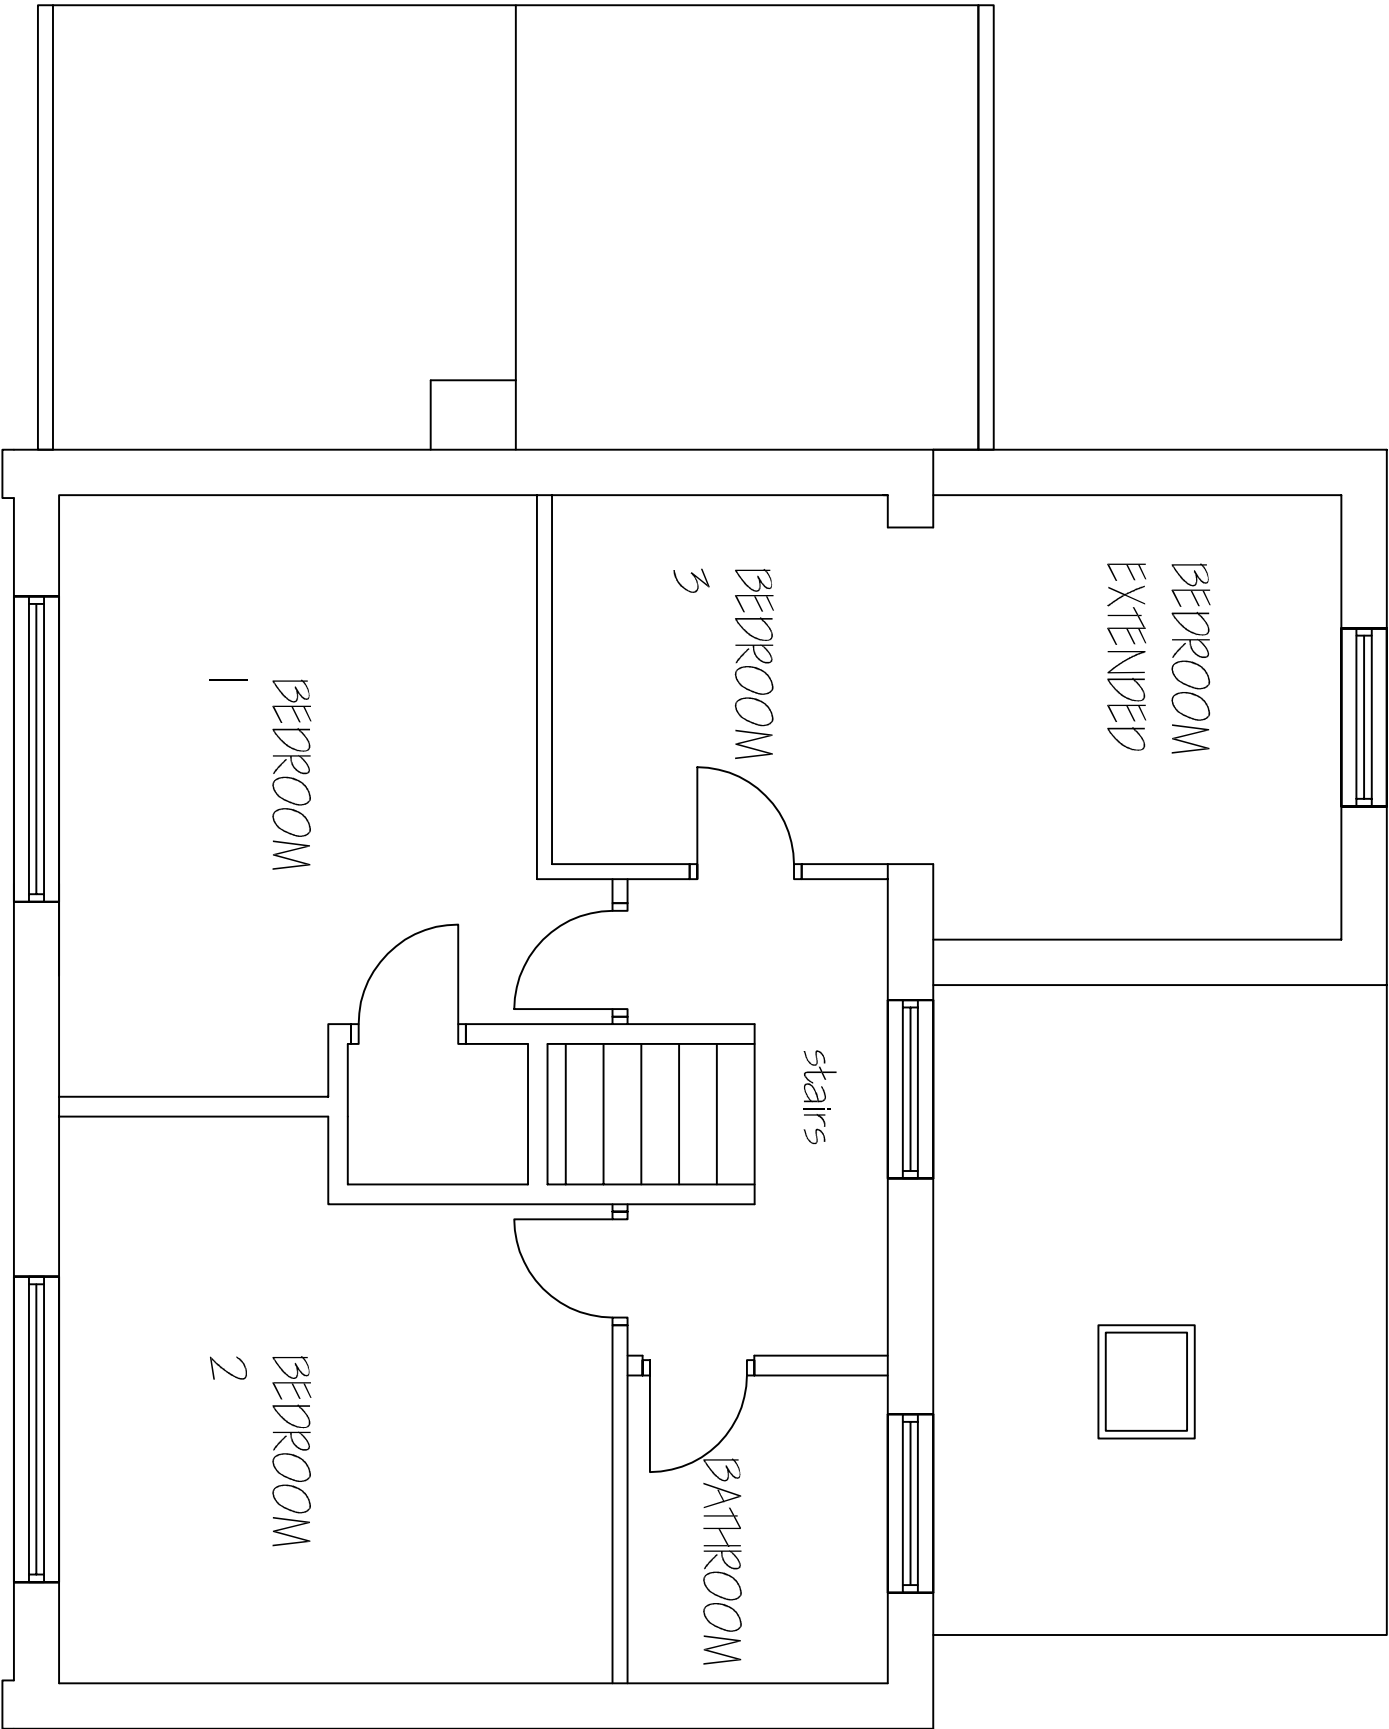

PROPOSED FIRST
FLOOR PLAN 1:50

Revisions	A. A----		00-00-00
This drawing is for planning permission only and is not a construction drawing.			
Drawing Title	PROPOSED-FIRST-FLOOR-PLAN		
Job No. - Dwg No.	TS/2011/12	.	—
Client:	MR & MRS SHAW 14 THE WILLOWS DARTFELD BARNSTOEY ST3 9LU		
Scale.	1:50		