





Site Photo  
Existing Dropped Curb

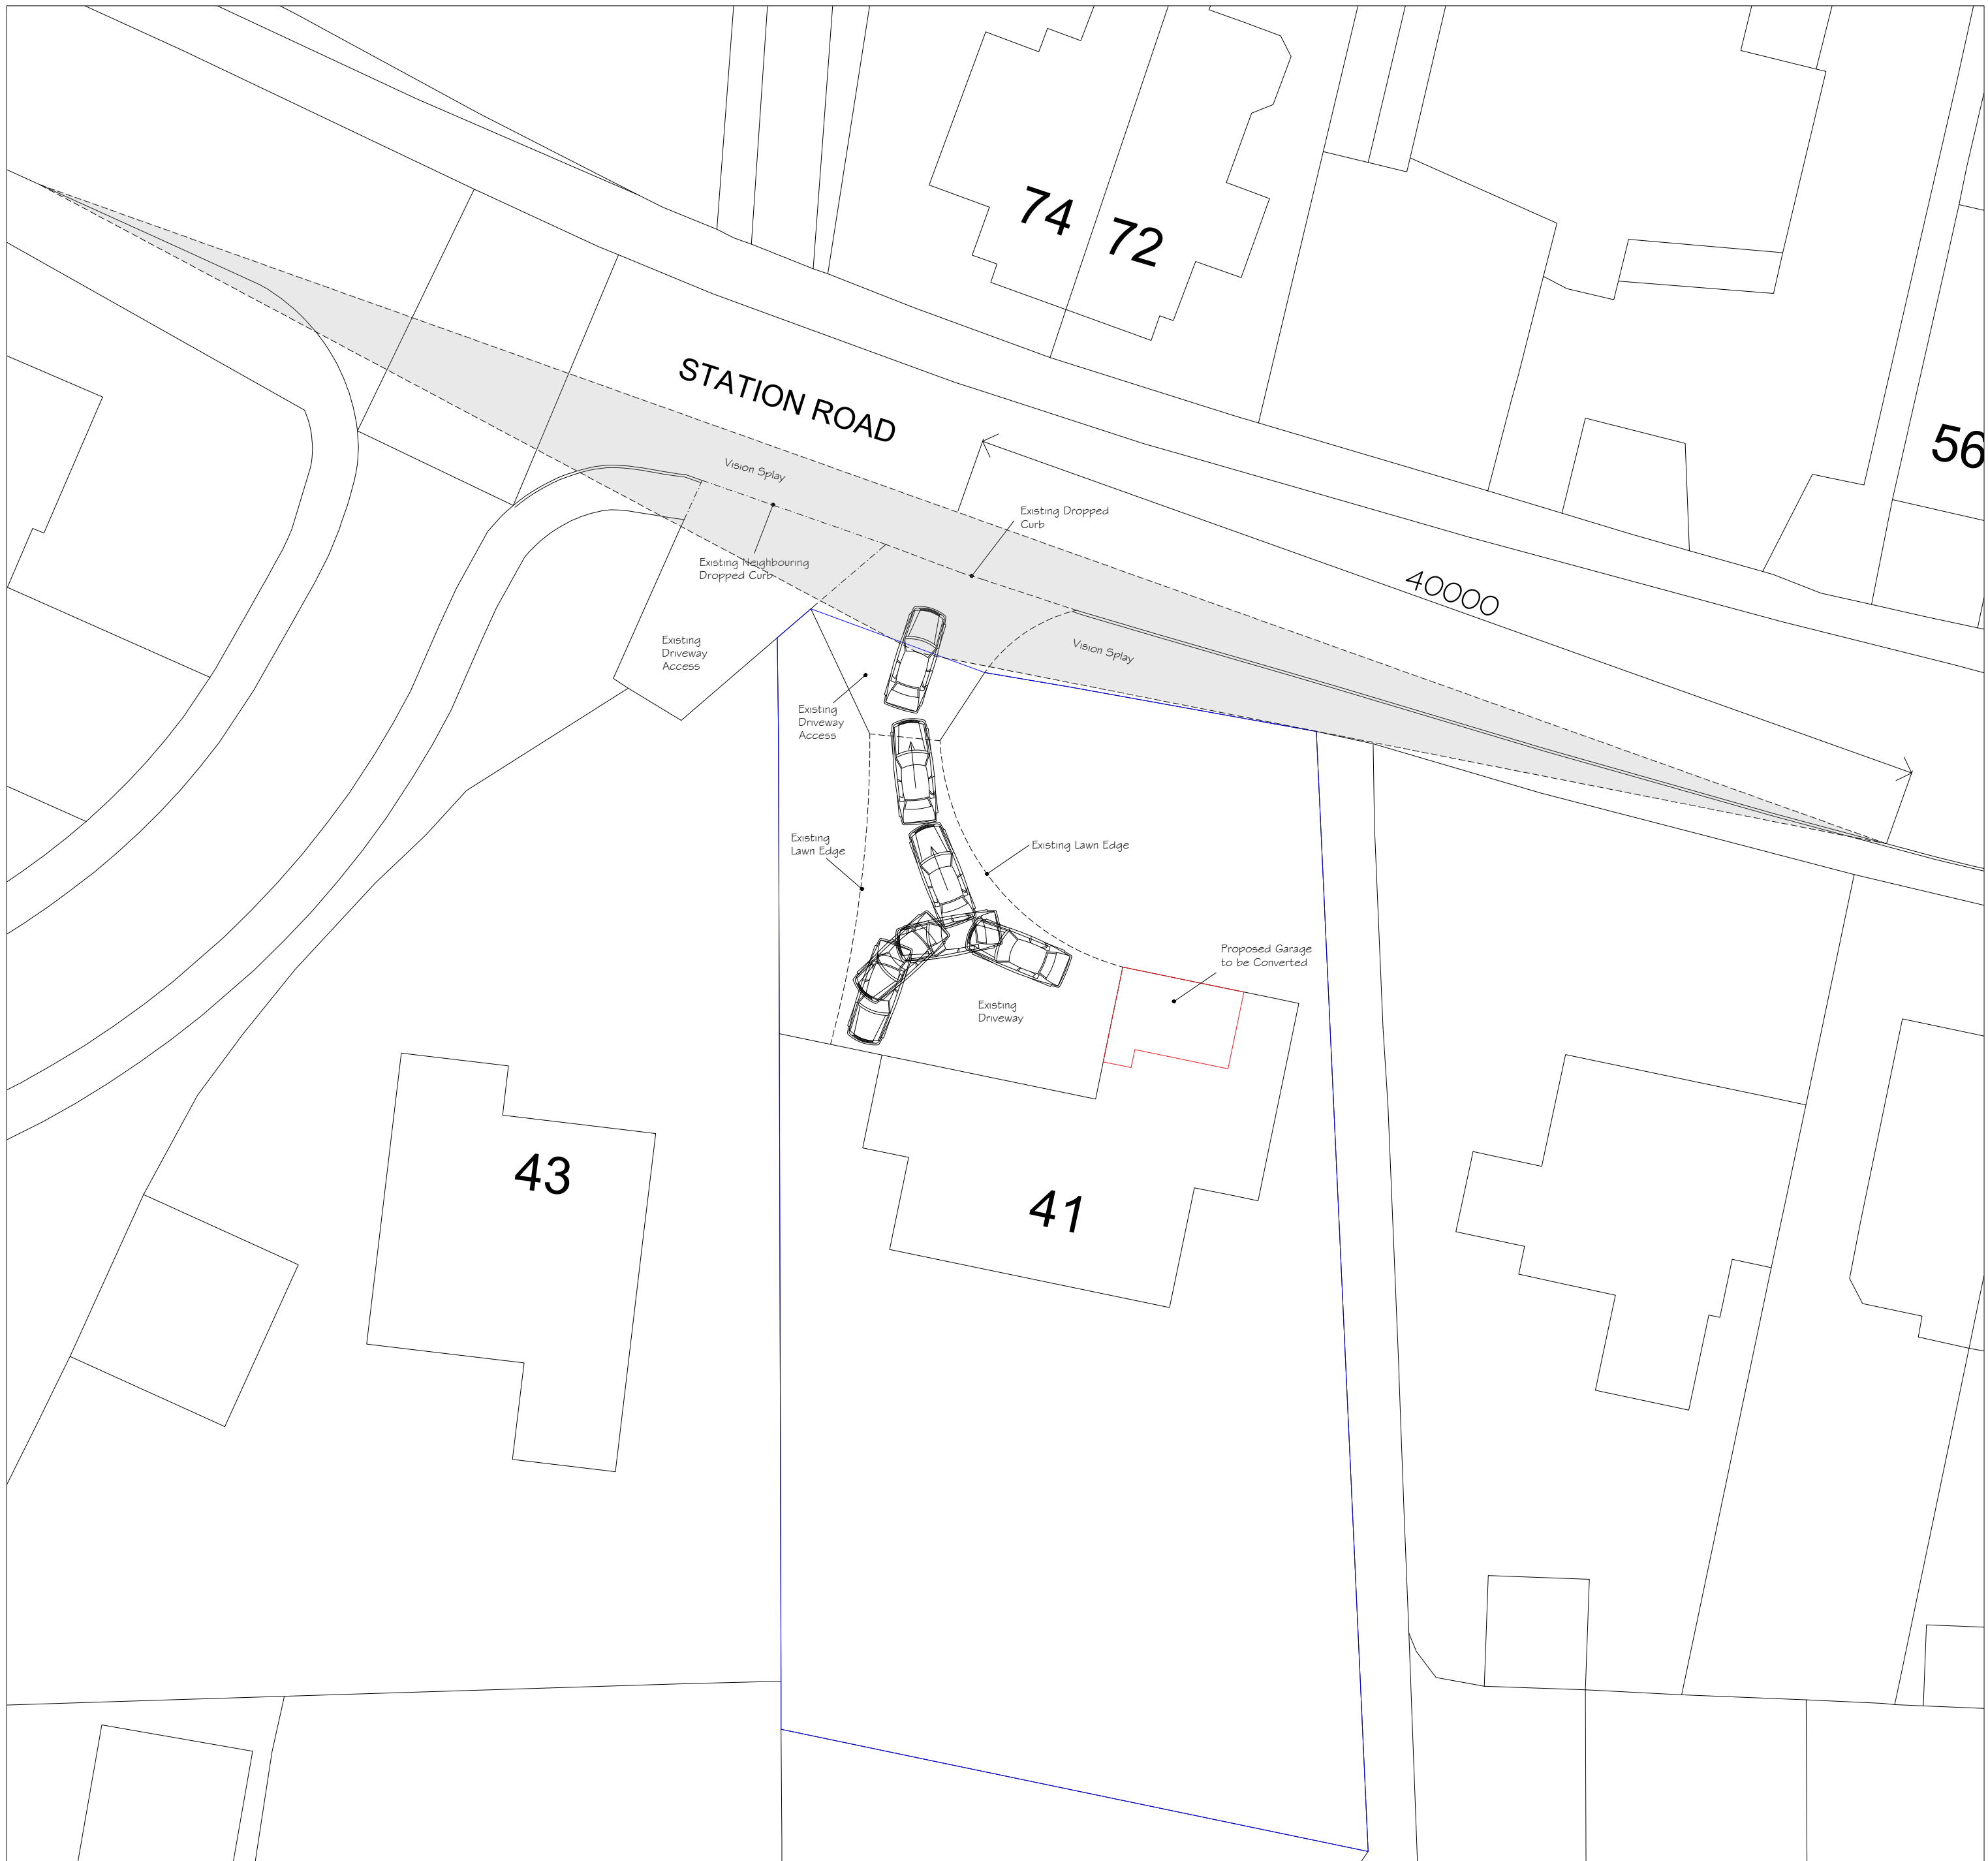

Site Plan as Proposed

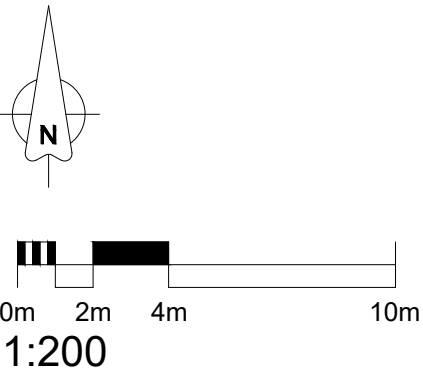

Phone: 0113 8314 079 Email: info@cka.design www.ckarchitecturalleeds.co.uk

| DATE     | NOTES               | BY  | REV |
|----------|---------------------|-----|-----|
| 03/02/22 | Planning Submission | LOB | B   |
|          |                     |     |     |
|          |                     |     |     |
|                                                                                   |                                   |                                                                                |                        |                   |
|-----------------------------------------------------------------------------------|-----------------------------------|--------------------------------------------------------------------------------|------------------------|-------------------|
| PROJECT TITLE<br><b>Proposed Change of Use:<br/>Garage to Dog Grooming Studio</b> |                                   | CLIENT<br><b>Mrs Dominique Spriggs<br/>41 Station Road, Bolton-upon-Dearne</b> |                        |                   |
| DRAWING STAGE<br><b>Planning</b>                                                  | SCALE<br><b>1:200 @ A2</b>        | CHK<br><b>-</b>                                                                | DRAWN BY<br><b>LOB</b> |                   |
| SHEET TITLE<br><b>Site Plan as Proposed</b>                                       | PROJECT NUMBER<br><b>S63-2858</b> | STAGE<br><b>PLN</b>                                                            | REV<br><b>B</b>        | SHT<br><b>001</b> |