

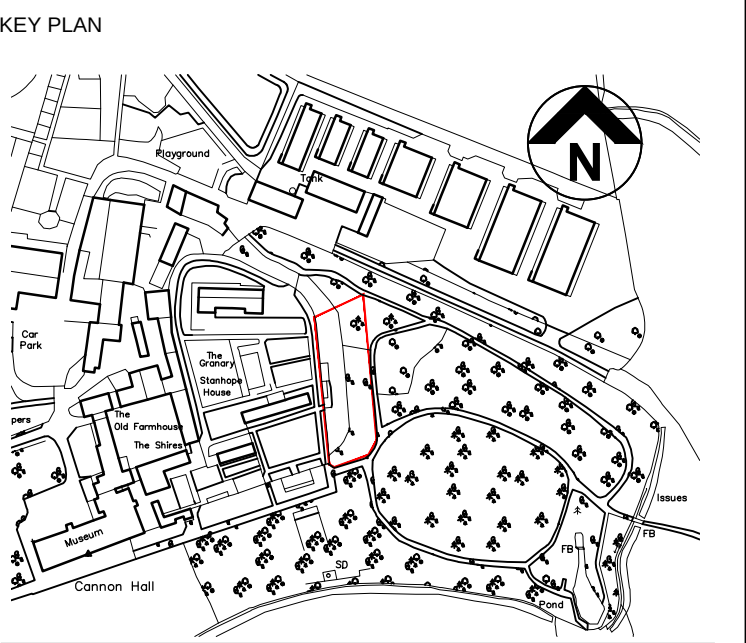


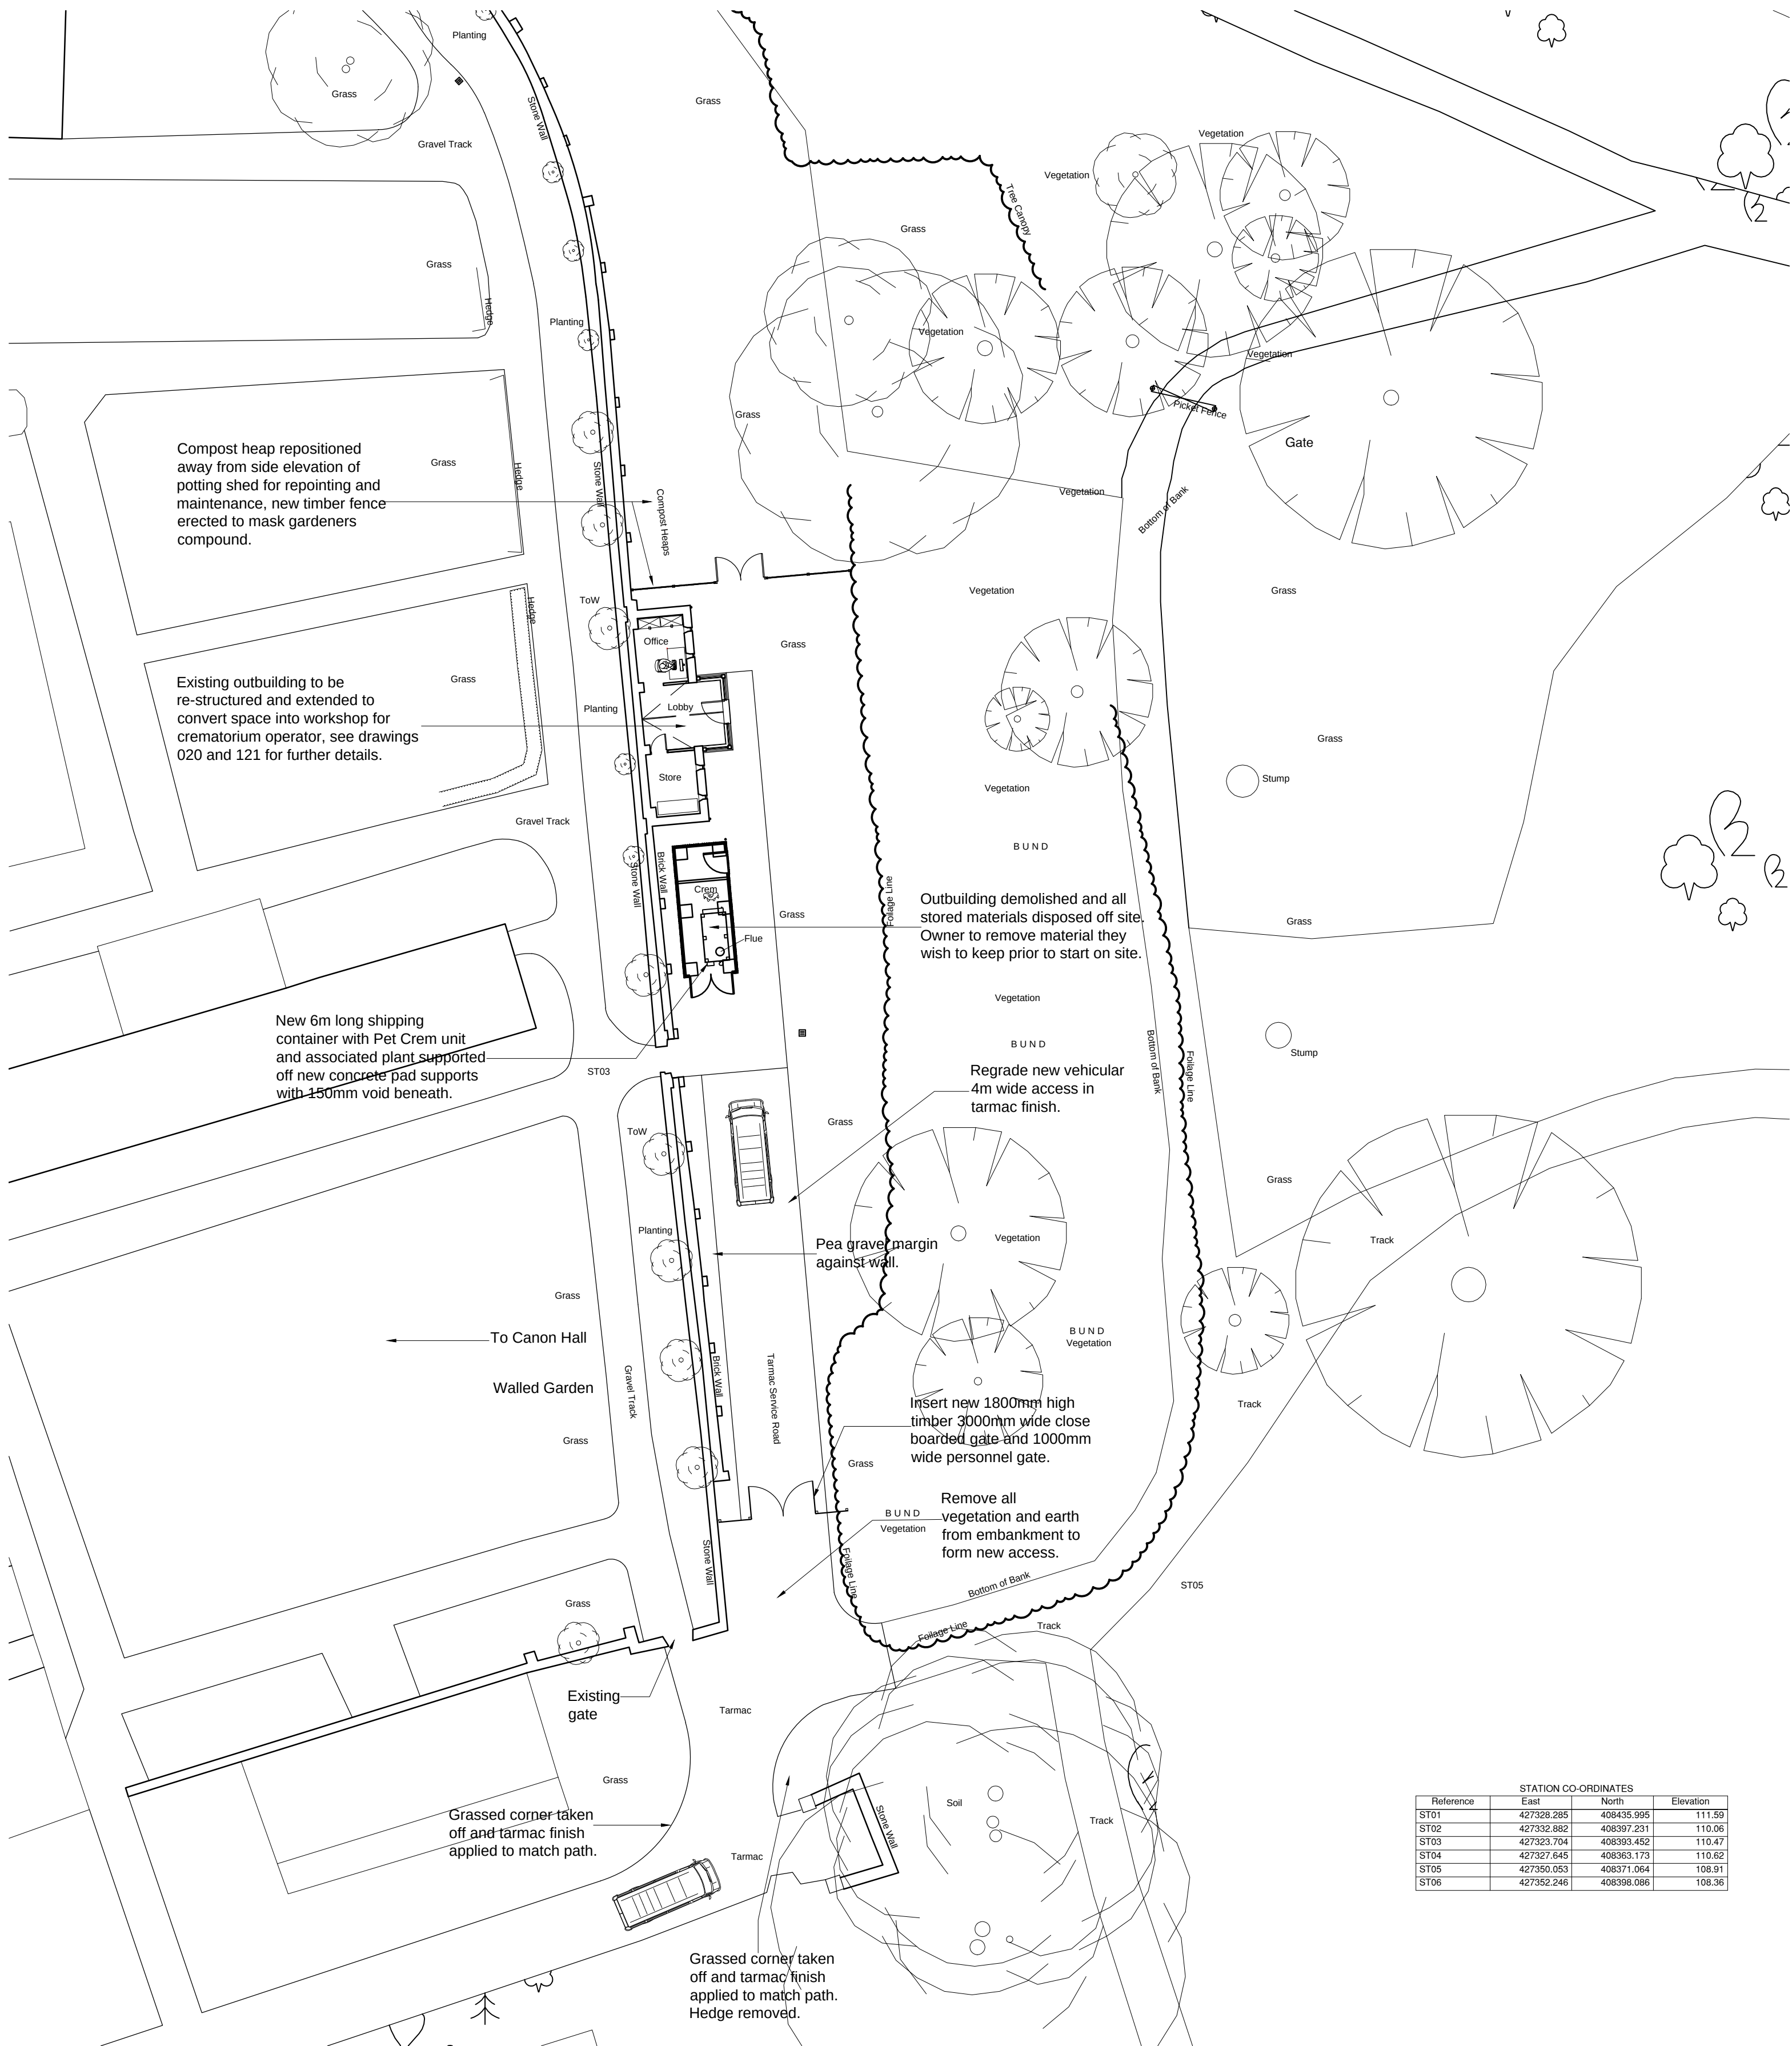

Notes:

Site Plan as Proposed @ 1:200

Planning Revised Set Issue. Job Reference Number Updated to 19-1-1024.										THIS DRAWING IS PRODUCED FOR USE IN THIS PROJECT ONLY AND MAY NOT BE USED FOR ANY OTHER PURPOSE. NPS PROPERTY CONSULTANTS LTD ACCEPT NO LIABILITY FOR THE USE OF THIS DRAWING OTHER THAN THE PURPOSE FOR WHICH IT WAS INTENDED IN CONNECTION WITH THIS PROJECT AS RECORDED IN THE PURPOSE FOR ISSUE AND FILE STATUS CODE.										RESPONSIBILITY IS NOT ACCEPTED FOR OTHERS SCALING DIRECTLY FROM THIS DRAWING. DO NOT SCALE FROM THIS DRAWING. USE WRITTEN DIMENSIONS ONLY.										CLIENT										TITLE																				SCALES										DISCIPLINE										PROJECT NUMBER																																							
P2					AT																									19.06.17					SBL																									19.06.17					1:200					ARCHITECT					17-1-1113	
FIRST ISSUE - Planning Issue.																														THIS DRAWING MAY NOT BE REPRODUCED IN ANY FORM WITHOUT PRIOR WRITTEN AGREEMENT OF NPS PROPERTY CONSULTANTS LTD.																														 ORIGINAL SHEET SIZE A1																														DRAWING NUMBER										REV CODE																			
P1					SBL					14.02.17					GY					16.02.17					LS	17.02.17					NPS-DR-A-(21)-012										P2														
COMMENT																														© CROWN COPYRIGHT AND DATABASE RIGHTS 2017 ORDNANCE SURVEY LICENCE NUMBER 100022264	STATUS CODE										PURPOSE OF ISSUE										DRAWN BY									
REV					DRAWN					DATE					CHECKED					DATE					APPROVED	DATE					S4					PLANNING APPROVAL										SBL									

 